



DO NOT SCALE THIS DRAWING. THE CONTRACTOR IS DEEMED TO HAVE CHECKED ALL DIMENSIONS ON SITE AND REPORT ANY DISCREPANCIES TO OGLESBY & LIMB LTD.
THE CONTENTS OF THIS DRAWING ARE COVERED BY COPYRIGHT AND REMAIN THE PROPERTY OF OGLESBY & LIMB LTD. WRITTEN APPROVAL MUST BE OBTAINED FROM OGLESBY & LIMB LTD PRIOR TO DUPLICATION OR REPRODUCTION OF THIS DRAWING OR ITS CONTENTS.
ANY DIMENSIONS NOT SHOWN ARE TO BE CHECKED AND AGREED WITH OGLESBY & LIMB LTD.

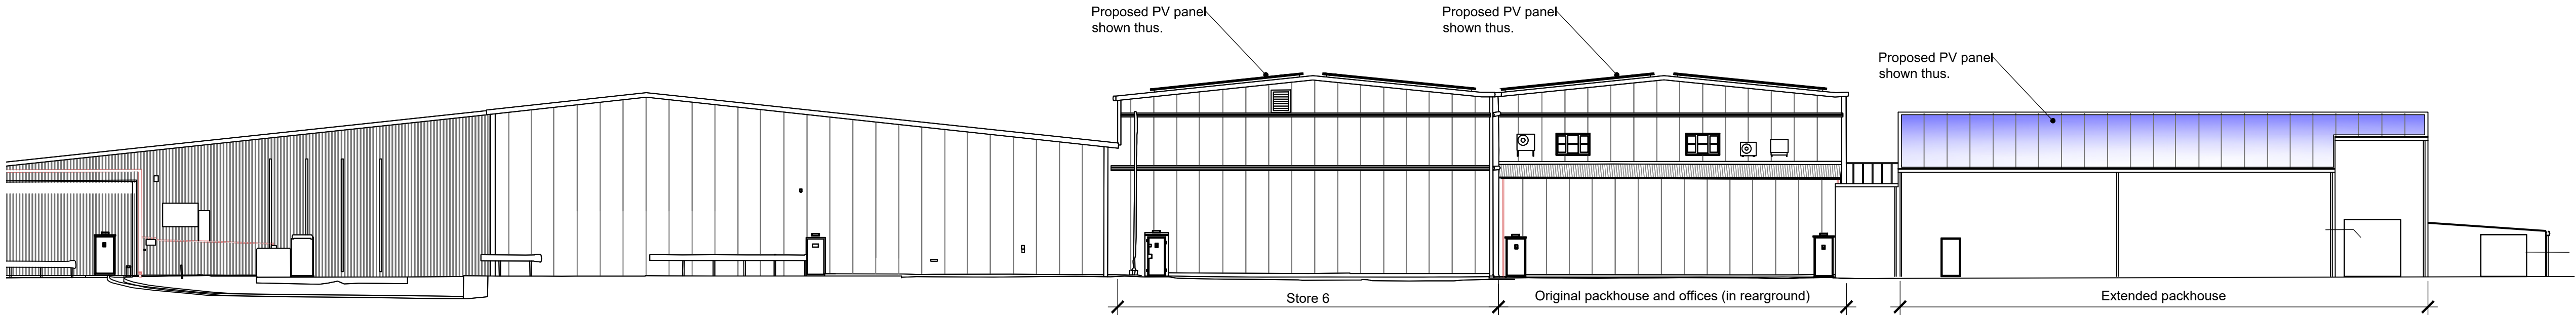


South Elevation as proposed

Scale 1:200 @ A1
SCALE 1 : 200
SCALE 1 : 1

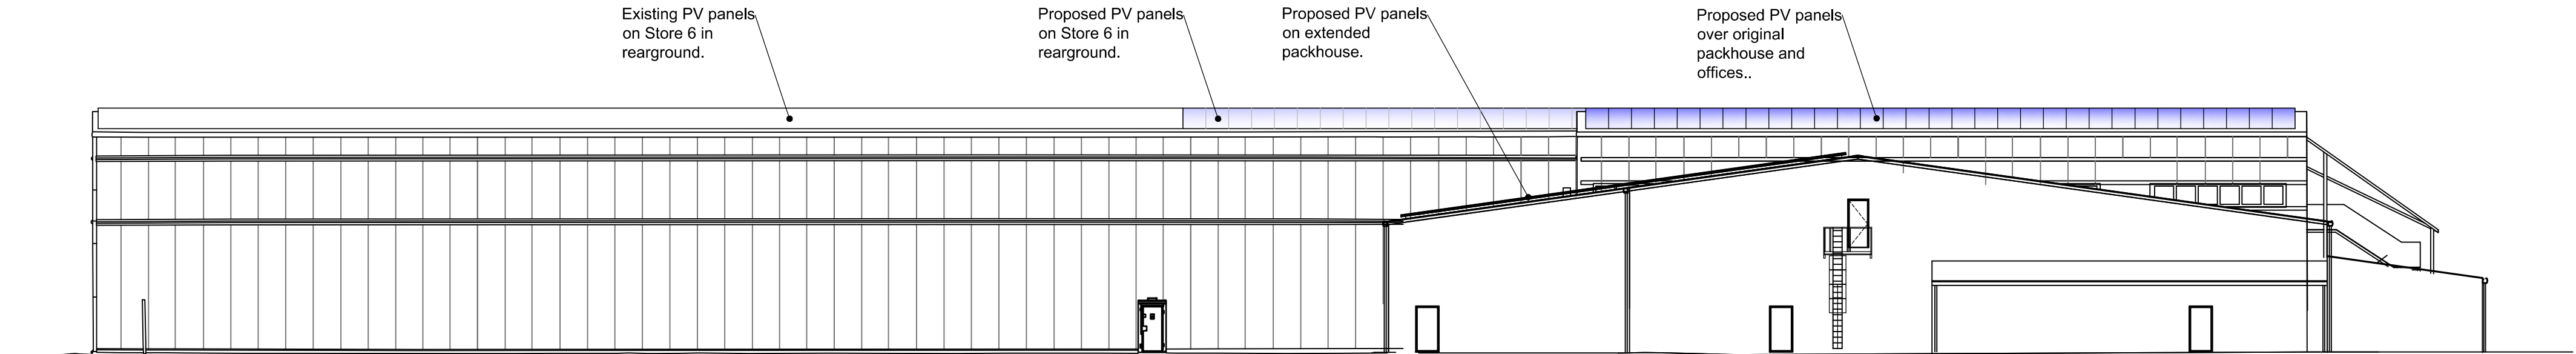

East Elevation as proposed

Scale 1:200 @ A1
SCALE 1 : 200
SCALE 1 : 1

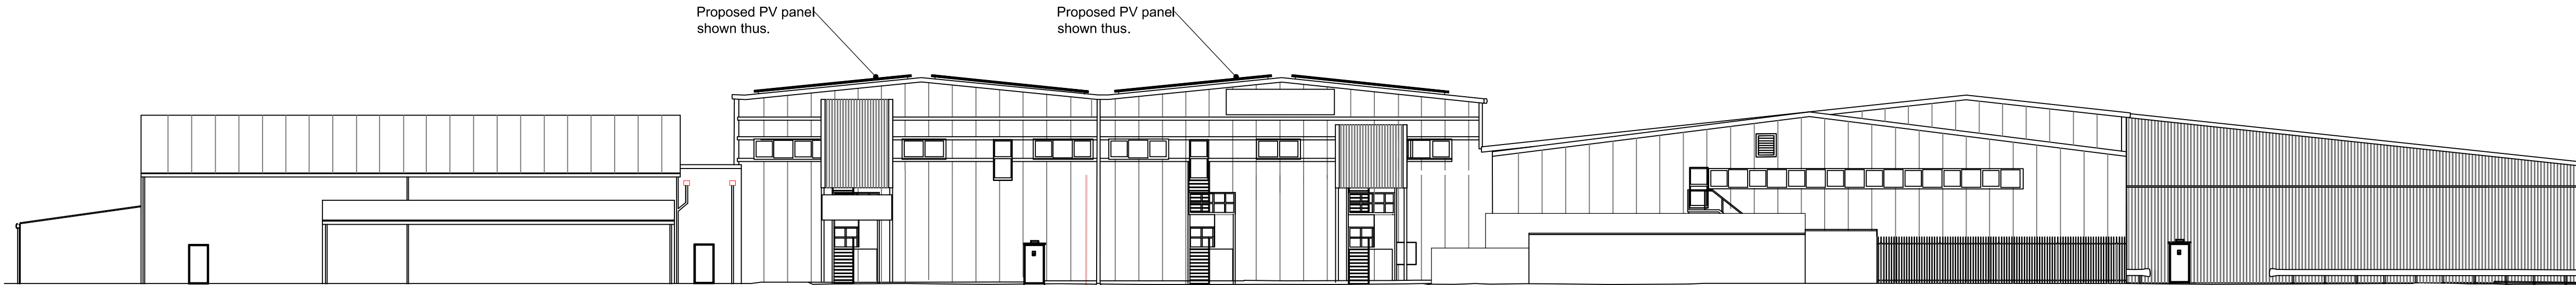

North Elevation as proposed (NO CHANGES)

Scale 1:200 @ A1
SCALE 1 : 200
SCALE 1 : 1

Oglesby & Limb Ltd
Chartered Architect
Suite 1, Market Chambers
12 Market Place, Spalding, Lincs
PE11 1SL
Tel: 01775 761196
e-mail: design@o-l-ltd.co.uk

O&L

Client:
J.O.Sims Ltd.

Project:
**Proposed PV Panels on roof at
J.O.Sims Ltd.
Pudding Lane, Pinchbeck
Spalding, Lincolnshire
PE11 3TJ**

Drawing Title:
**Elevations showing panel locations
as proposed**
**PRIOR APPROVAL NOTICE
APPLICATION ISSUE**

Date: **Sept 2022** Scale: **as shown @ A1**
Drawn by: **AJO** Checked by: **CLS**

Drawing Number: **A1627-03** Rev: **P1**

Ref.	Date	Description	Initial
Revisions			