




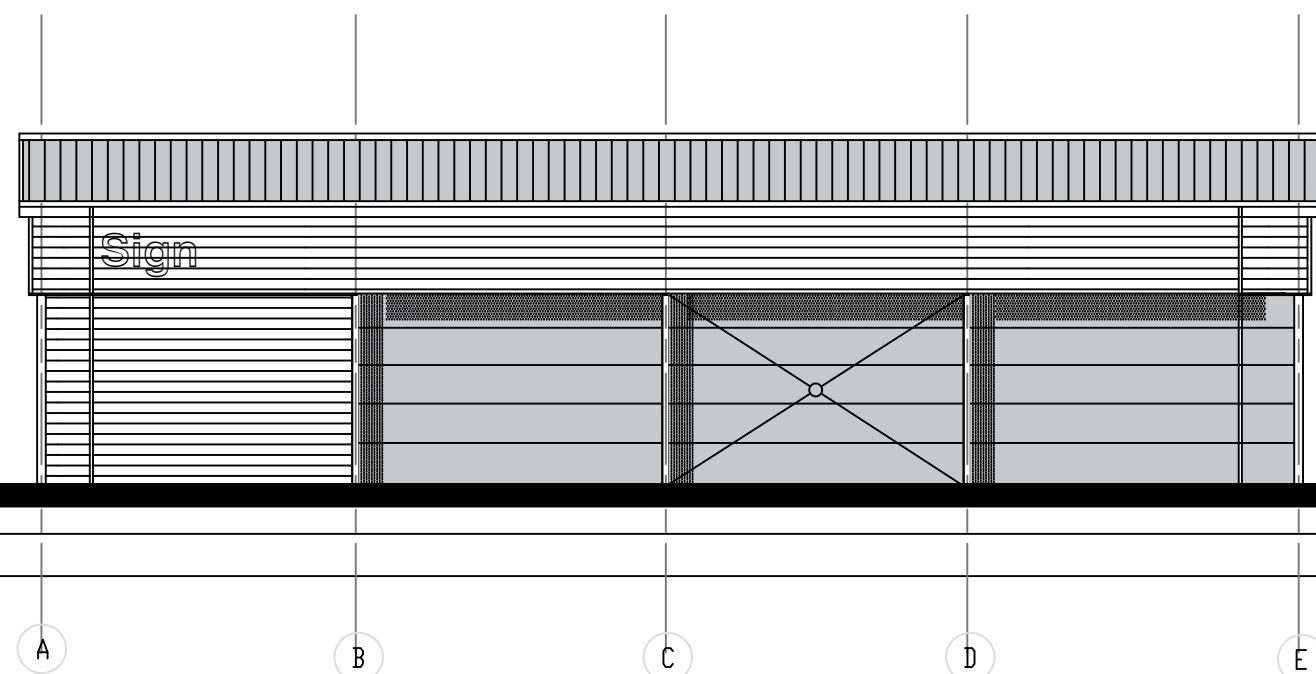


SOUTH ELEVATION

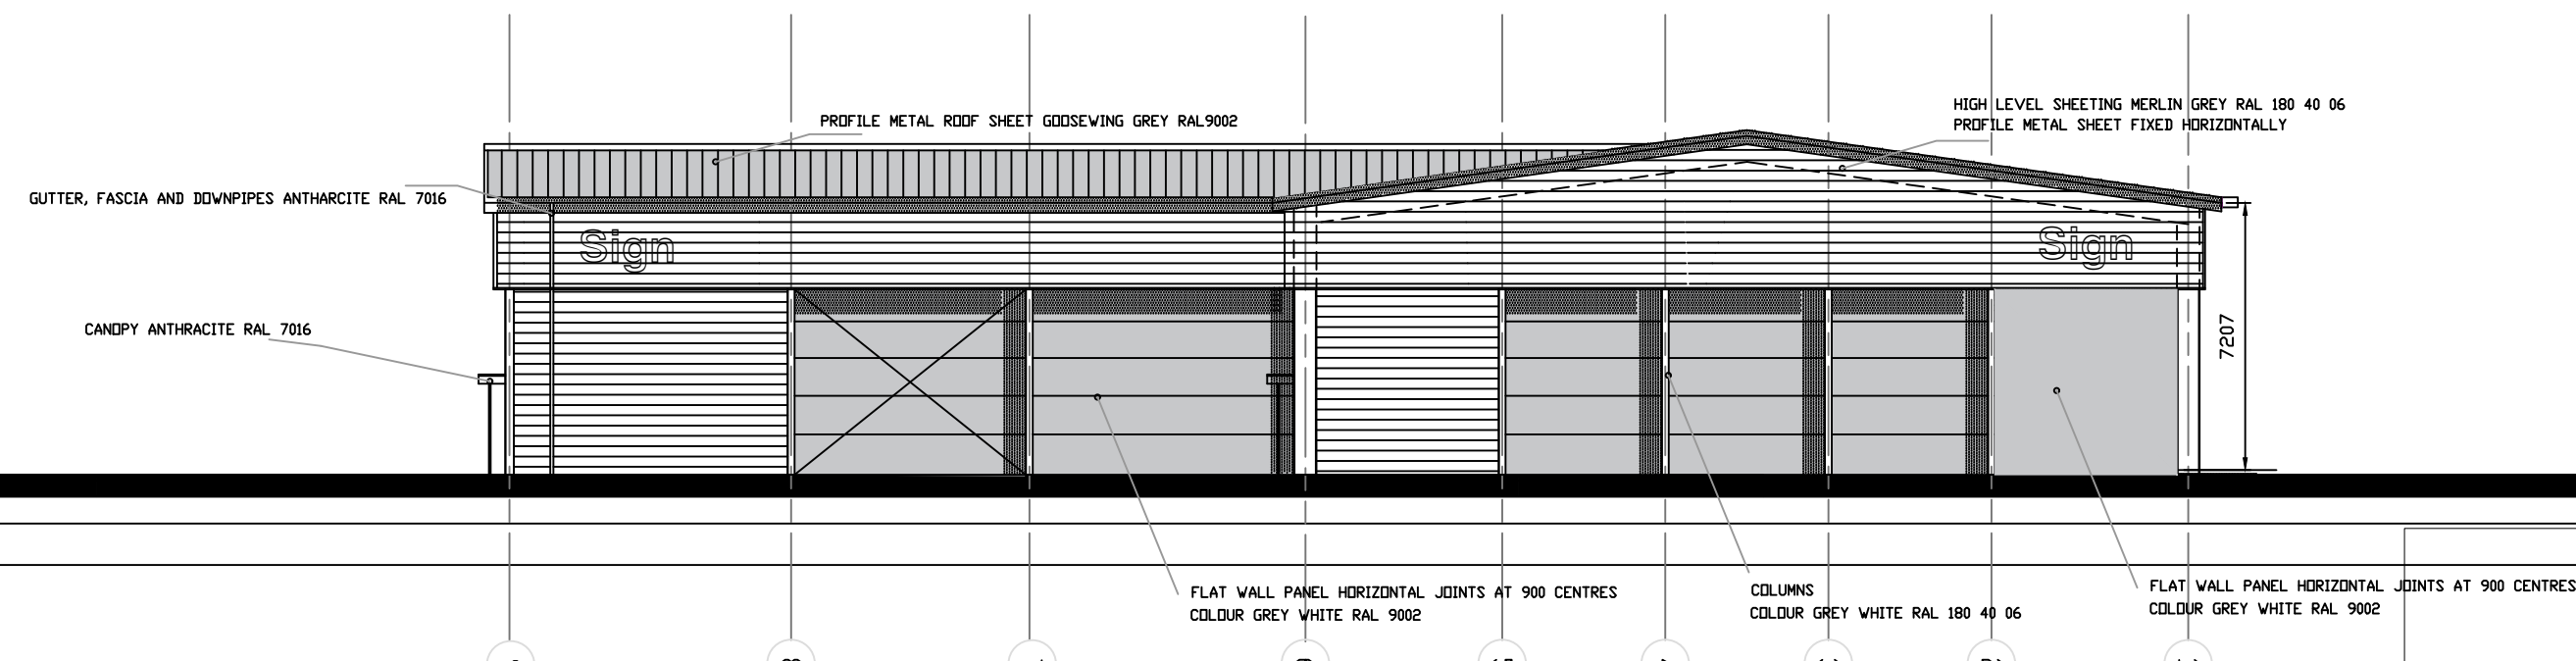


WEST ELEVATION

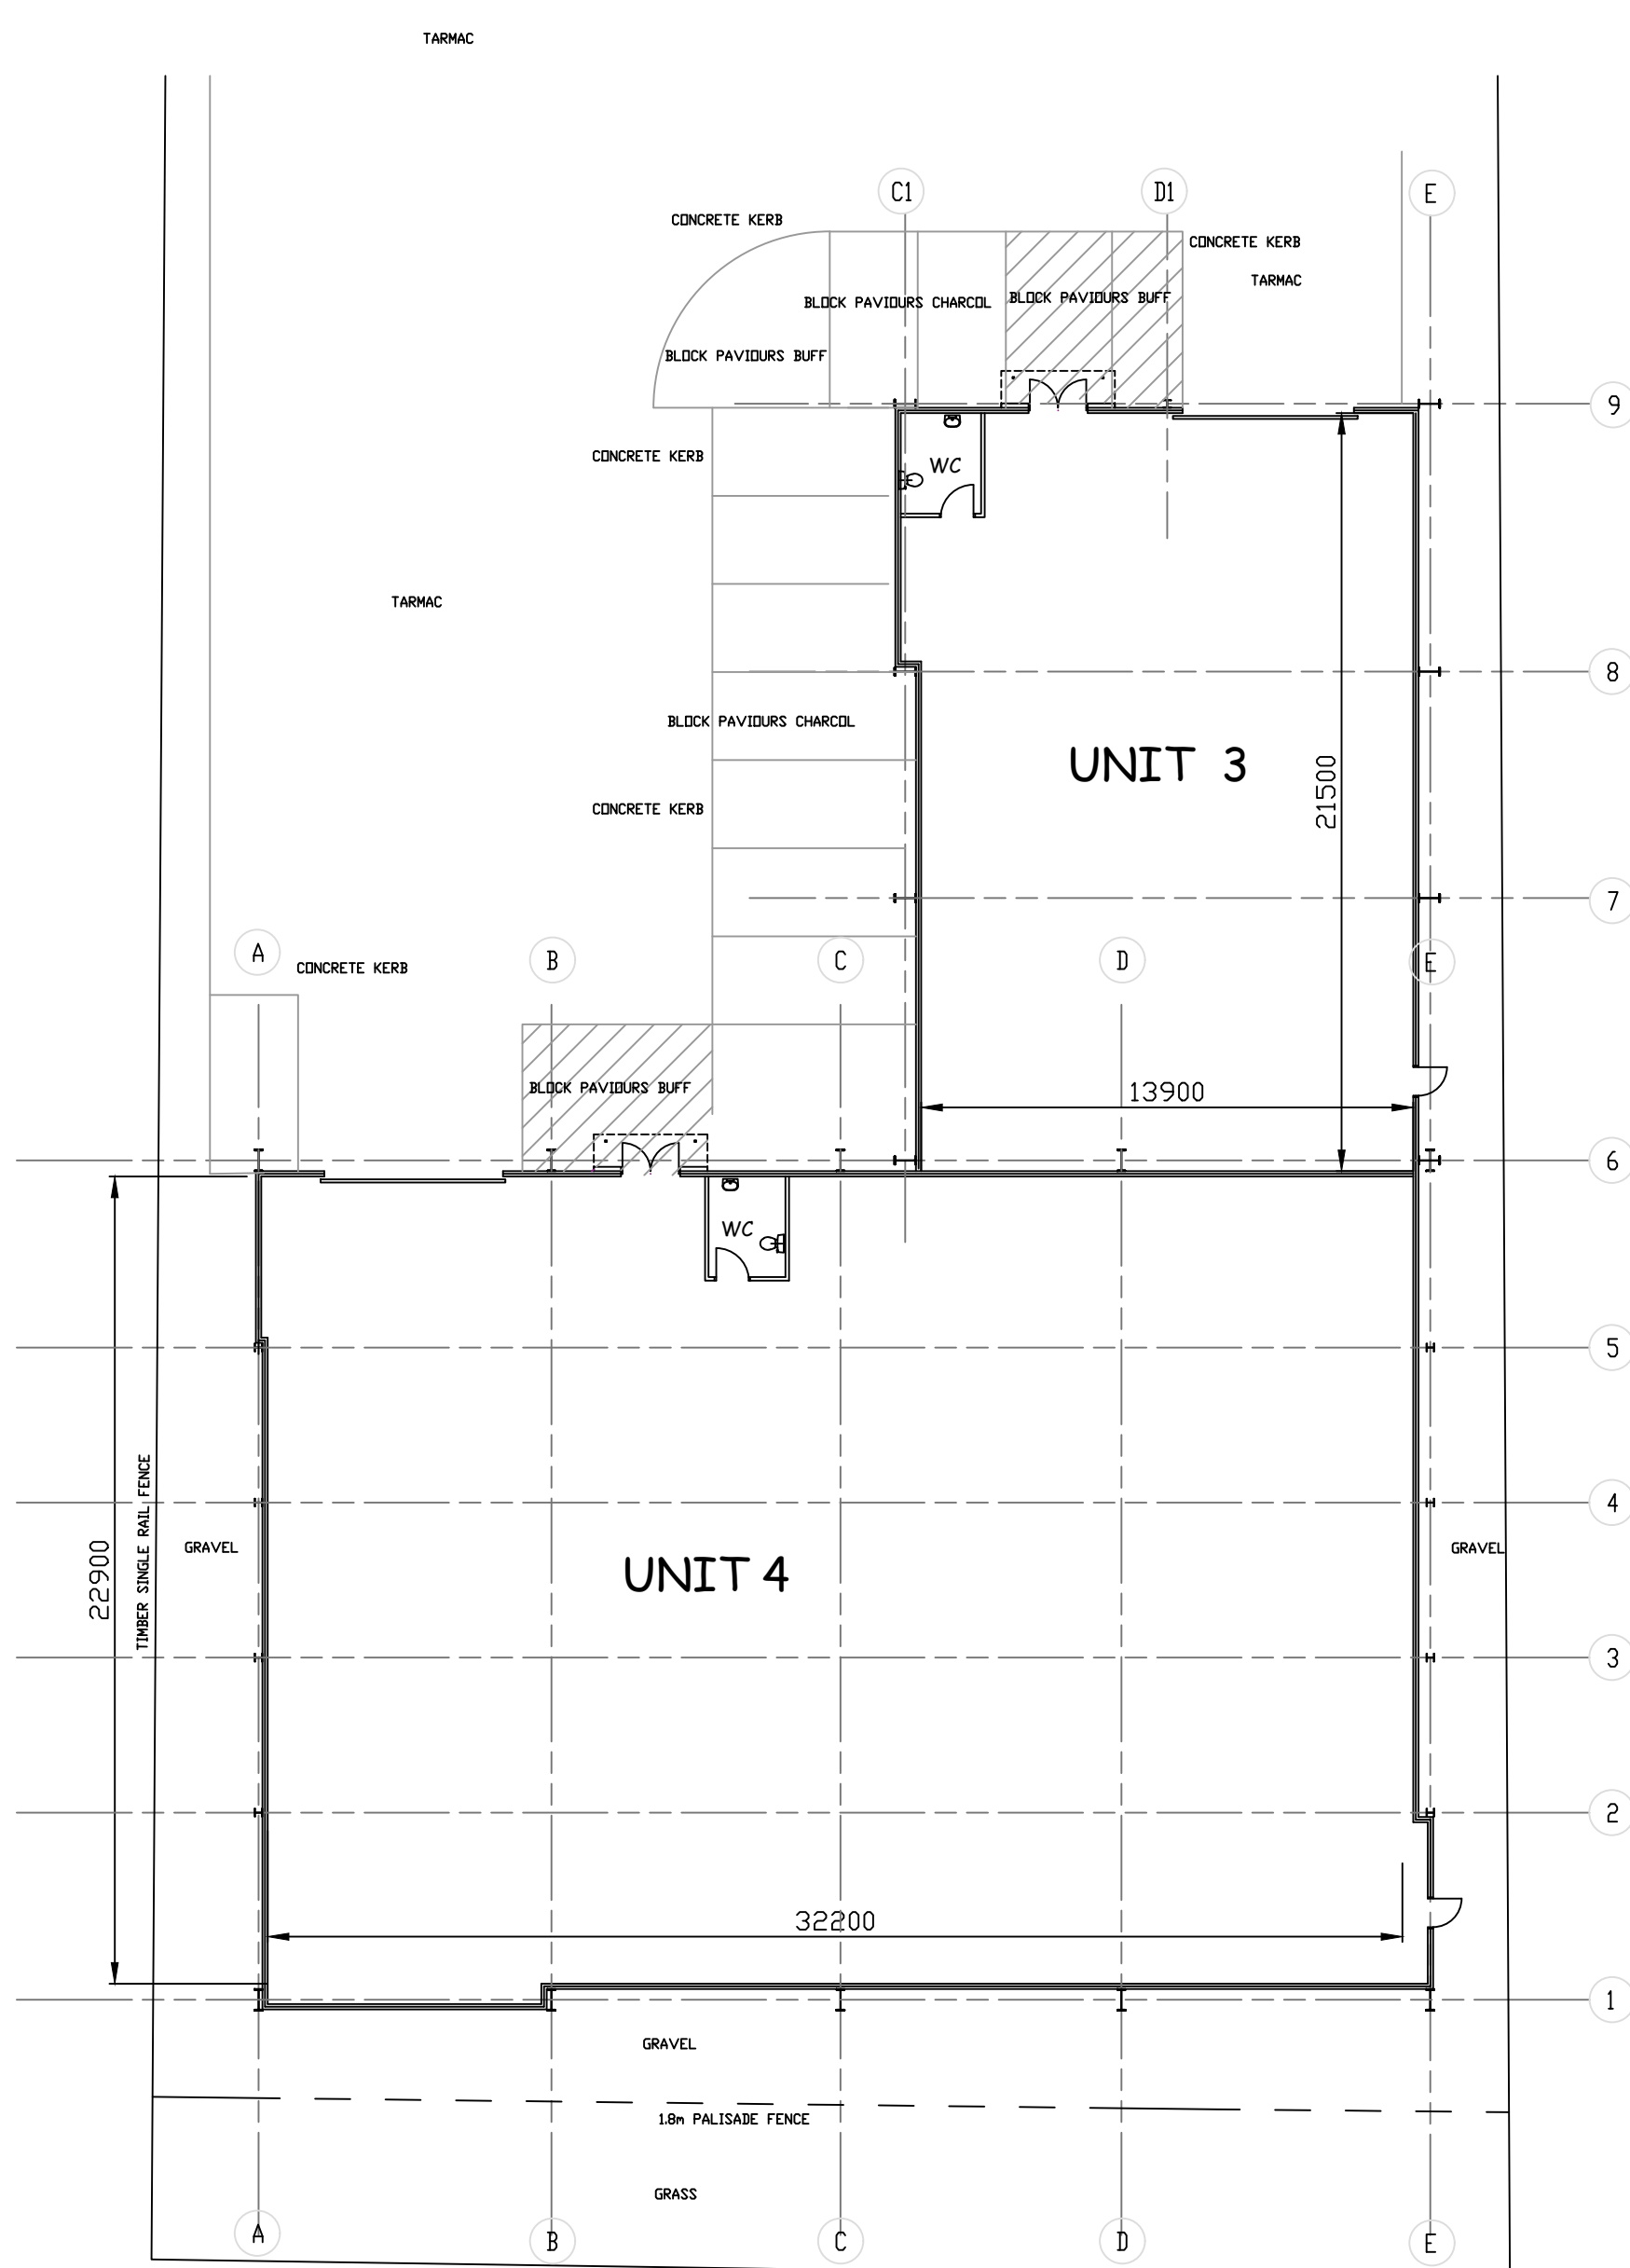


PLAN

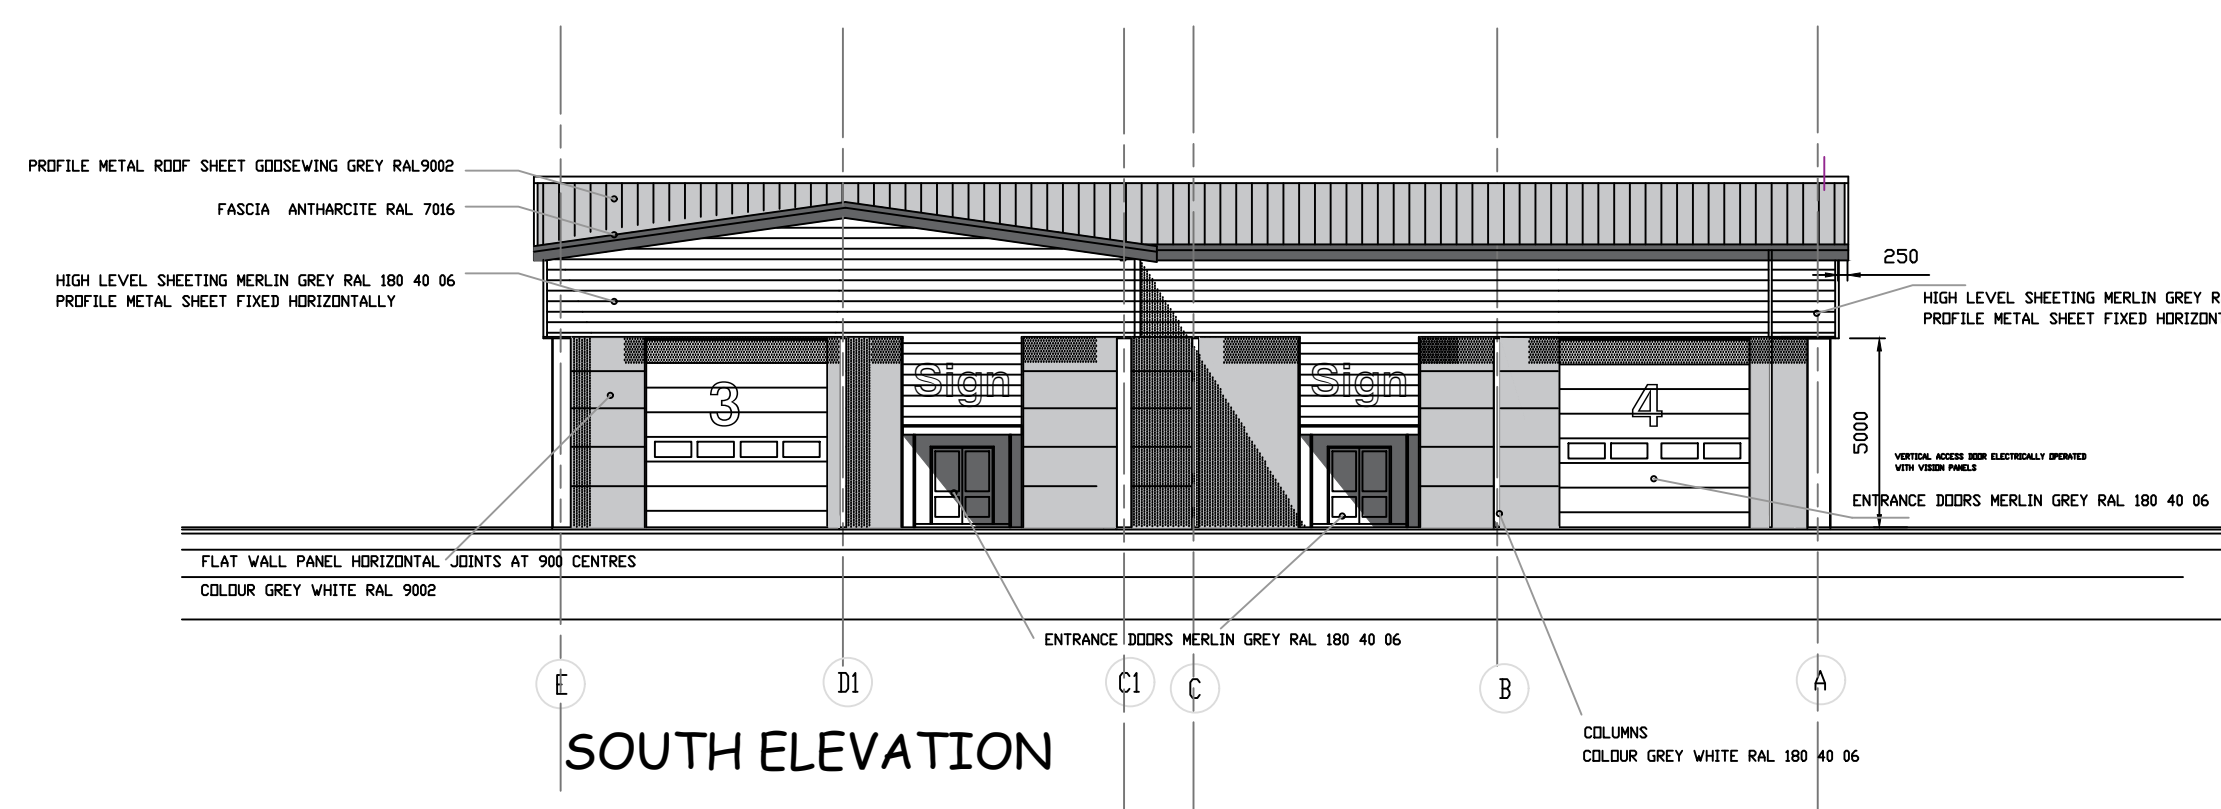

SOUTH ELEVATION

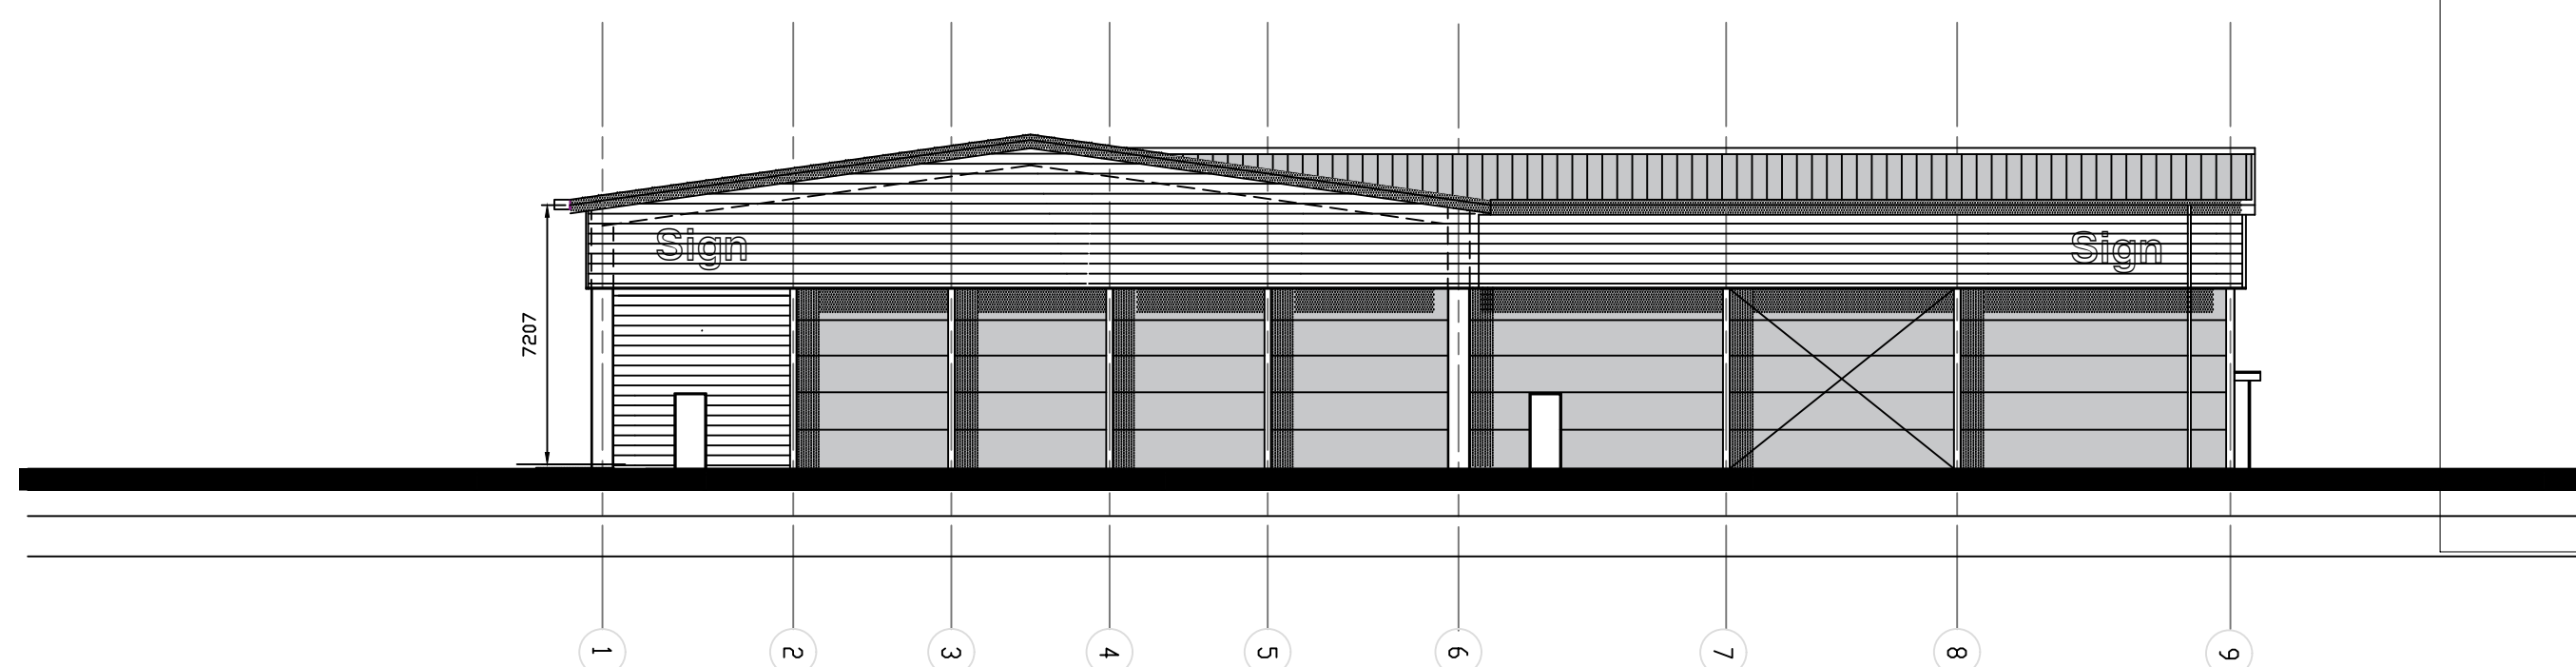

EAST ELEVATION

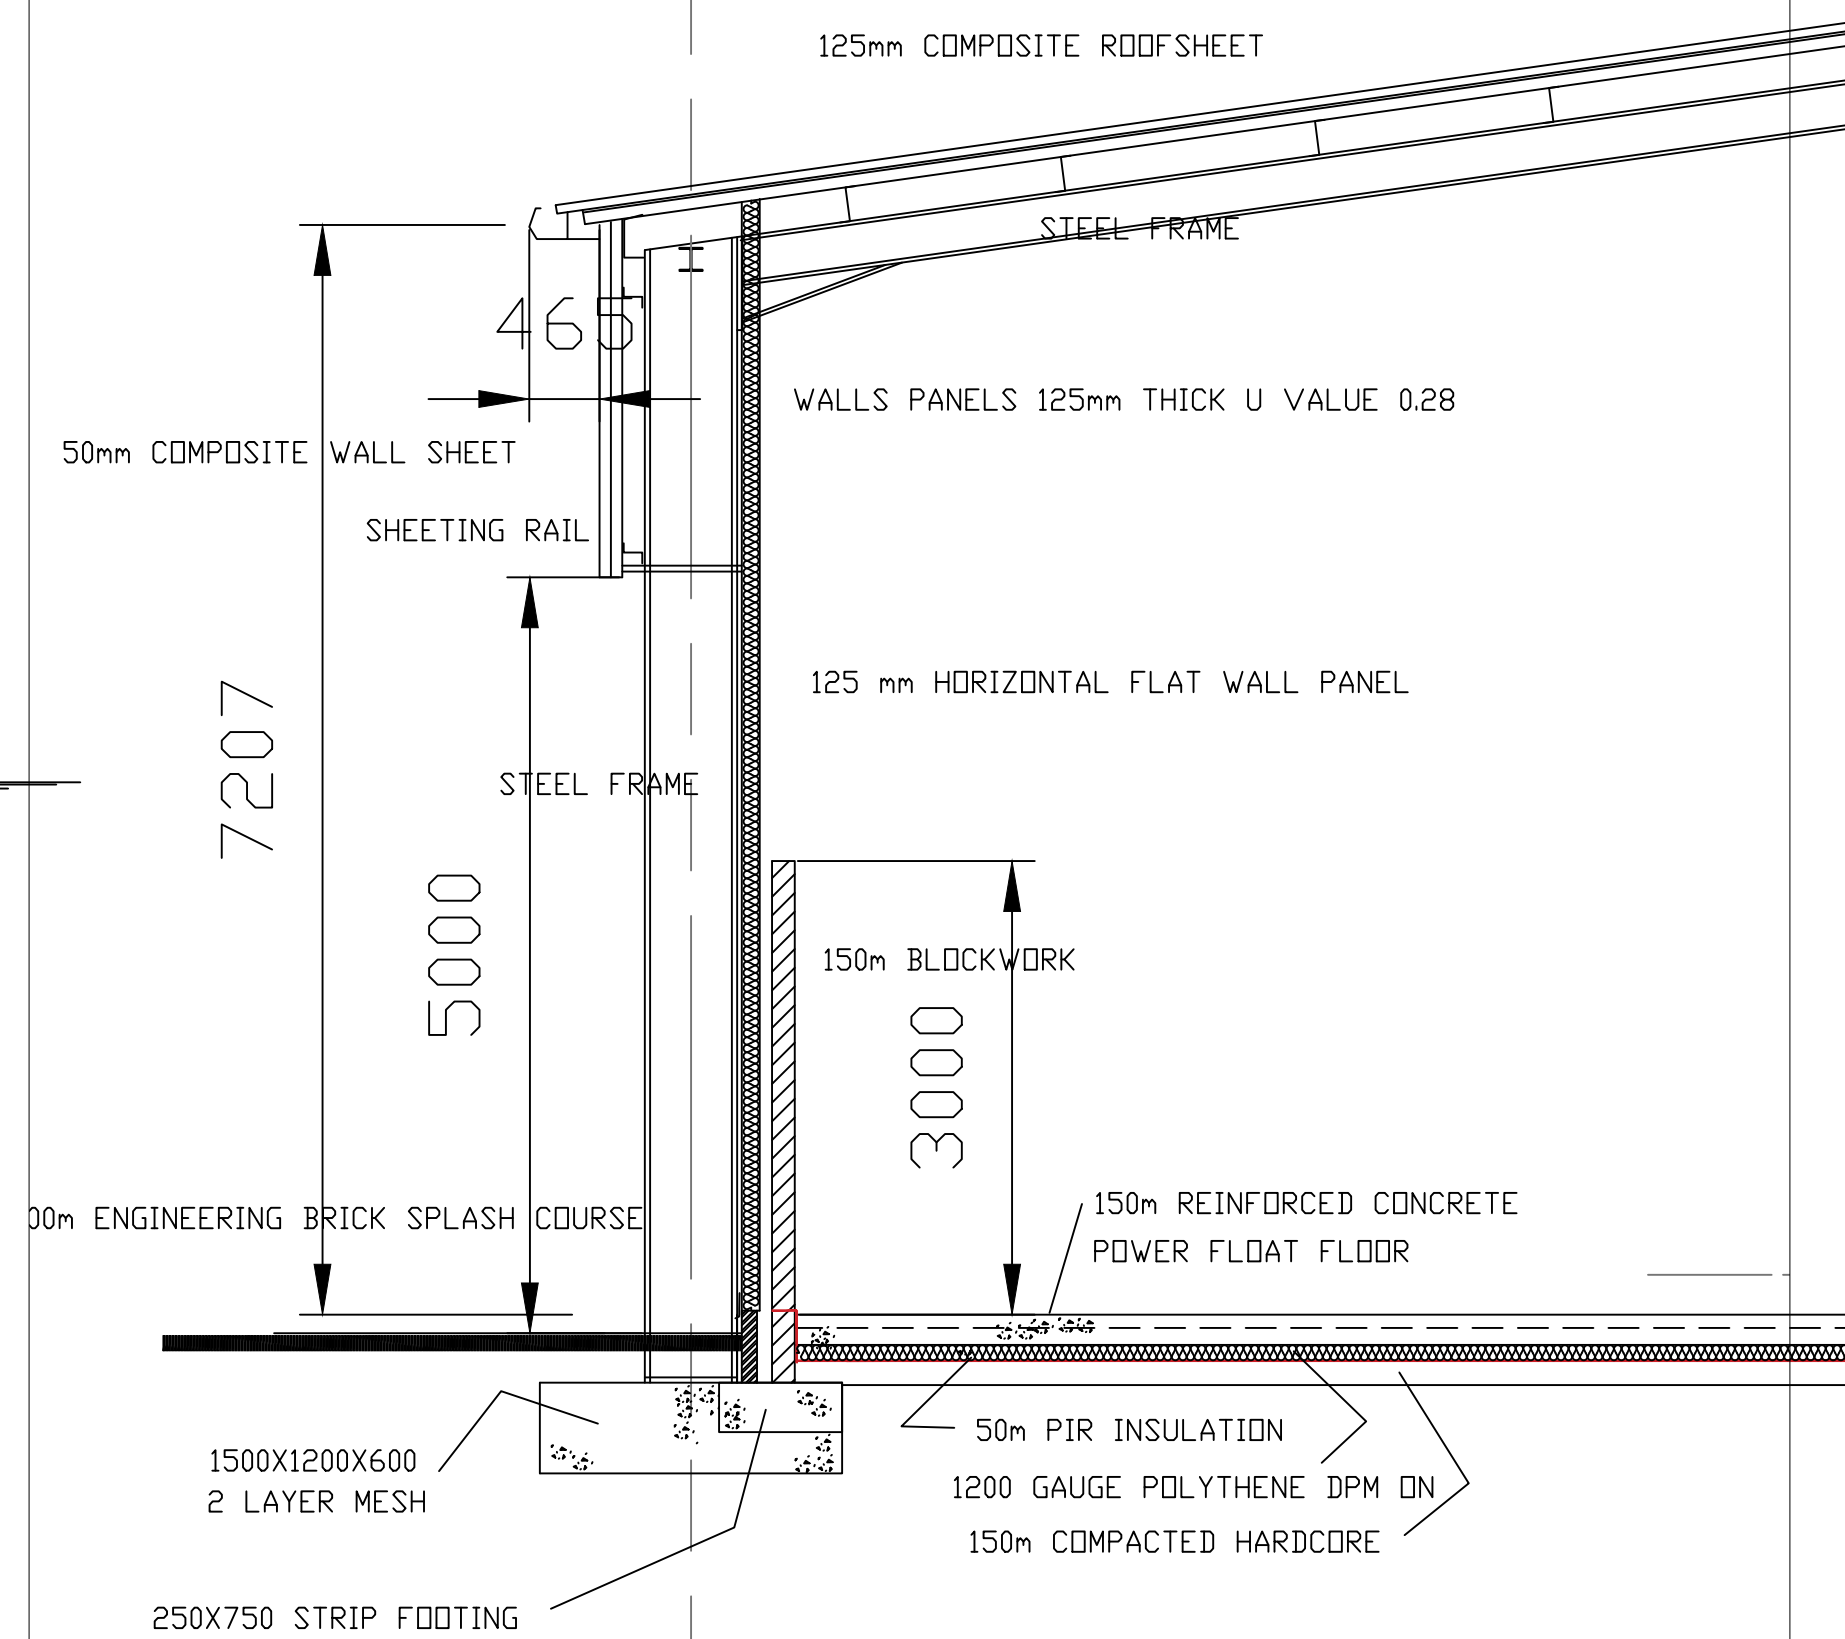

DC ARCHITECTURAL SERVICES LTD  
ARCHITECTURAL AND PLANNING SERVICES  
THE BARN, PARTNEY MILL, SPILSBY, LINCOLNSHIRE, PE23 4PE  
TEL. NO. 01790 752865 / MOB. NO. 07776227893  
E-mail - dcarchitectural@btconnect.com

Client DCA LTD  
Project BEVOR CLOSE, PINCHBECK, SPALDING,  
LINCOLNSHIRE

copyright reserved ©

Drawing PROPOSED PLANS AND ELEVATIONS  
Title UNITS 3 AND 4 Drawing number dc/724F/40  
Scale 1 : 200 Drawn DB Revision  
Date JUNE 221 Checked F