




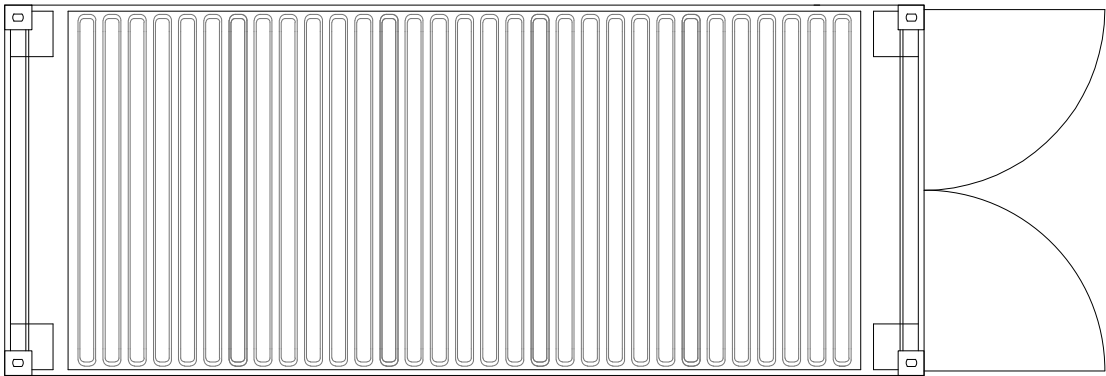


Plan view

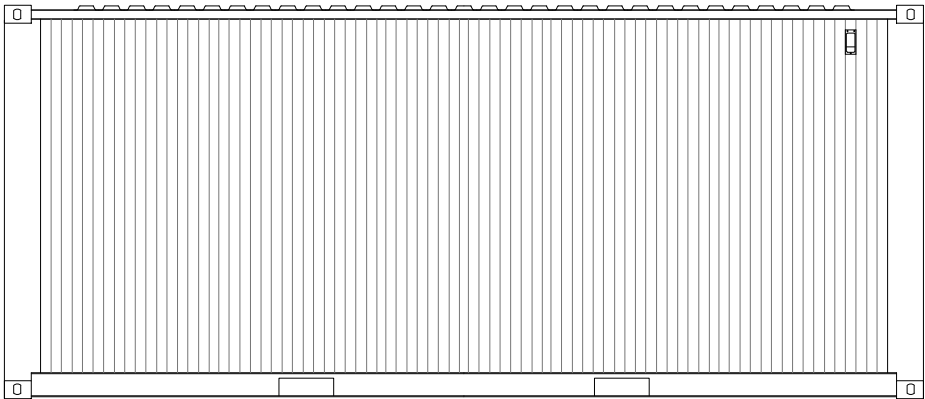

Side elevation


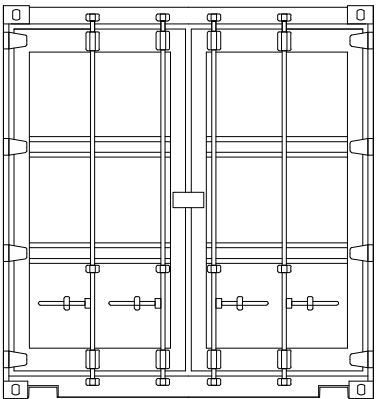


Front elevation

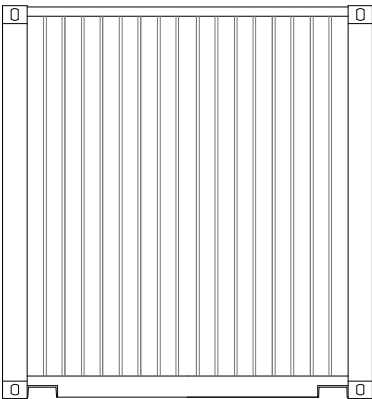

Back elevation

1:50 @ A3

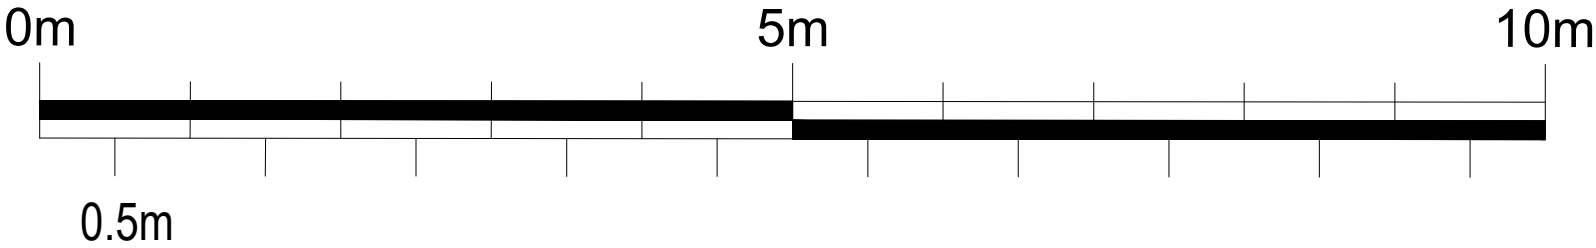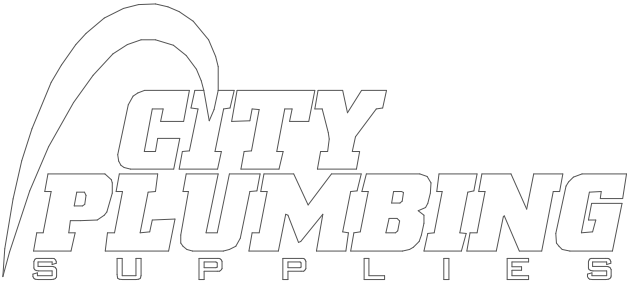

City Plumbing Supplies
Property Department
Eldon Way, Crick Ind Estate,
Crick, Northampton
NN6 7SL

CPS Spalding(2298)

PROPOSED
ELEVATIONS
ISO (INTERNATIONAL
ORGANISATION FOR
STANDARDIZATION)
20FT (6M)
CONTAINER

SCALE 1: 50 PDF @ ISO A3 Landscape
ACAD ISO A3 Full Bleed PDF Print
Paperspace window 1:50 xp

Branch Address

City Plumbing Supplies
Wardentree Park,
Pinchbeck,
Spalding
PE11 3ZN

Drawn By
JJM

Checked by
N/A

Scale
1:50

Drawing Size
ISO A3 Landscape

Date
9.10.25

Drawing Title
CPS Spalding (2298) - (P) 7

Revision
-