



THIS DRAWING IS FOR THE
PURPOSE OF OBTAINING
PLANNING PERMISSION ONLY



Front Elevation

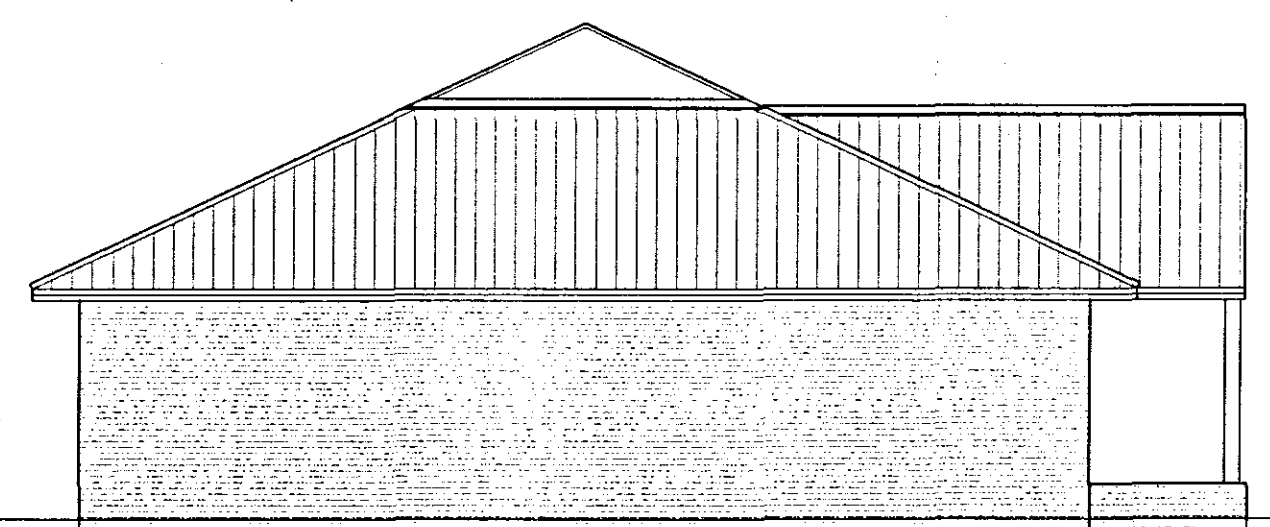


Side Elevation

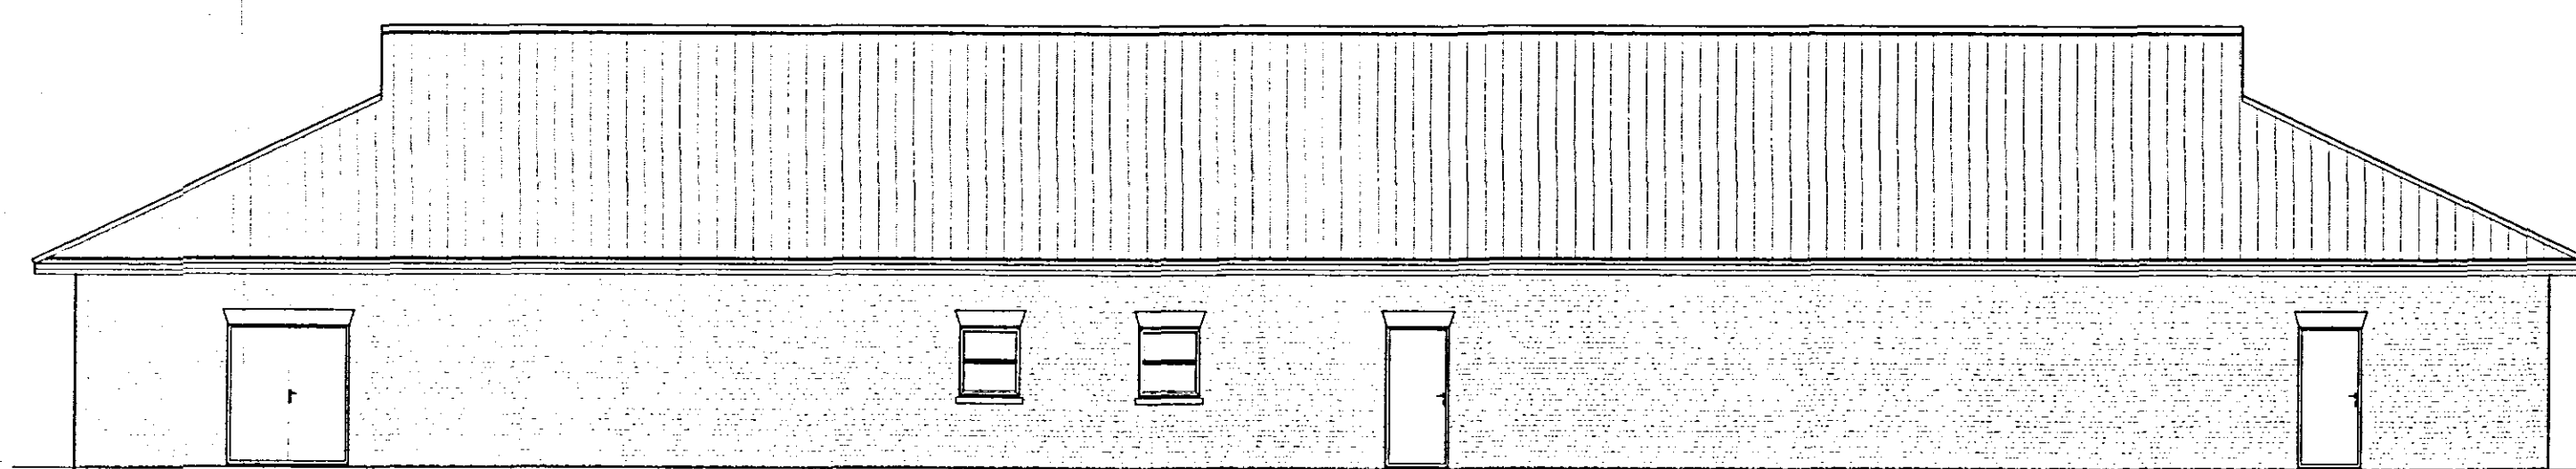

Rear Elevation



Side Elevation

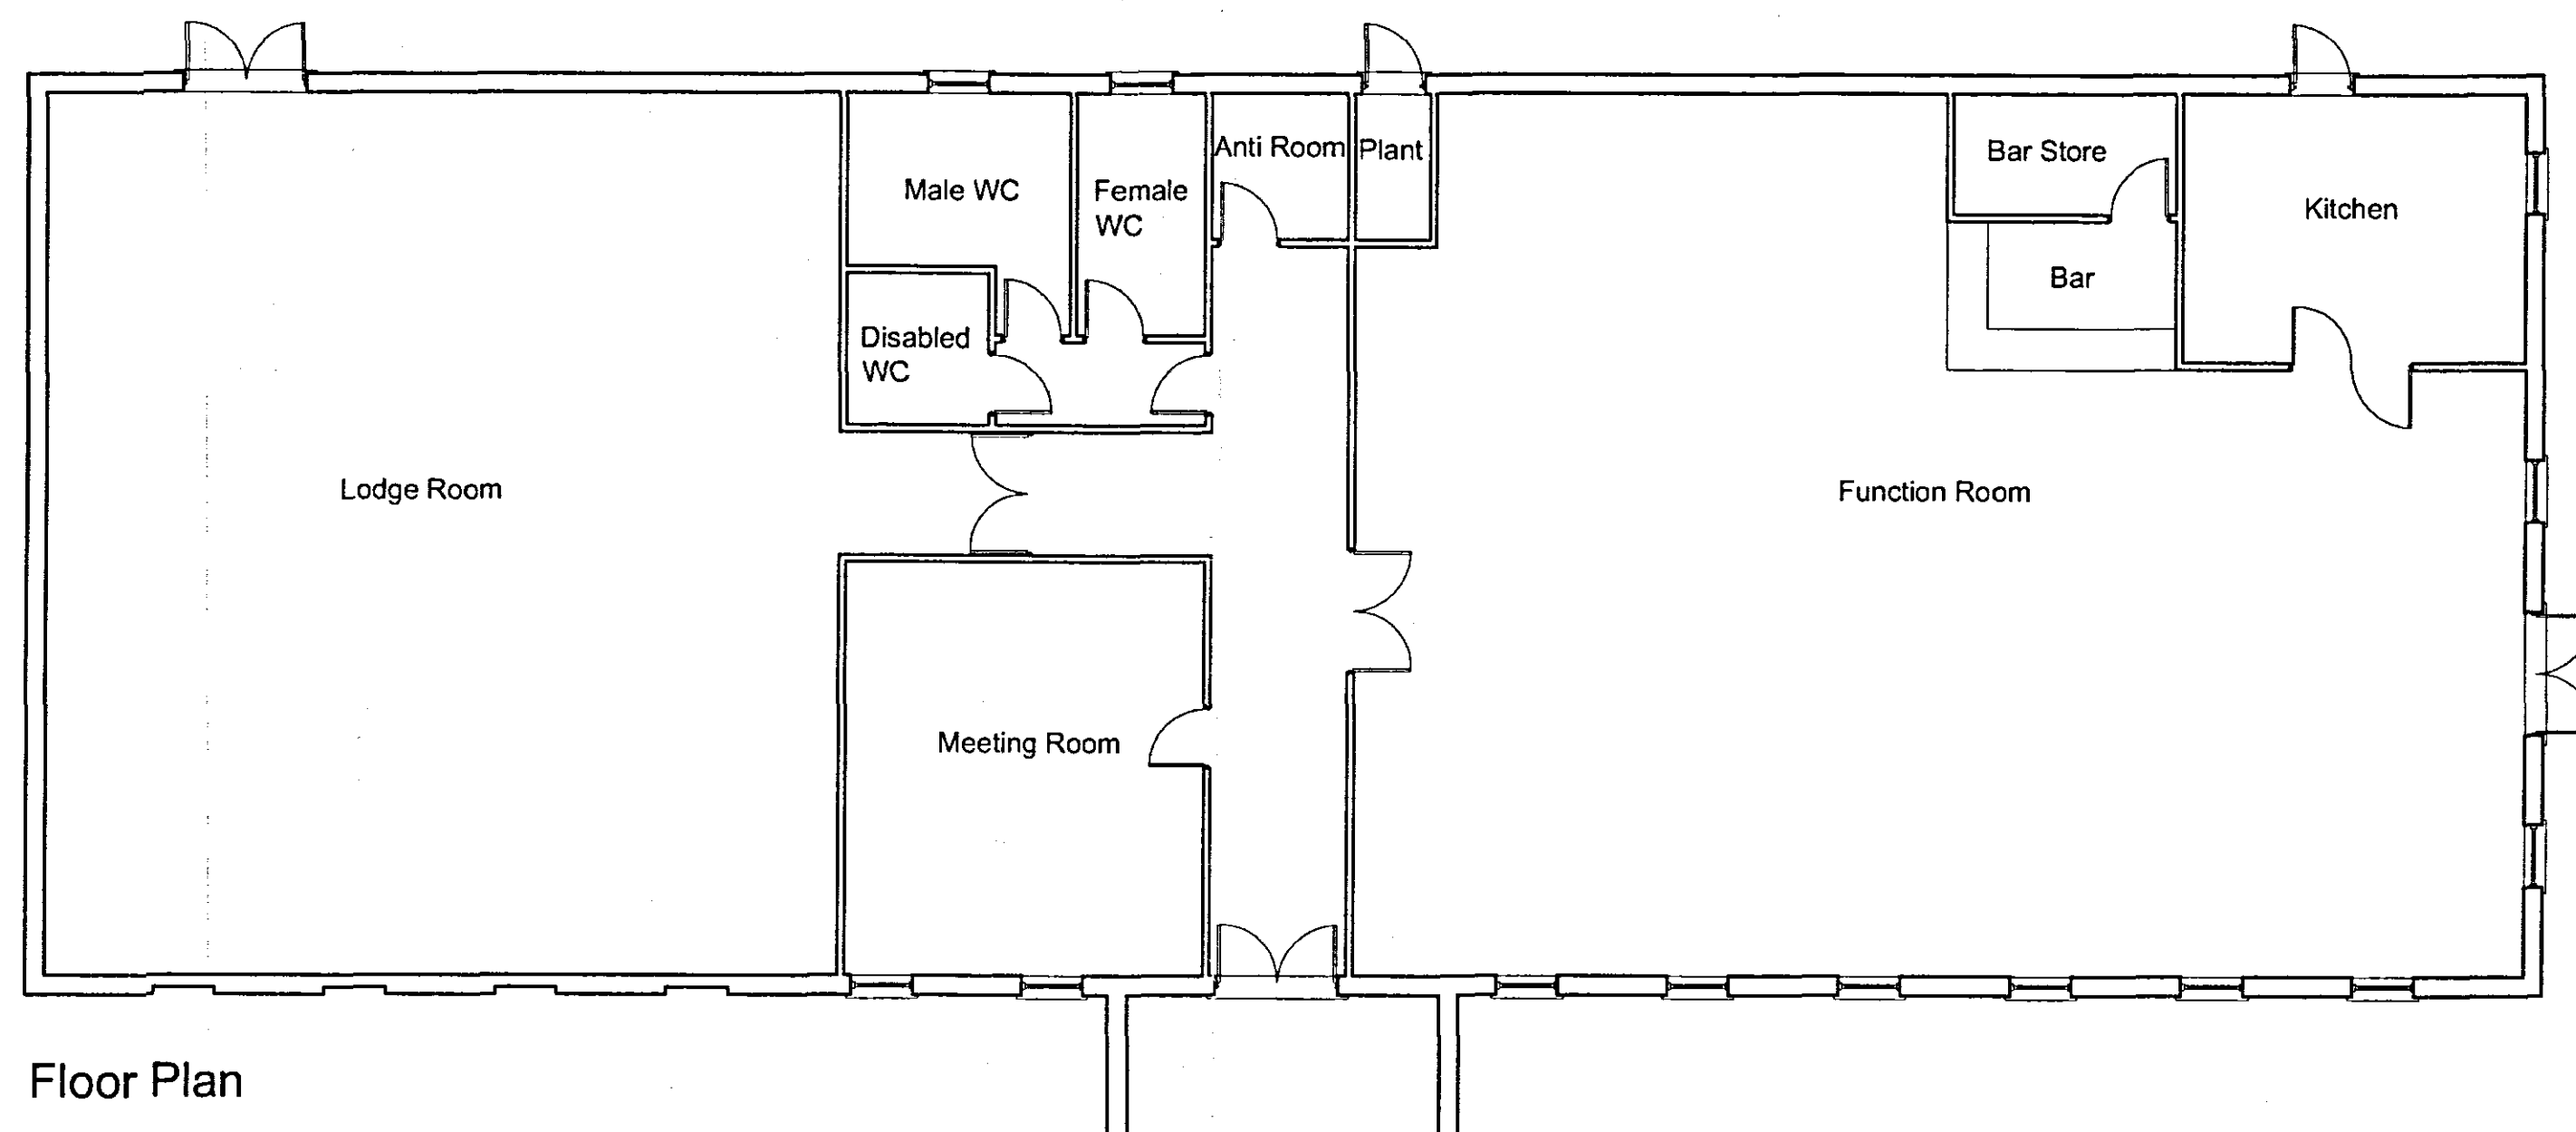

Floor Plan

PLANNING PERMISSION
- 7 JUL 2006
Ref: 0969/06

DETERMINED
PLAN

DRAWING
06 JUL 2006
ISSUED

Rev.	By	Notes	Date

rdc
Robert Doughty
Consultancy

32 High Street, Helpingsham
© Sleaford, Lincolnshire NG34 0RA
Tel: 01529 421646
Fax: 01529 421358
Email: admin@rdc-landplan.co.uk
Web: www.rdc-landplan.co.uk

Client:
The Elloe Trust

Project:
Moortoft Lane, Pinchbeck

Drawing title:
Proposed New Meeting Hall

Job No. 780-1	Drawing No. DS01	Rev.	Drawn KTC
------------------	---------------------	------	--------------

Scale 1:100	Date 16-06-06	Checked
----------------	------------------	---------