



THIS DRAWING IS FOR THE
PURPOSE OF OBTAINING
PLANNING PERMISSION ONLY

 

CDM NOTE:

The design has been undertaken as far as possible to avoid risks to health and safety or to reduce and control the effects of any unavoidable risks.

Any relevant information identifying risks which are not able to be eliminated will be included within the project Health and Safety file.

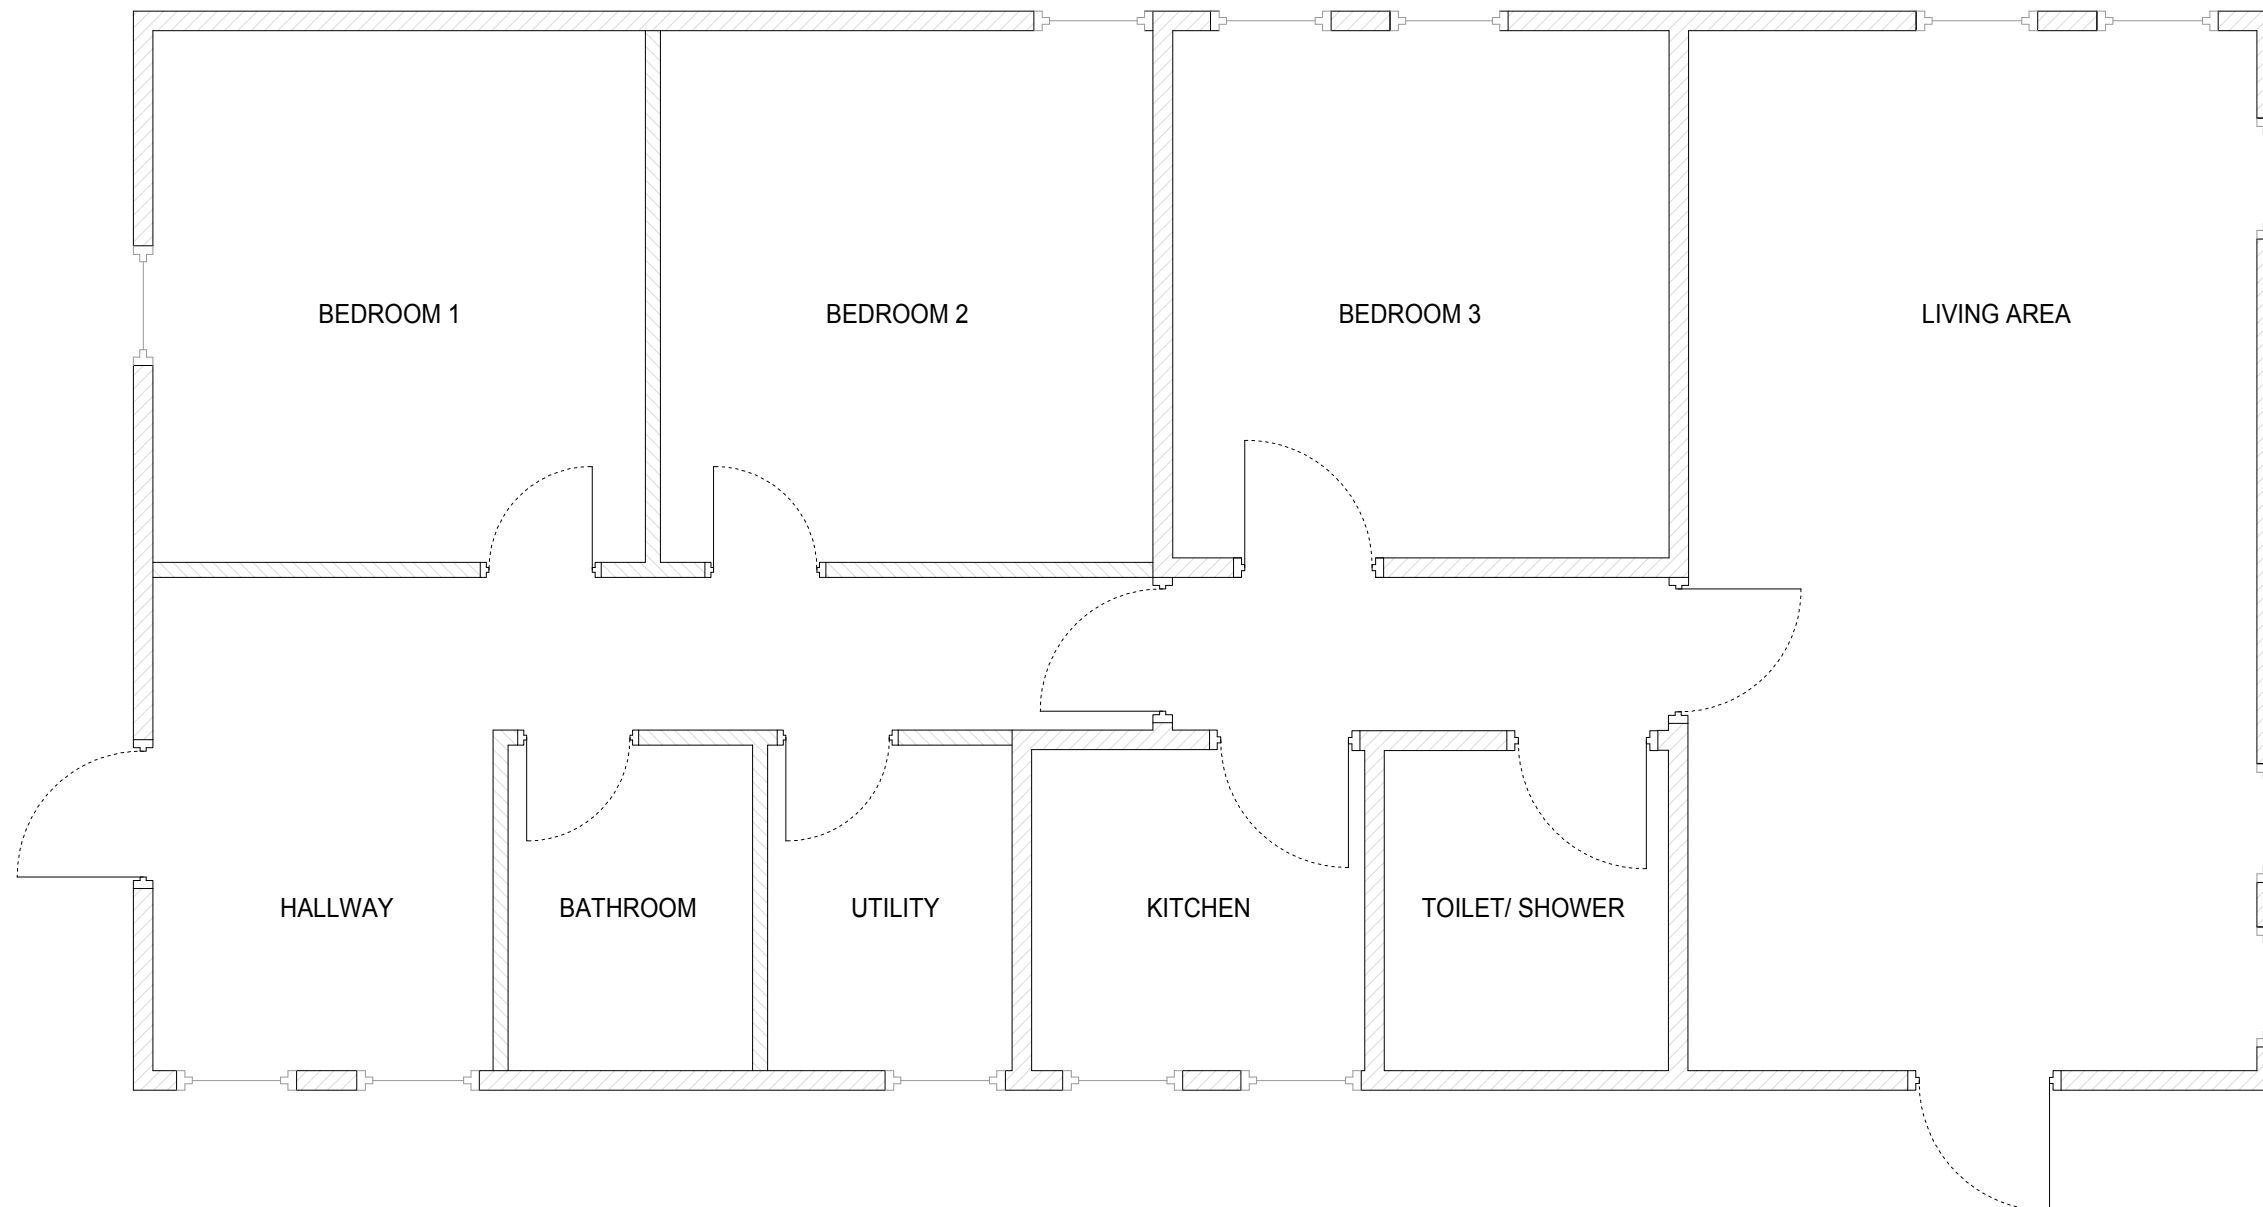

Rev.	By	Notes	Date

rdc
Robert Doughty
Consultancy

32 High Street, Helpringham
© Sleaford, Lincolnshire NG34 0RA

Tel: 01529 421646
Fax: 01529 421358
Email: admin@rdc-landplan.co.uk
Web: www.rdc-landplan.co.uk

Client:
Anglia UK Ltd

Project:	Cabin change of use to residential
----------	------------------------------------

Drawing title:
Proposed floor plan

Drawing No. 823-15-02	Rev.	Drawn WW
Scale 1:100@A3	Date 22/7/16	Checked LMS

All measurements should be checked against on site conditions and any discrepancies should be brought to the attention of the Robert Doughty Consultancy.