

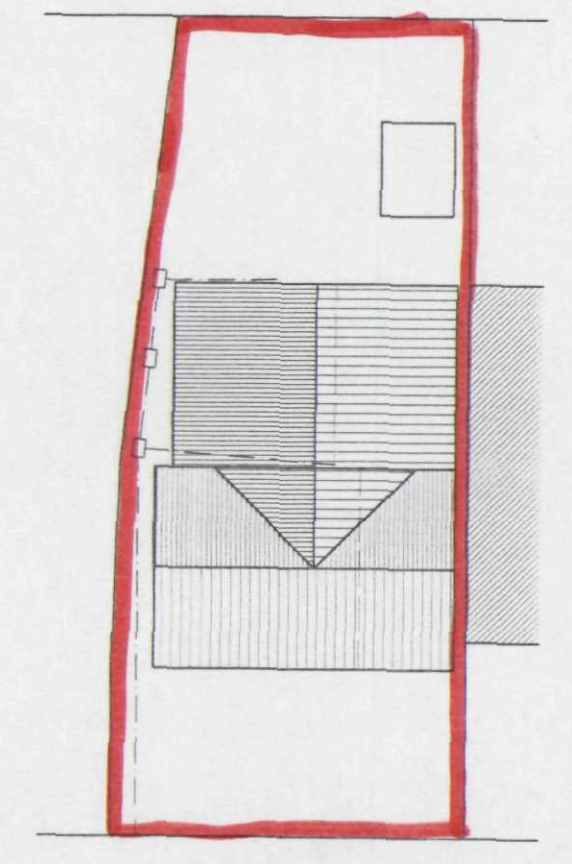


ELEVATIONS

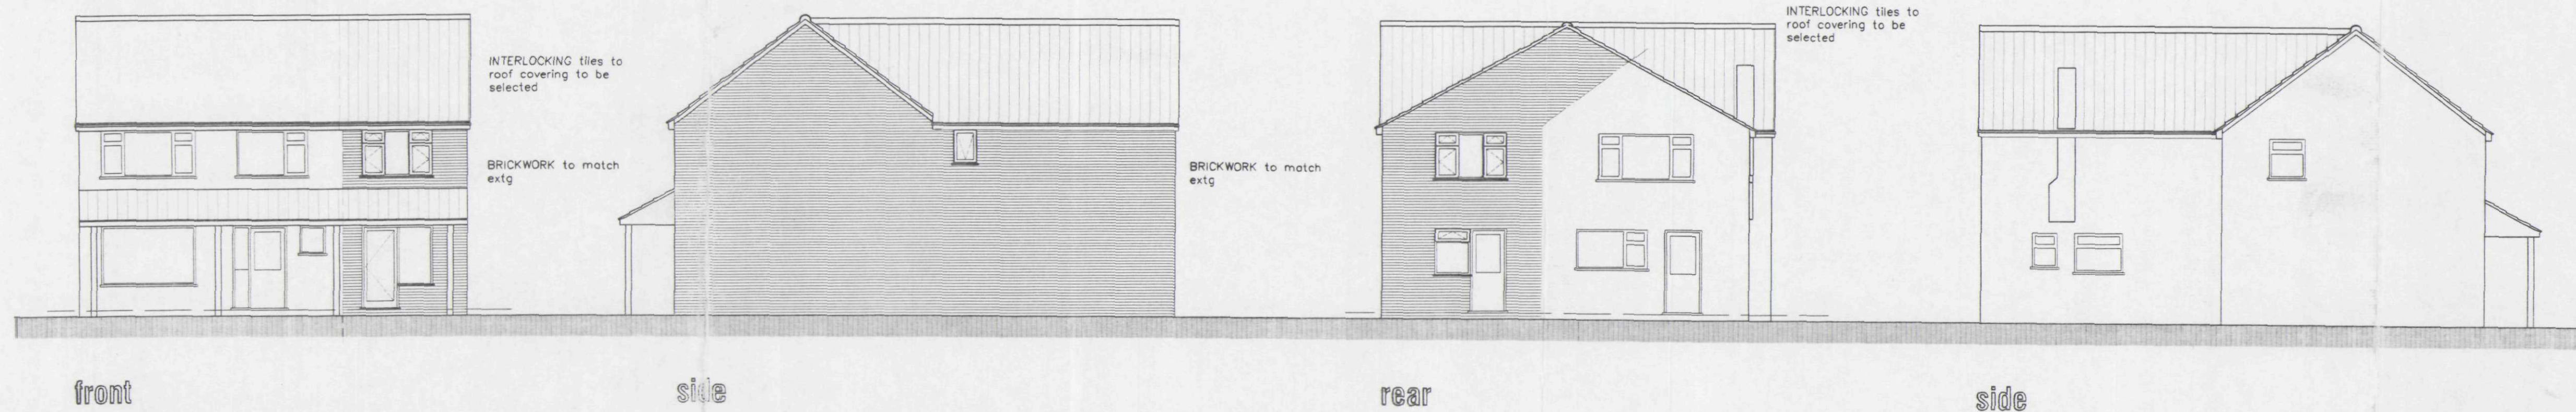


BLOCK PLAN


Scale: 1:250

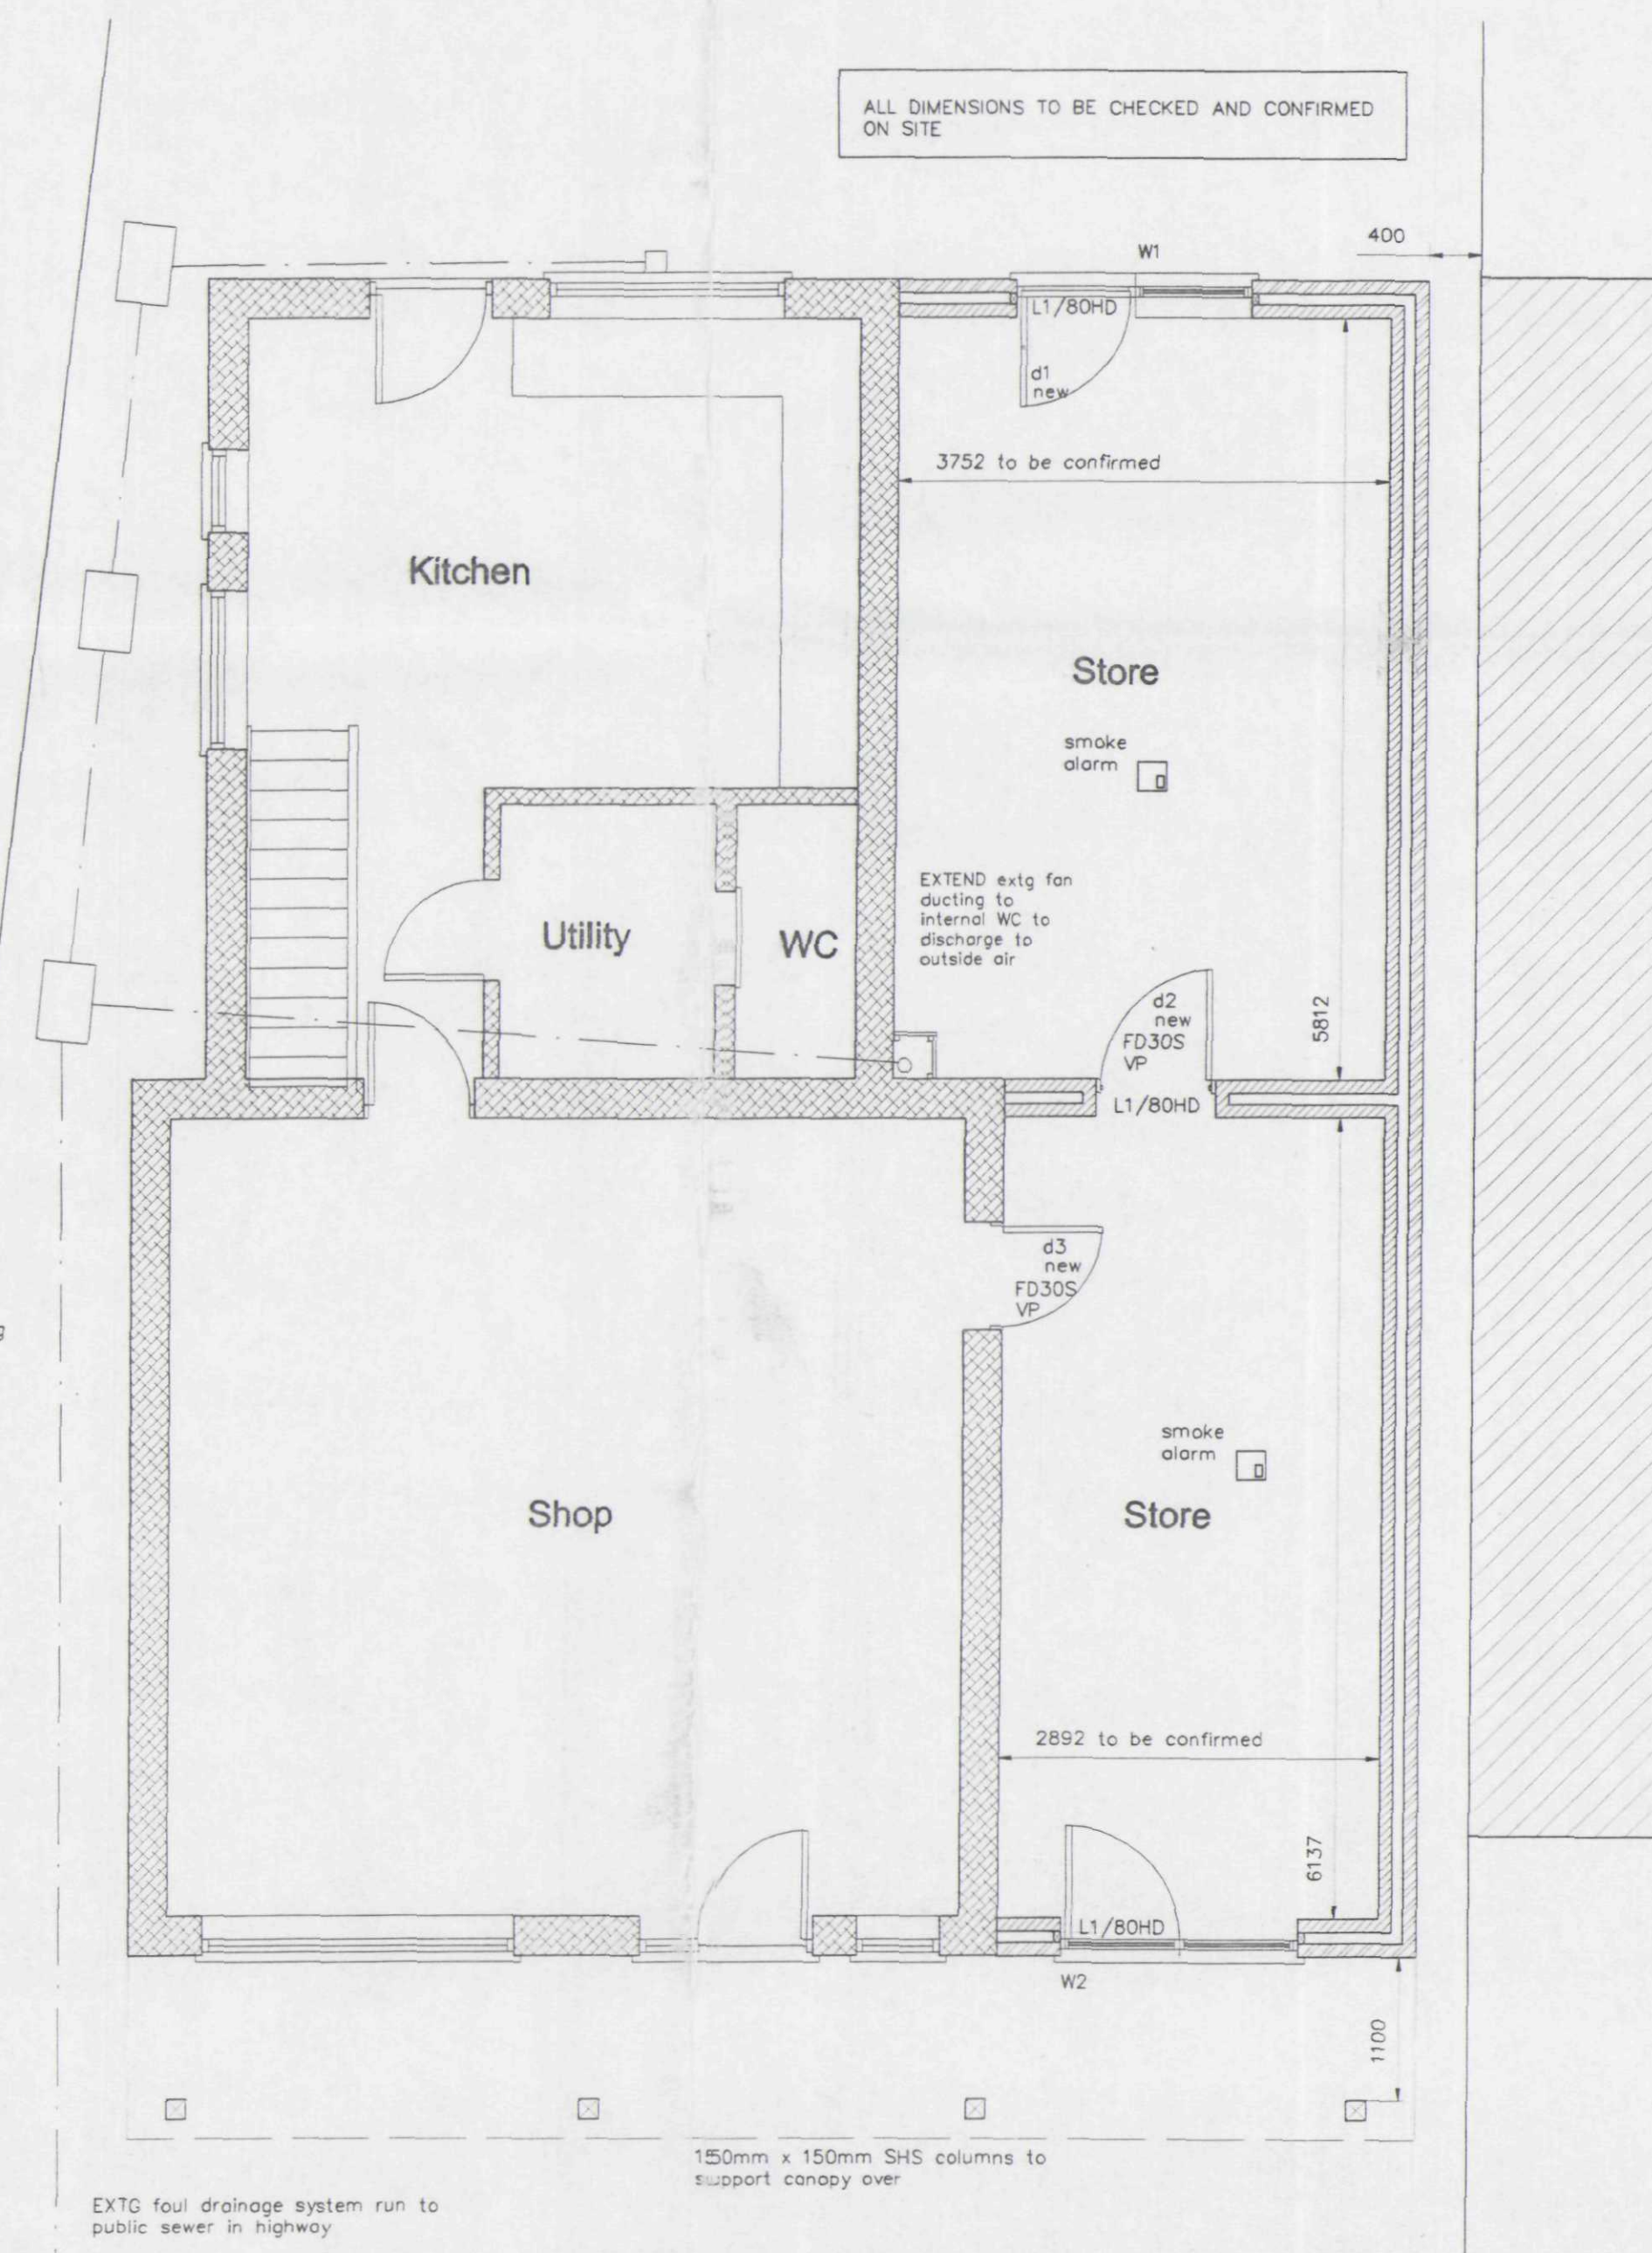

GROUND FLOOR PLAN

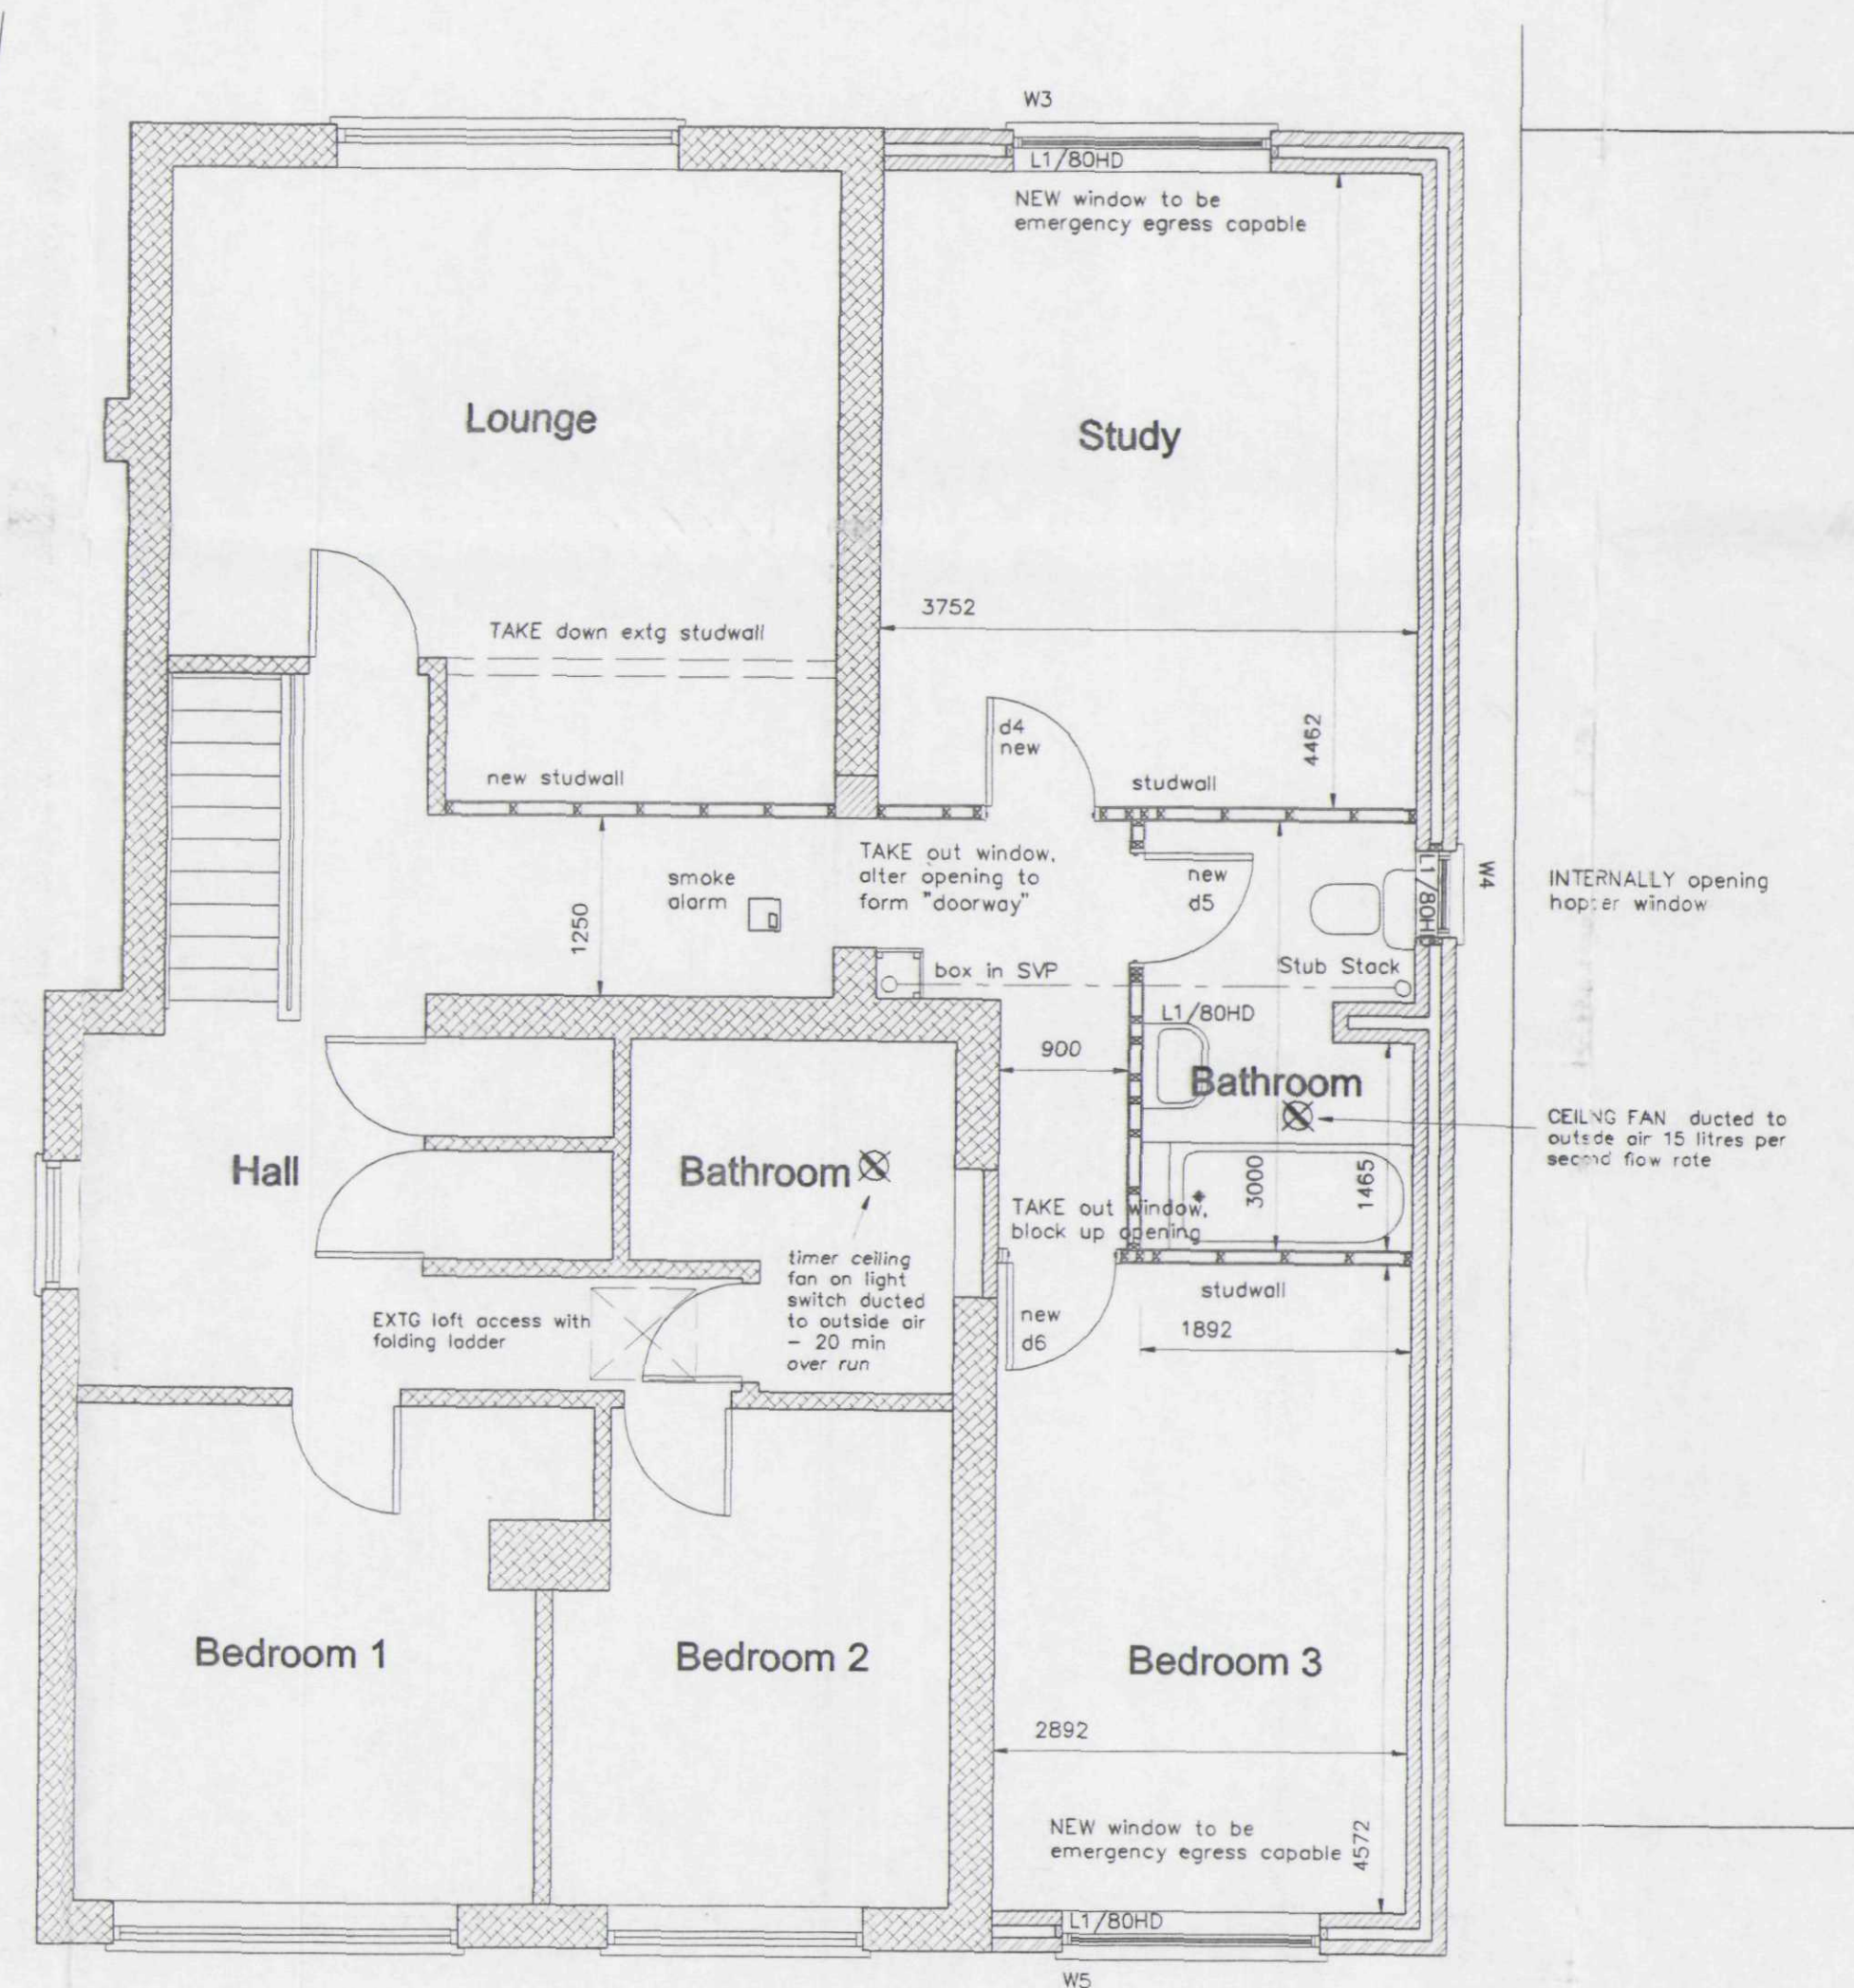


FIRST FLOOR PLAN

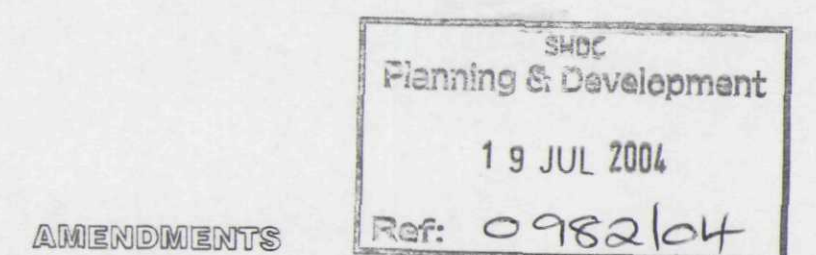

AMENDMENTS

A 13.07.04 Shopfront amended, chimney reinstated

**DETERMINED
PLAN**

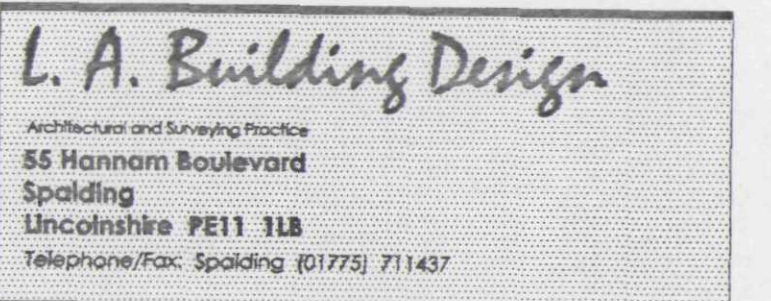

Peter S Lithgow MCOB MBIAT

Member of the Chartered Institute of Building and
Member of the British Institute of Architectural Technologists

Proposed Extension and Alterations to Existing Cottage at
Knight Street, PINCHBECK,
Spalding, Lincolnshire

client

MR & MRS A CLAY

drawing

Design Drawing
REVISED SKETCH PROPOSALS
Planning Drawing

date

JUNE 2004

scale(s)

1:50 1:100 1:250

drawn by

Peter Lithgow

checked

job no

03/29

drawing no

02A