



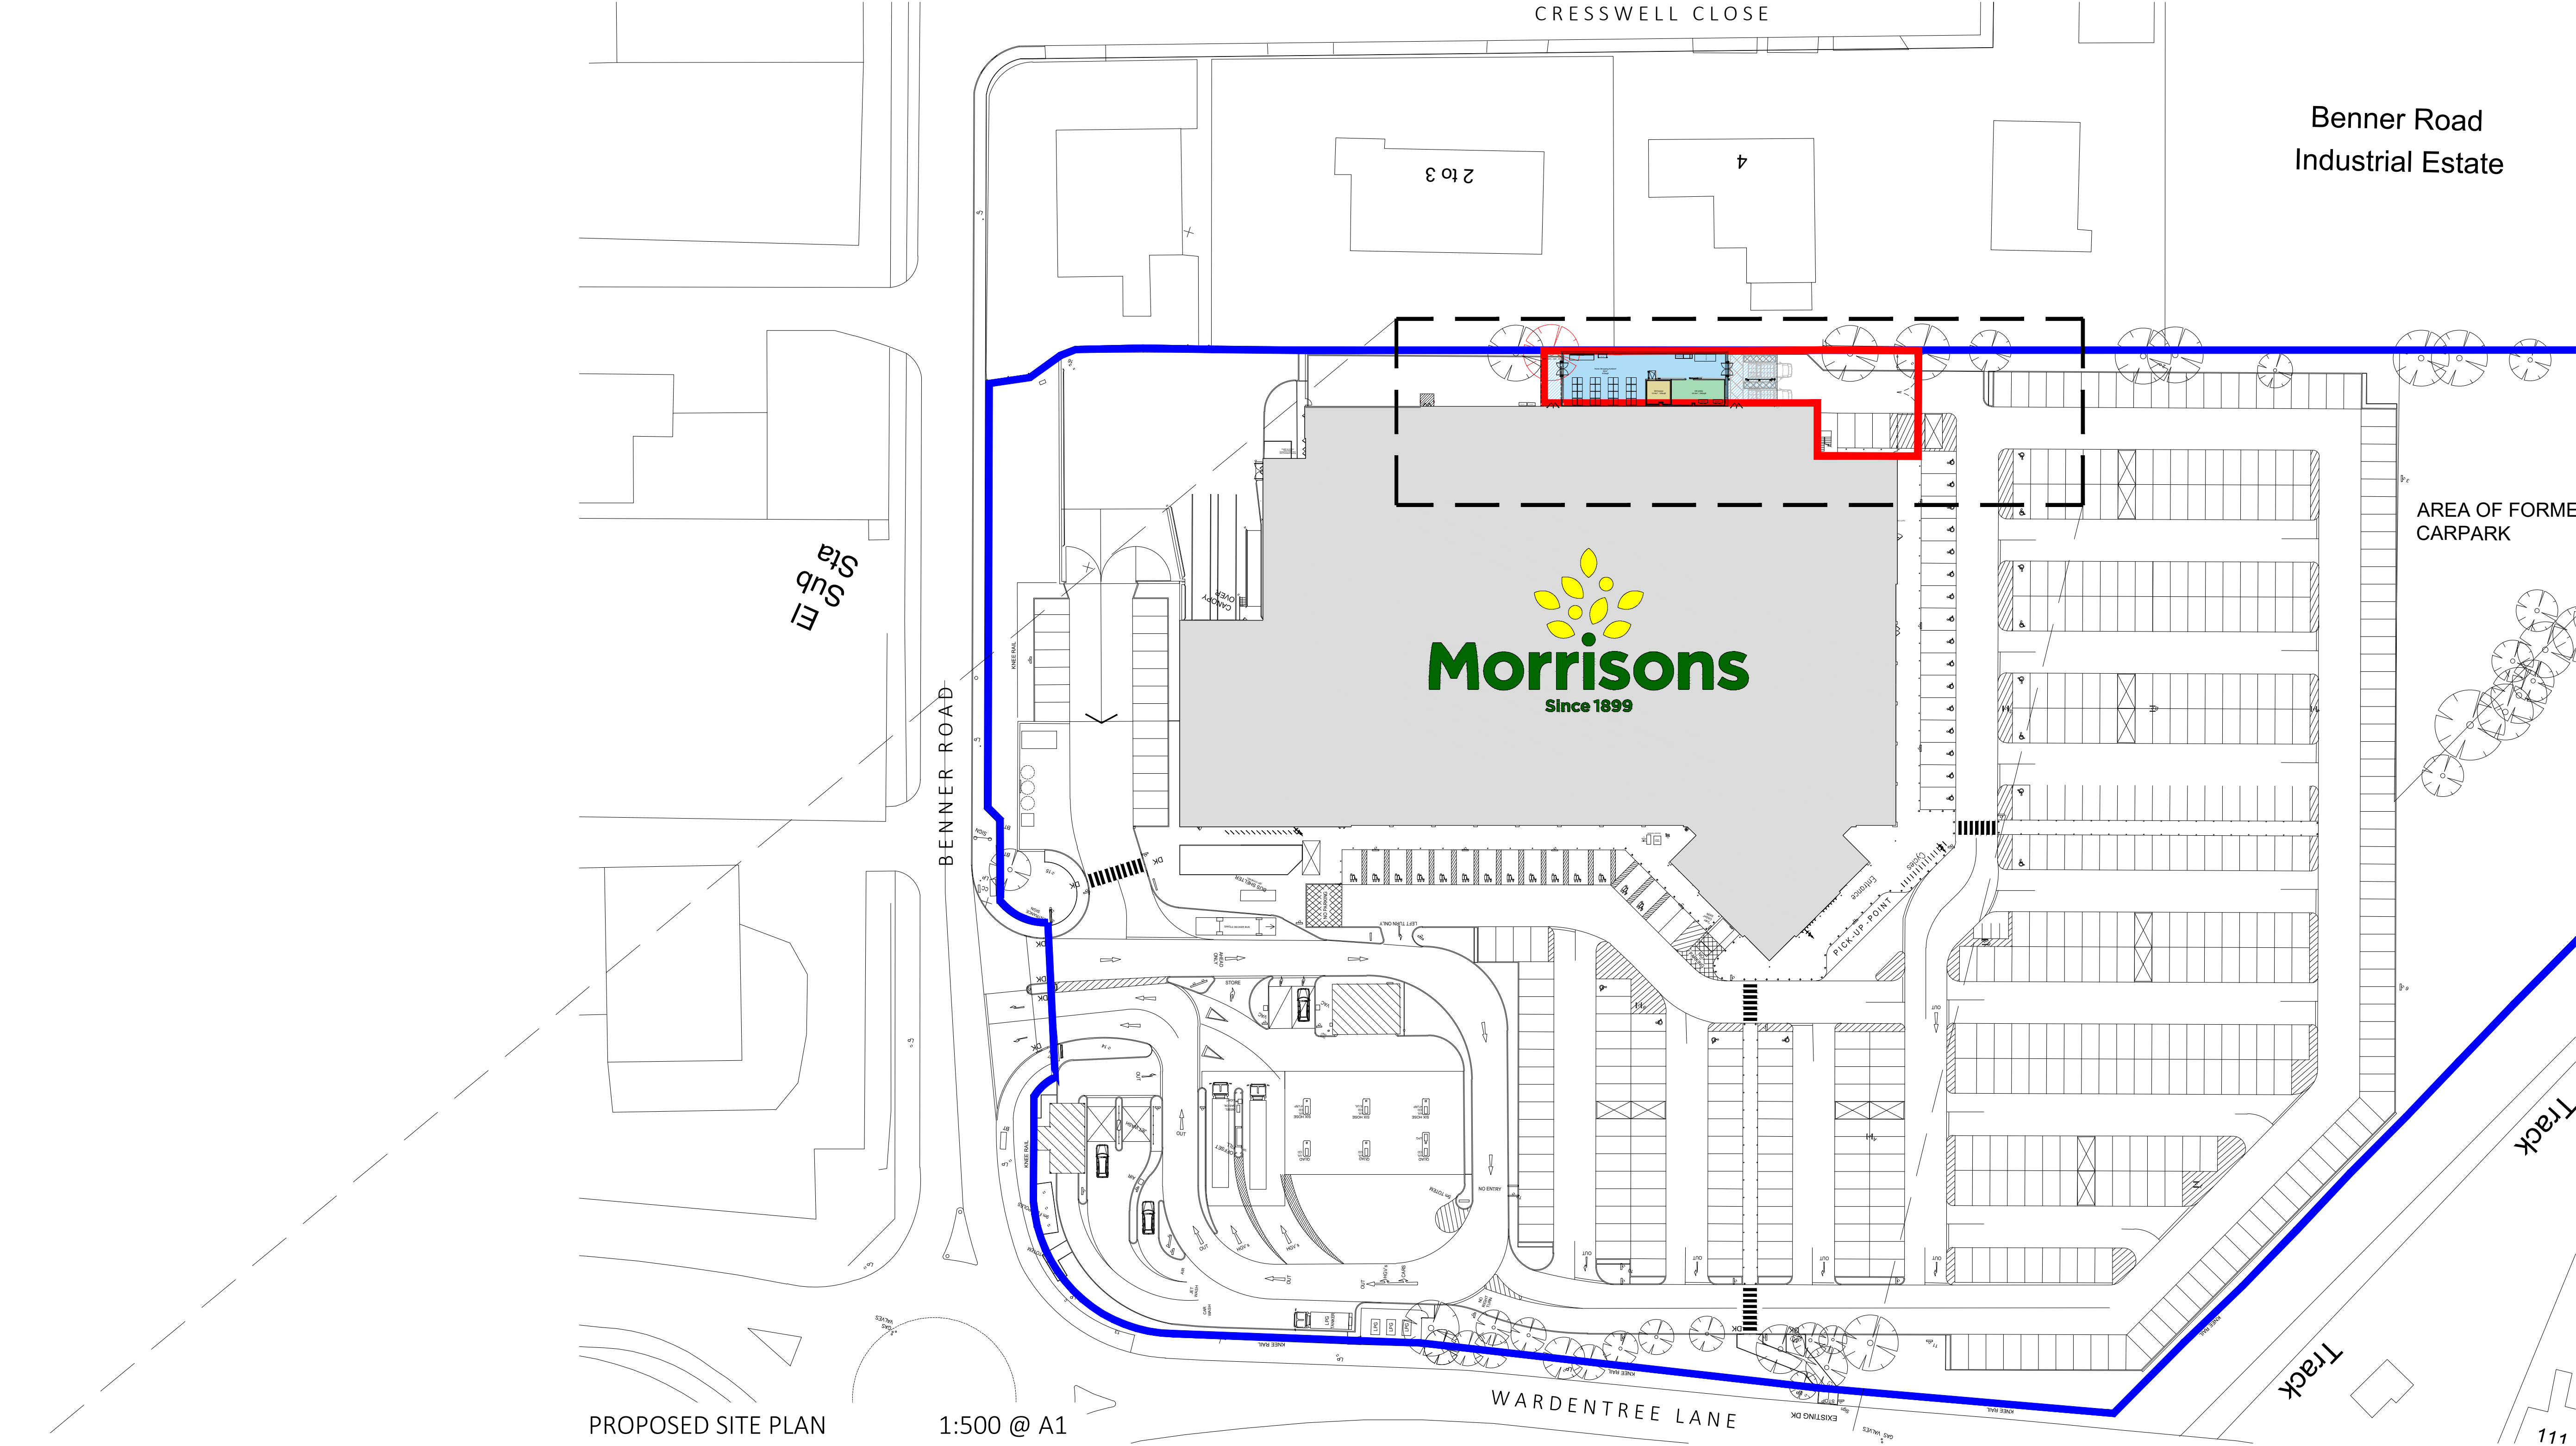


PROPOSED SITE PLAN 1:500 @ A1

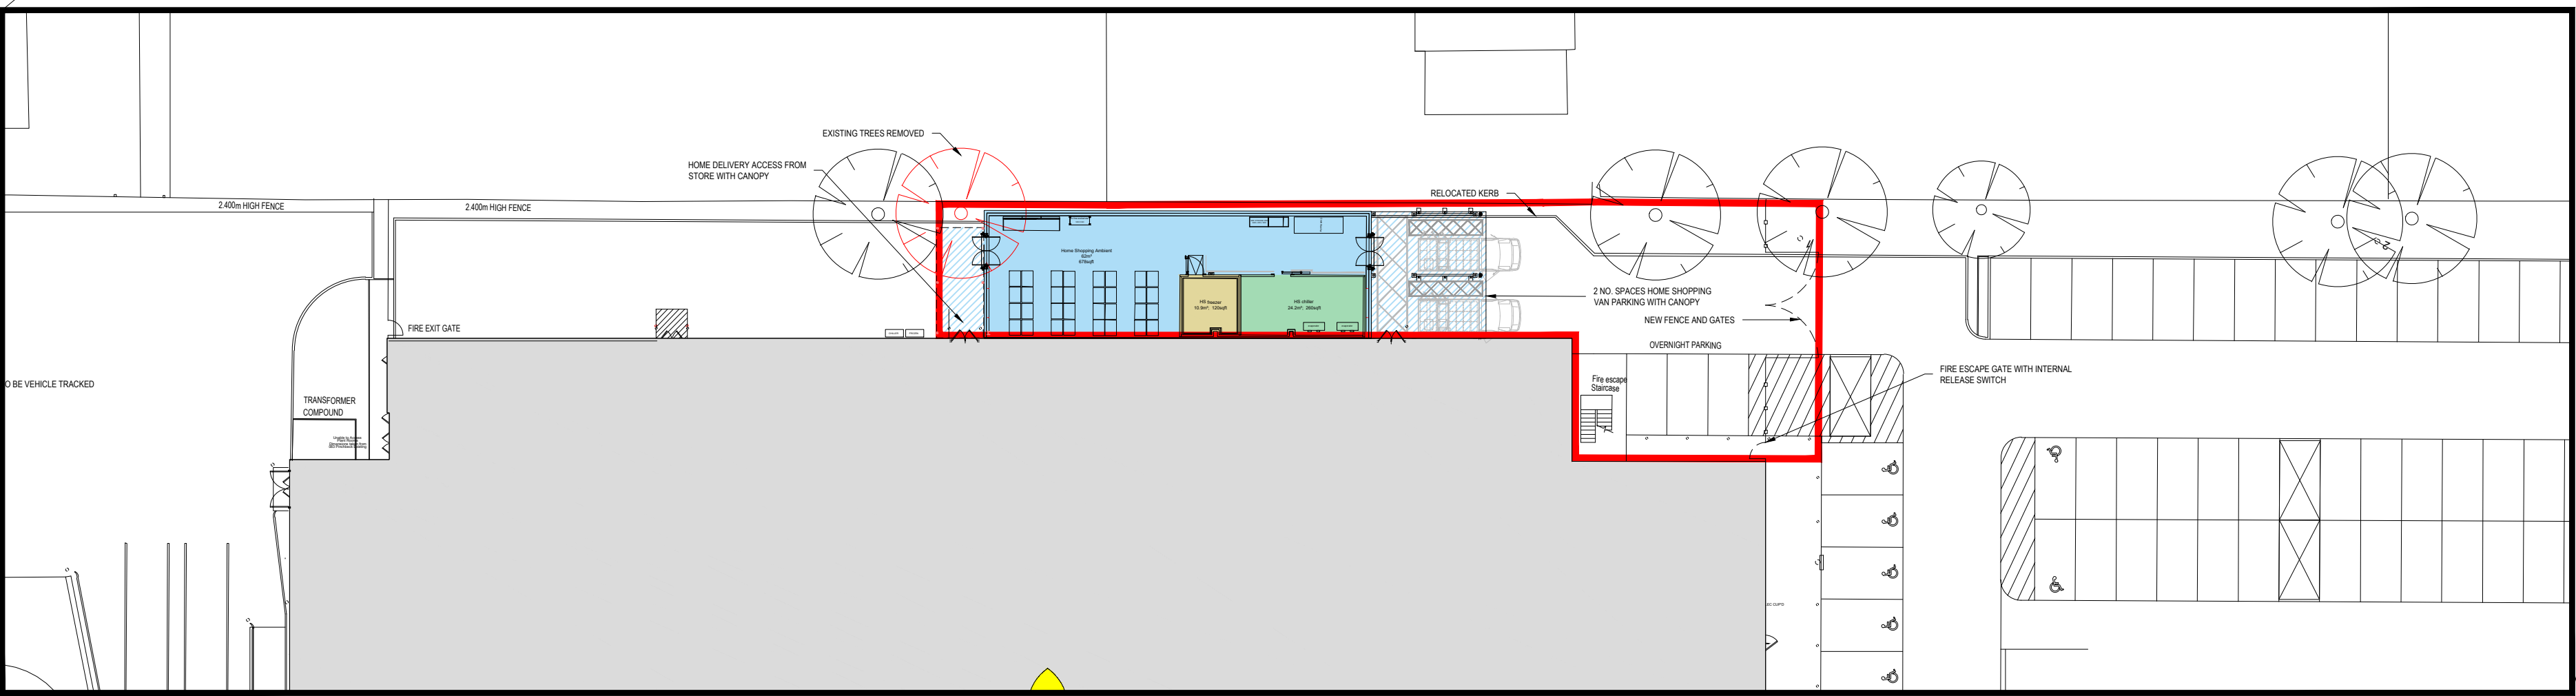

PROPOSED SITE PLAN 1:200 @ A1

© Whittam Cox Architects - Disclaimer:

This drawing is copyright of WCEC Group Ltd trading as Whittam Cox Architects, and shall not be reproduced nor used for any other purpose without the written permission of the Architects. This drawing must be read in conjunction with all other related drawings and documentation. It is the contractors responsibility to ensure full compliance with the Building Regulations. Do not scale from this drawing, use figured dimensions only. It is the contractors responsibility to check and verify all dimensions on site. Any discrepancies to be reported immediately. IF IN DOUBT ASK. Materials not in conformity with relevant British or European Standards/Codes of practice or materials known to be deleterious to health & safety must not be used or specified on this project.

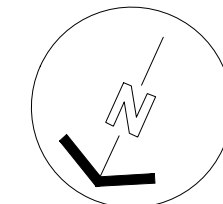

APPLICATION BOUNDARY
0.147 acr / 0.060 hec

INDICATIVE APPLICANT
OWNERSHIP BOUNDARY

AREA OF FORMER
CARPARK

Track

Track

111

A	06.10.17	Amendment to enclosure fence and annotation	WJDC
No.	Date	Description	Drawn/Check By
CLIENT			



PROJECT
WARDENTREE LANE
PINCHBECK, SPALDING (083)

TITLE
PROPOSED SITE PLAN

DRAWING STATUS
PLANNING

DRAWN WF CHECKED DC

SCALE AS INDICATED @ A1

DATE SEPTEMBER 2017

Whittam Cox ARCHITECTS
Chesterfield / 01246 260261
London / 020 3388 0010
Leeds / 0113 3366018
whittamcox.com

JOB NO.	DRAWING NO.	REV
17-0492	PL_03	A