


LEFT SIDE ELEVATION (PRIOR TO FIRE)

SCALE 1:100

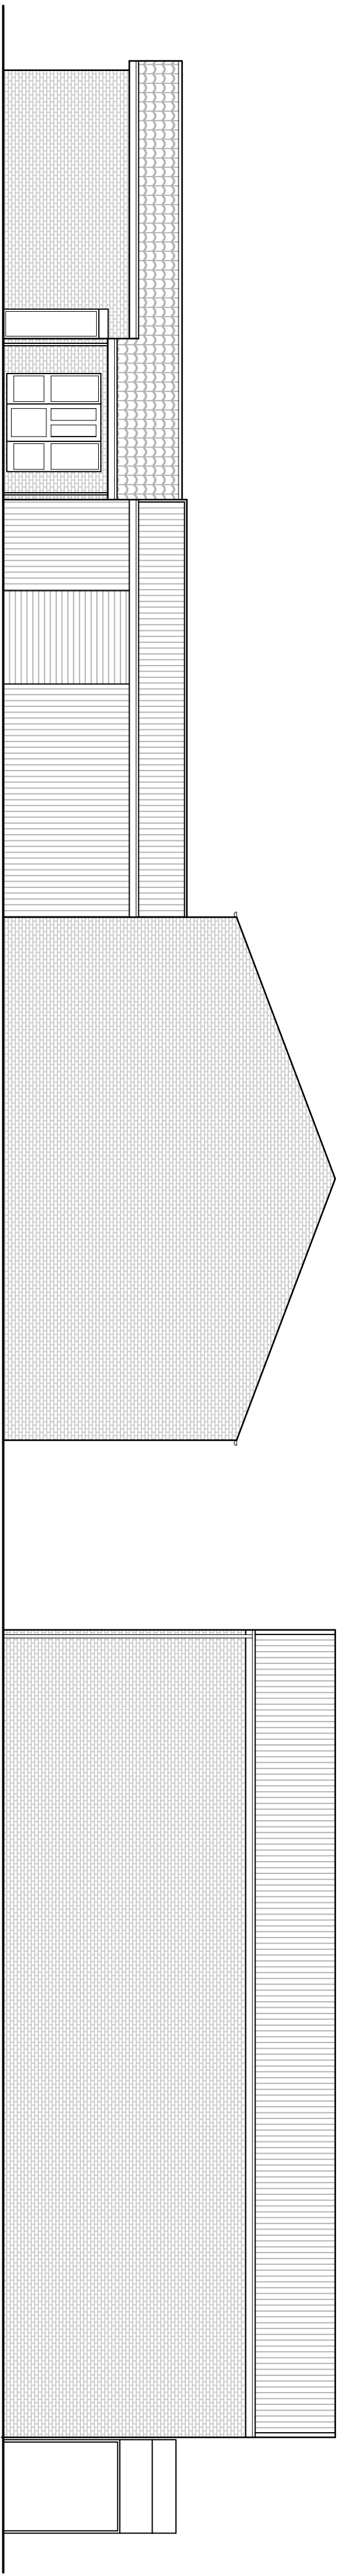

FRONT ELEVATION (PRIOR TO FIRE)


SCALE 1:100

RIGHT SIDE ELEVATION (PRIOR TO FIRE)

SCALE 1:100


REAR ELEVATION (PRIOR TO FIRE)

SCALE 1:100

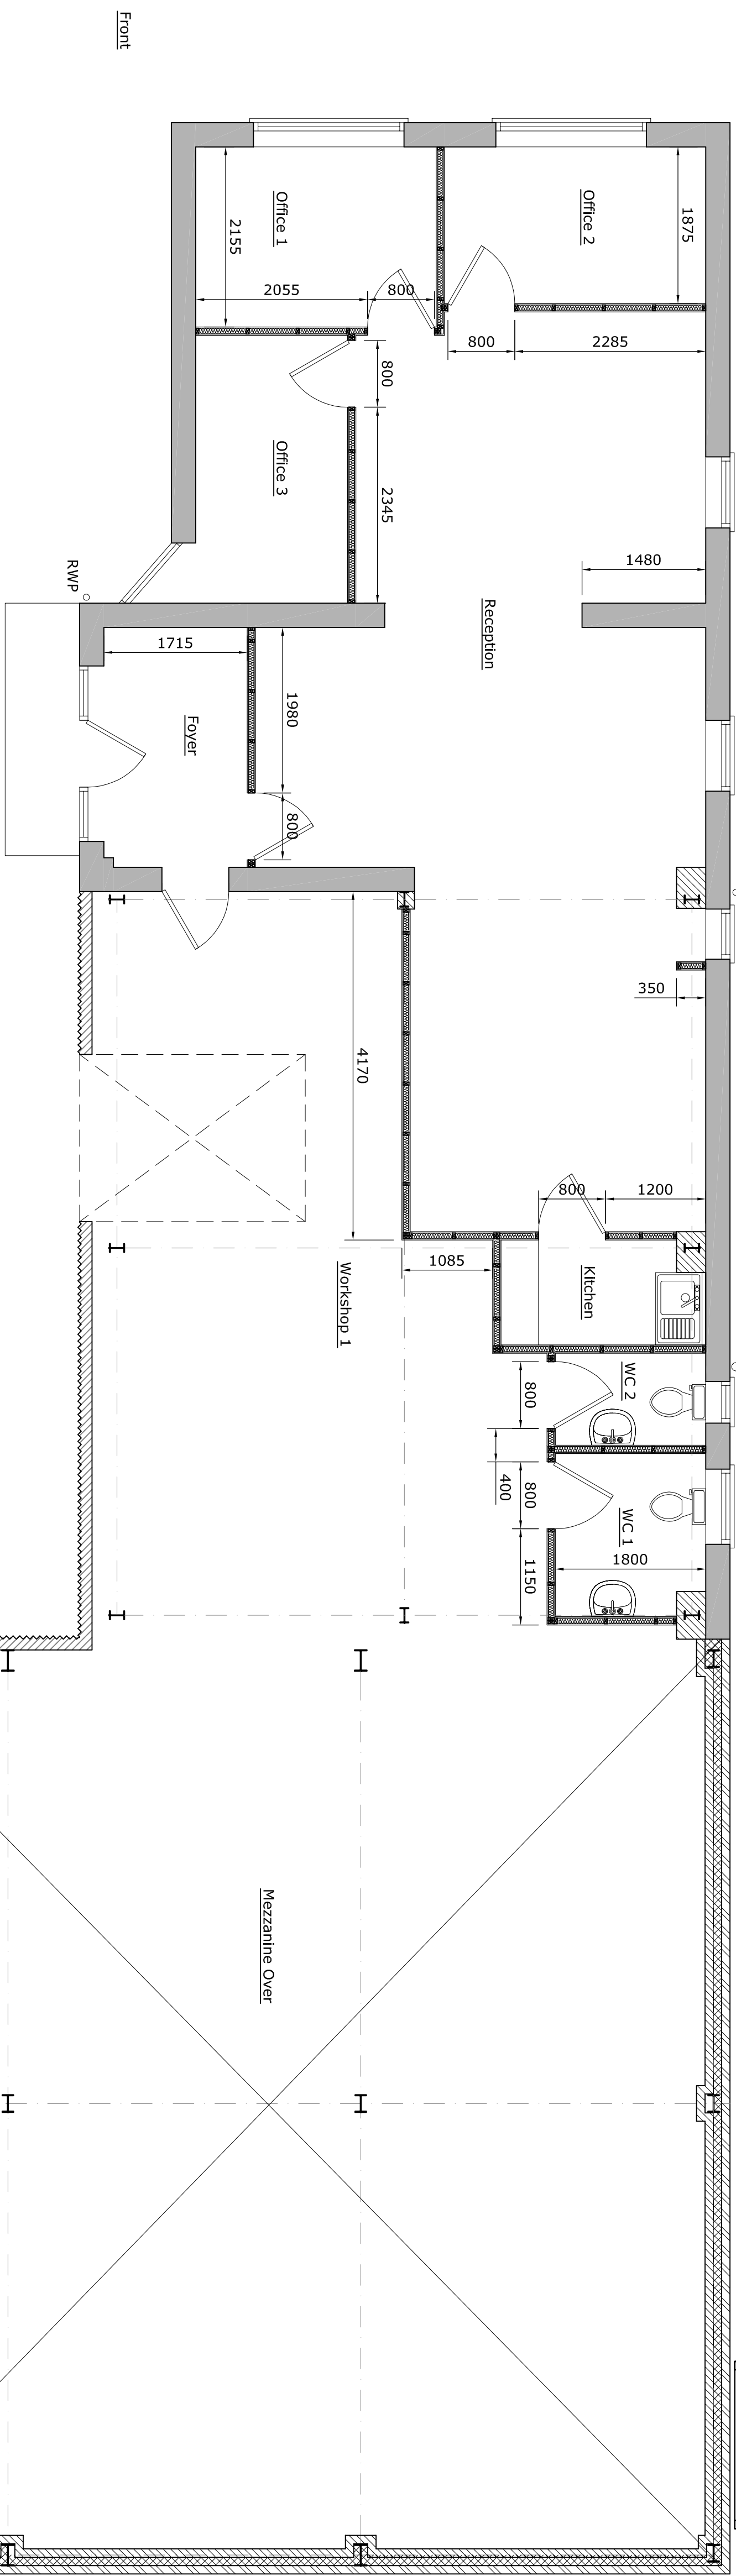


FLOOR PLAN SHOWING EXISTING LAYOUT

SCALE 1:50

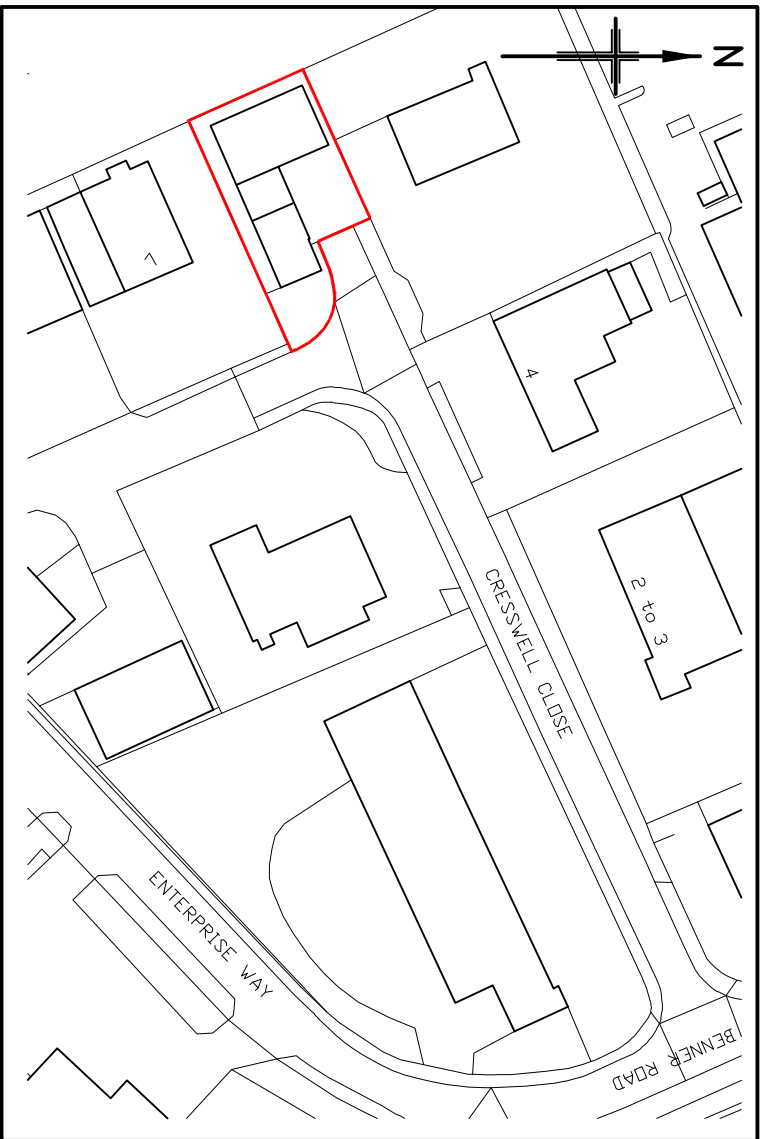


SITE PLAN

SCALE 1:1250

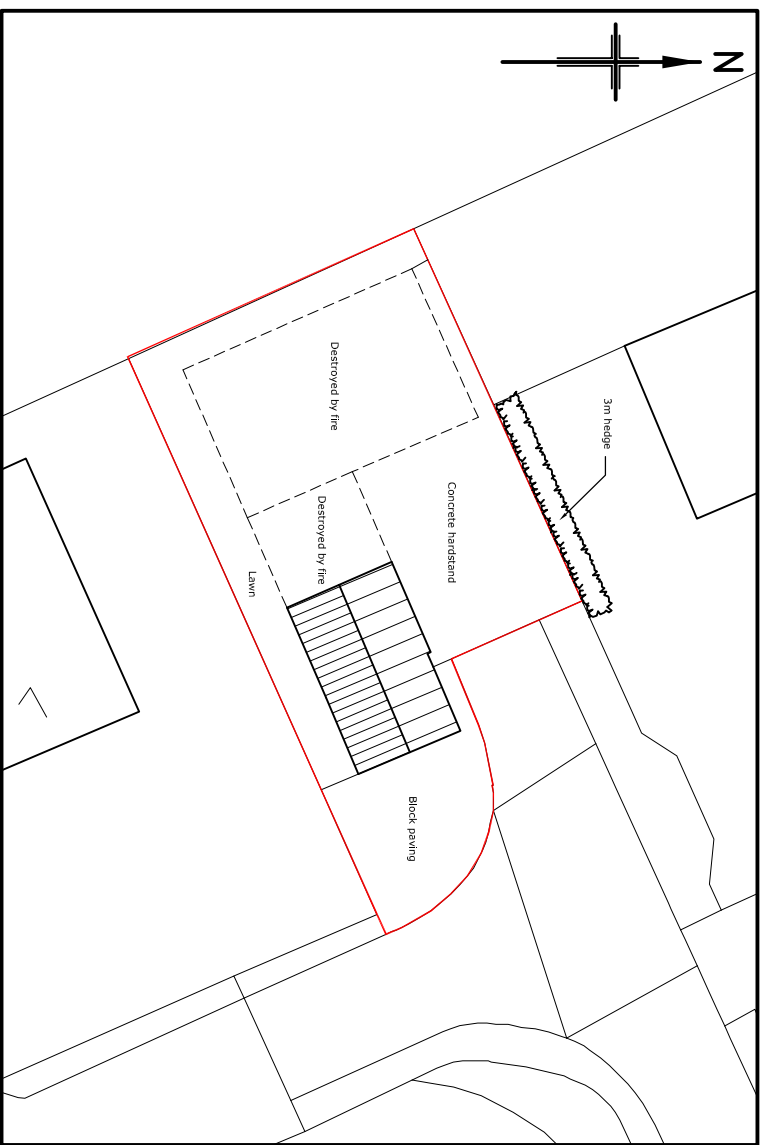

BLOCK PLAN

SCALE 1:500

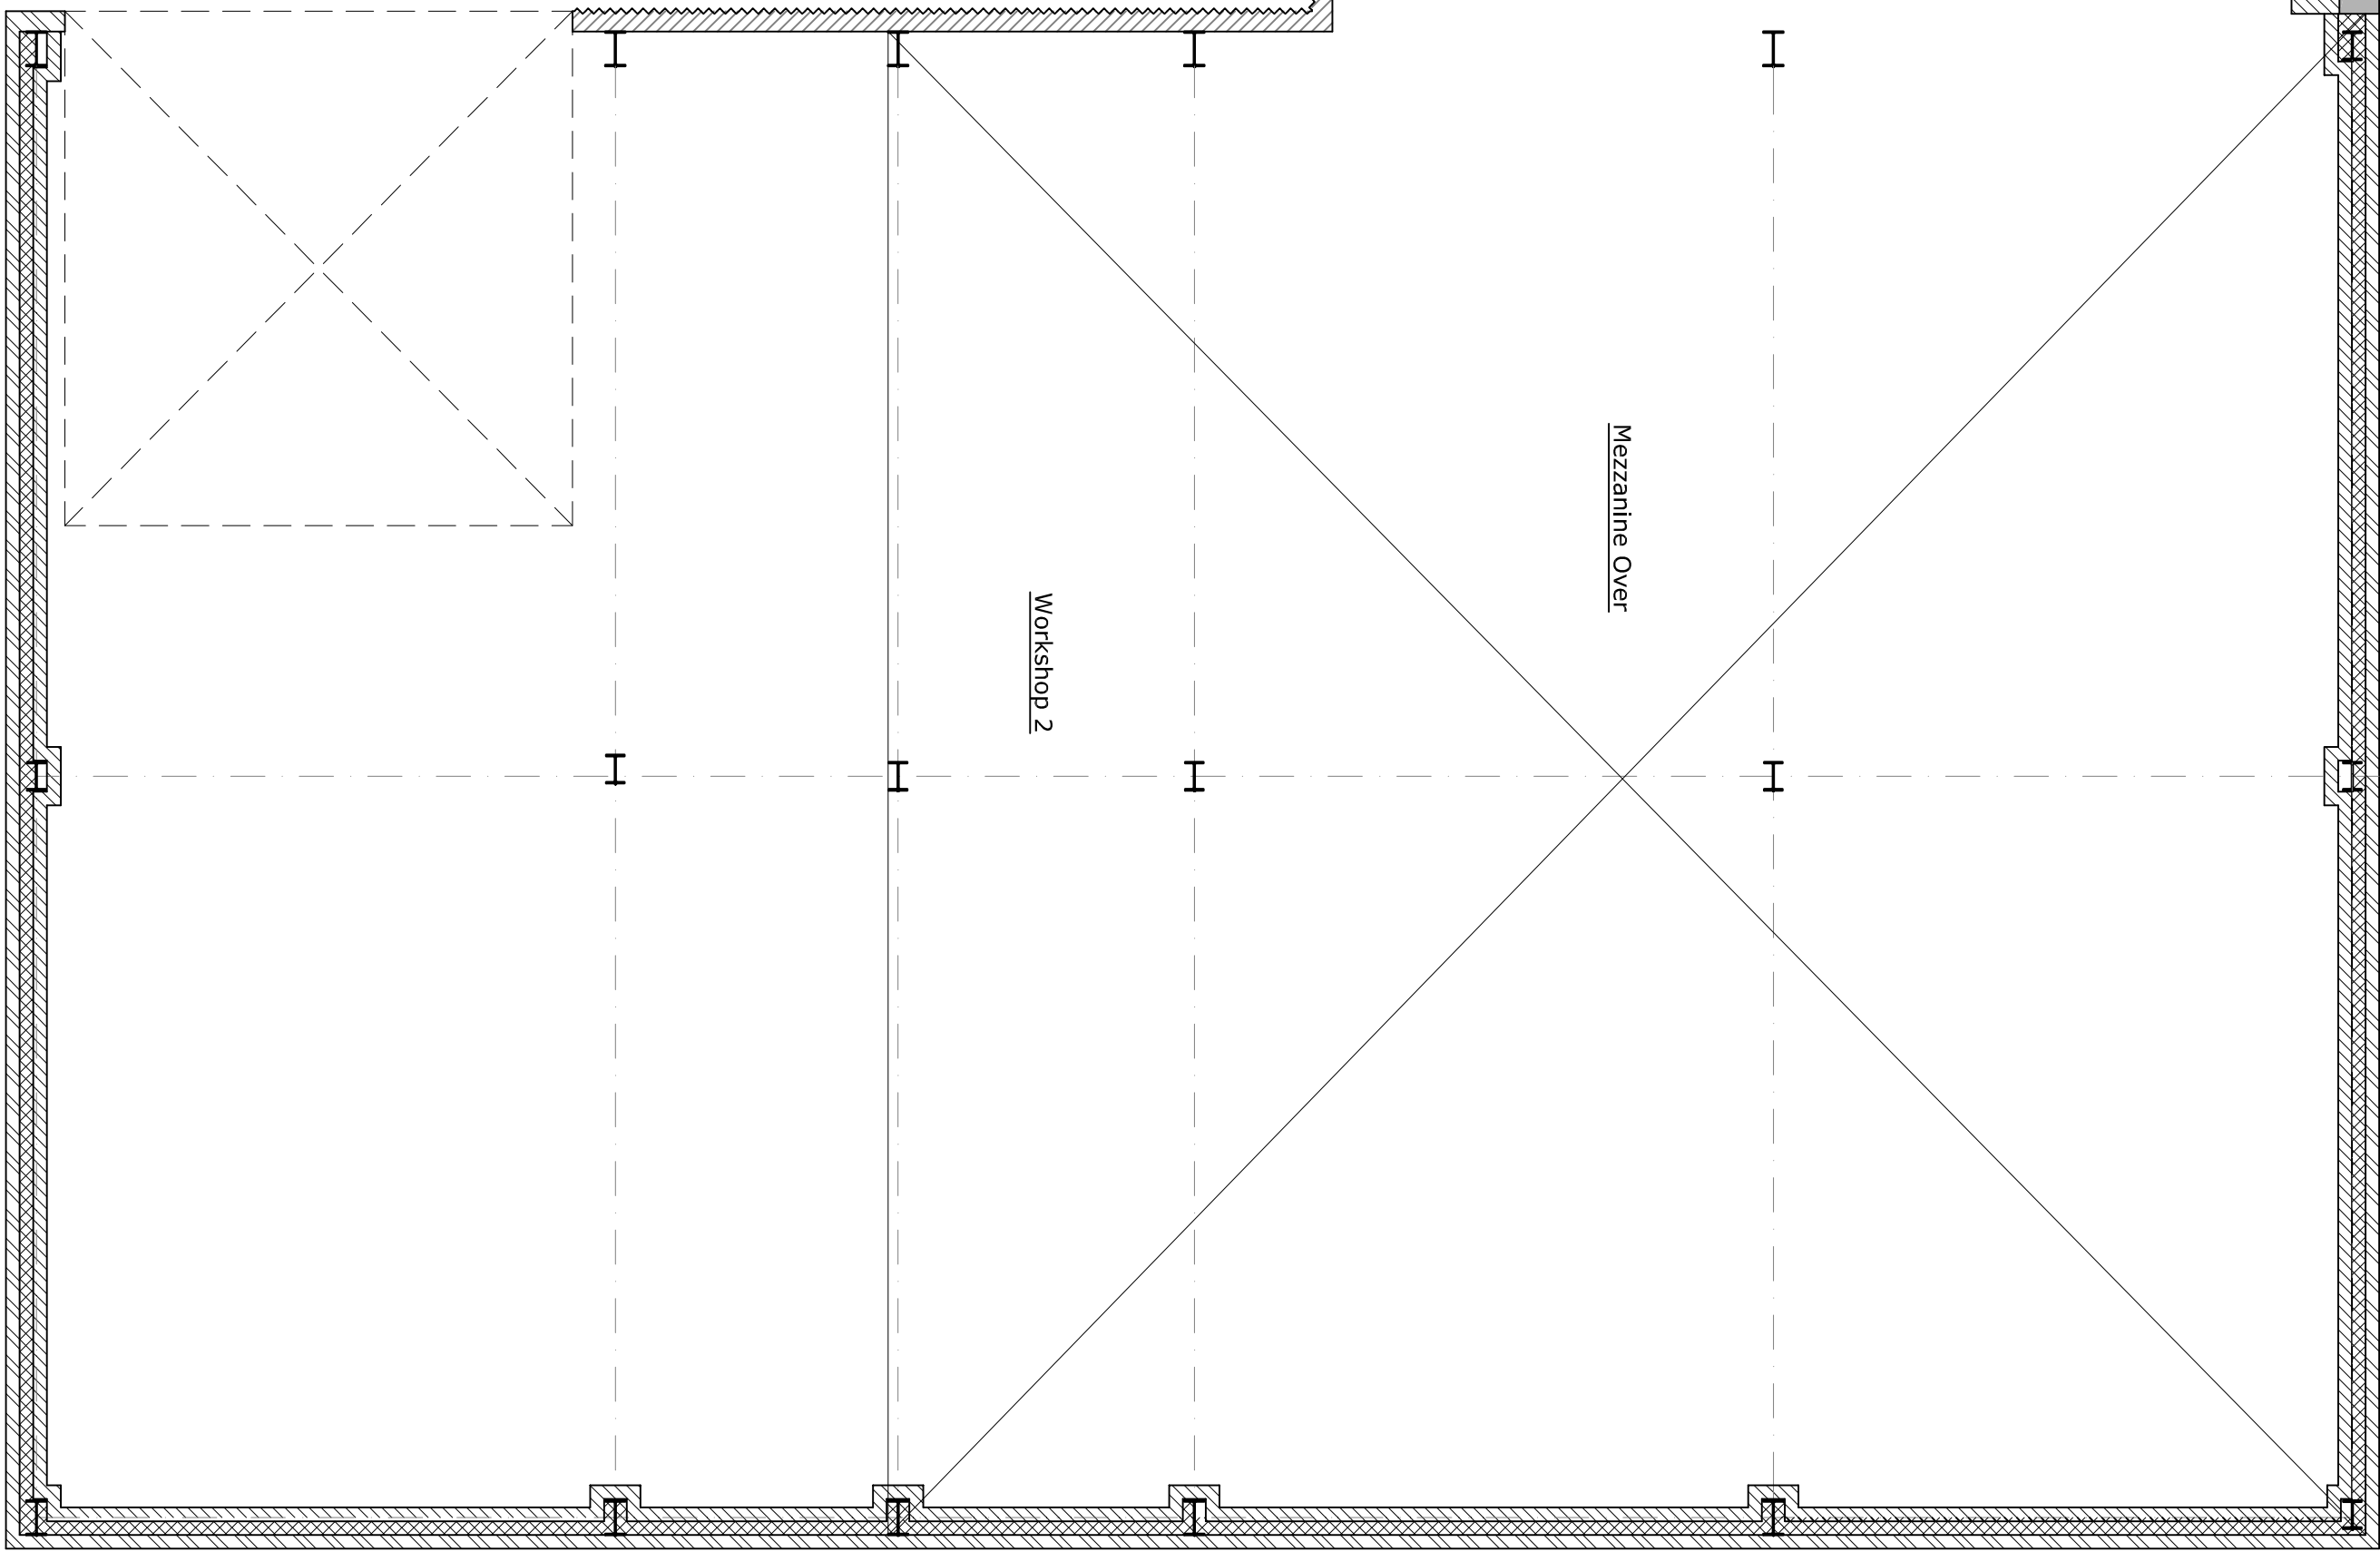


PLANNING ISSUE

REV	DATE	DESCRIPTION	DRAWN	CHECKED
-----	------	-------------	-------	---------

REVISIONS

This drawing is to be read in conjunction with all other Engineer's drawings and all other project information is to be referred to the Engineer immediately.

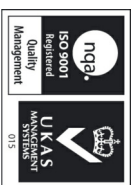

Project
AGM LTD
6 CRESWELL CLOSE
BENNER ROAD IND EST
PE11 3TY

Title
EXISTING PLAN AND ELEVATIONS

Client
AGM COMPLETE PARTS AND
COMPONENTS

Scale	AS SHOWN @ A1	Drawn	C. SMITH	Date	SEPT 2017
Job Manager	3. MANKU	Checked		Approved	

Richard Jackson
Engineering Consultants

847 The Crescent, Colchester, Essex CO1 1YQ
Tel: 0206 228800
Fax: 0206 228801
Email: info@rj-engineering.co.uk

Unit 10, 11, 12, 1000

52251/S/01

Drawing Status	☒ INFORMATION	☐ APPROVAL	☐ COSTING
	☐ TENDER	☐ CONSTRUCTION	☐ AS CONSTRUCTED