


This drawing is copyright of DT Architects. Do not scale from this drawing. Check all dimensions onsite. The contractor shall bring any discrepancies immediately to the notice of the Architect.

Drawing Notes


The internal Layout shown on this plan is indicative only.




Proposed condensing unit or similar to be approved

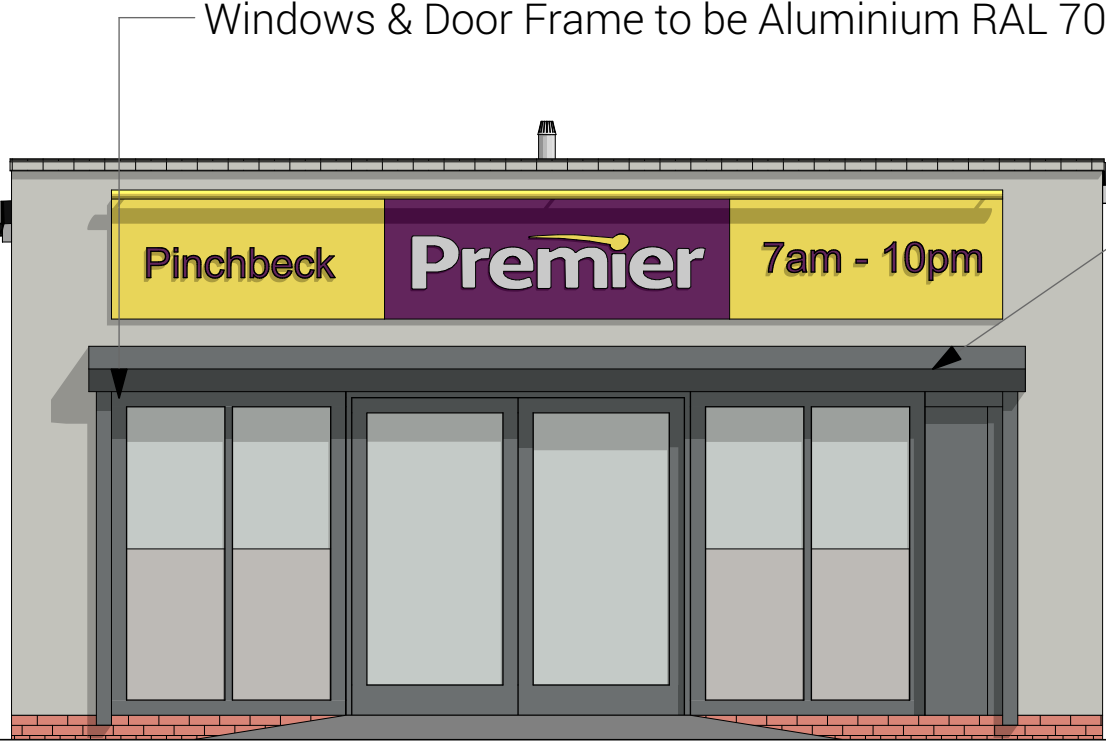


Proposed West Elevation 1:50

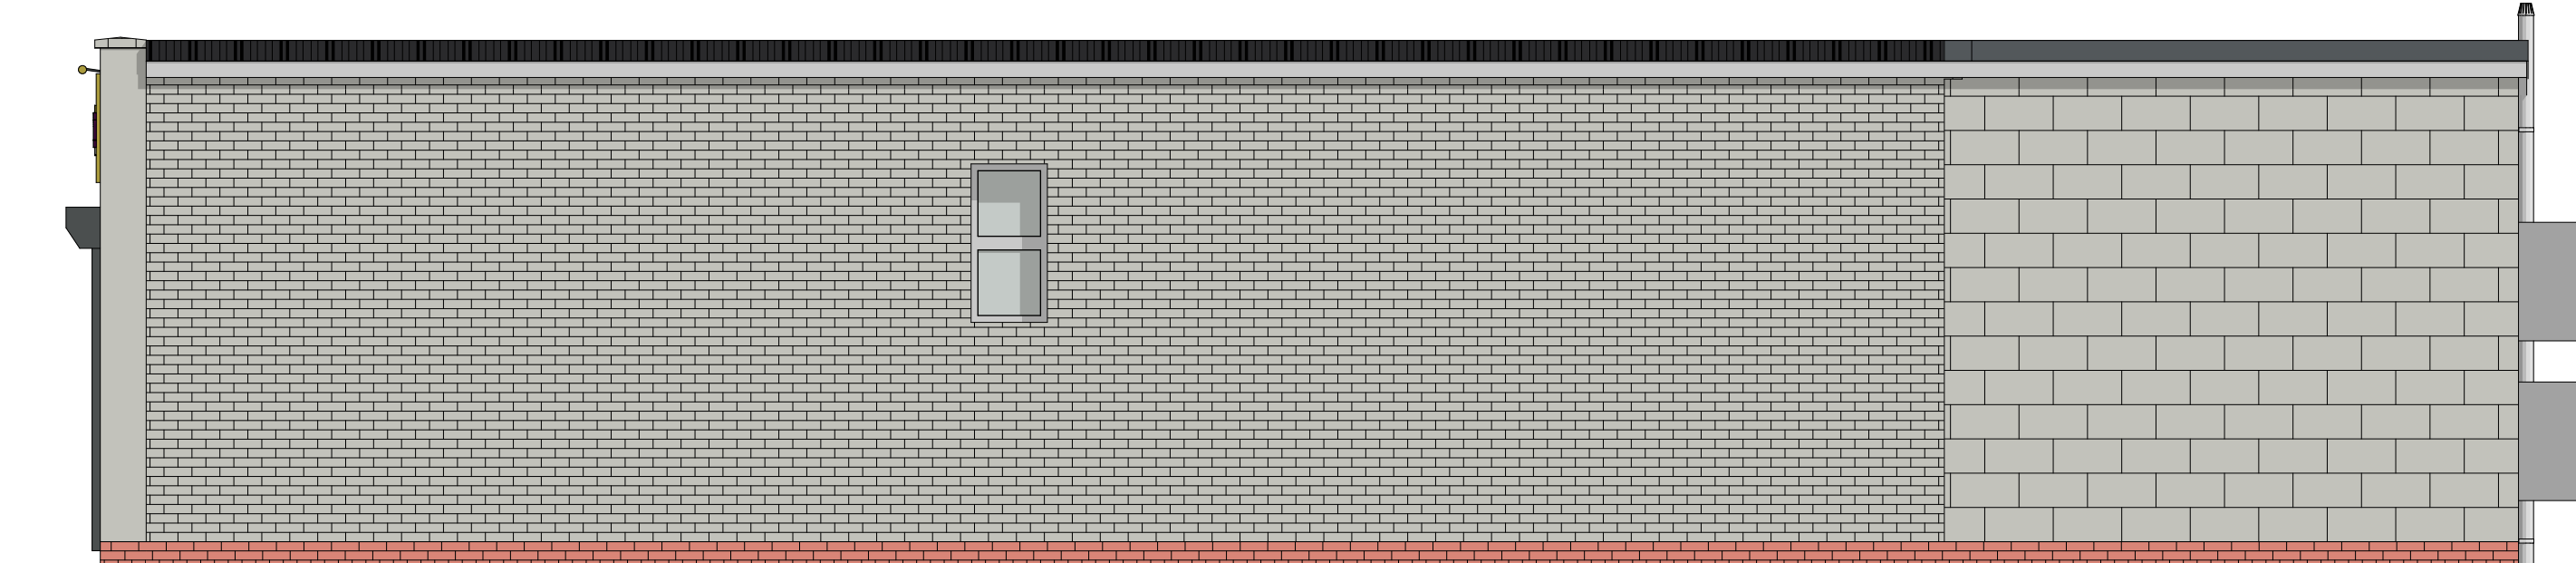



Proposed North Elevation 1:50

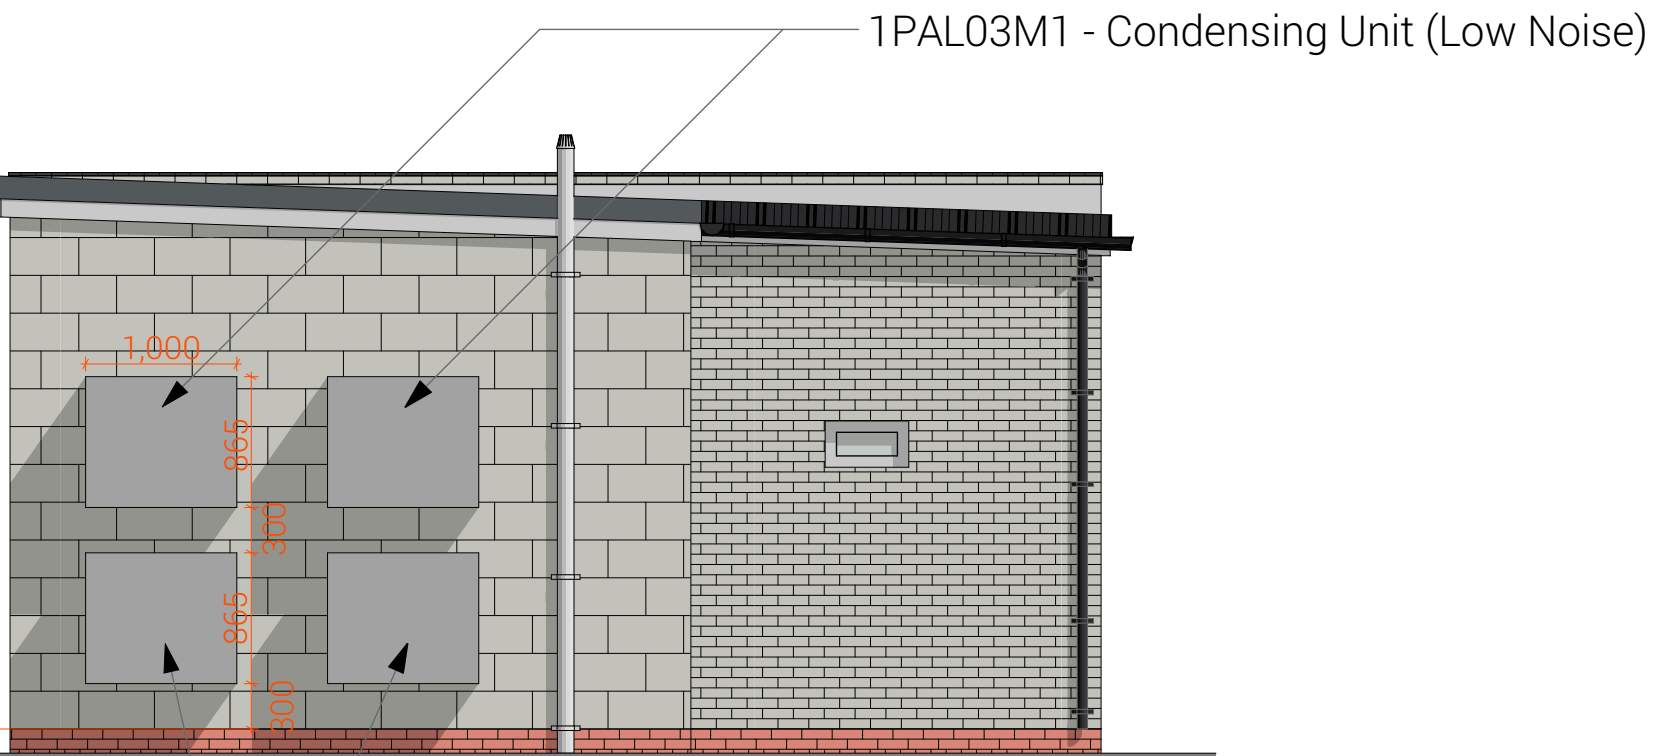

Proposed East Elevation 1:50

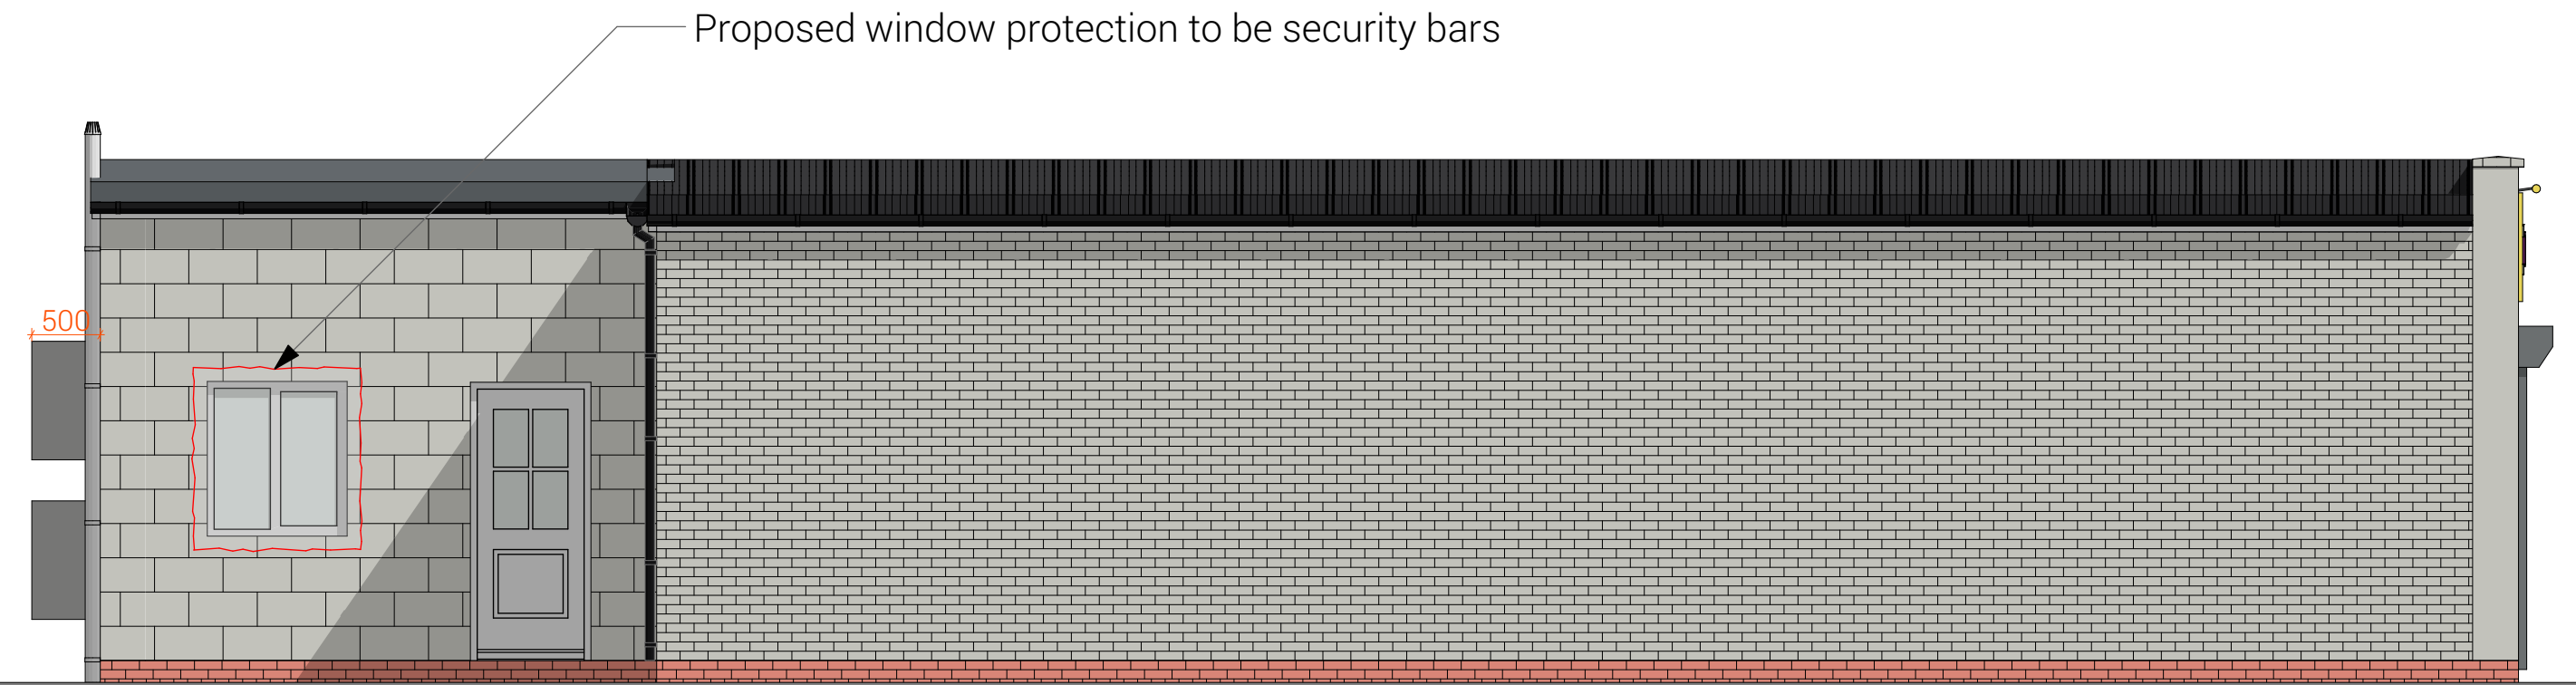

Proposed South Elevation 1:50

 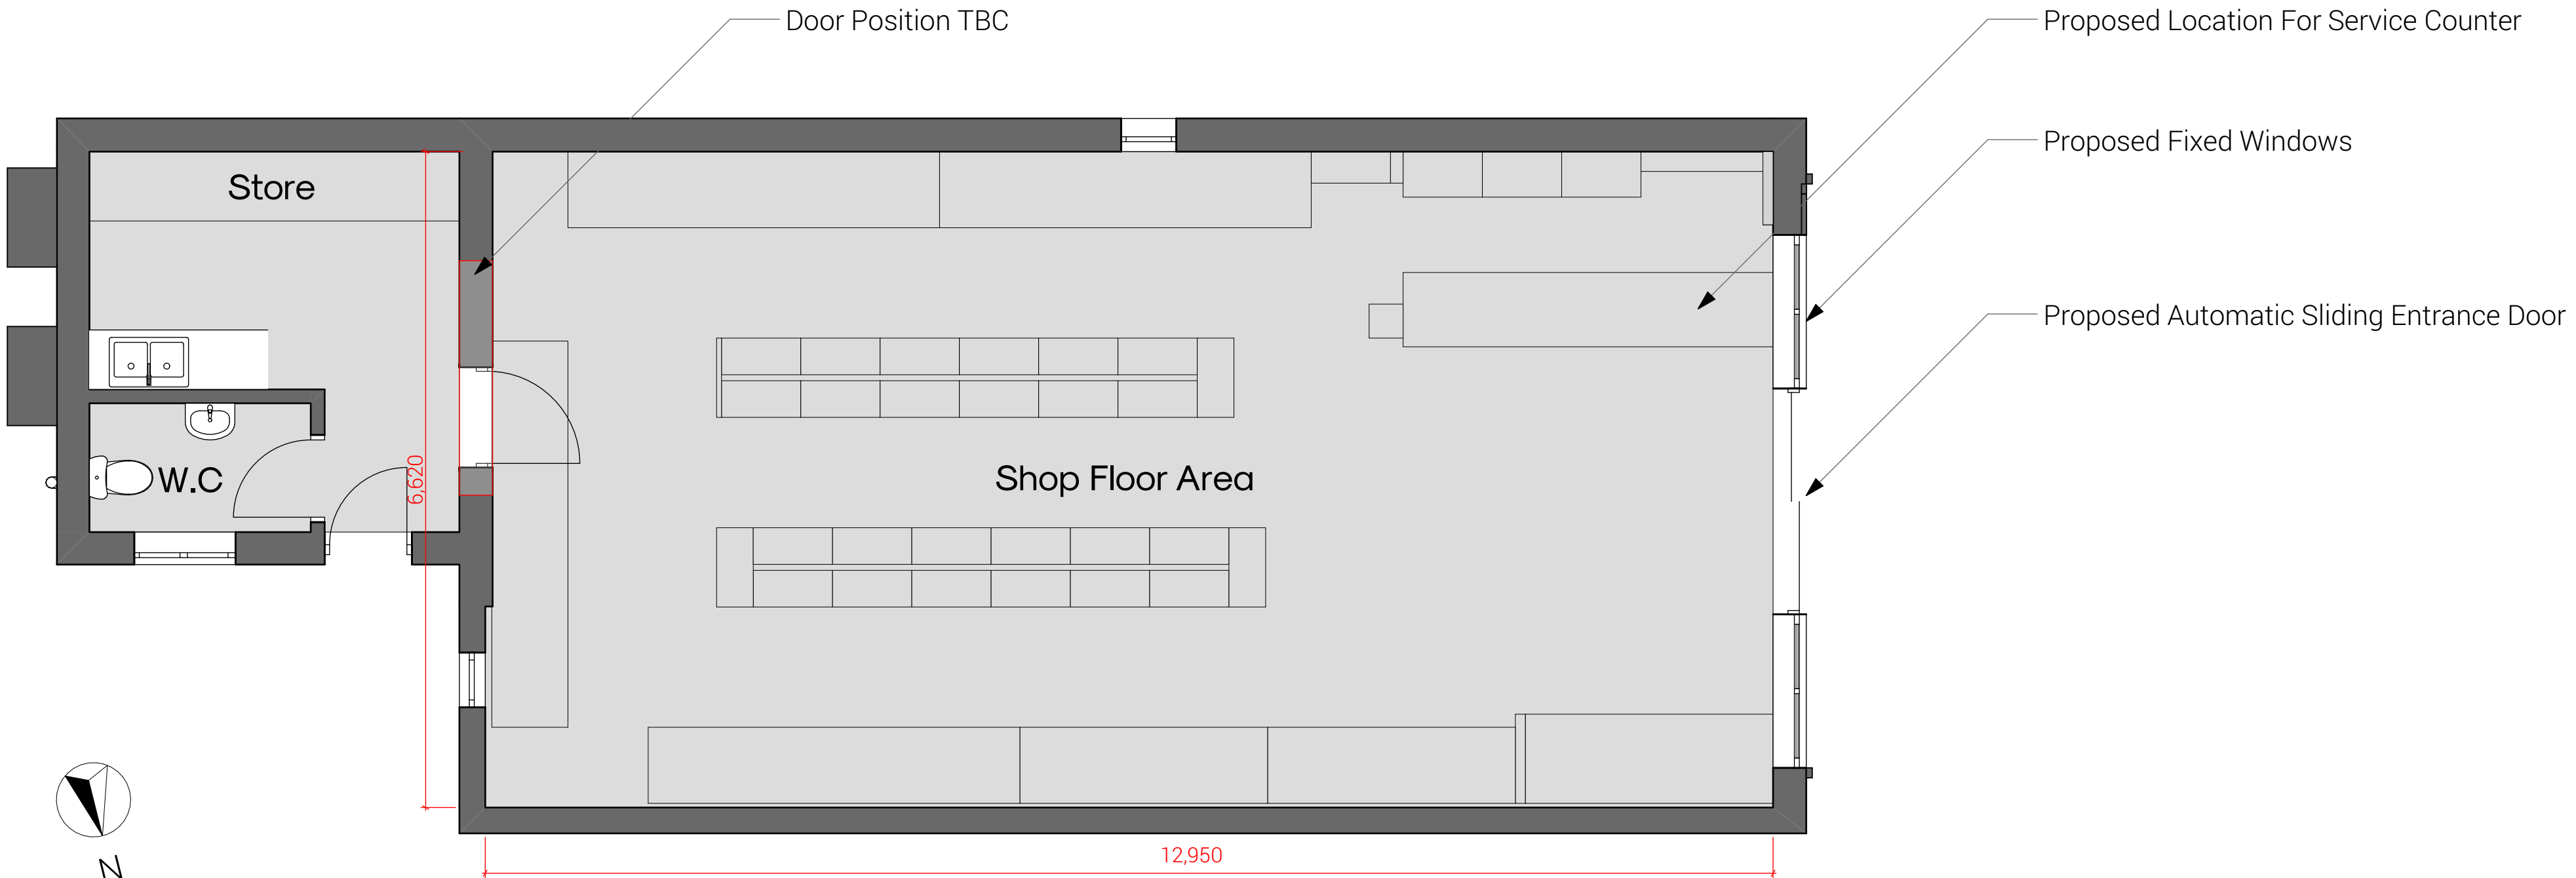

Scale 1:50 @ A1

P02	Condensing unit spec added	01.11.22
P01	Planning Application Issue	03.10.22
revision	note	date

client

Odedra

project title

Shop Redevelopment,
75 Church Street Pinchbeck

drawing tit

Proposed GF Plan & Elevations

drawing status

Planning

scale	date
1:50 @ A1	October 2022

project number	drawing number	revision
2726	AB0802	P02



01733 393010

 www.dtarchitects.co.uk