



PROPOSED NEW WORKSHOP

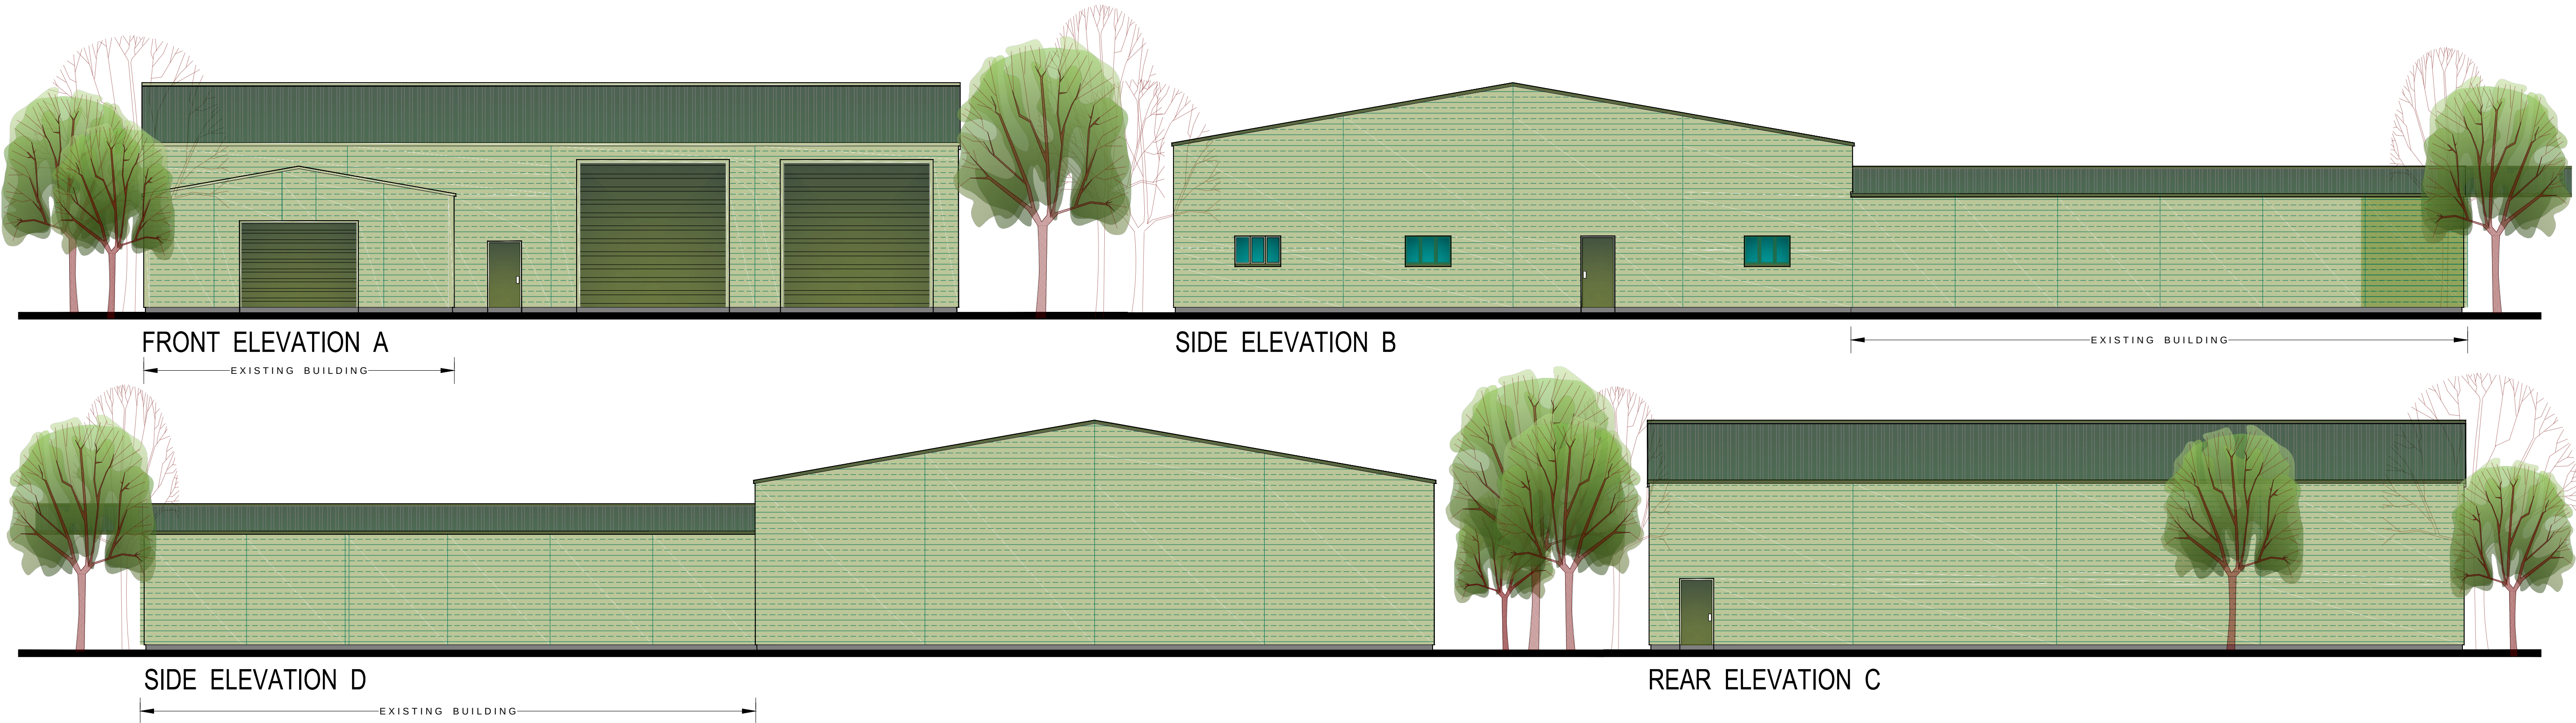

FLOOR PLAN

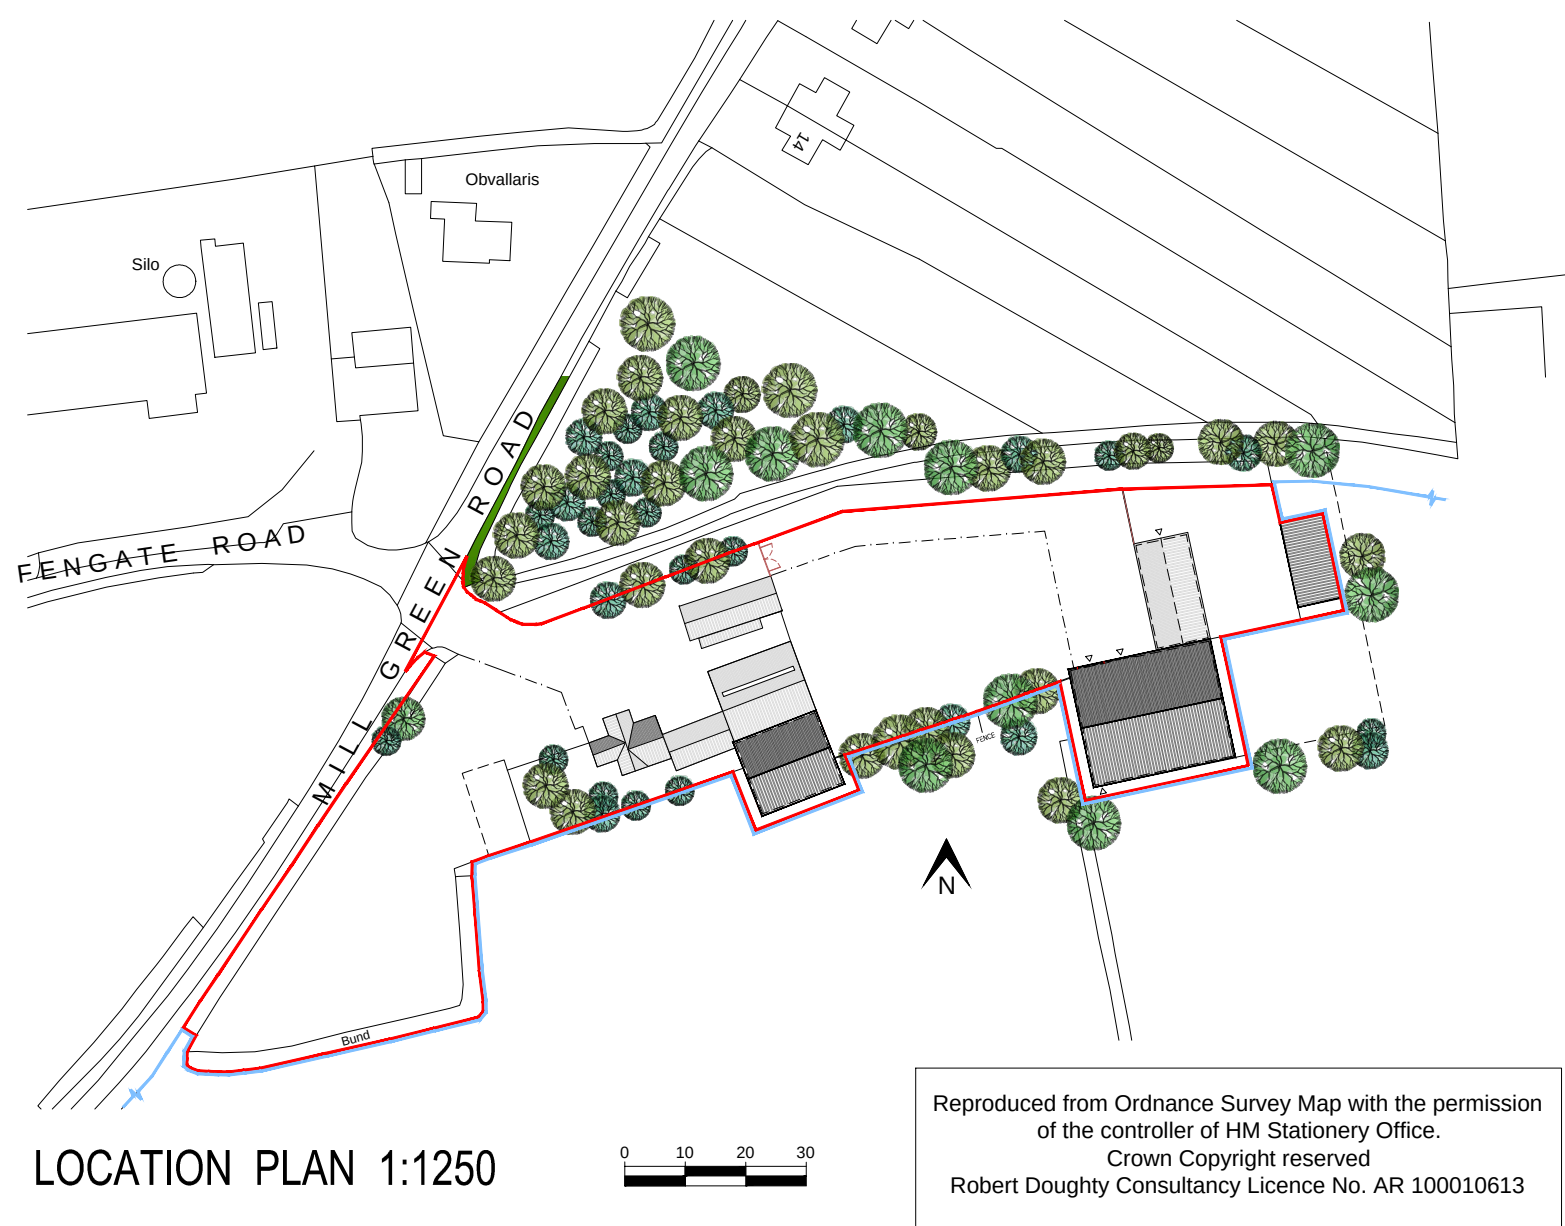

A	RB	DOOR AND WINDOWS TO ELEVATIONS B & C REVISED	19/10/15
Rev.	By	Notes	Date
rdc Robert Doughty Consultancy			
Client: ANGLIA UK LTD			
Project: Workshop Extension, Mill Green Road, Pinchbeck			
Drawing title: Design Sheet			
Drawing No. 823 / 14 / DS02	Rev. A	Drawn RB	
Scale 1:100 @ A1	Date 01 / 02 / 2013	Checked -	