


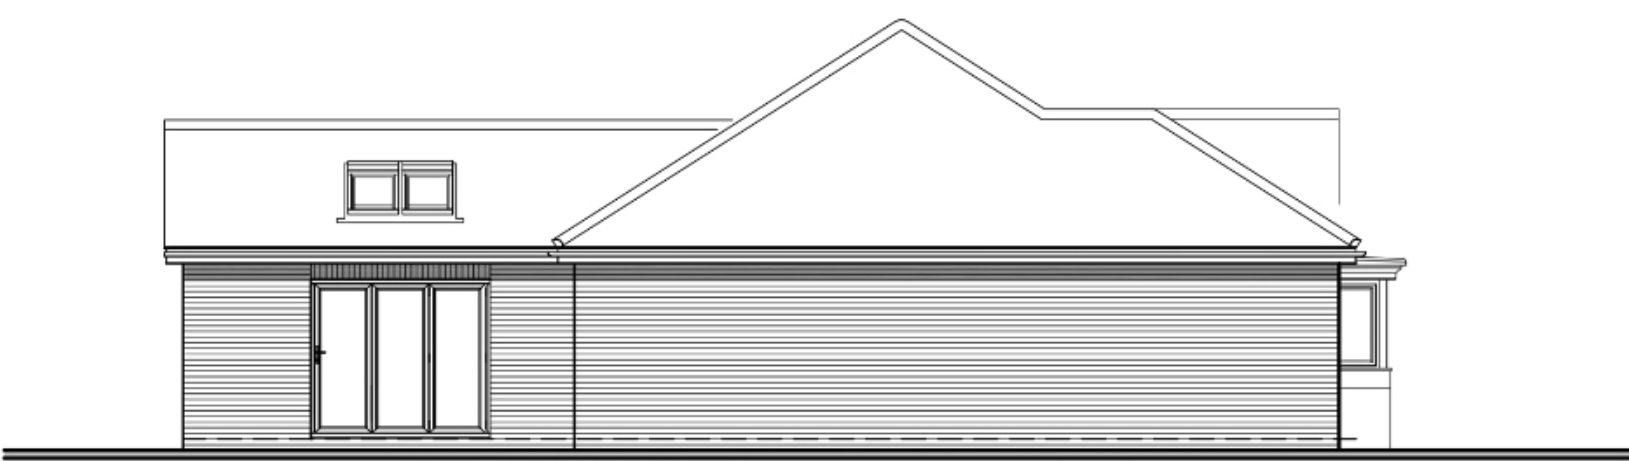


East Elevation (Front)




South Elevation

MATERIALS

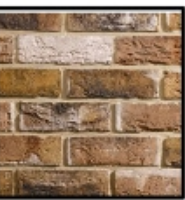

TRADITIONAL BRICK & STONE;
TIGRA MULTI

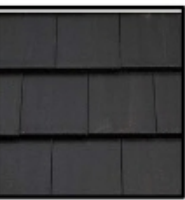

SANDTOFT CALDERDALE EDGE
ROOF TILES, COLOUR; DARK GREY,
WITH RED RIDGES & HIP RIDGES

BRICKWORK BELOW DPC LEVEL
TO BE, DARK GREY ENGINEERING


WINDOWS; CREAM U-PVC
STYLE AS INDICATED ON DRAWINGS

BLACK SOFFITS AND FASCIAS


BLACK PVC-U RAINWATER GOODS




Front Elevation

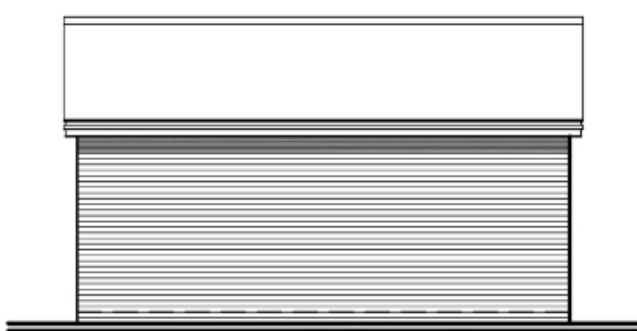


Side Elevation

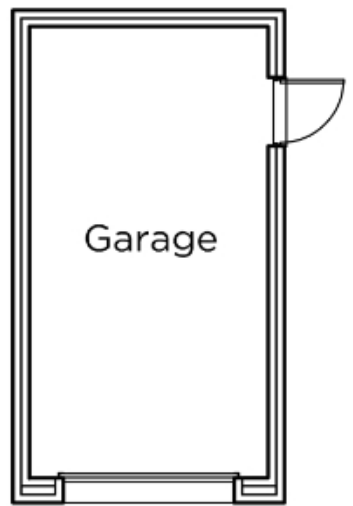


Floor Plan

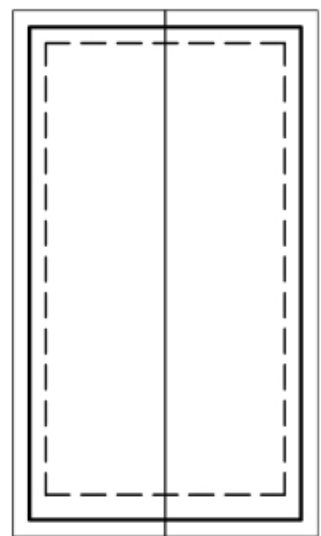

Roof Plan

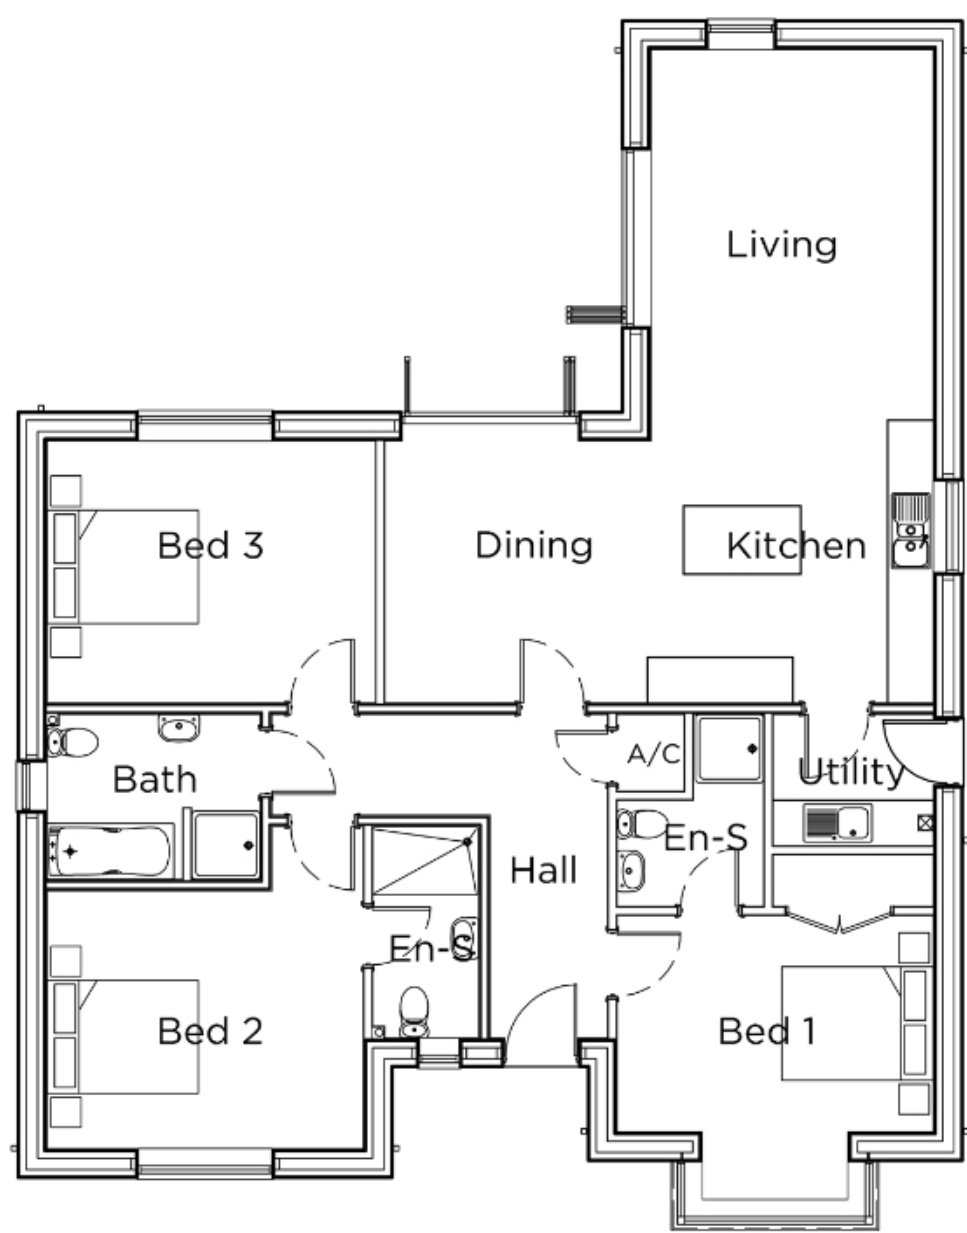

Ground Floor Plan
125m² - 1345.5Sq.ft

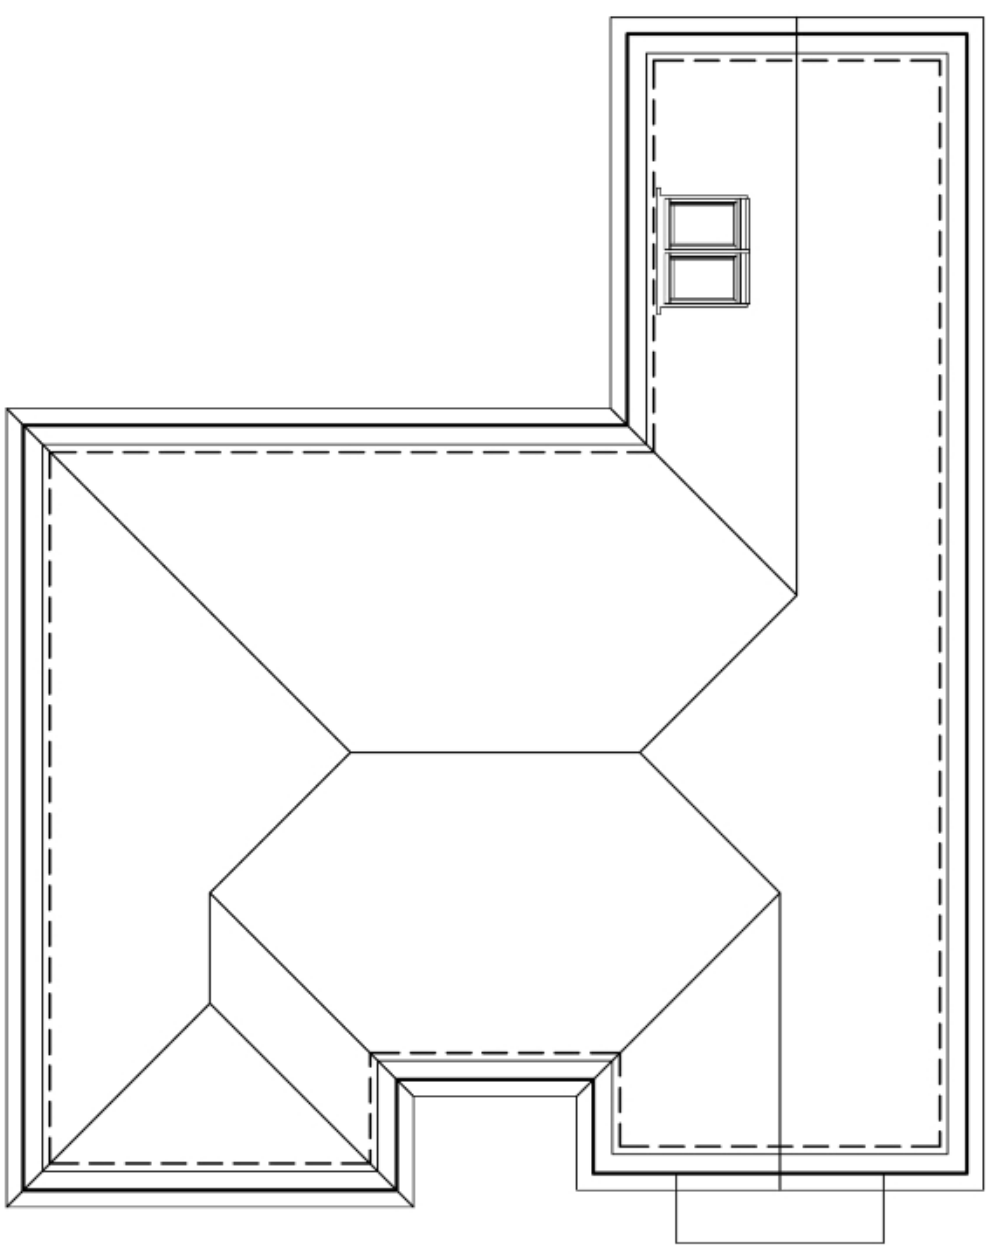


Roof Plan



Rear Elevation




Side Elevation

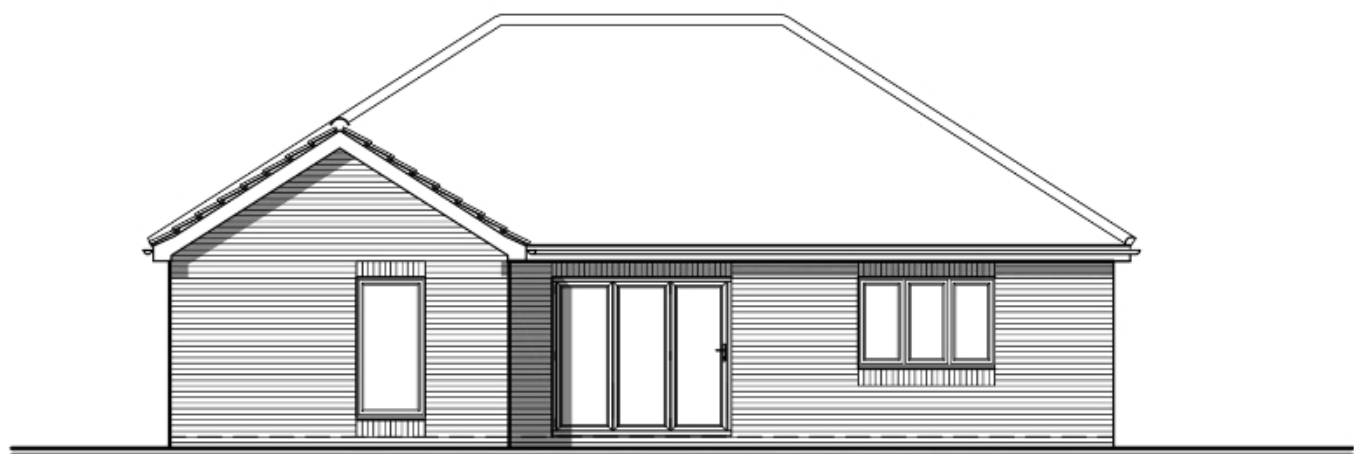

West Elevation



North Elevation

 

seven22
ARCHITECTURE LTD

22 SHORE VIEW, PETERBOROUGH
CAMBRIDGESHIRE, PE7 8FS
E:info@seven22.co.uk - T.07799 585277

PROJECT
PROPOSED BUNGALOW
ADJ. 1 CHERRY HOLT LANE
PINCHBECK
LINCOLNSHIRE
PE12 9FG

CLIENT
Mr & Mrs ATKINS

TITLE
PROPOSED PLANS & ELEVATIONS

DRAWING No.
096 P02

SCALE 1:100 @ A1	DATE JULY 2024	REV A
---------------------	-------------------	----------