






East Elevation (Front)

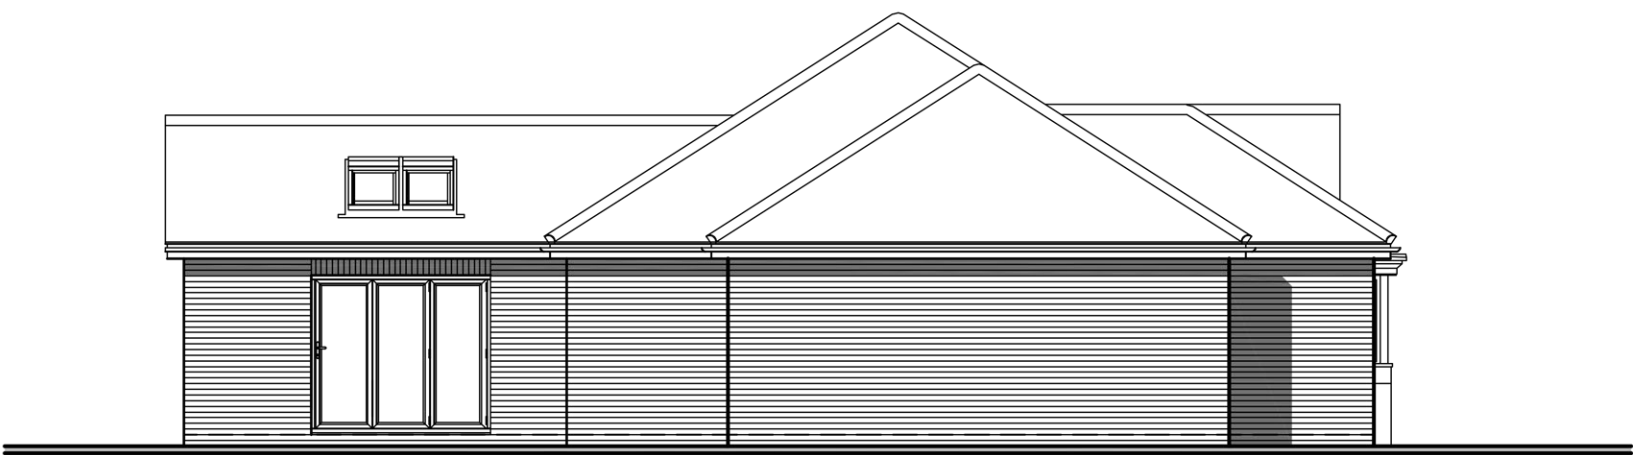


South Elevation

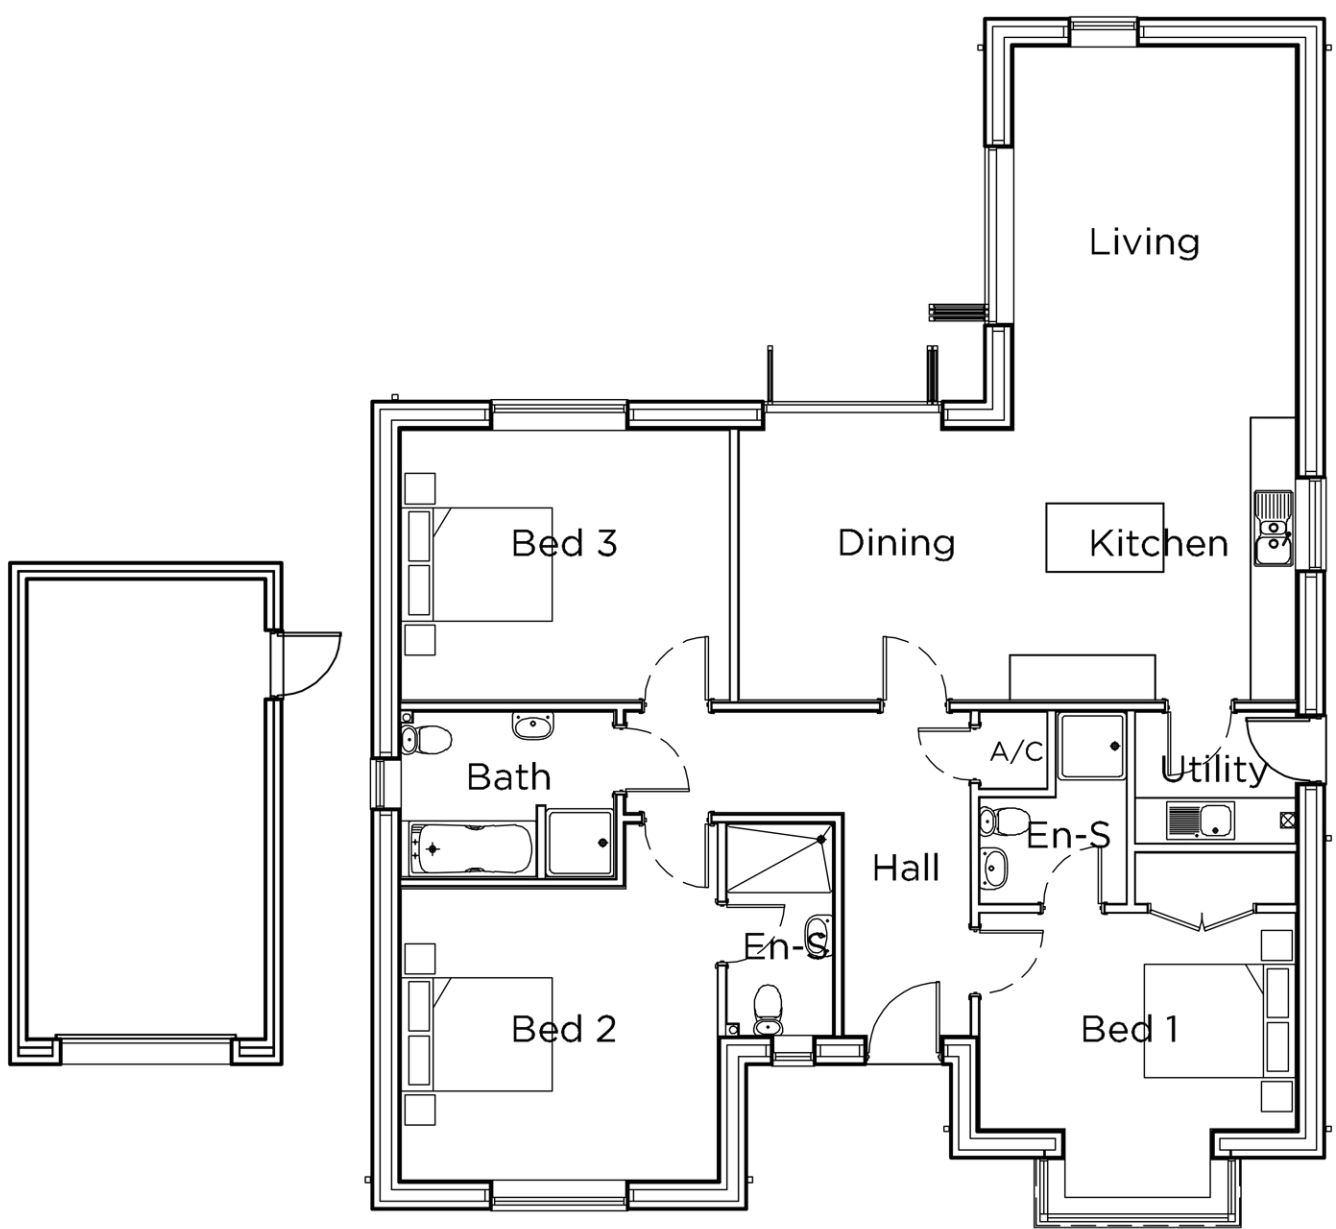

Ground Floor Plan
130m² - 1399Sq.ft

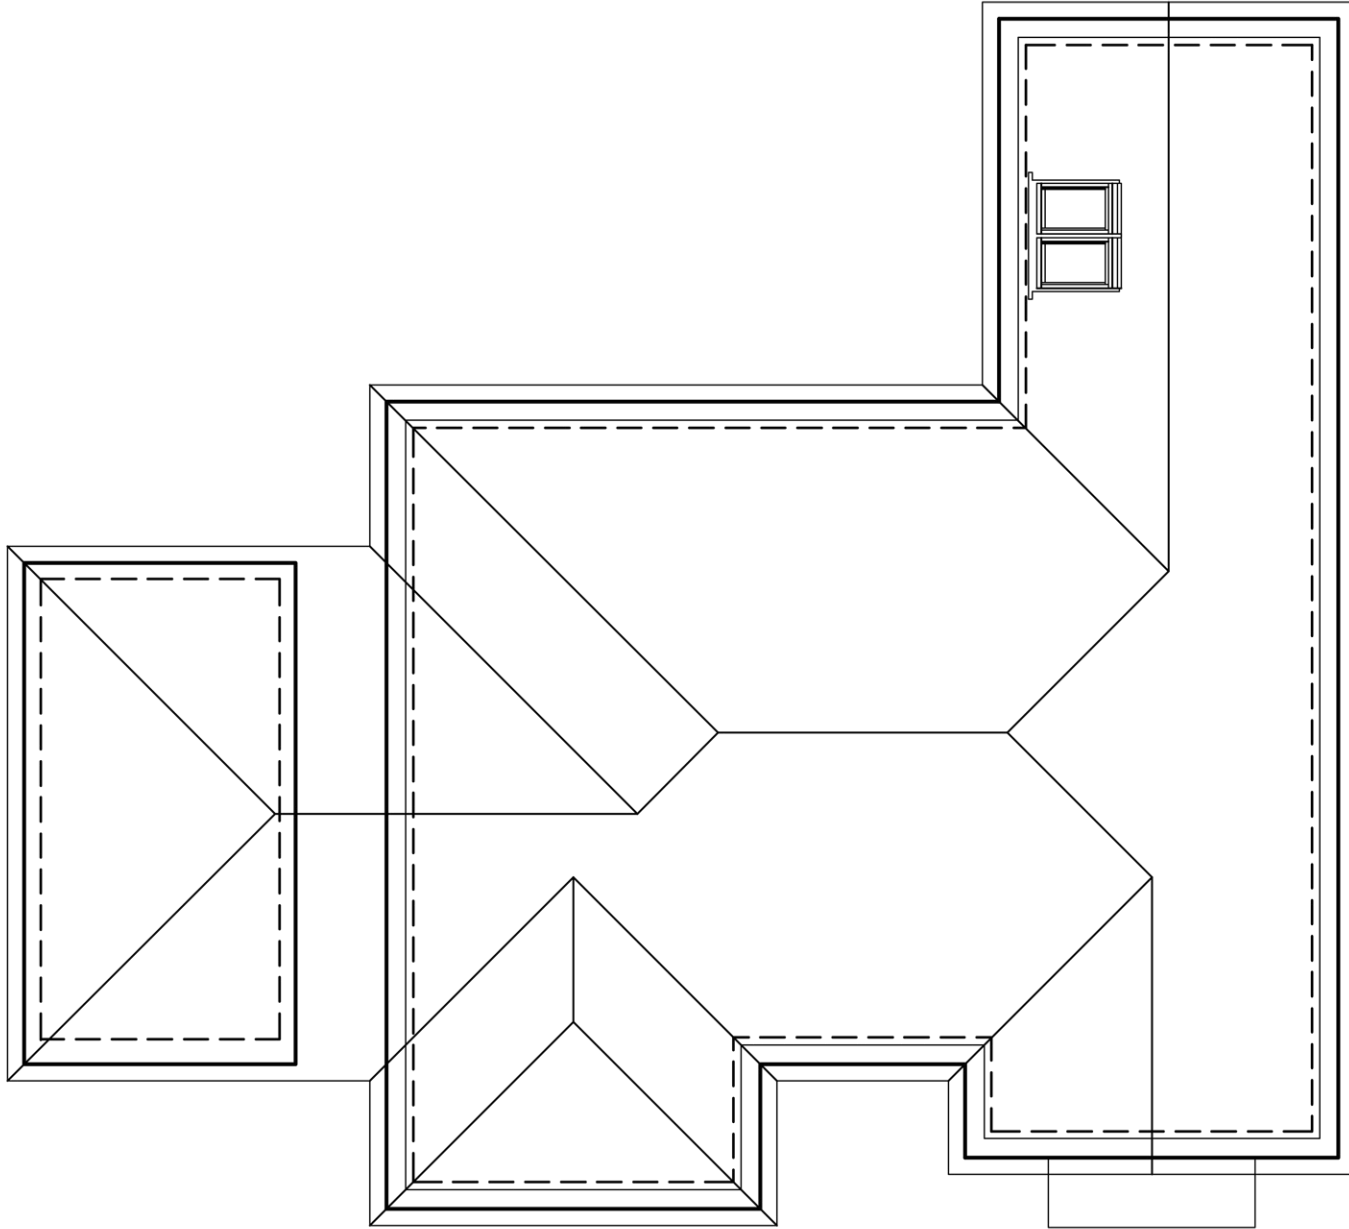

Roof Plan

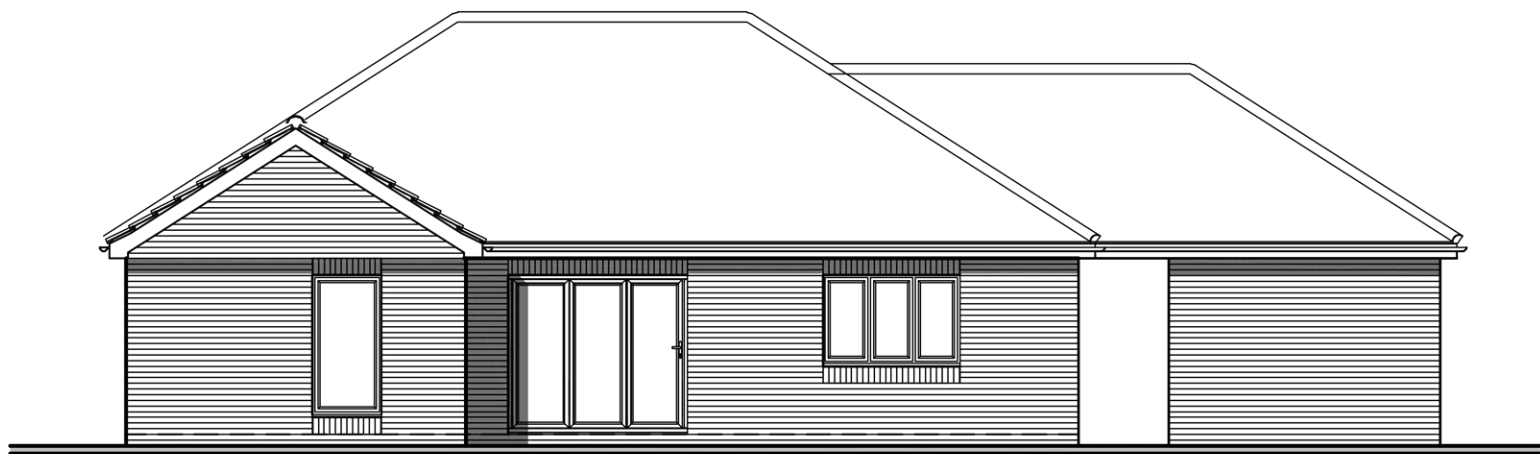

West Elevation



North Elevation

MATERIALS



TRADITIONAL BRICK & STONE;
TIGRA MULTI




SANDTOFT CALDERDALE EDGE
ROOF TILES, COLOUR; DARK GREY,
WITH RED RIDGES & HIP RIDGES

BRICKWORK BELOW DPC LEVEL
TO BE, DARK GREY ENGINEERING

WINDOWS; CREAM U-PVC
STYLE AS INDICATED ON DRAWINGS

BLACK SOFFITS AND FASCIAS

BLACK PVC-U RAINWATER GOODS

 

seven22
ARCHITECTURE LTD

22 SHORE VIEW, PETERBOROUGH
CAMBRIDGESHIRE, PE7 8FS
E.info@seven22.co.uk ~ T.07799 585277

PROJECT
PROPOSED BUNGALOW
ADJ. 1 CHERRY HOLT LANE
PINCHBECK
LINCOLNSHIRE
PE12 9FG

CLIENT
Mr & Mrs ATKINS

TITLE
PROPOSED PLANS & ELEVATIONS

DRAWING No.
096 P02

SCALE 1:100 @ A1	DATE JULY 2024	REV
---------------------	-------------------	-----