





West Elevation

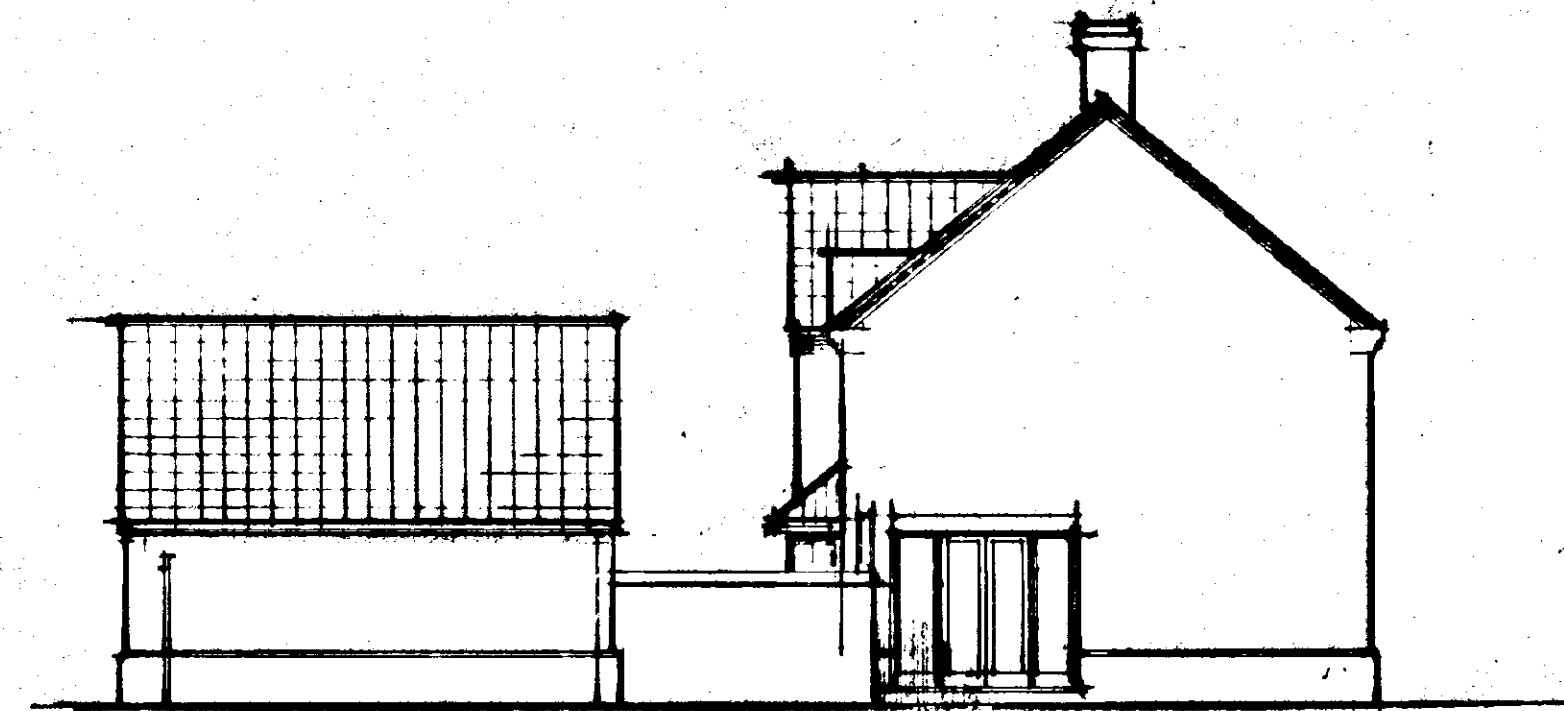


South Elevation

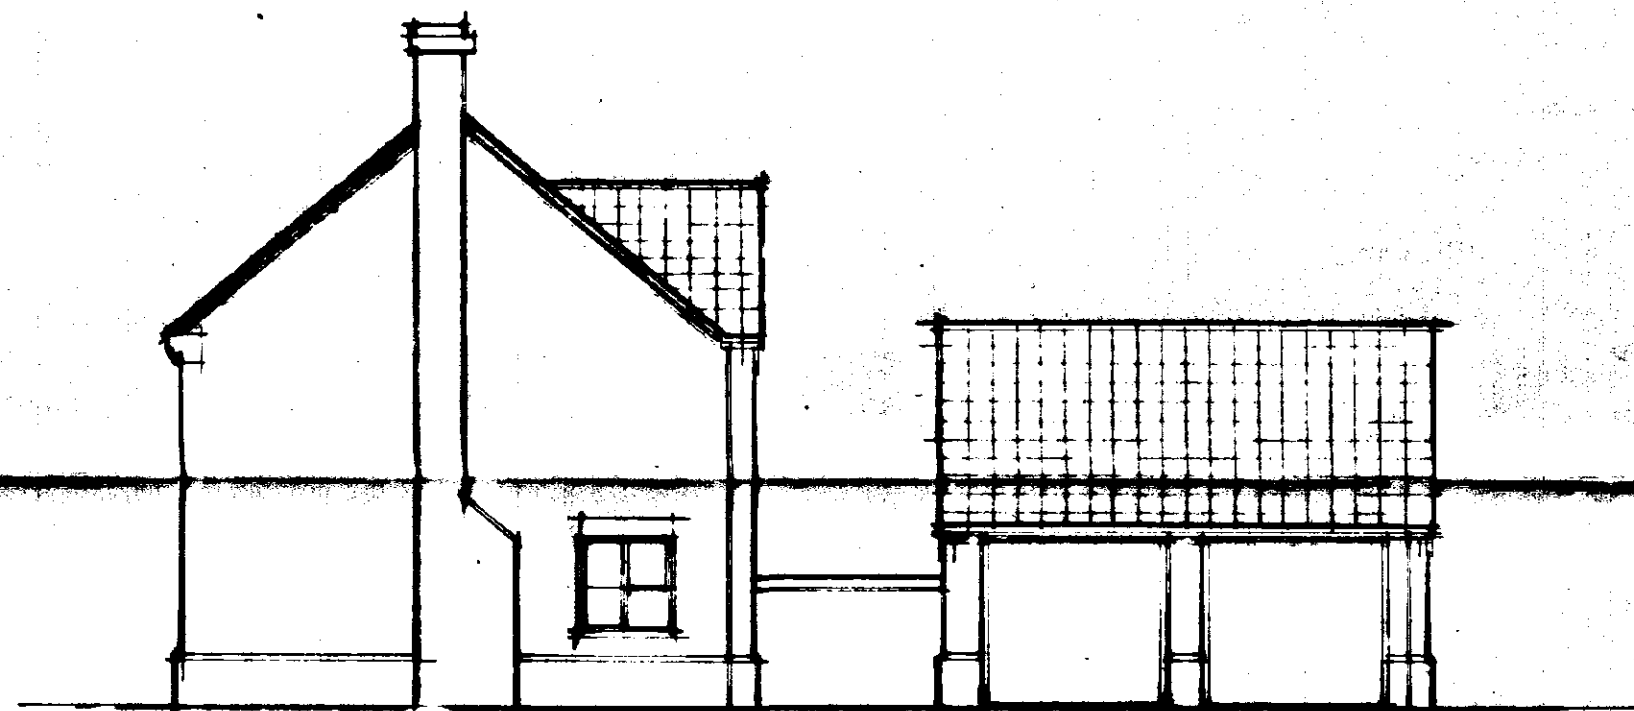


North Elevation



East Elevation

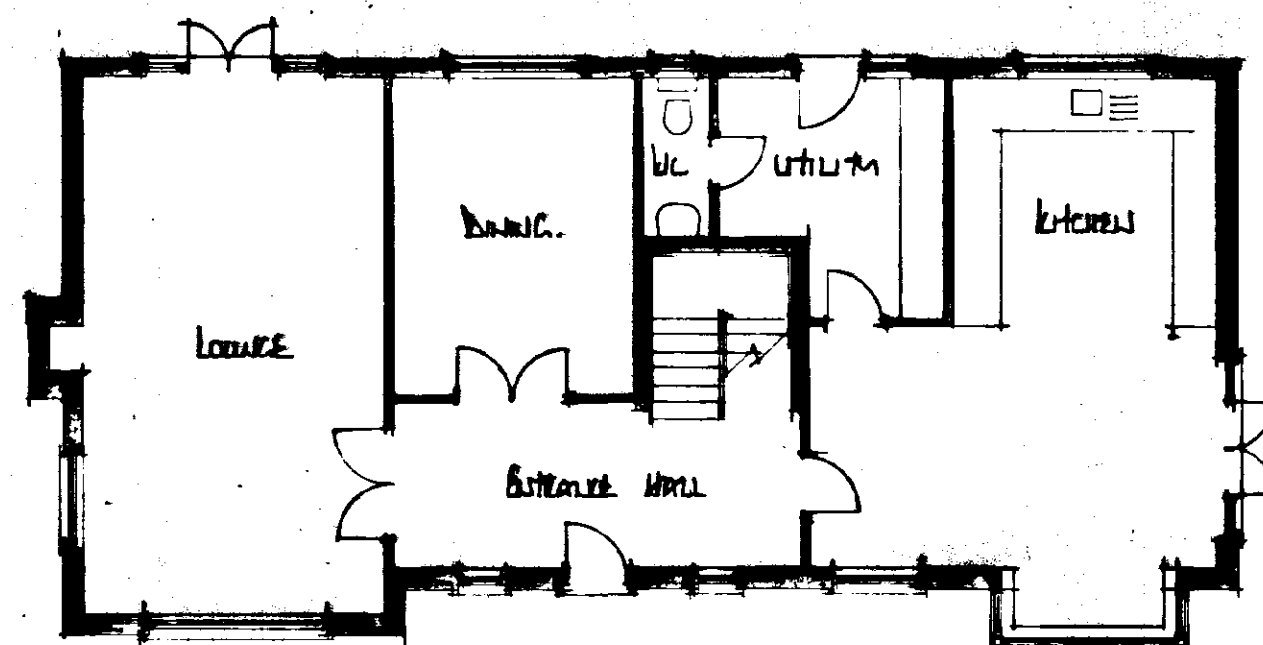

Ground Floor Plan

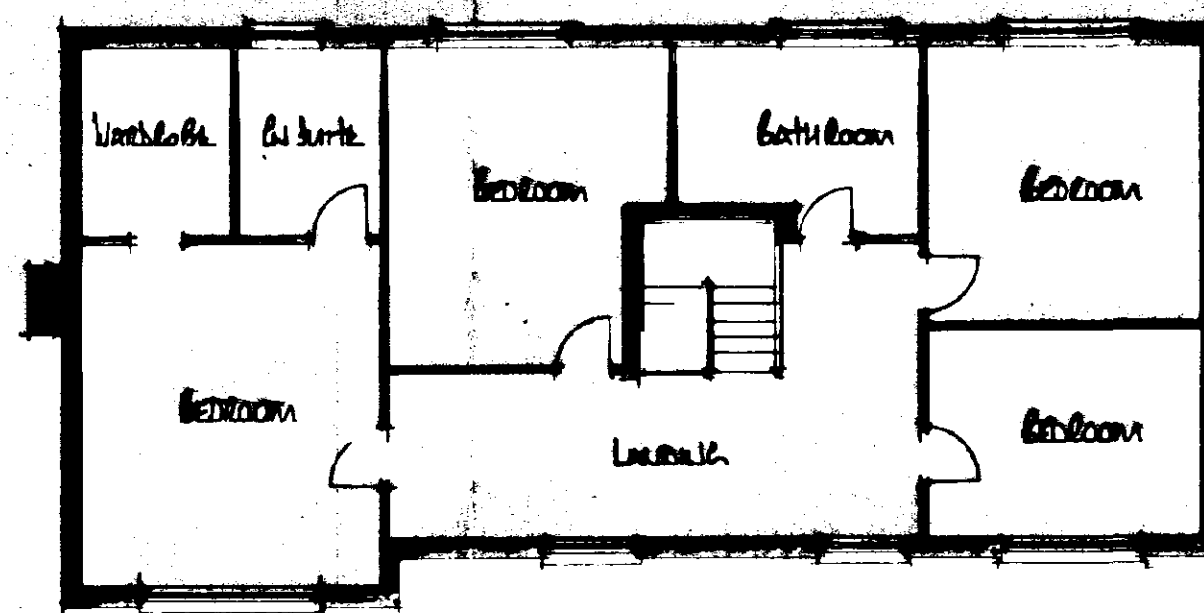

First Floor Plan

**DETERMINED
PLAN**

SOUTH HOLLAND DC
HOUSING & PLANNING
- 6 OCT 1999
Ref: 100/99

A		Date	Revisions
© copyright			
East Midlands Design Associates Willow Lodge, Mansfield Road, Spalding, Lincs. PE11 2AA Tel: Spalding (0779) 700000			
Client			
Mr C. & Mrs D. Smith			
Drawing Title			
Proposed extension to house at 1000 Green Spalding			
Drawn by			
Date			
10/99			
Scale			
1:100			
Date			
10/99			
Drawn by			
AL			
Dwg No			
99/38/02			
Rev			