




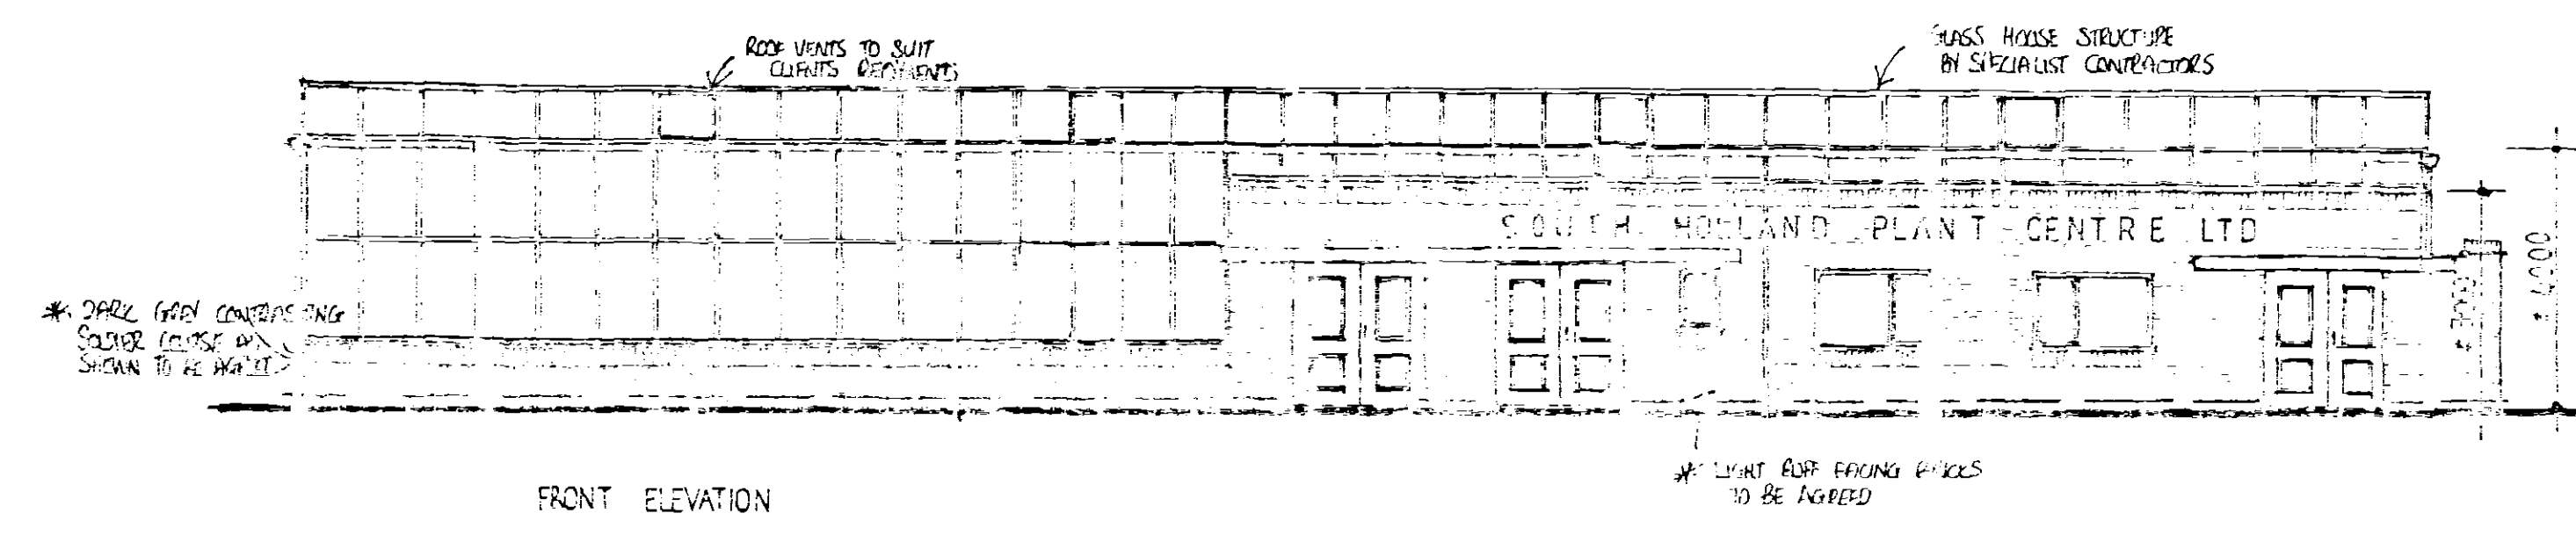


FRONT ELEVATION

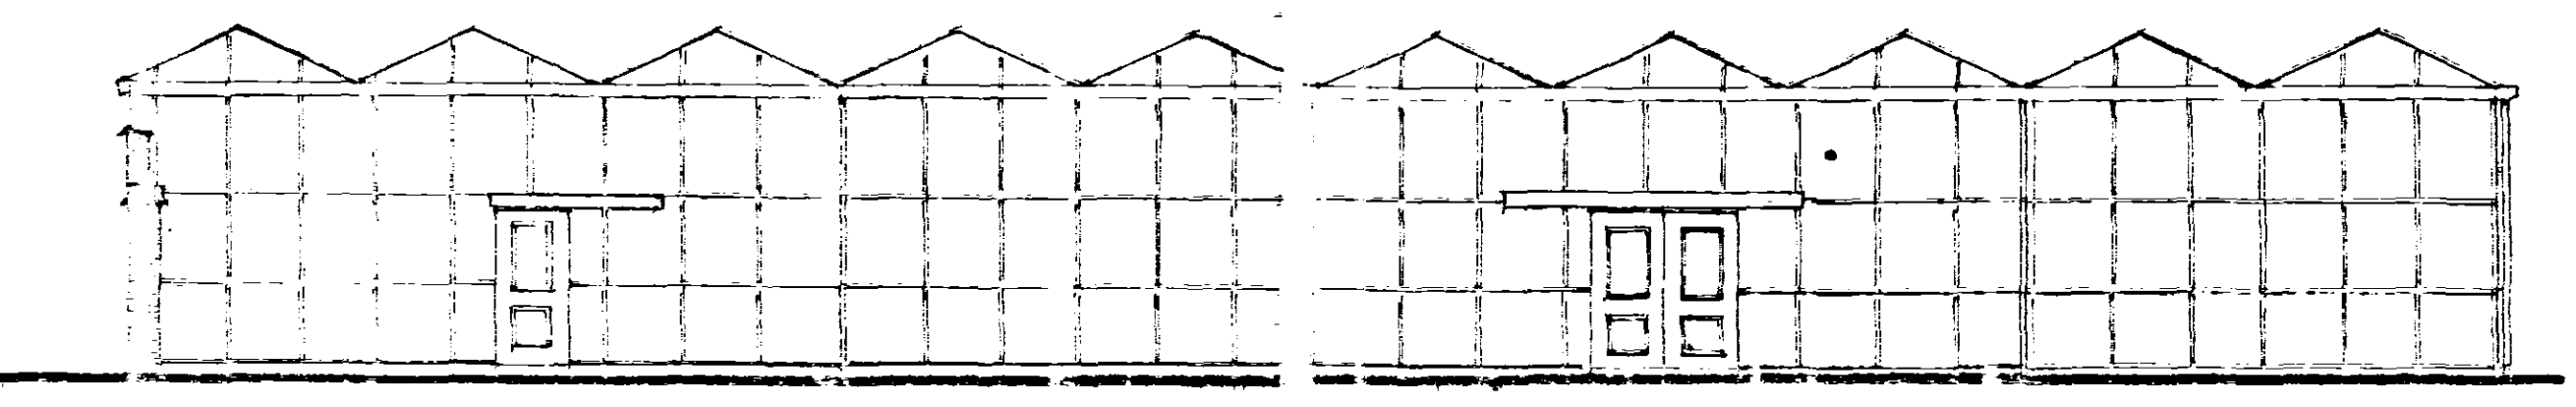


SIDE ELEVATION

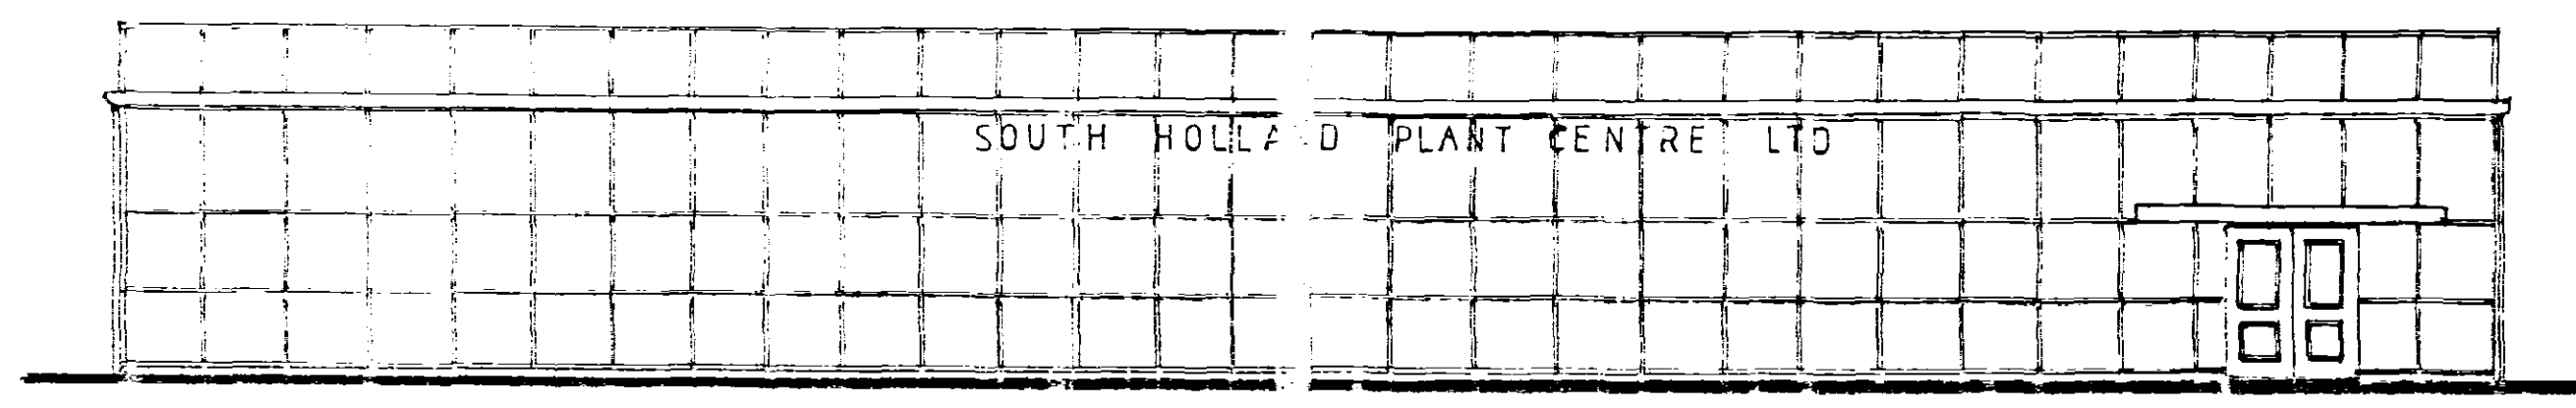

REAR ELEVATION

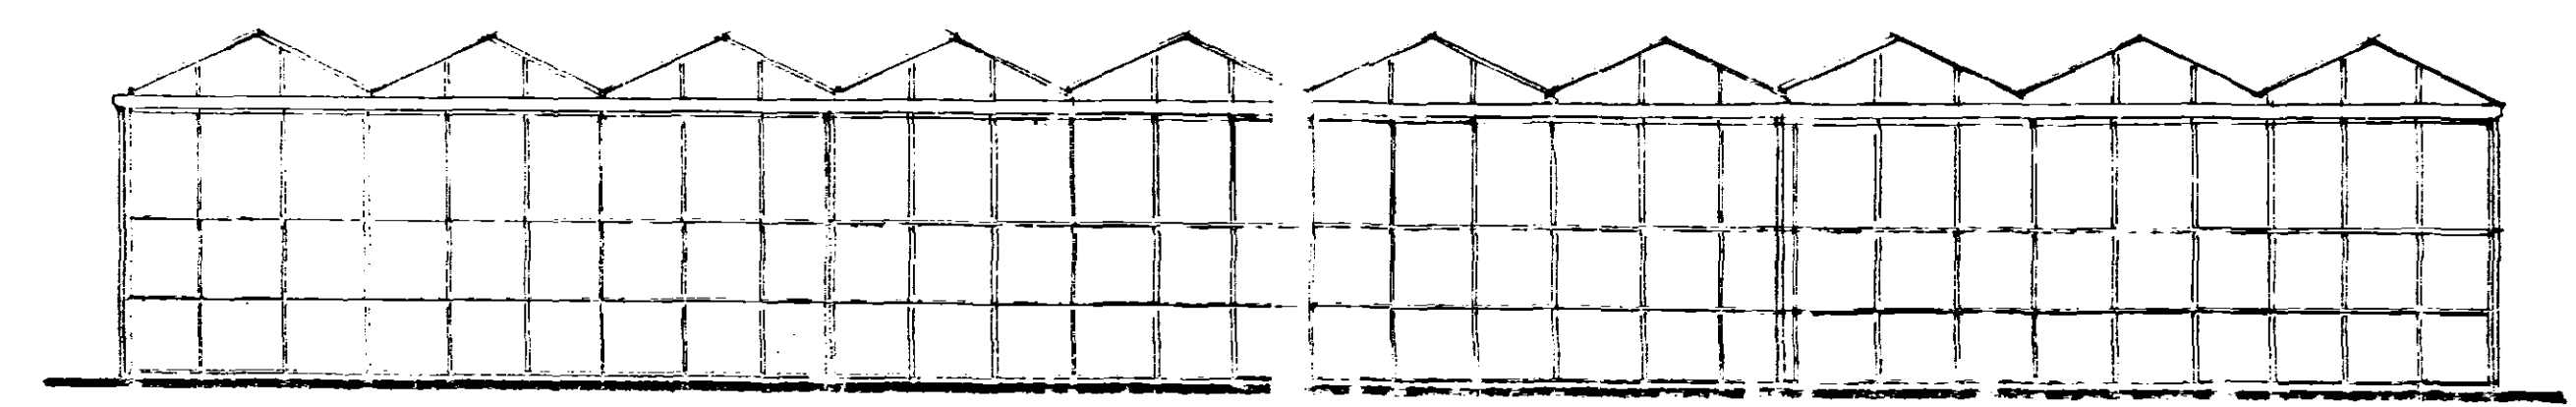

SIDE ELEVATION

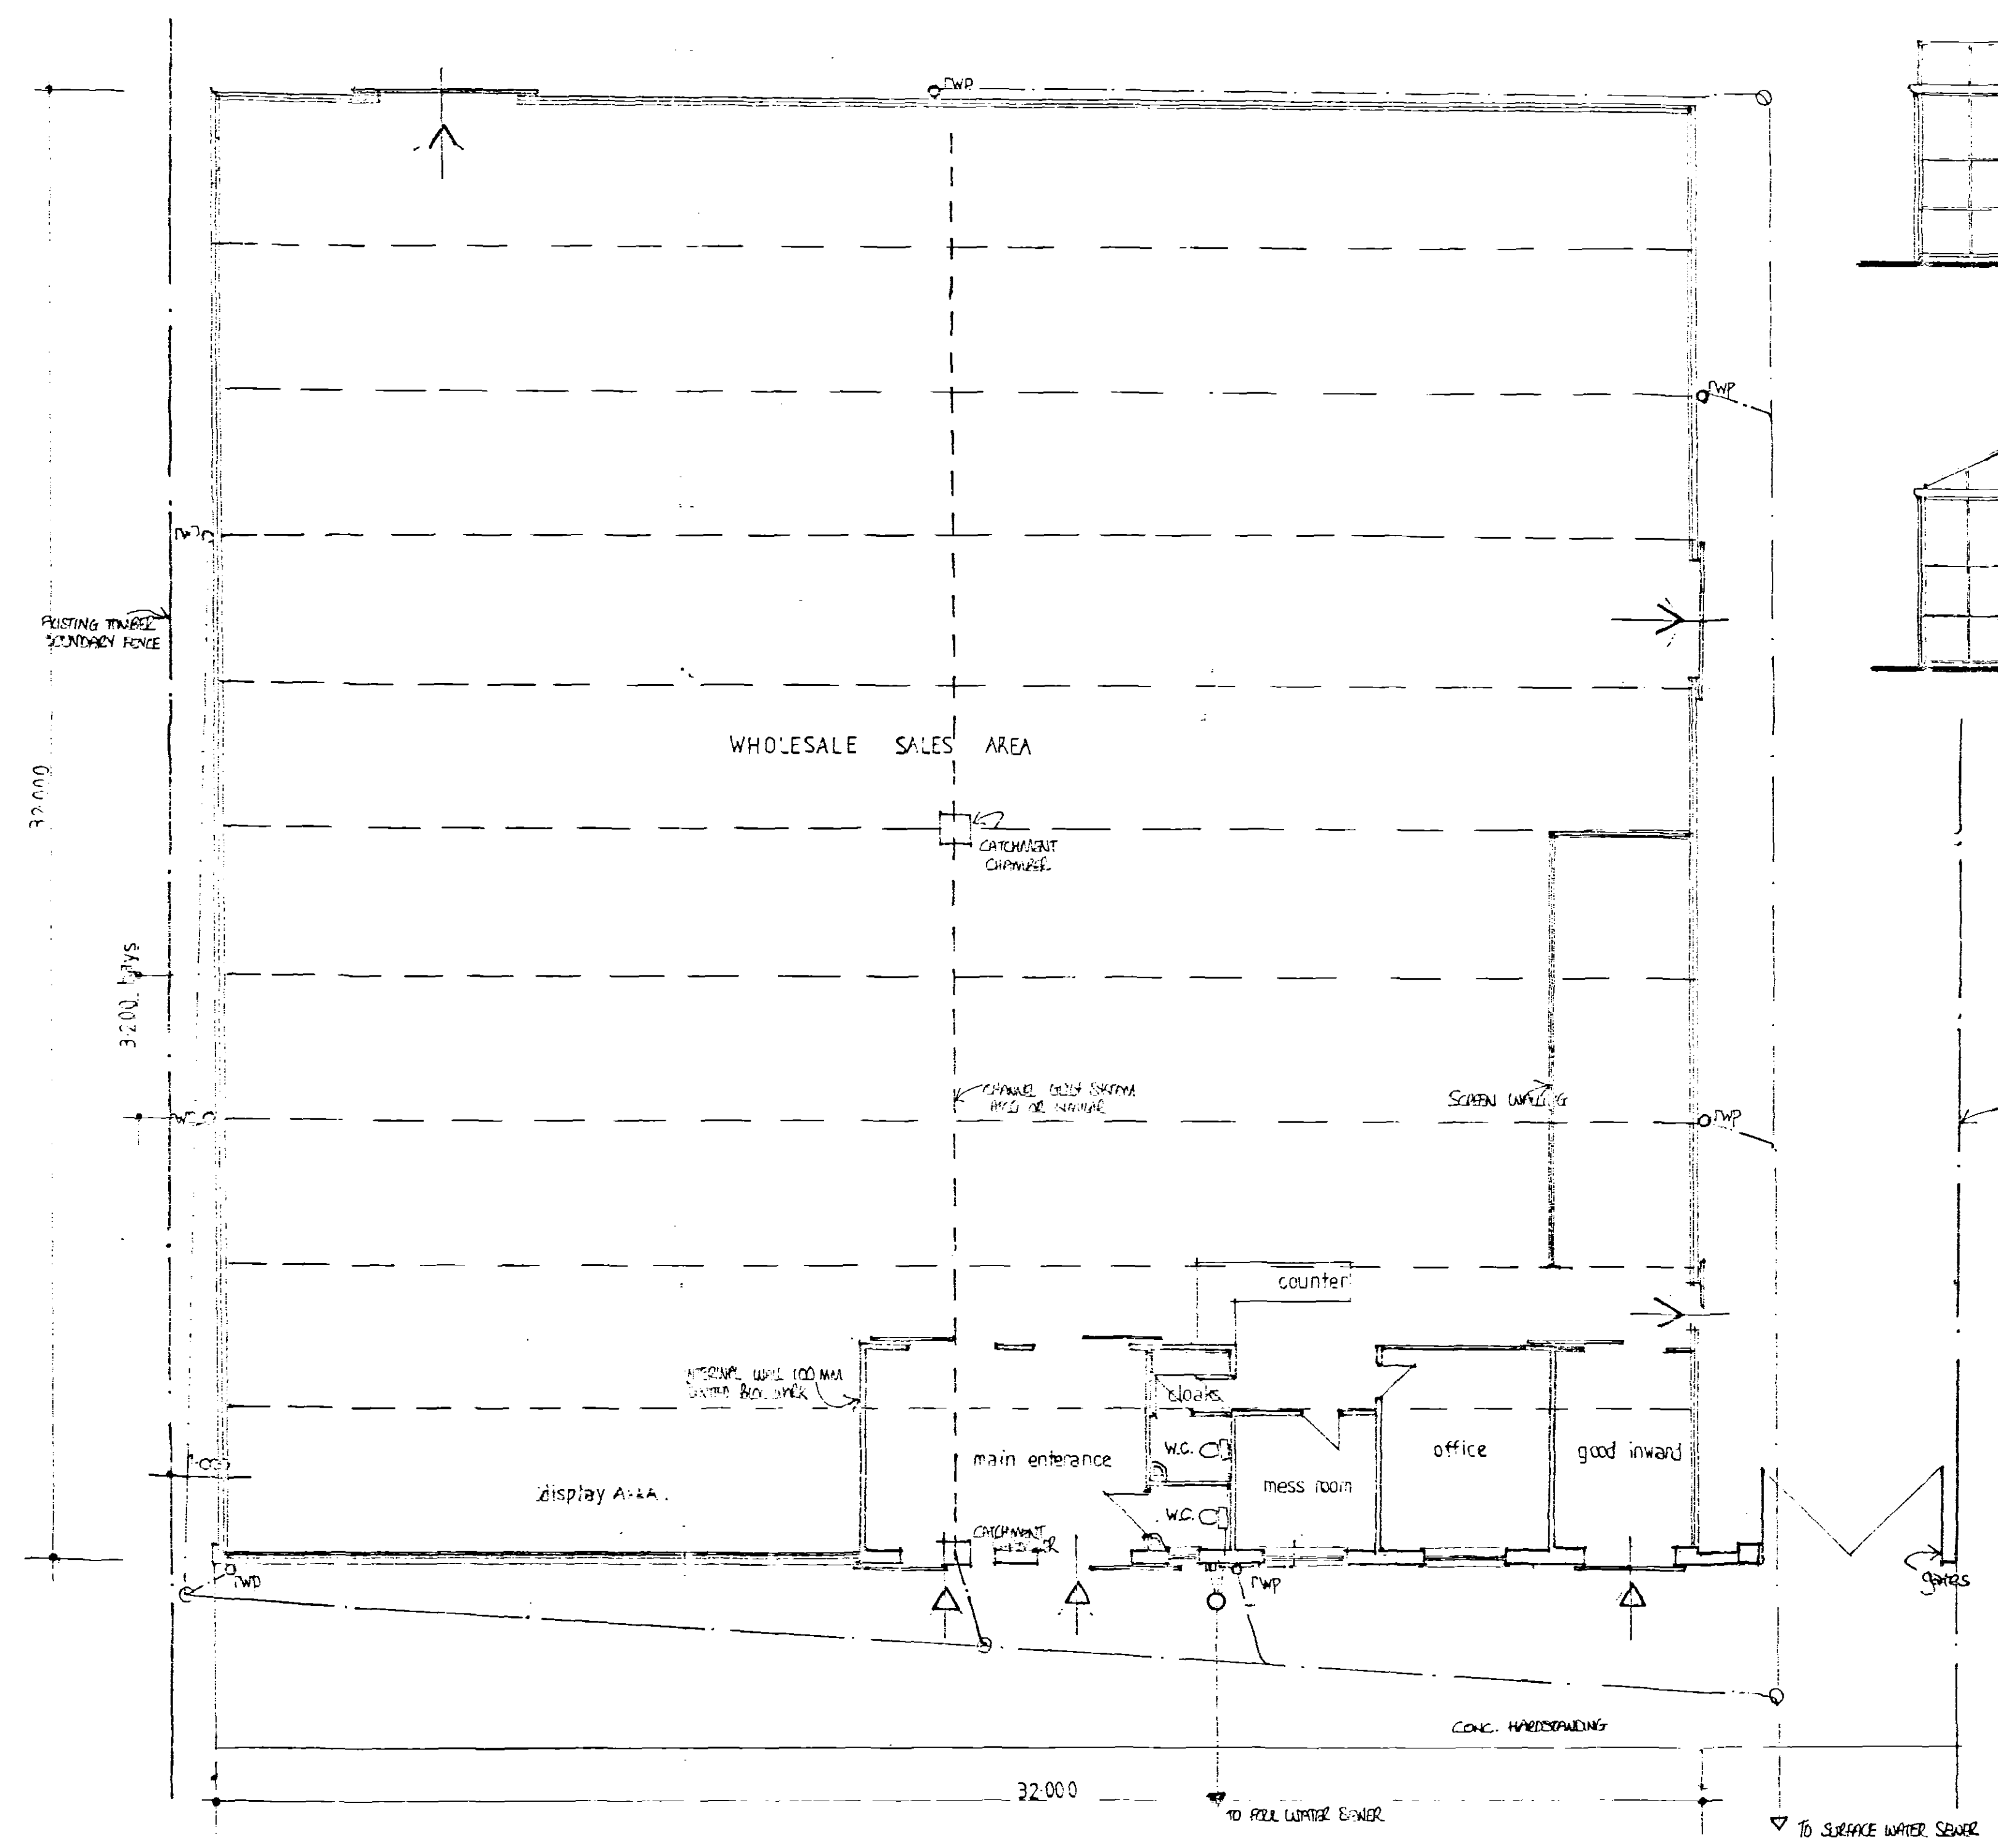

Project: PROPOSED WHOLESALE PLANT AND FLOWER SALES INCL. OFFICE.
PLOT 5, EDISON COURT,
SPALDING, LINCOLNSHIRE,

Clients: PLANT PROPERTIES LTD.

Scale: 1:100.

Date: July 03.

DETERMINED
PLAN

13 AUG 2003
1004/03