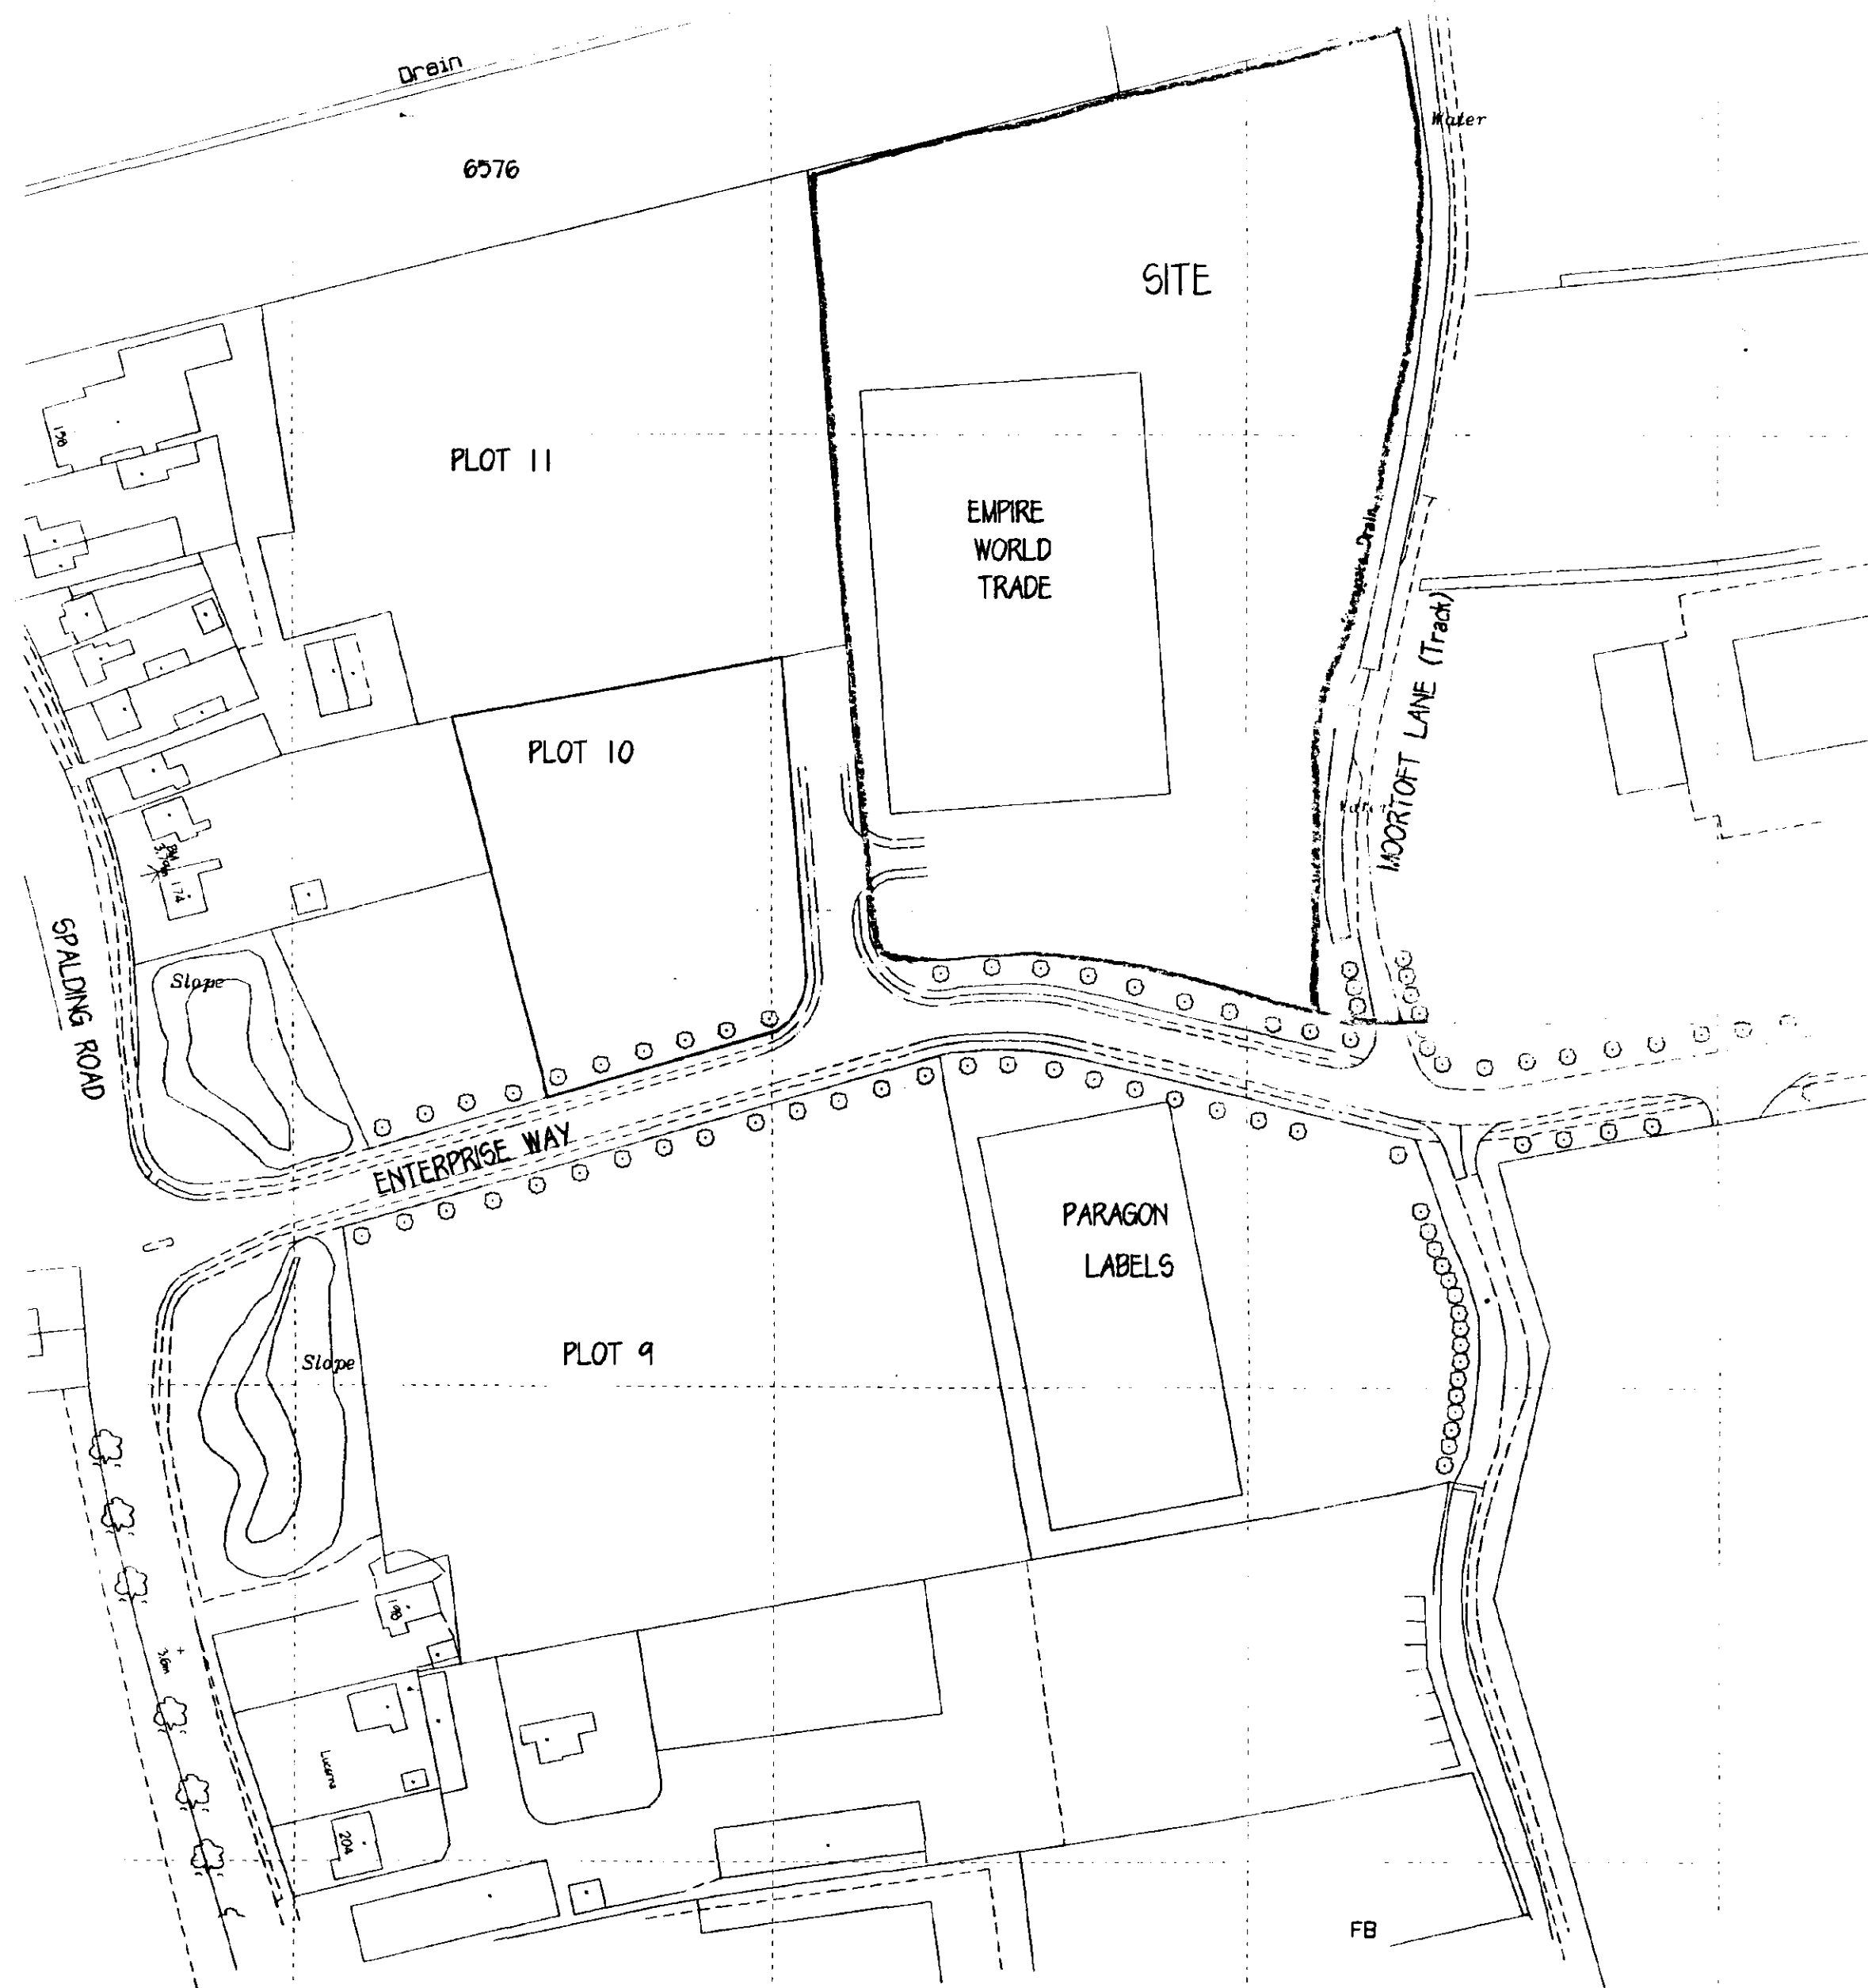


SPALDING

SOUTH HOLLAND DC
HOUSING & PLANNING
12 OCT 1999
Ref: 1009/99

Langwith Design Associates

Architectural Design Consultants
registered office
72 Church Street
Holbeach
Lincolnshire PE12 7LL
telephone: Holbeach (01406) 425766
fax: Holbeach (01406) 425766

Amendments

© Copyright Reserved

Client

EMPIRE WORLD TRADE LIMITED.

Job


ALTERATIONS AND ADDITIONS
TO PACKHOUSE & CHILLSTORE.

Drawing

LOCATION PLAN.

DETERMINED
PLAN




Scale	Drawn	Checked
1:2500	ADH	CJP
Date	No.	Ref.
OCT'99	LDA/066/05	

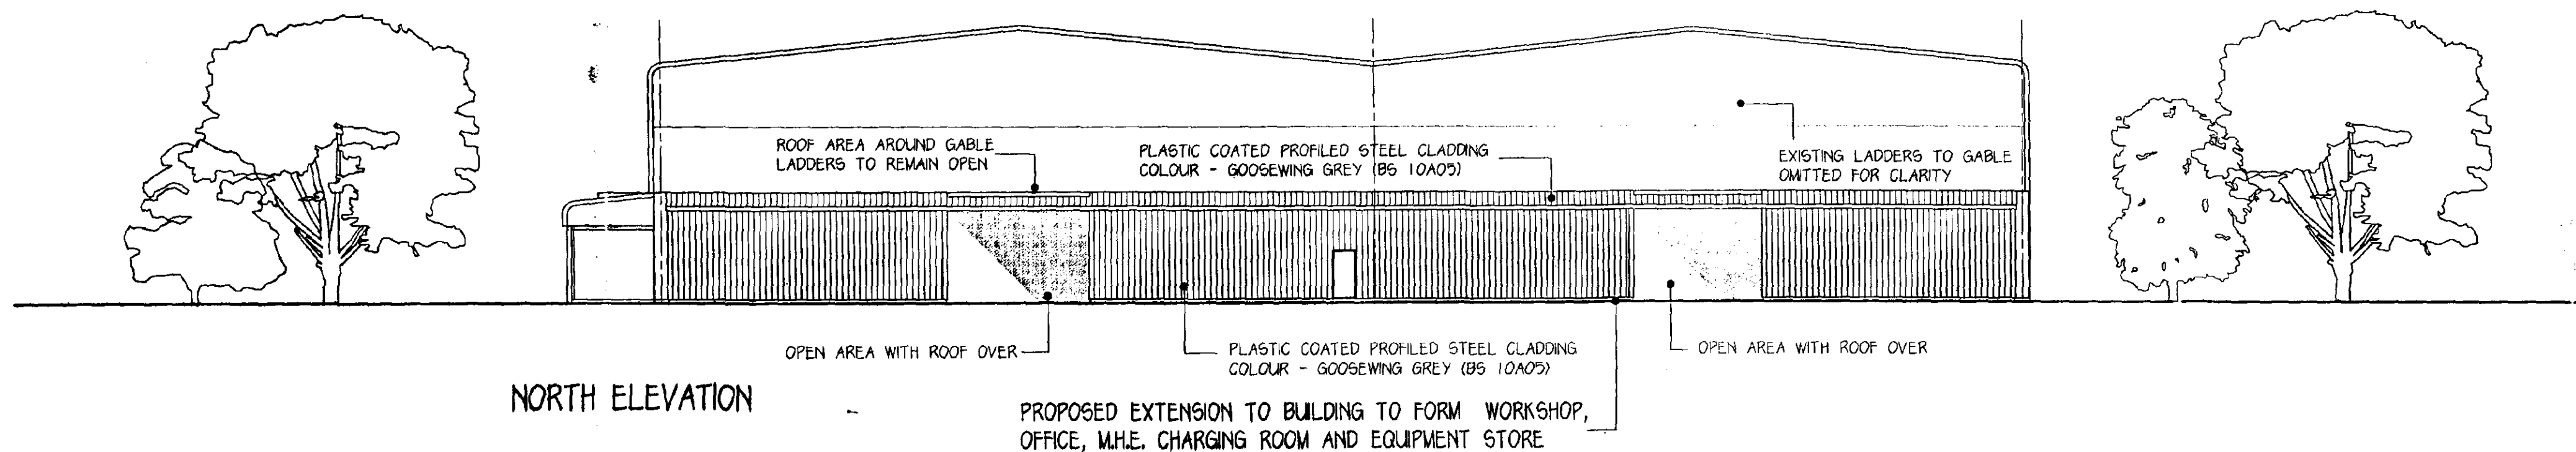

NOTES.

ALL WINDOWS TO MATCH EXISTING IN COLOUR MATERIAL AND PATTERN WITH A MINIMUM 14mm SEALED DOUBLE GLAZED UNITS. ALL UNITS MARKED *, TO BE EITHER TOUGHENED OR LAMINATED IN ACCORDANCE WITH BS. 6206 : 1981.

COLOUR AND PROFILE OF METAL SHEETING TO MATCH THAT OF THE EXISTING BUILDING.

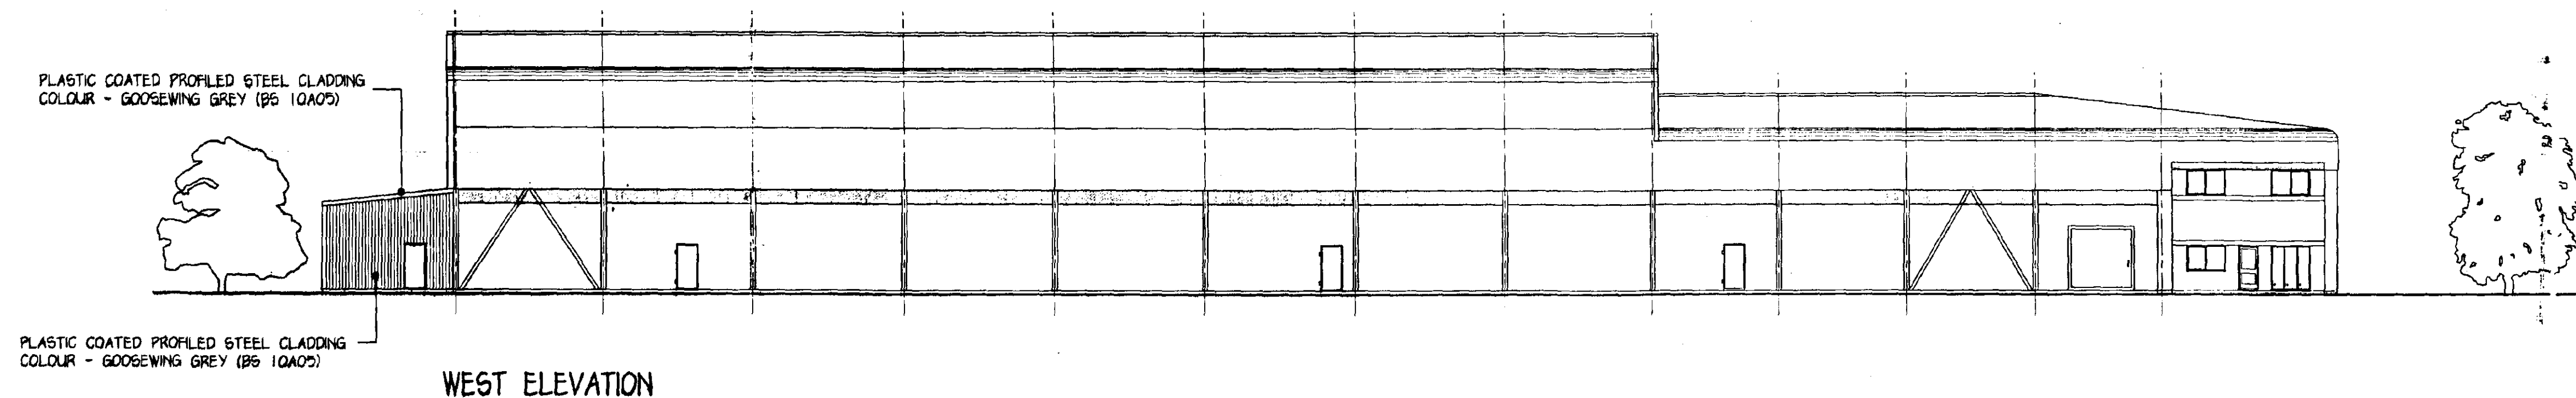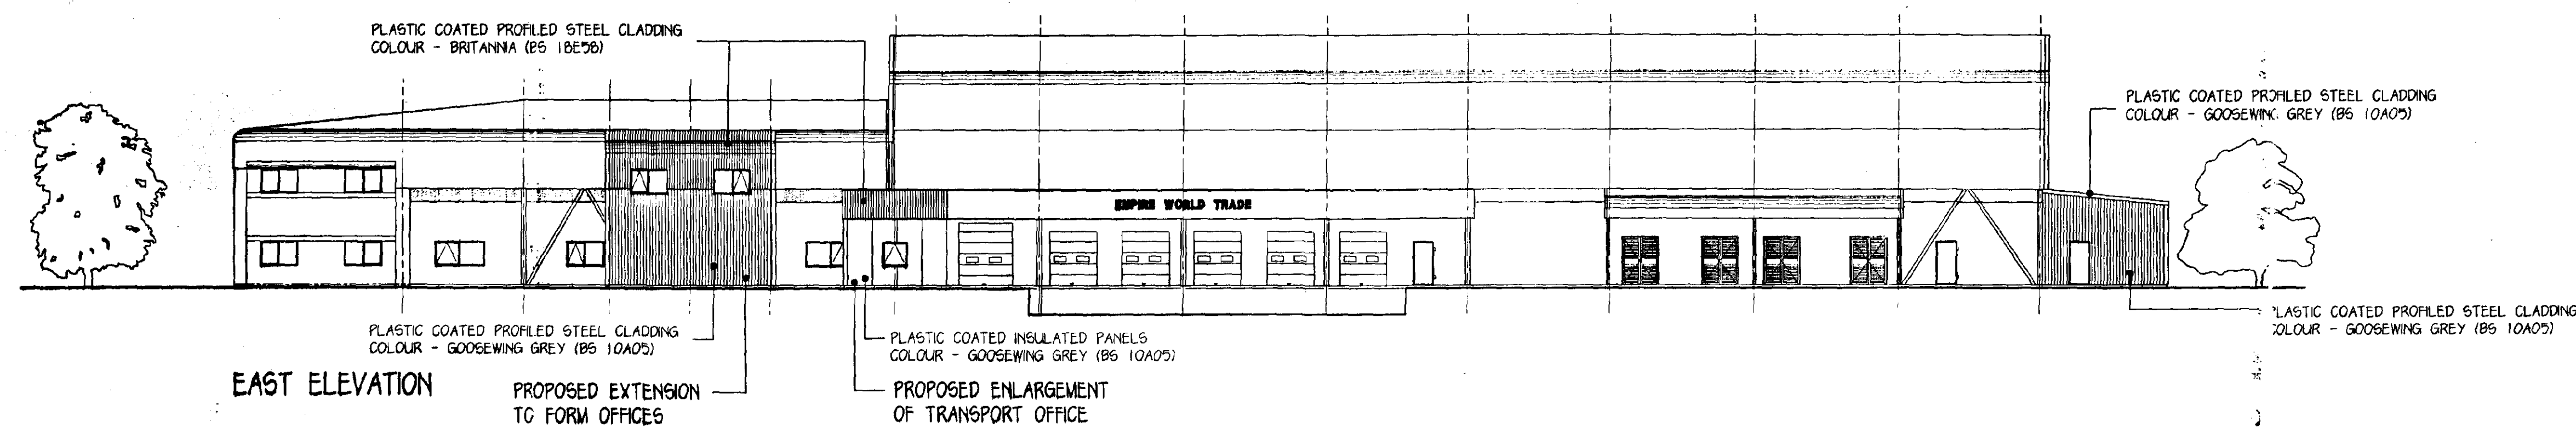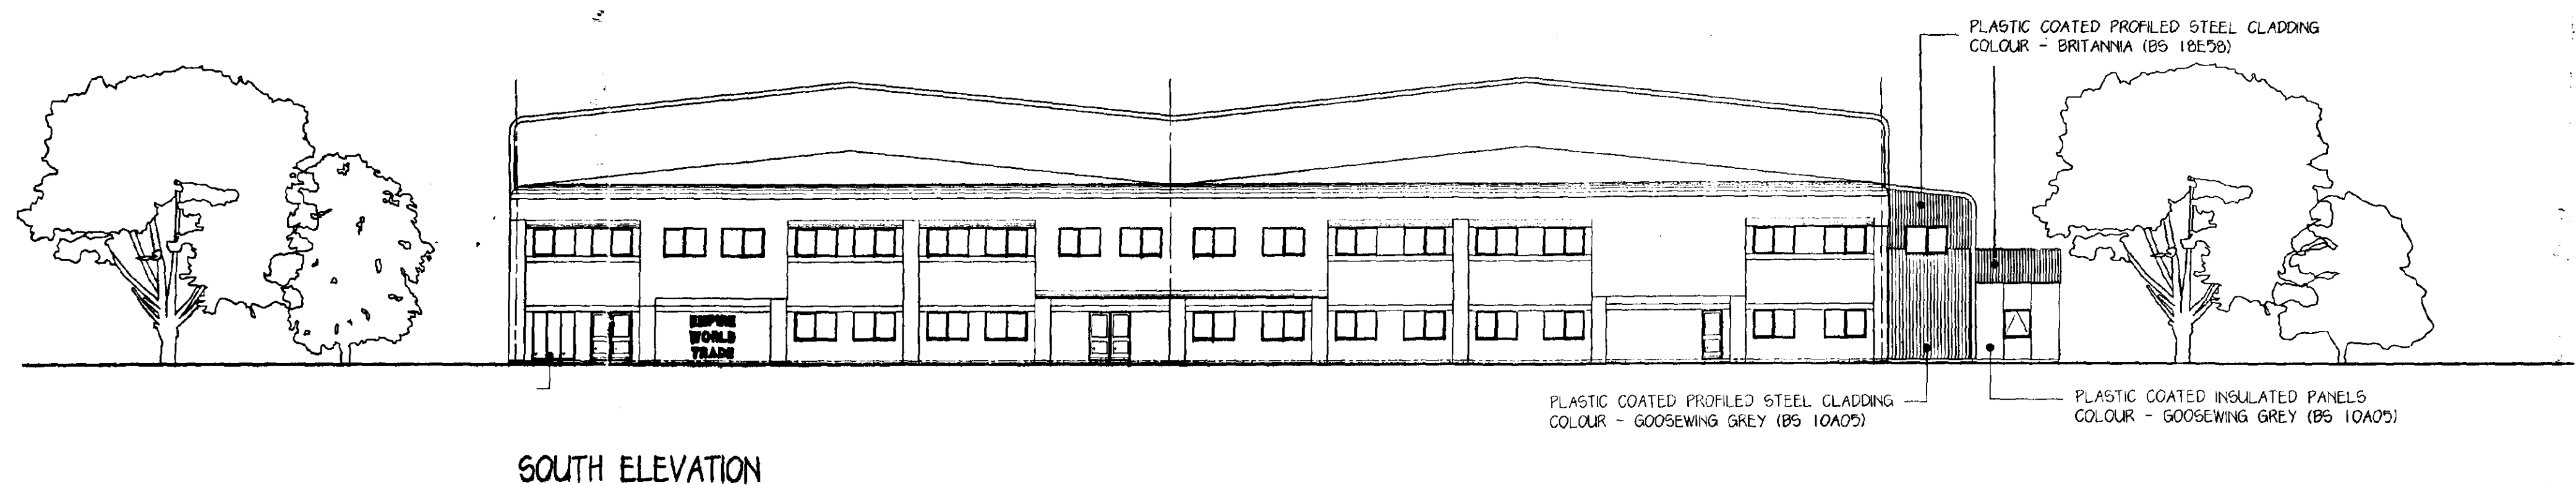

Langwith Design Associates

Architectural Design Consultants
Registered office
72 Church Street
Holbeach
Spalding
Lincolnshire PE12 7LL
Telephone: Holbeach (01406) 425766
Fax: Holbeach (01406) 425766

Amendments


SOUTH HOLLAND DC
HOUSING & PLANNING
- 8 OCT 1999
Ref: 1009/99

© Copyright Reserved

Client
EMPIRE WORLD TRADE.

Job
ALTERATIONS AND ADDITIONS
TO PACKHOUSE & CHILLSTORE.
Drawing
ELEVATIONS.

DETERMINED		Scale		Drawn		Checked	
PLAN		1:200		ADH.		C.J.P.	
Date		No.		Ref.			
AUG 99		LDA/066/02					

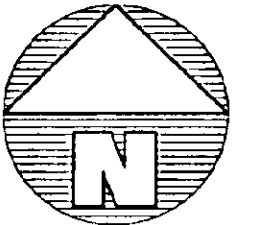

NOTE:

POSITION OF FOLL AND SURFACE WATER DRAINAGE IS APPROXIMATE ONLY AND TO BE CHECKED ON SITE. POSITION OF DRAINAGE TAKEN FROM DRAWING No. S1608/13/B AS PREPARED BY ENGINEERING CONSULTANCY SERVICES.

• ELECTRIC HOOK UP POINTS FOR REFRIGERATED LORRIES SHOWN THUS

Langwith Design Associates

Architectural Design Consultants
registered office
72 Church Street
Holbeach
Spalding
Lincolnshire PE12 7LL
telephone: Holbeach (01406) 425766
fax: Holbeach (01406) 425766

Amendments

YOUTH HOLLAND DC
HOUSING & PLANNING
- 8 OCT 1999 -
Ref: 1009/99

© Copyright Reserved

Client
EMPIRE WORLD TRADE.


Job
ALTERATIONS AND ADDITIONS
TO PACKHOUSE & CHILLSTORE

Drawing
SITE LAYOUT.


DETERMIN PLAN	Scale 1:500	Drawn ADH.	Checked CWP.
	Date SEPT 99	No. LDA/066/04	Ref.

LOCATION PLAN



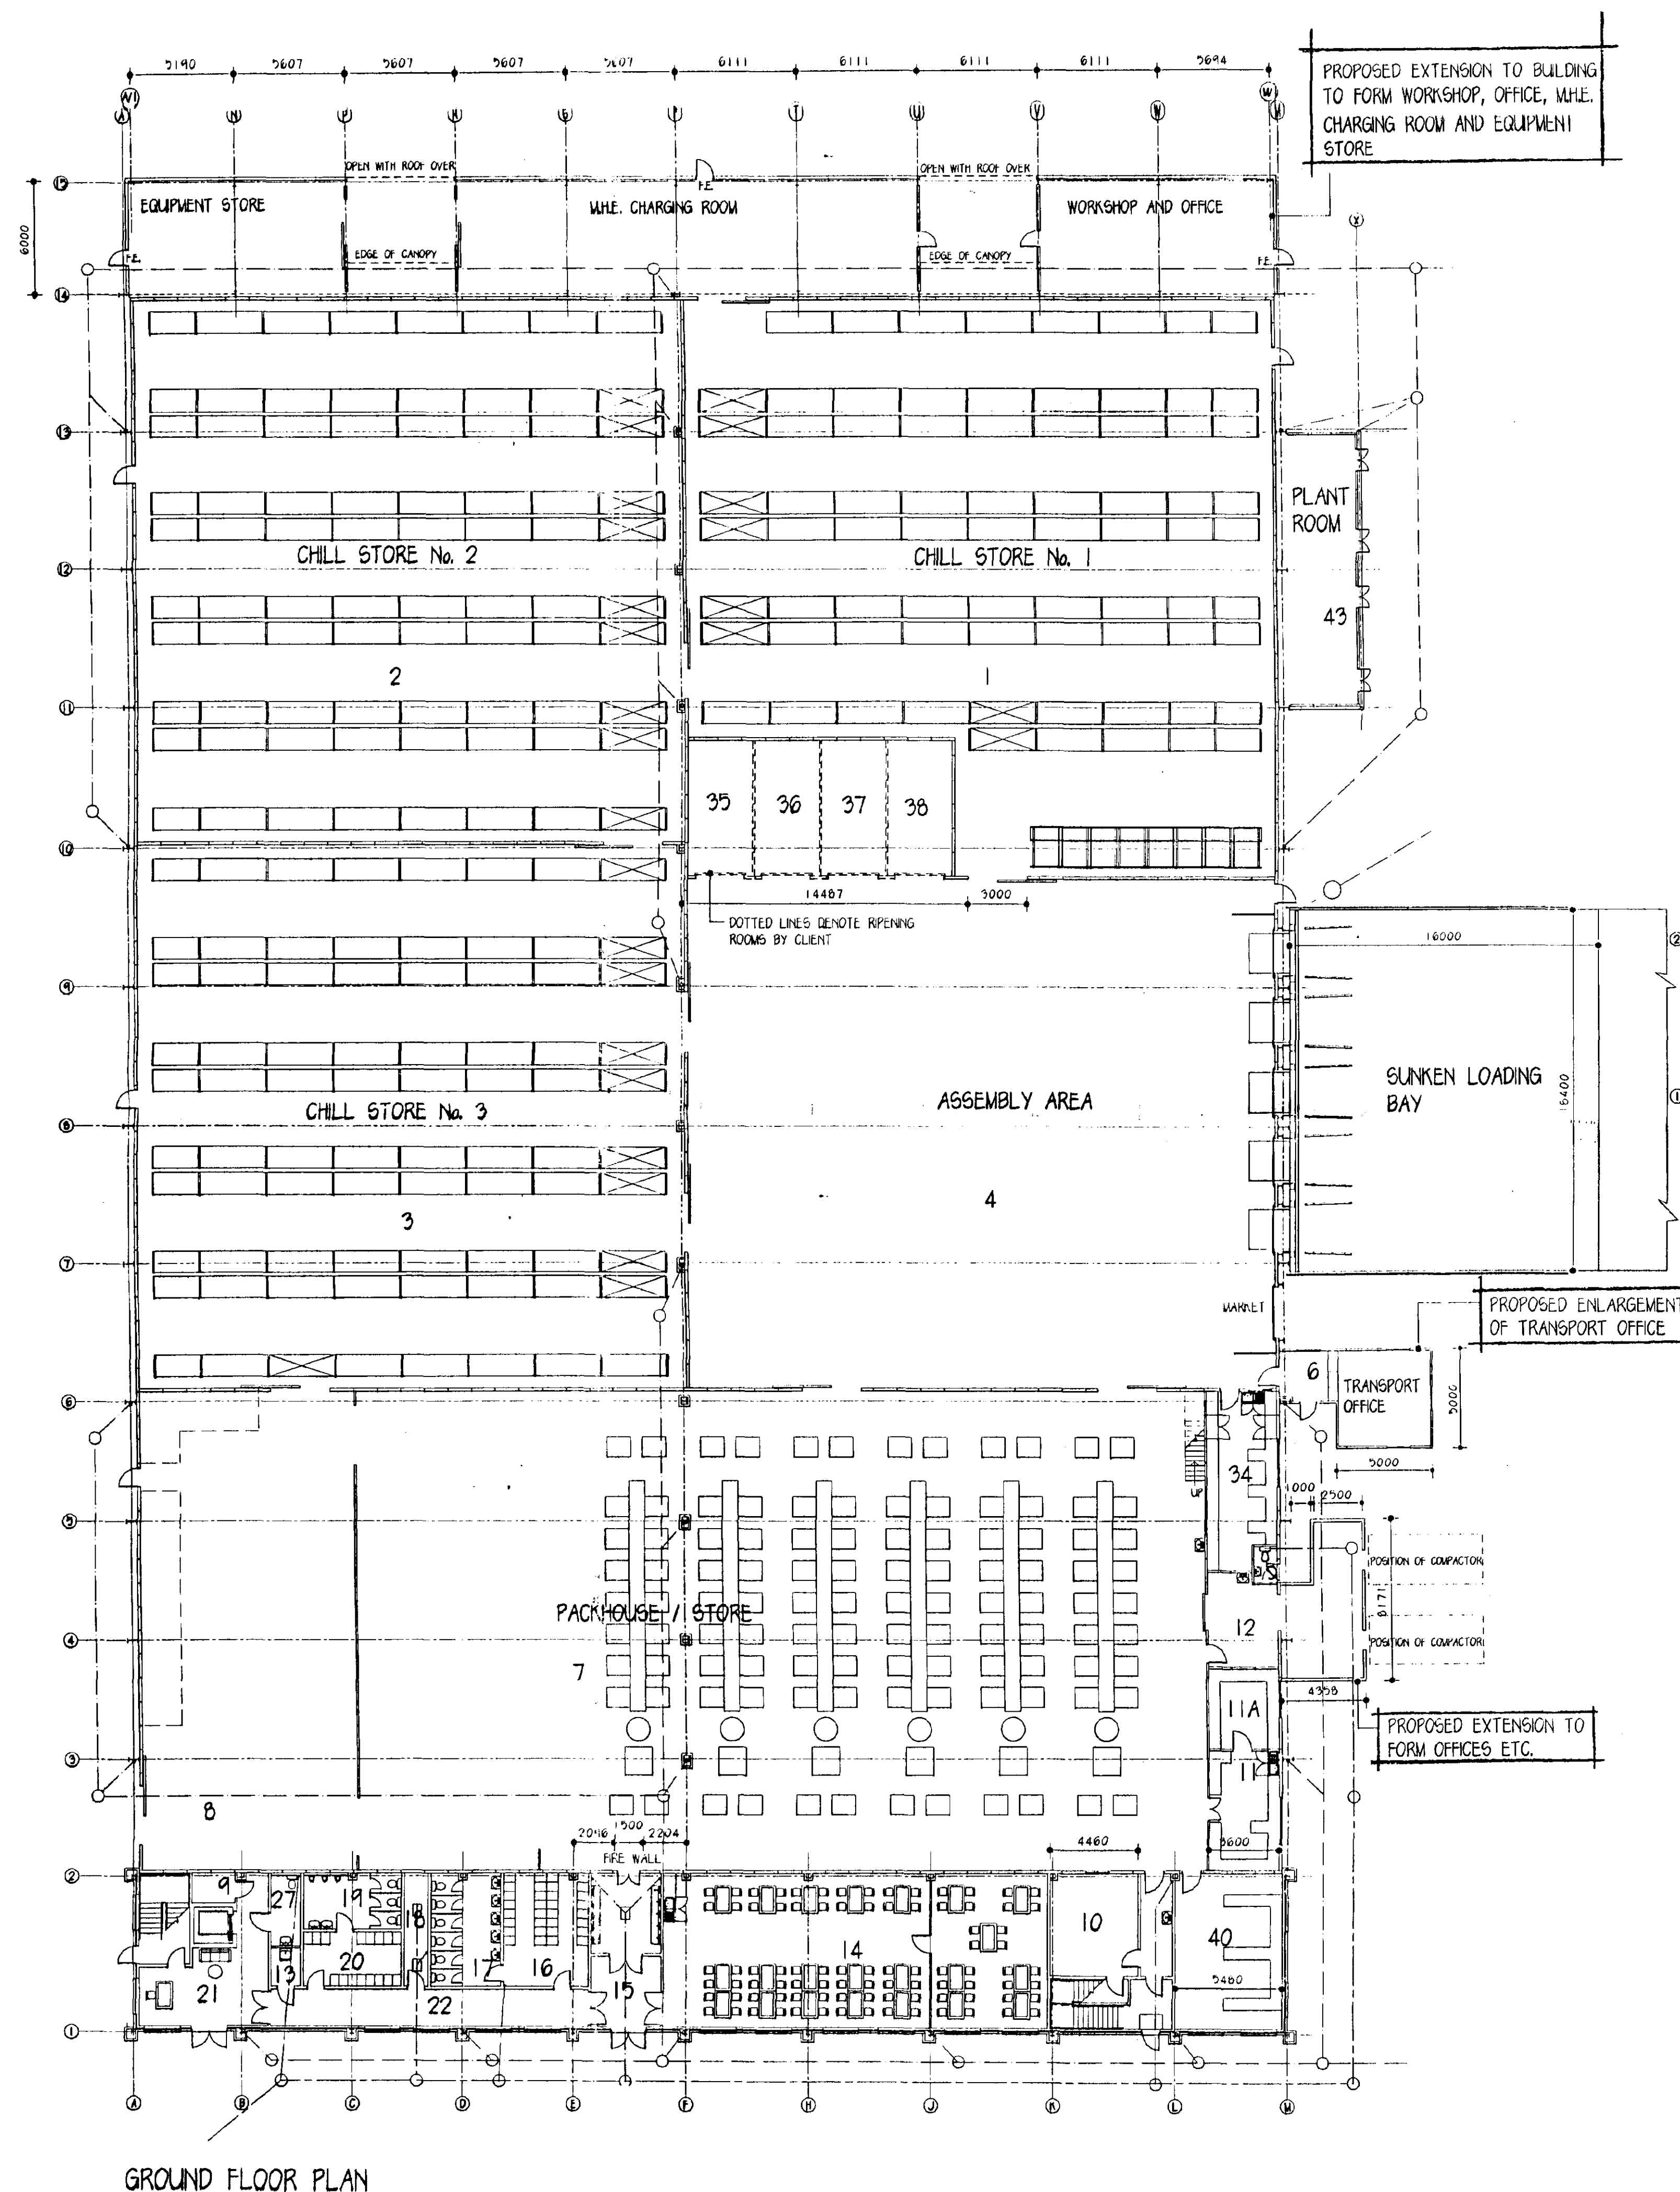

GROUND FLOOR PLAN

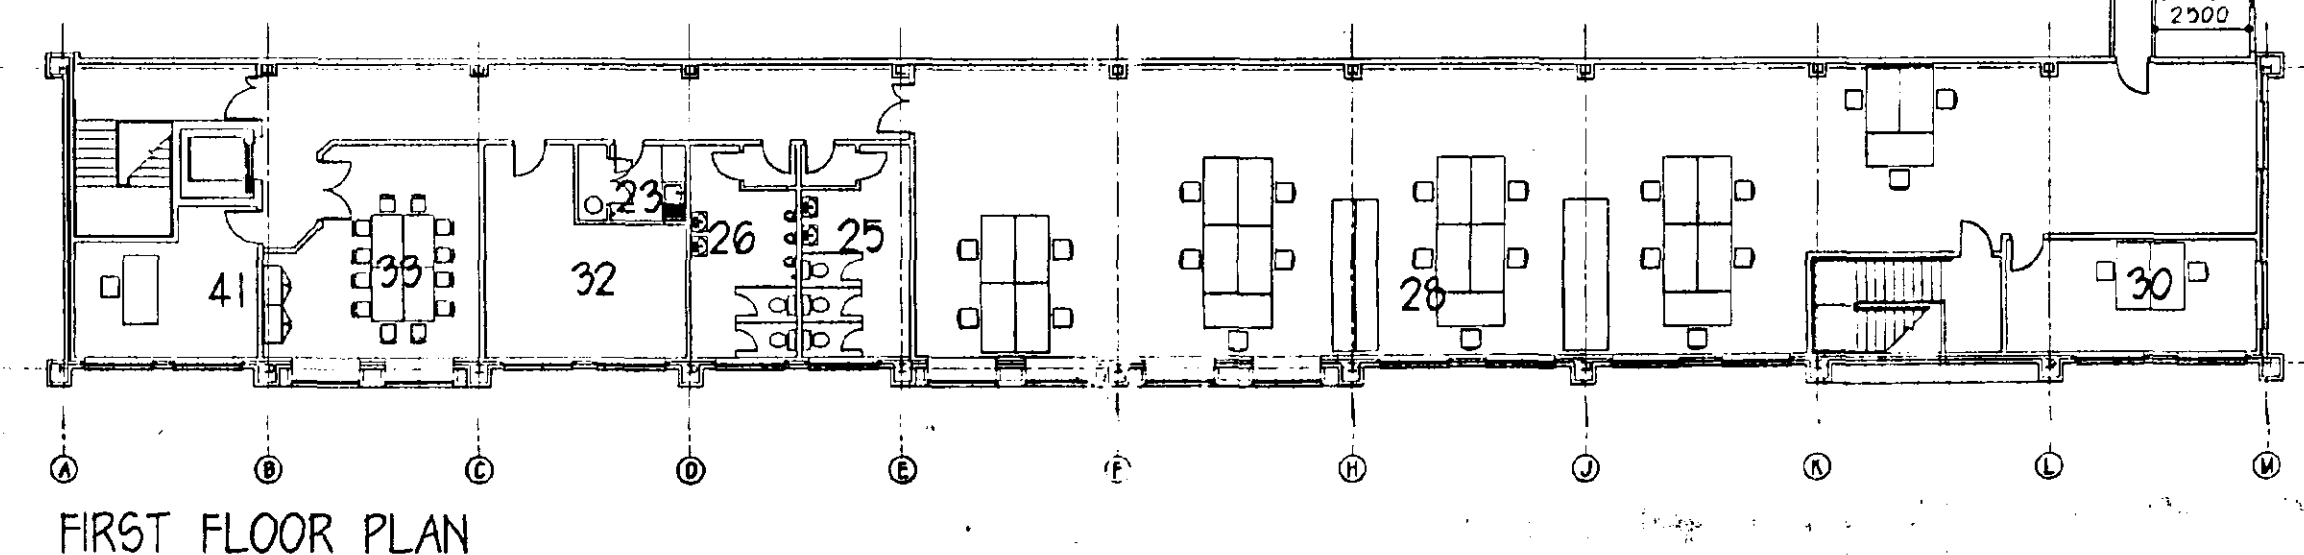

FIRST FLOOR PLAN

NOTE:-

ALL FURNITURE, RACKING AND LOCKERS SHOWN ARE INDICATIVE ONLY, SHOWING A POSSIBLE LAYOUT FOR THE SCHEME AND DO NOT FORM PART OF THE CONTRACT.

Langwith Design Associates

Architectural Design Consultants
registered office
72 Church Street
Halbeach
Spalding
Lincolnshire PE12 7LL
Telephone: Halbeach (01406) 425766
Fax: Halbeach (01406) 425765

Amendments

YOUTH HOLLAND DC
HOUSING & PLANNING
- 8 OCT 1999
Ref: 1009/99

© Copyright Reserved

Client
EMPIRE WORLD TRADE LTD.

Project
ALTERATIONS AND ADDITIONS
TO PACKHOUSE & CHILLSTORE.
Drawing
PROPOSED FLOOR LAYOUT.

DETERMINED
PLAN

Scale 1:200	Drawn A.D.H.	Checked C.J.P.
Date SEPT.99	No. LDA/066/03	Ref.