
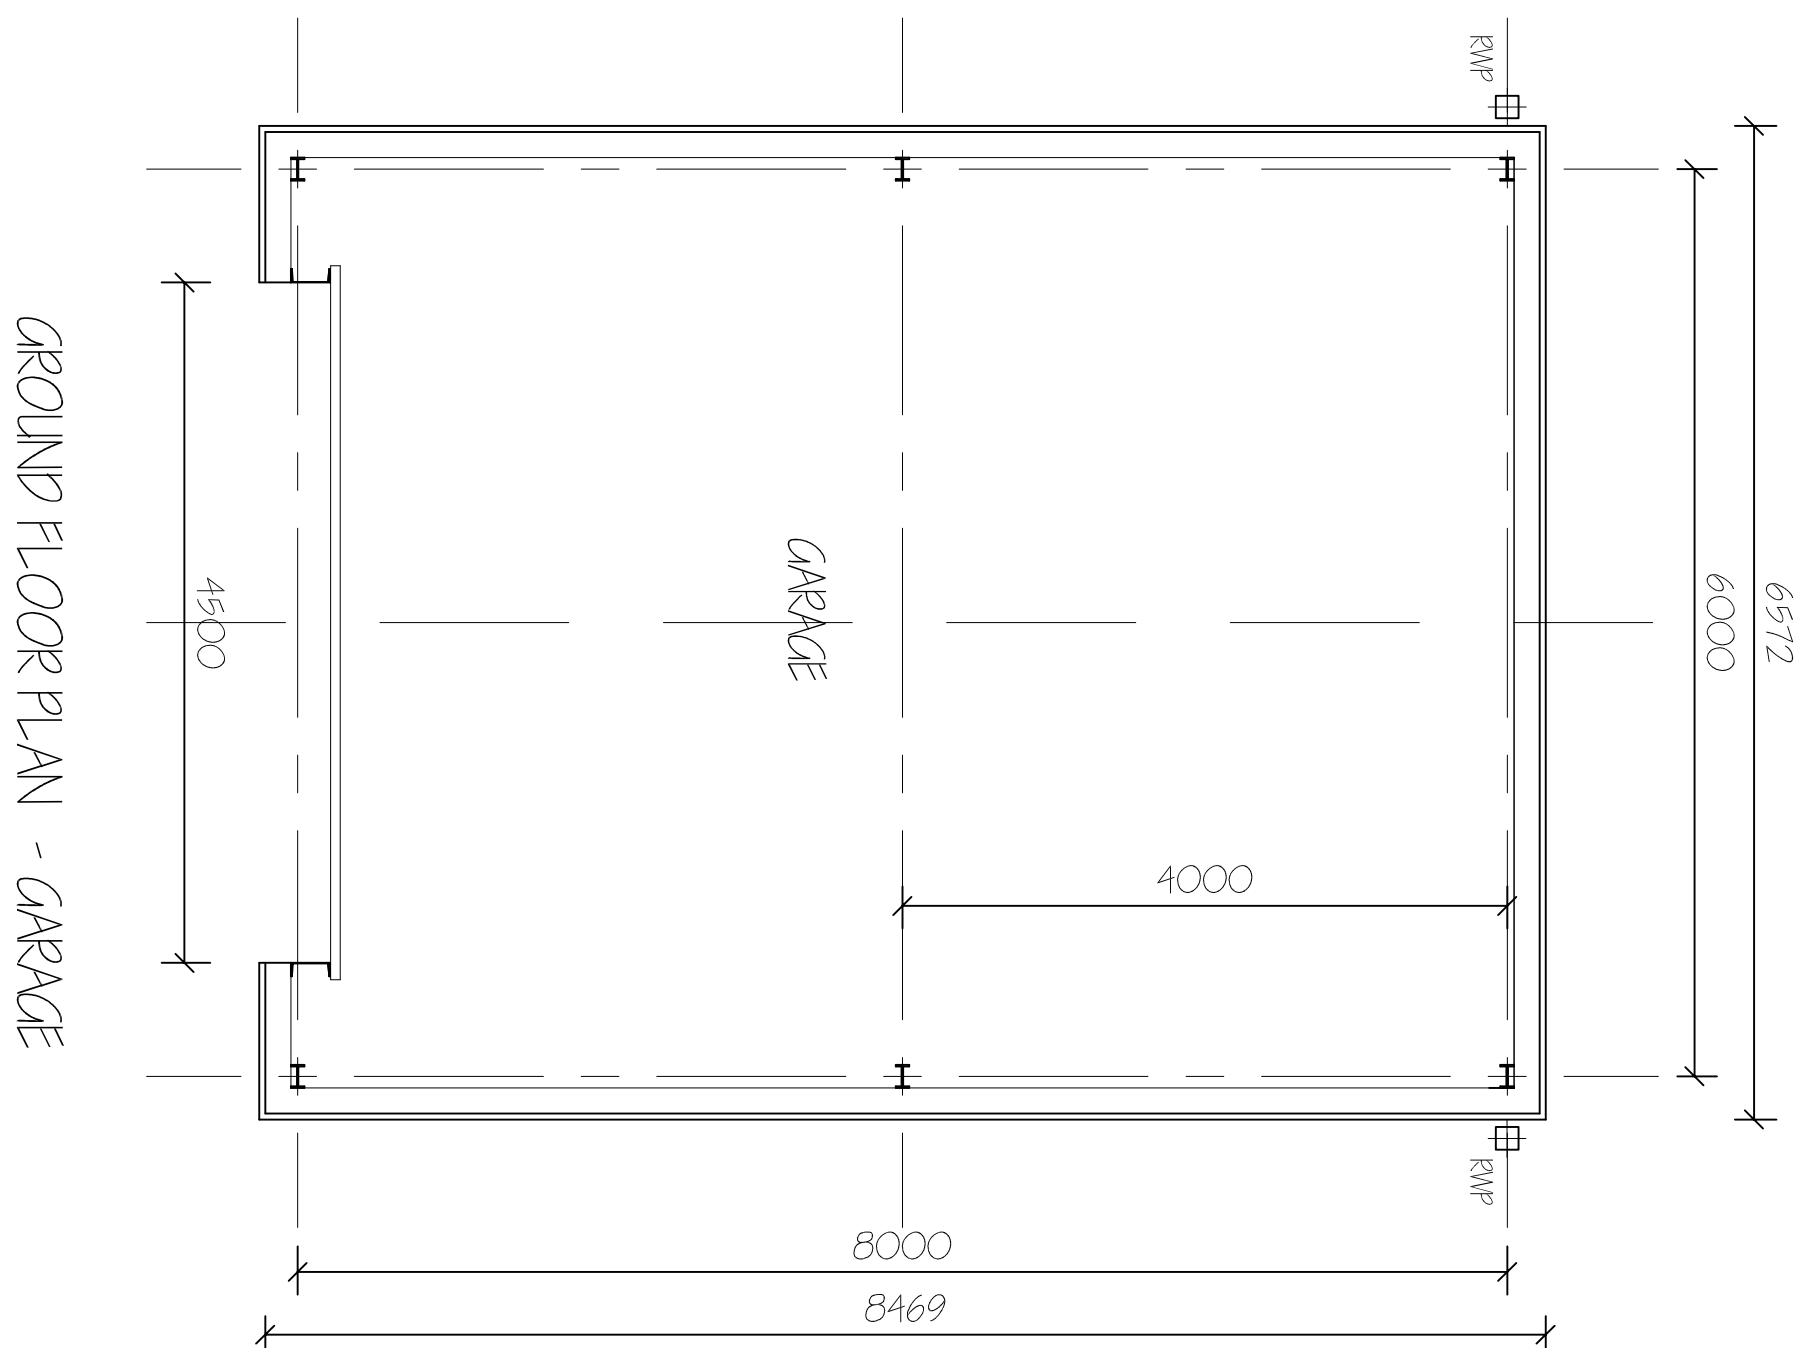


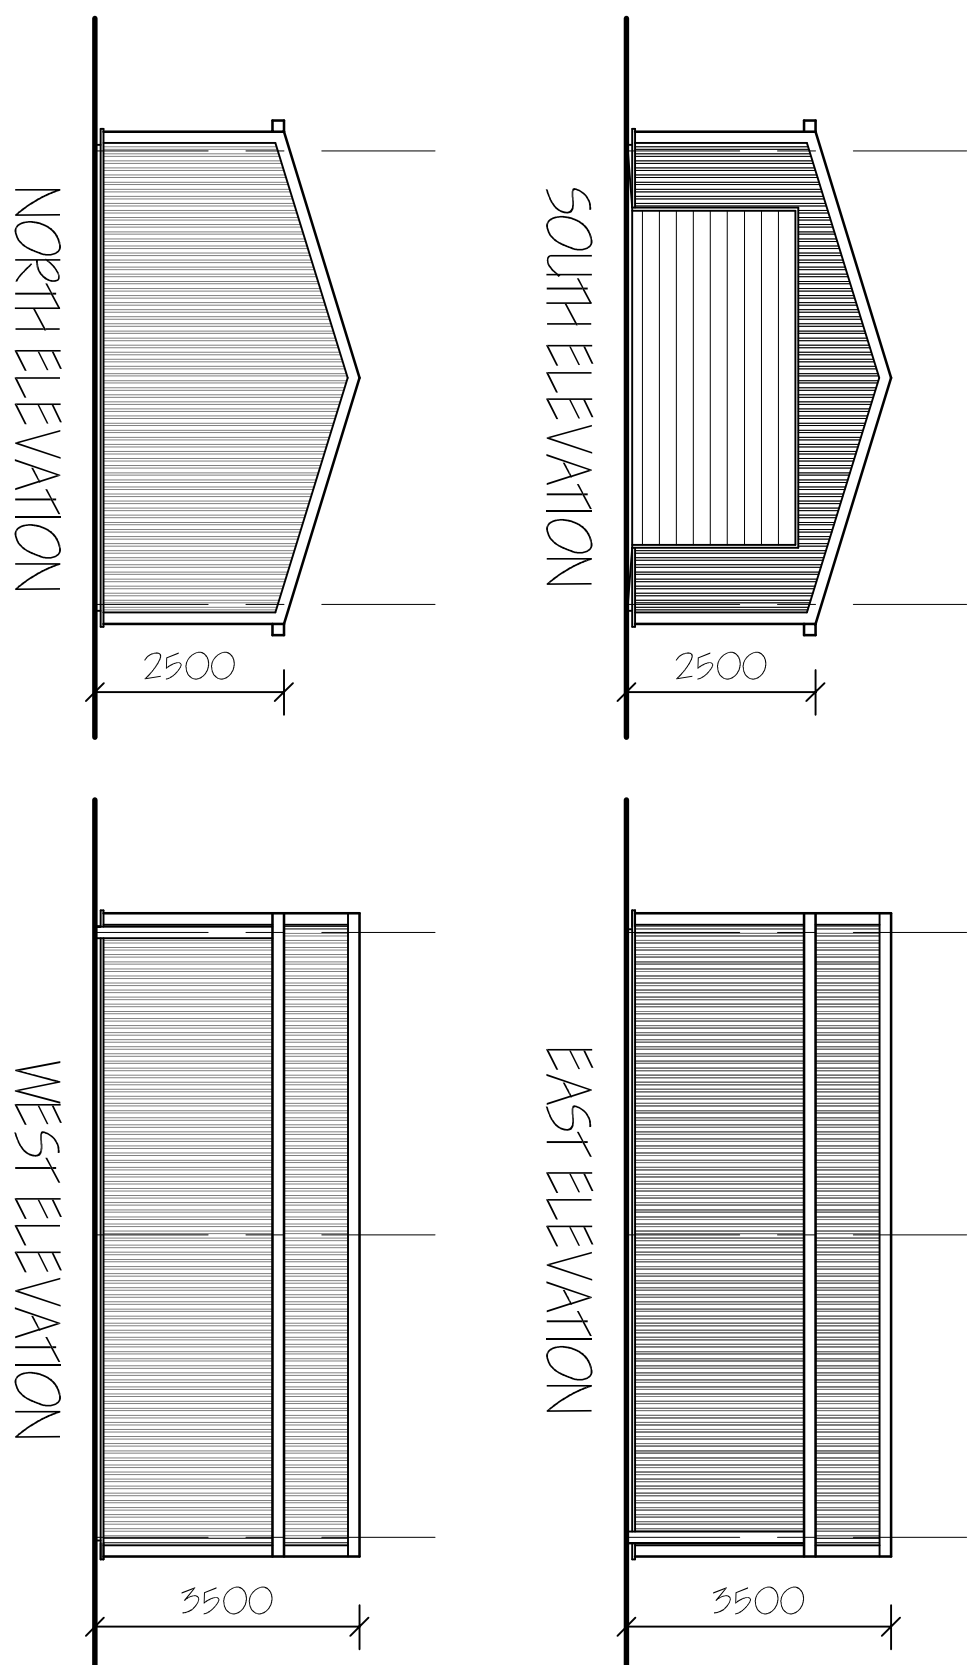

ref:	revision	dsk
G. R. MERCHANT LTD. I. LENG AMICE FMO  ARCHITECTURAL, STRUCTURAL AND LAND DRAINAGE CONSULTANTS		
4 Wyndals House, 12A Park Road, Newcastle, Spalding, Lincs. PE12 7EE Tel: 01406 490800 Fax: 01406 425744 E-Mail: g.r-merchant@btconnect.com		
Project		
STORAGE OF SHOWMAN'S VEHICLES, FORMER NORTH BRIDGE STATION, NORTH BRIDGE SOUTH FORD HOLE, SPALDING, Lincs.		
Client		
MR JH0537T		
Drawing		
STORAGE YARD & CARPARK FLOOR PLAN - PROPOSED ELEVATIONS - PROPOSED		
Job Ref.	Drawing No.	
J0209-16.	11	
Date	Drawn	
SEP16.	SLS	
Scales		
1:50, 1:100 (<i>(Unless Otherwise Stated)</i>)		
DO NOT SCALE FROM THIS DRAWING		