




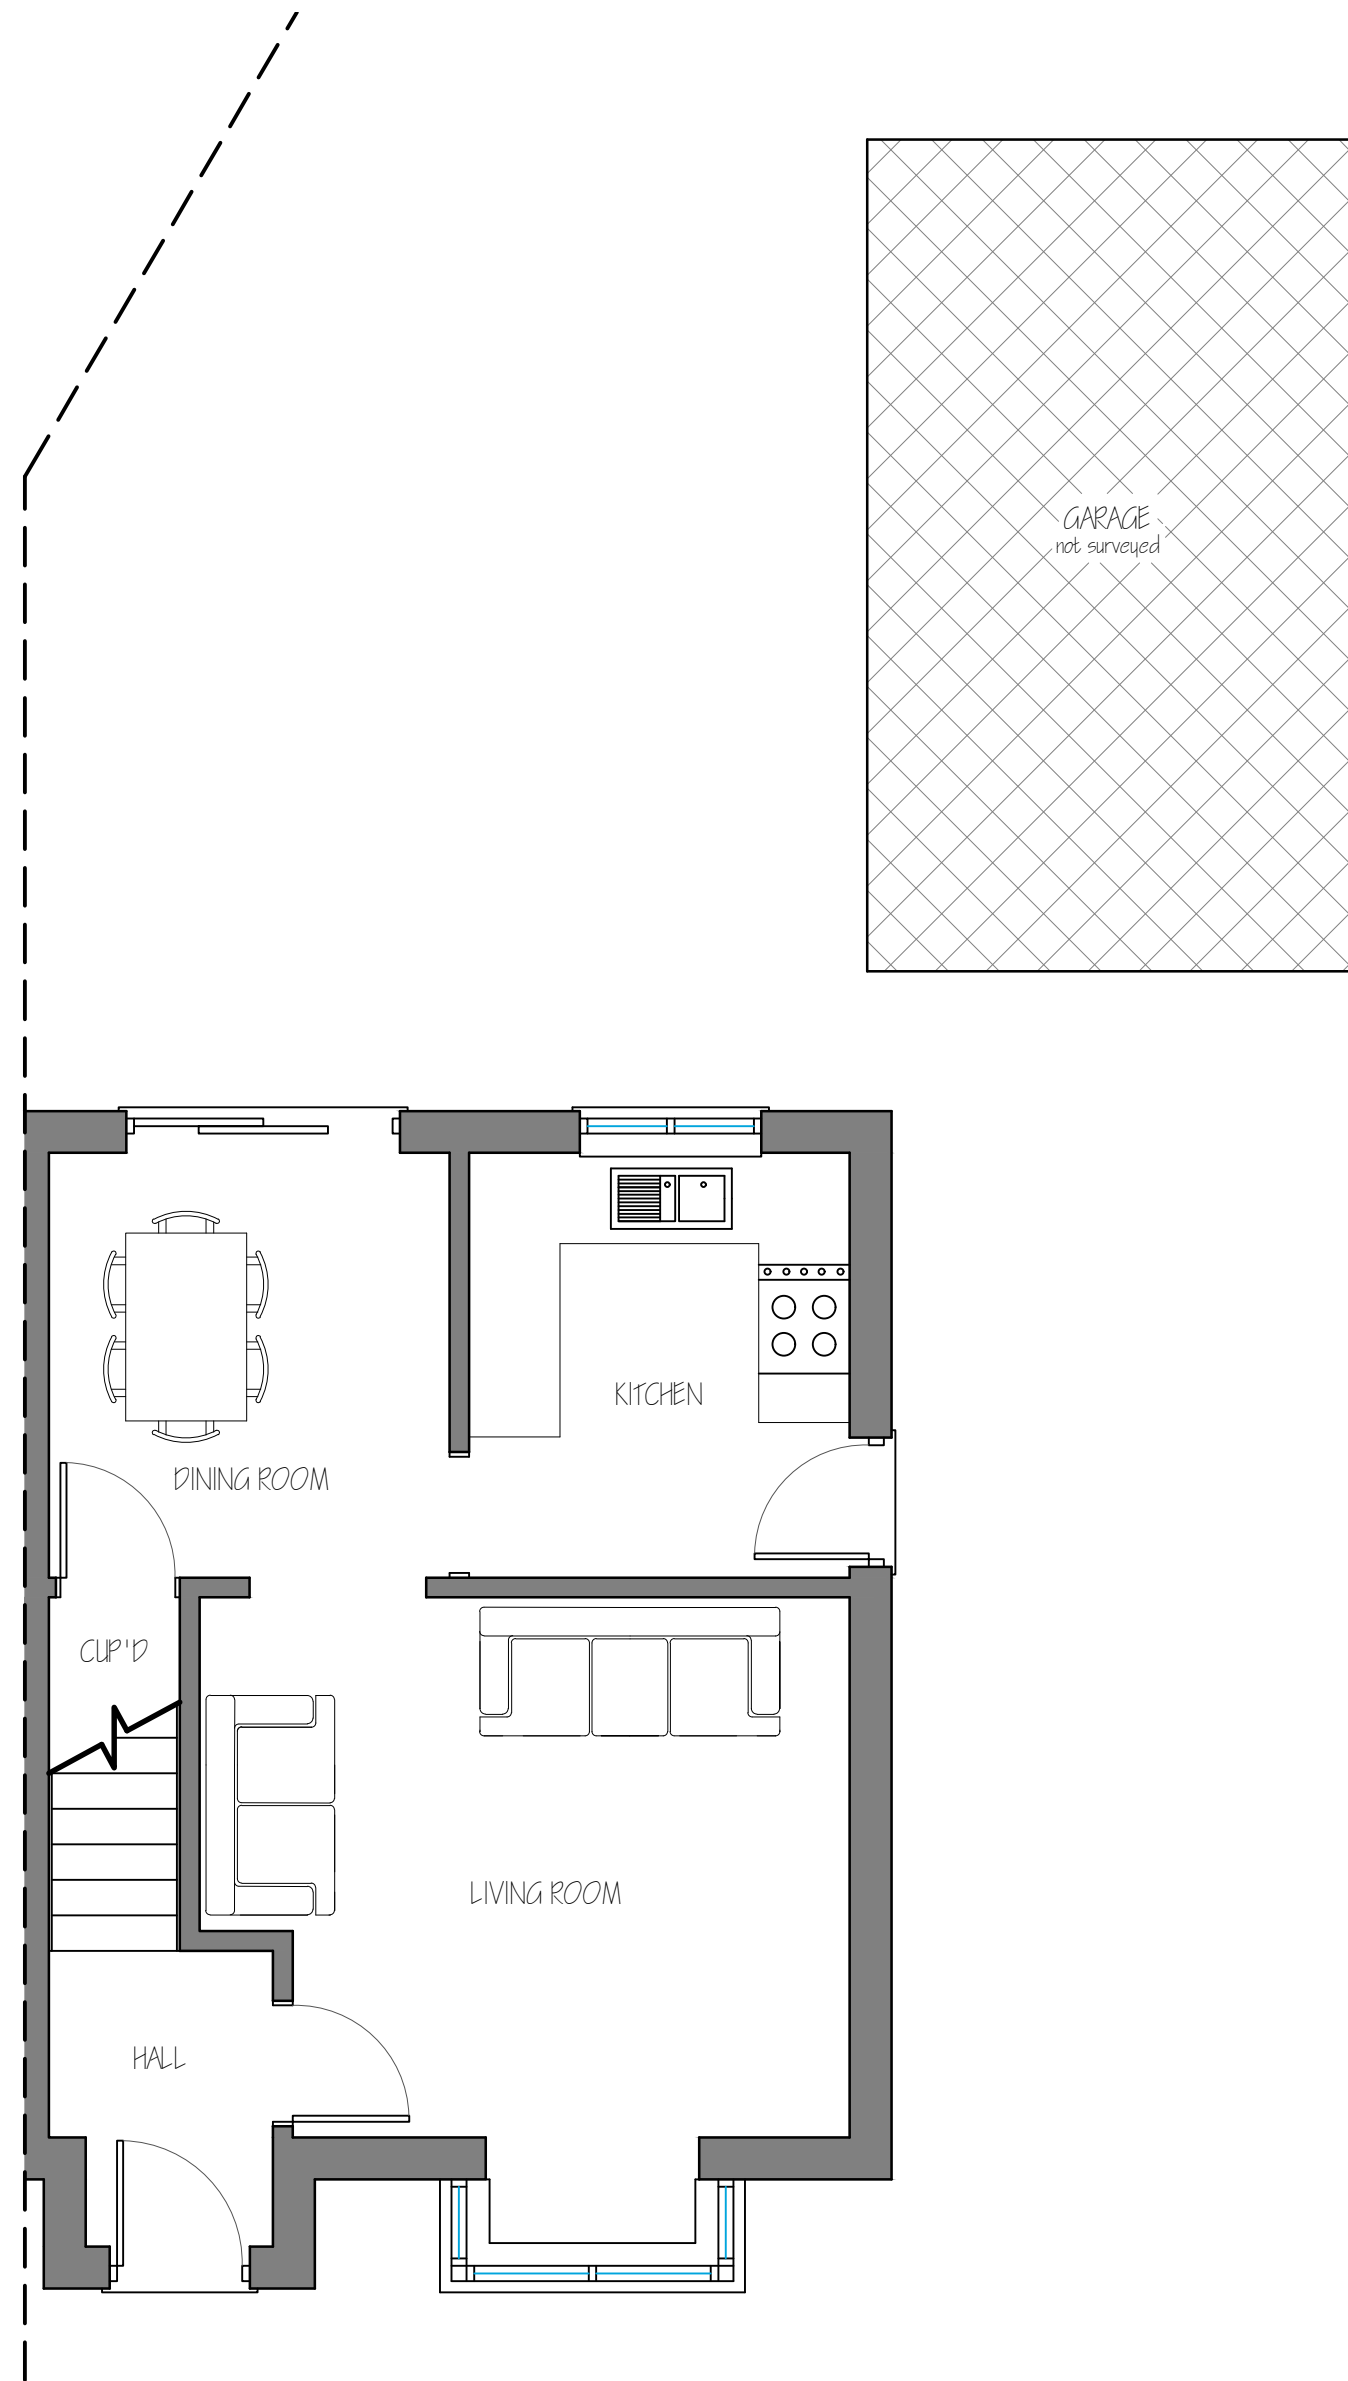


Existing Ground Floor Plan
Scale 1:50

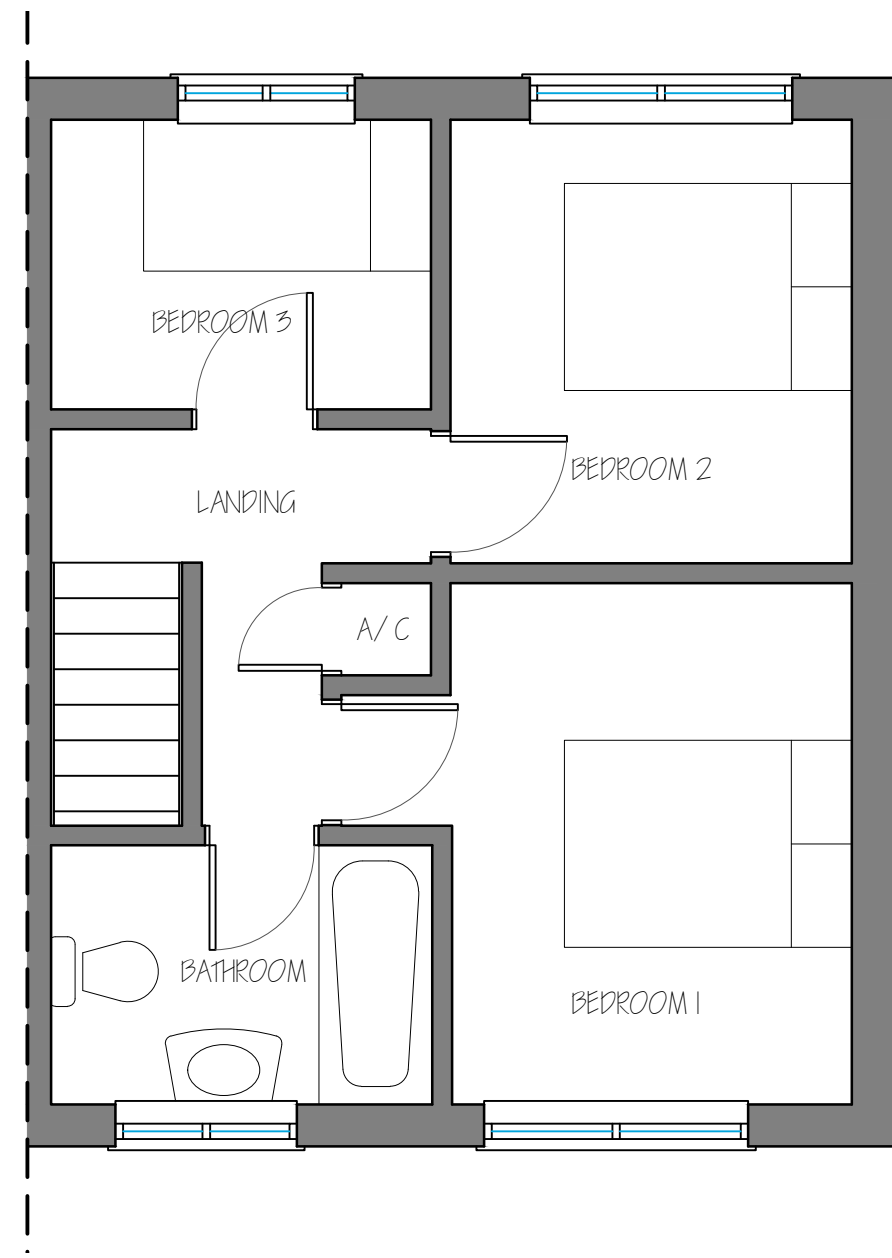


Existing First Floor Plan
Scale 1:50

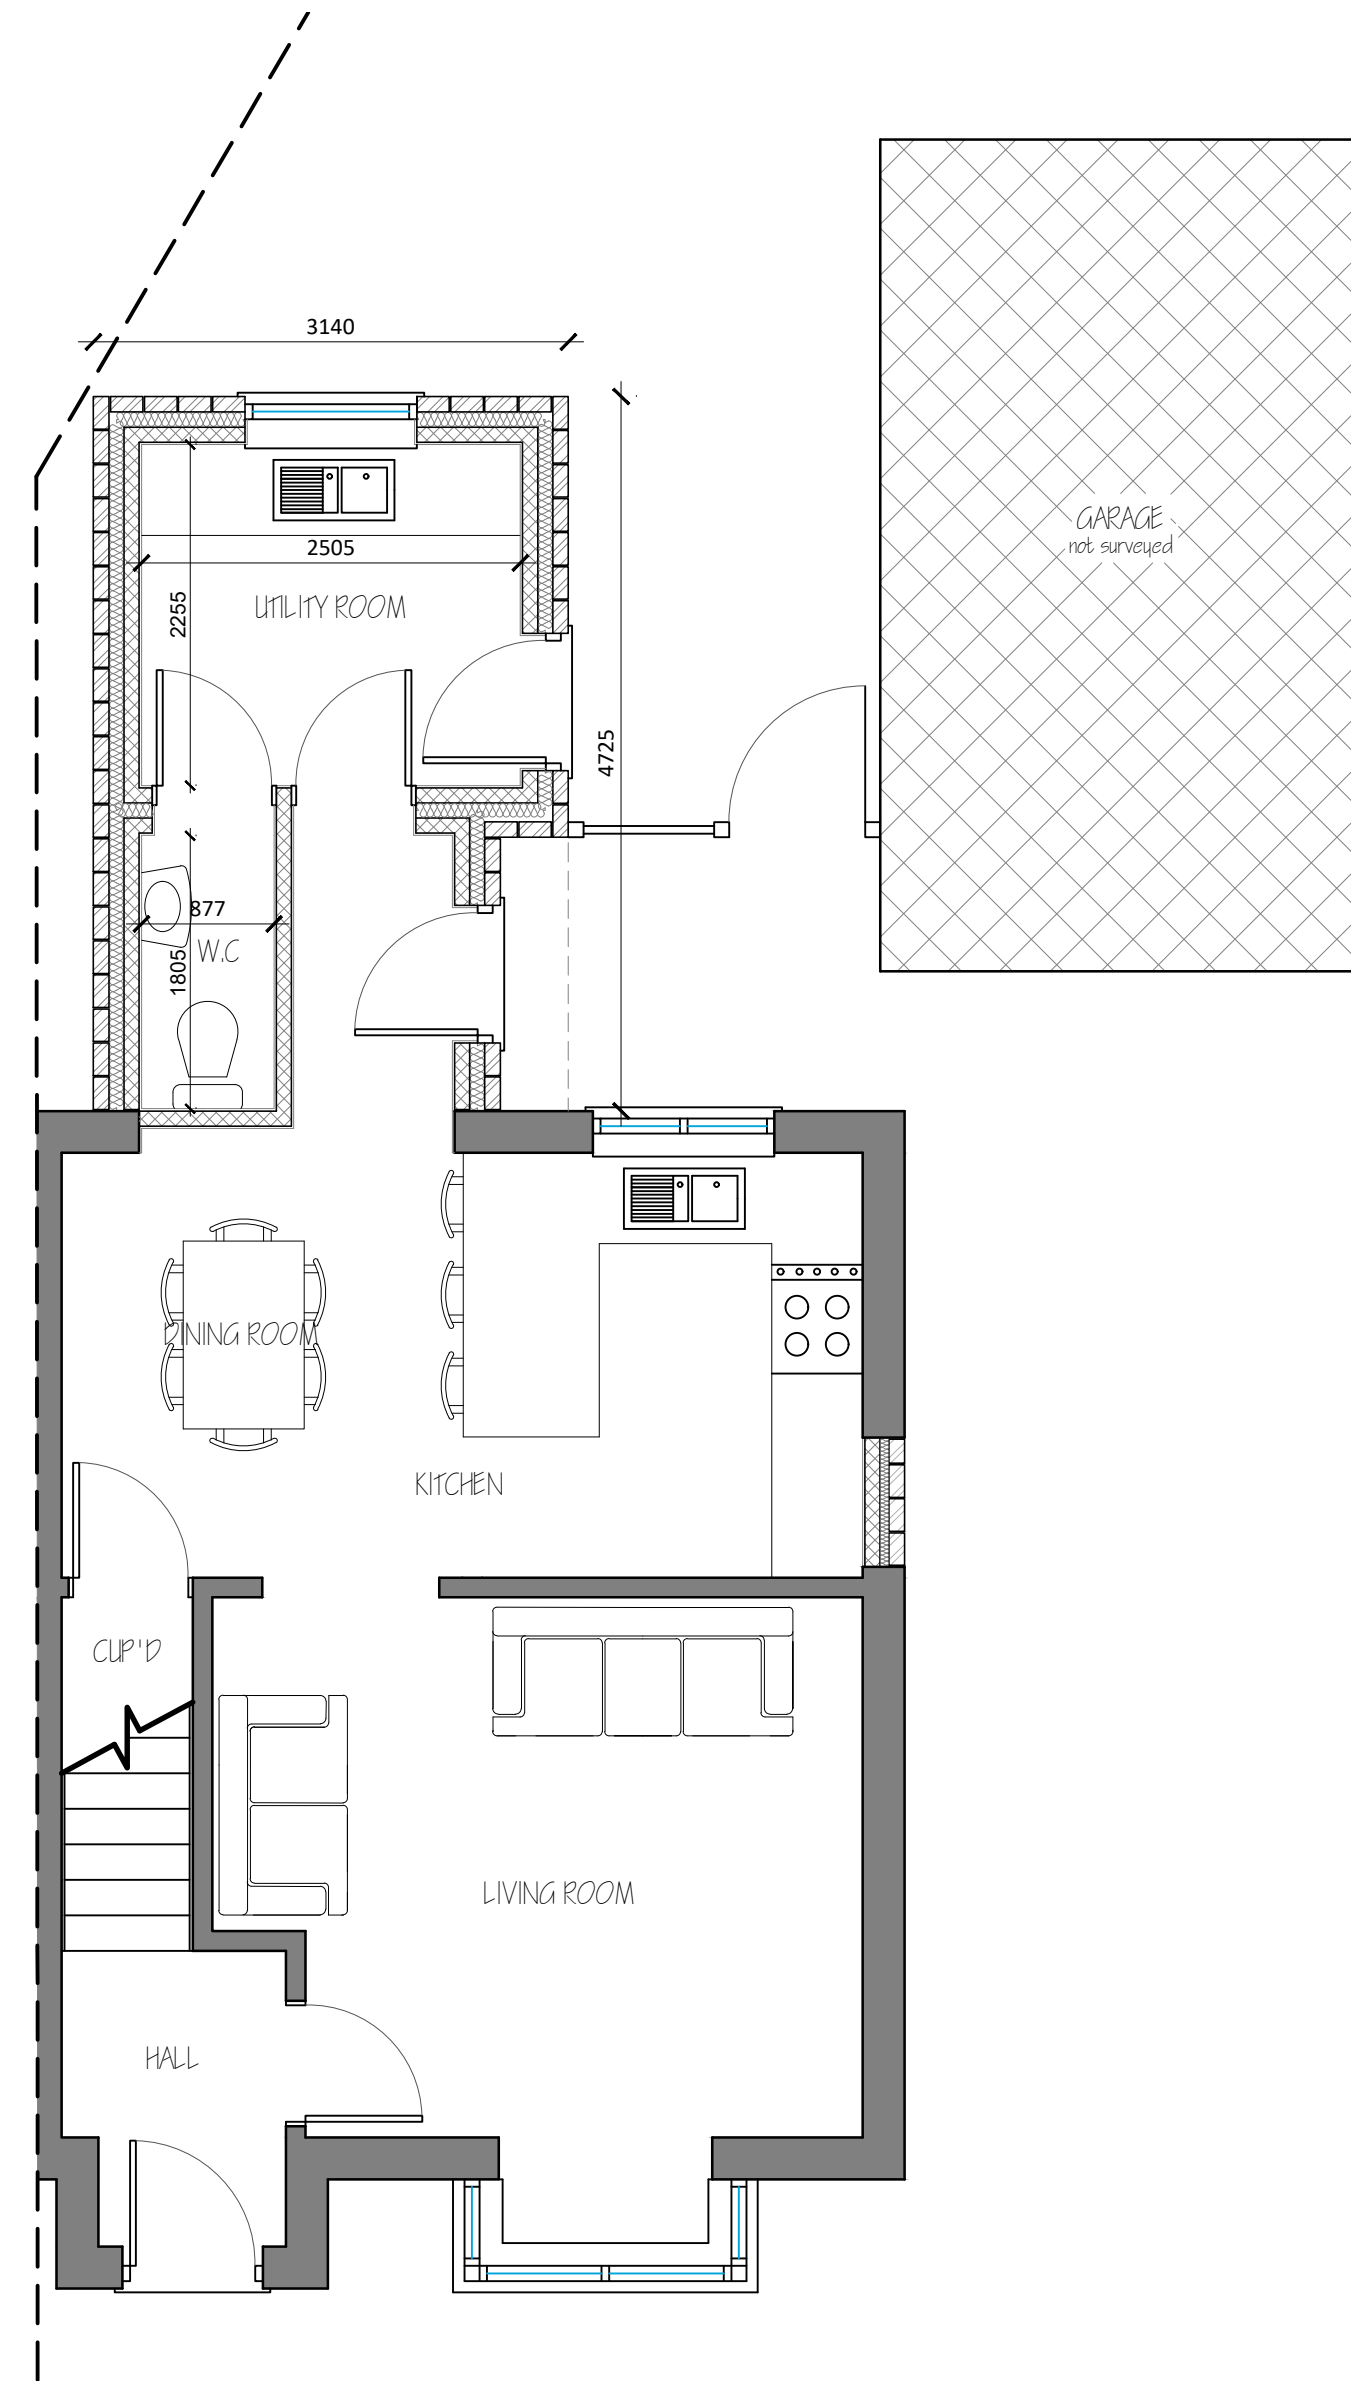

Proposed Ground Floor Plan
Scale 1:50

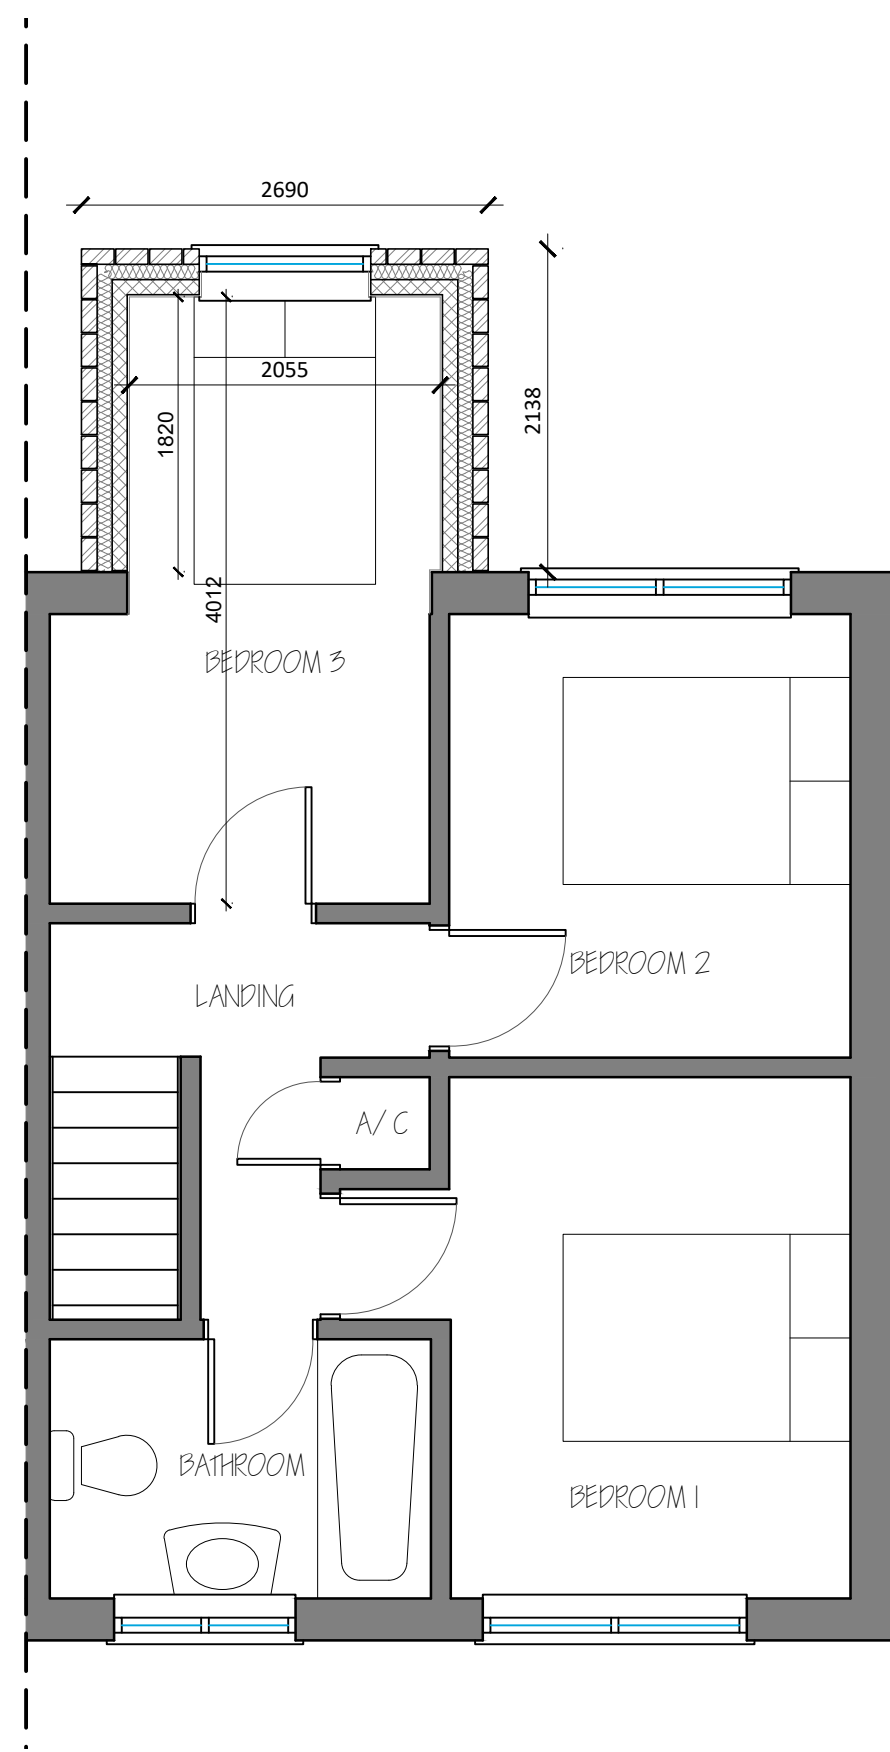


Existing First Floor Plan
Scale 1:50

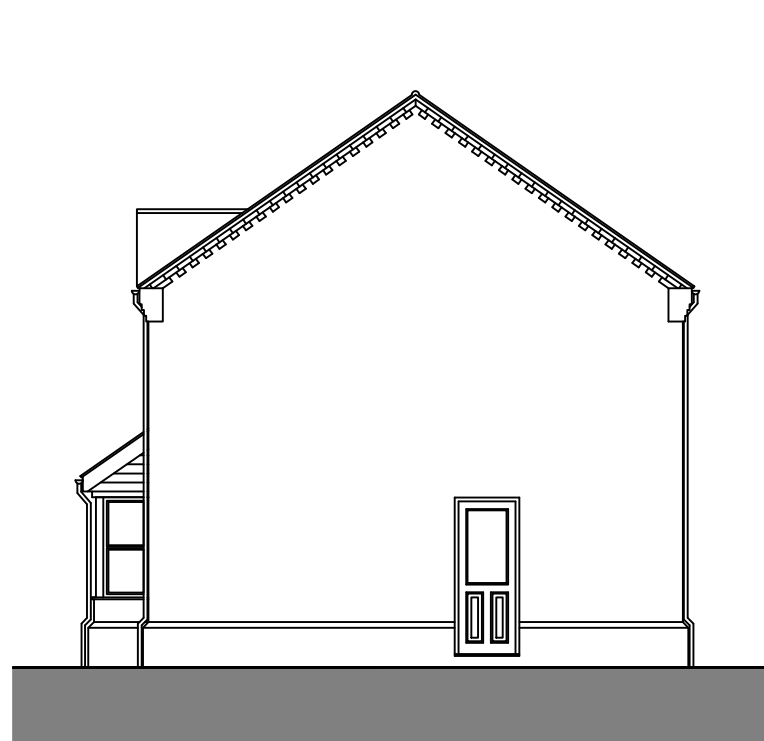

Existing Side (SE) Elevation
Scale 1:100




Proposed Side (SE) Elevation
Scale 1:100

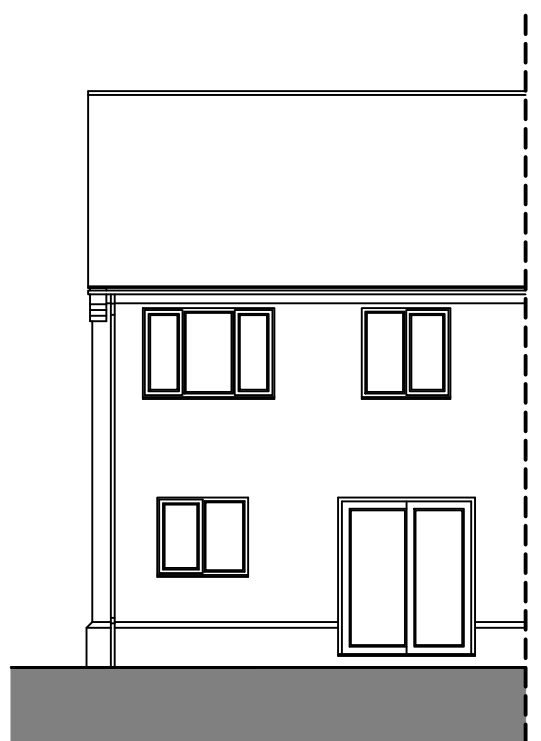

Existing Rear (NE) Elevation
Scale 1:100



Existing Rear (NE) Elevation
Scale 1:100

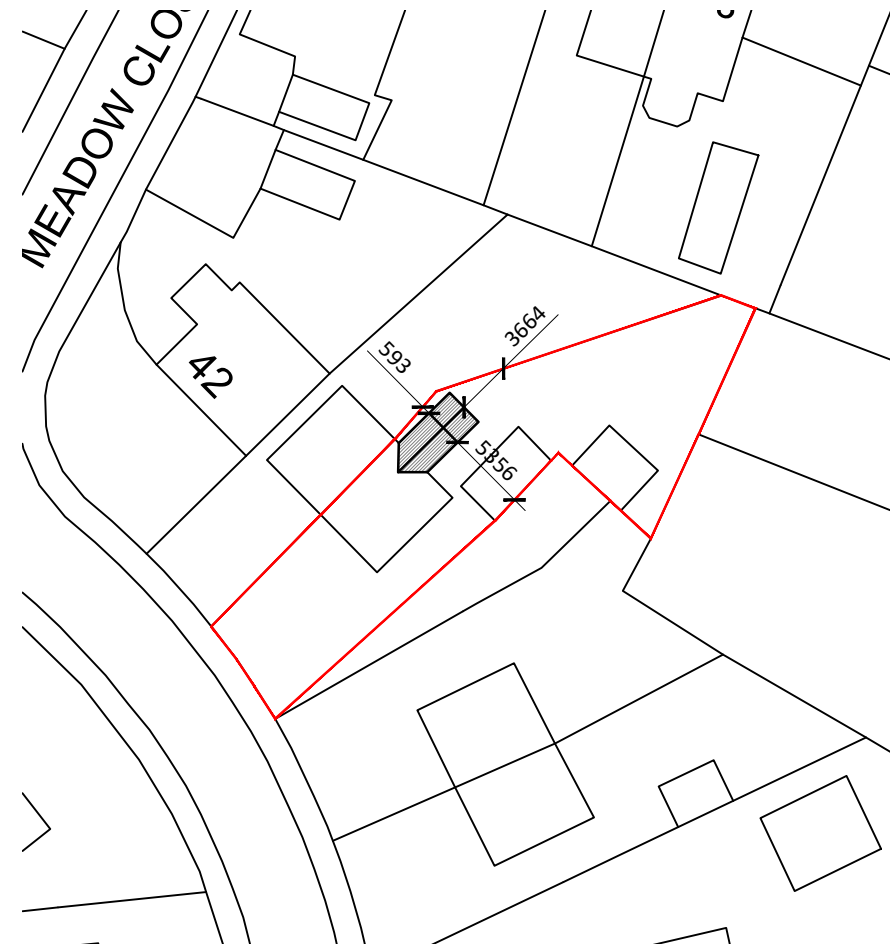

Proposed Block Plan
Scale 1:500



Site Location Plan
Scale 1:1250

REV:		DESCRIPTION:	DATE:
PROJECT: TWO STOREY REAR EXTENSION			
DRAWING:			
EXISTING & PROPOSED FLOOR PLANS EXISTING & PROPOSED ELEVATIONS		SITE LOCATION PLAN EXISTING BLOCK PLAN	
SIZE: A1	CLIENT: Mr & Mrs M. Fravigar		
DATE: 07/10/18	APPROVED BY: JC	SCALE: as indicated	SHEET: 0148/18/01

Do Not Scale From This Drawing

JC
Architectural Consultant