




IMPORTANT WARNING:
This plan is furnished as a general guide.
It must not be relied upon for accurate
identification of other utilities.

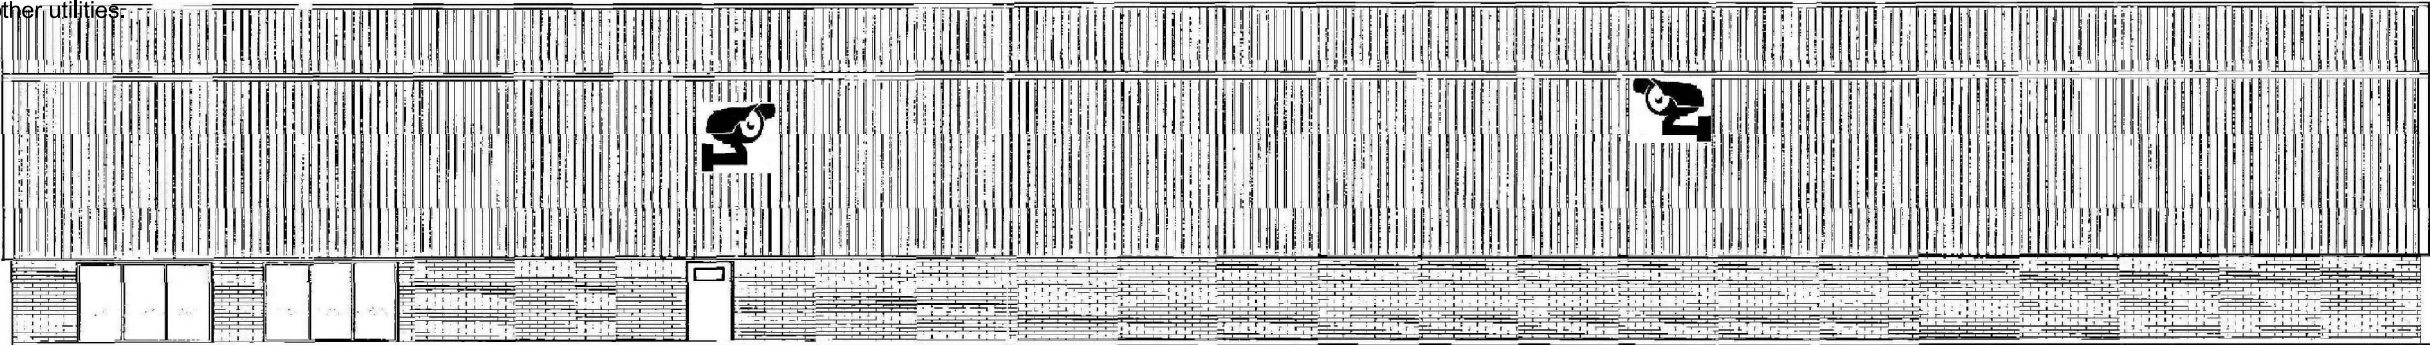


ELEVATION TO WARDENTREE LANE

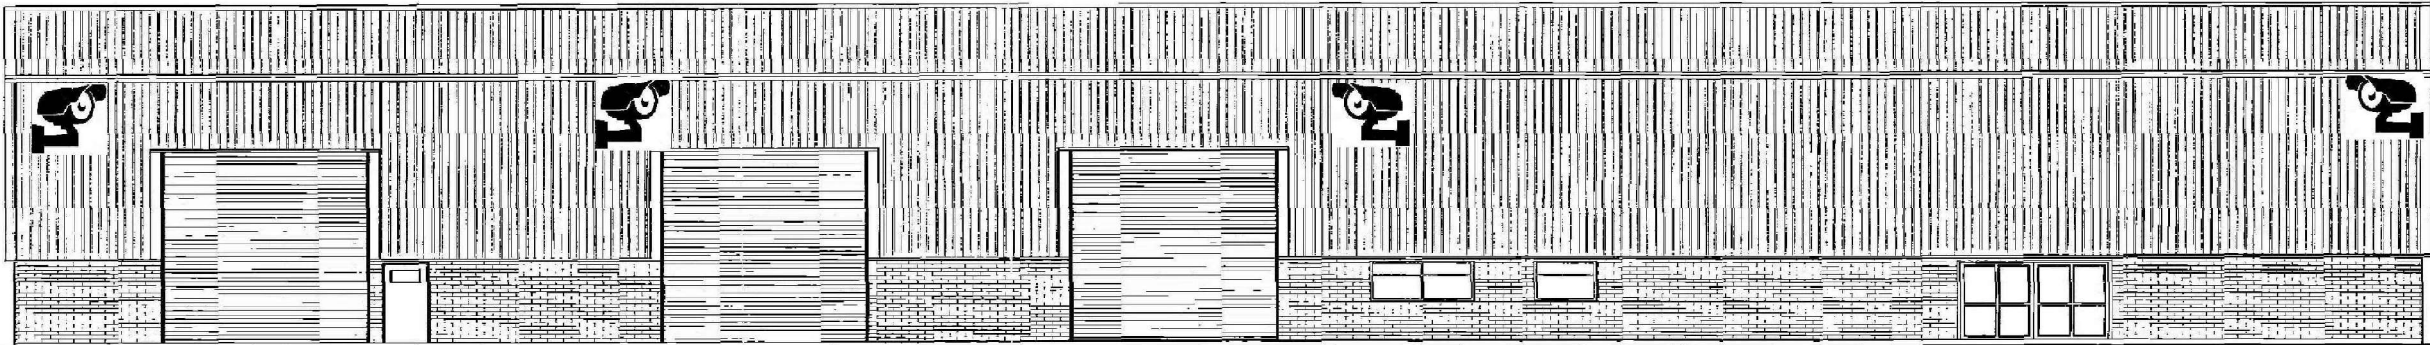

ELEVATION TO YARD

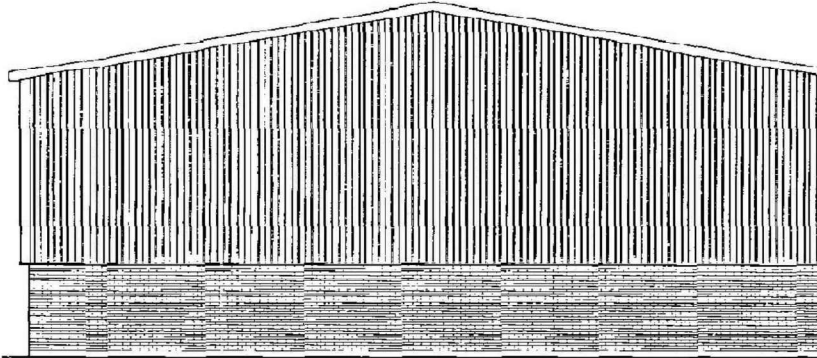

WAREHOUSE GABLE ELEVATION

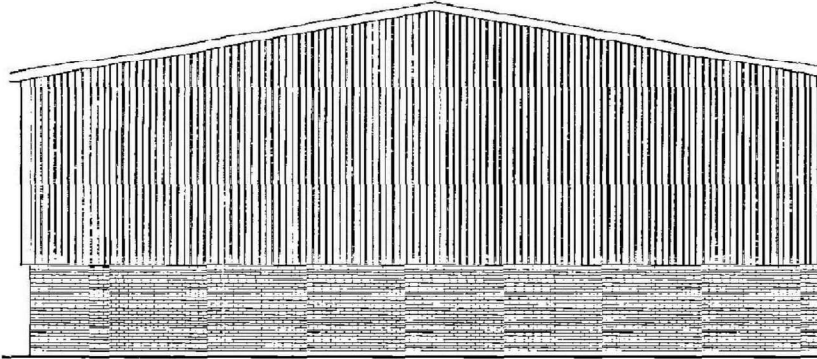

OFFICE GABLE ELEVATION

— OFFICE LOCATION
— SITE BOUNDARY



Scale bar

Drawing Title

LIGHT SOURCE
SPALDING
BUILDING ELEVATIONS

LS SP 006

Scale at A3 : 1:200

Drw DJK	App	Issue 1
Chk DE	KC App	Date 29.04.10



IMPORTANT WARNING:
This plan is furnished as a general guide.
It must not be relied upon for accurate
identification of other utilities.



FRONT ELEVATION



REAR ELEVATION

— OFFICE LOCATION
— SITE BOUNDARY

A

Scale bar

Drawing Title

**LIGHT SOURCE
SPALDING
BUILDING ELEVATIONS
IMAGES**

LS SP 007

Scale at A3 : 1:200 Approx

Drw DJK	App	Issue 1
Chk DE	KC App	Date 29.04.10

