




North-East Elevation

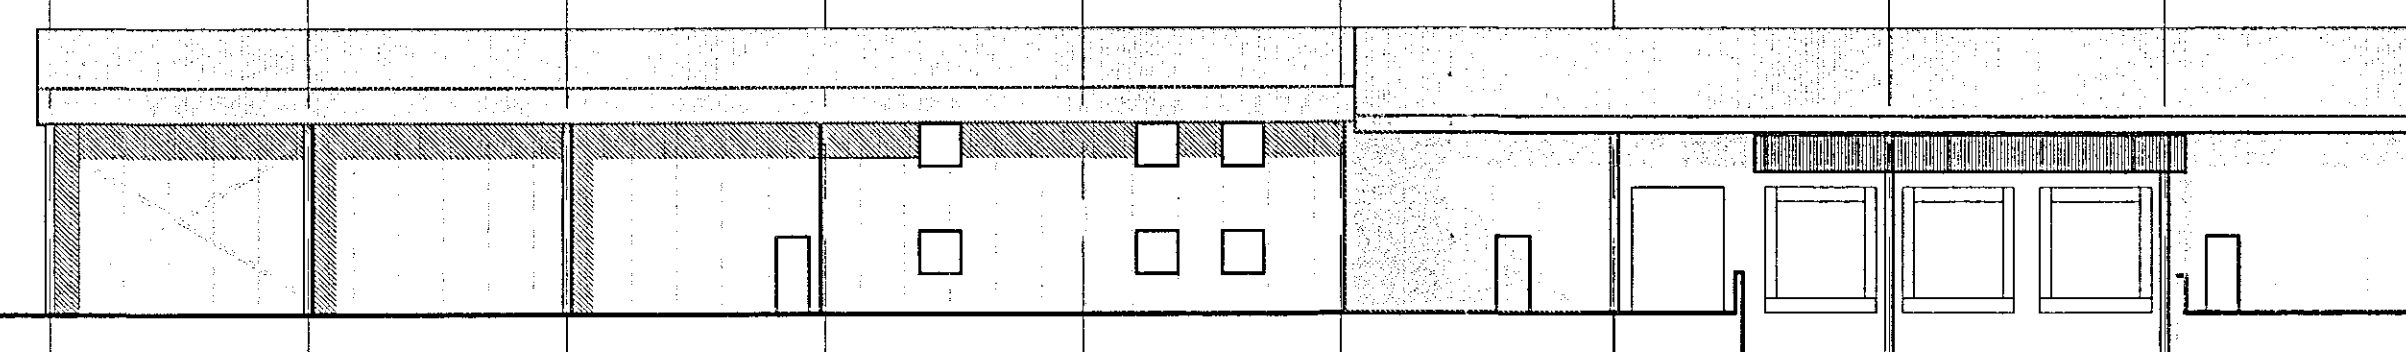


North-West Elevation

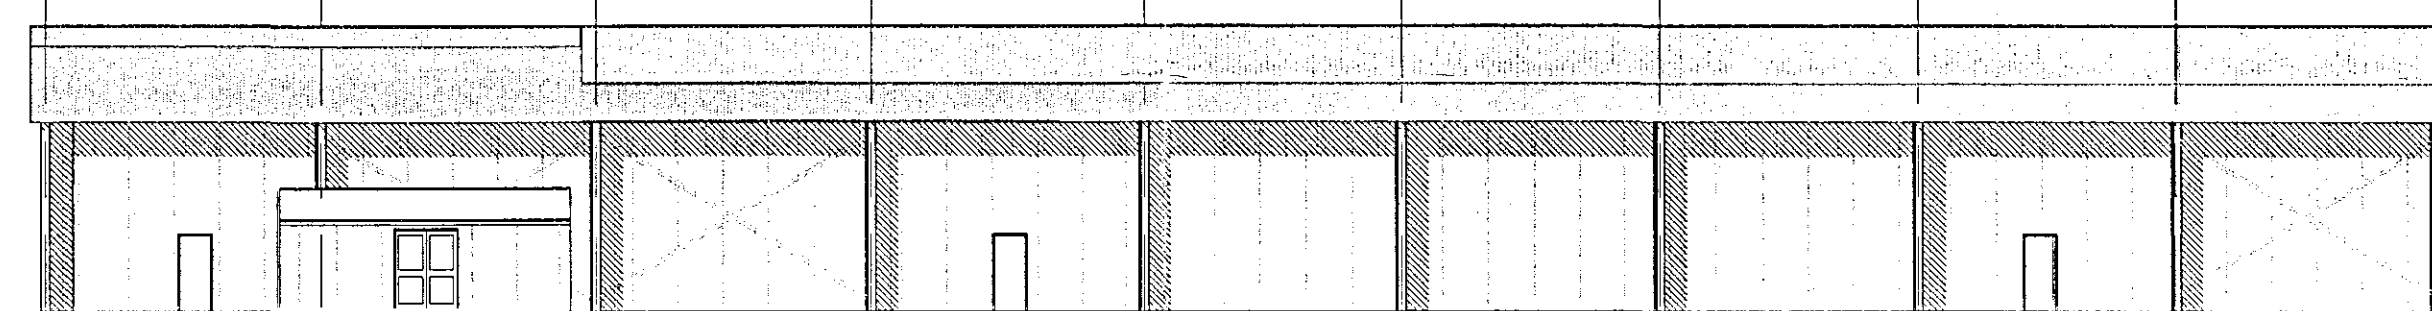

South-East Elevation

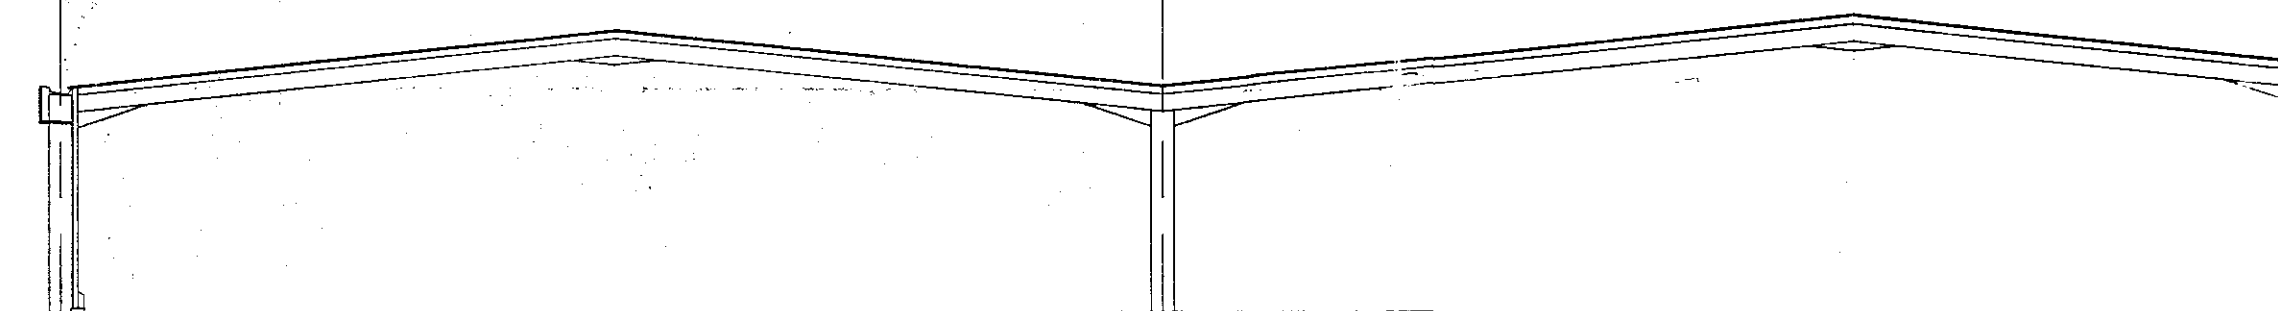

Cross Section

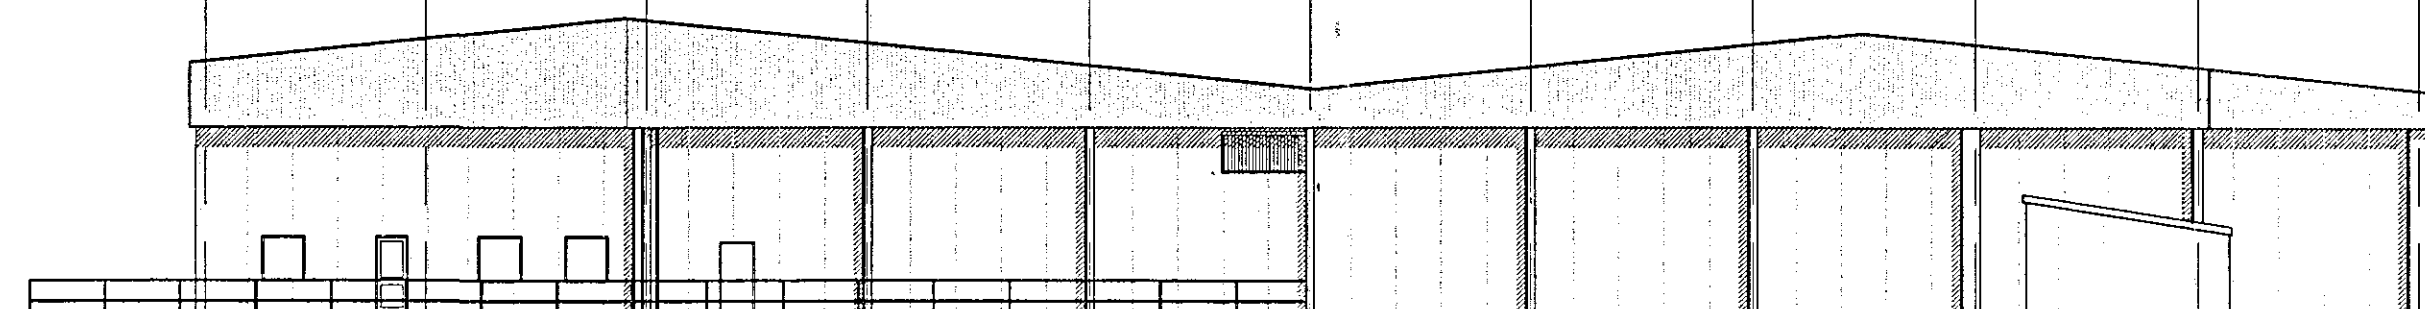

South-West Elevation

Langwith Design Associates

Architectural Design Consultants
registered office
72 Church Street
Holbeach
Spalding
Lincolnshire PE12 7LL
telephone: Holbeach (01406) 425766
Fax: Holbeach (01406) 425488

Amendments

© Copyright Reserved

**DETERMINED
PLAN**

Client
FRESHLINC.

Job
**PROPOSED PHASE TWO
TRANSPORT UNIT.**

Drawing
PROPOSED ELEVATIONS

SHOC
Planning & Development
28 JUL 2004
Ref: 1028/04

Scale	Drawn	Checked
1:200	DB	
Date	No.	Ref.#
JUNE 04	LDA/101/505	