



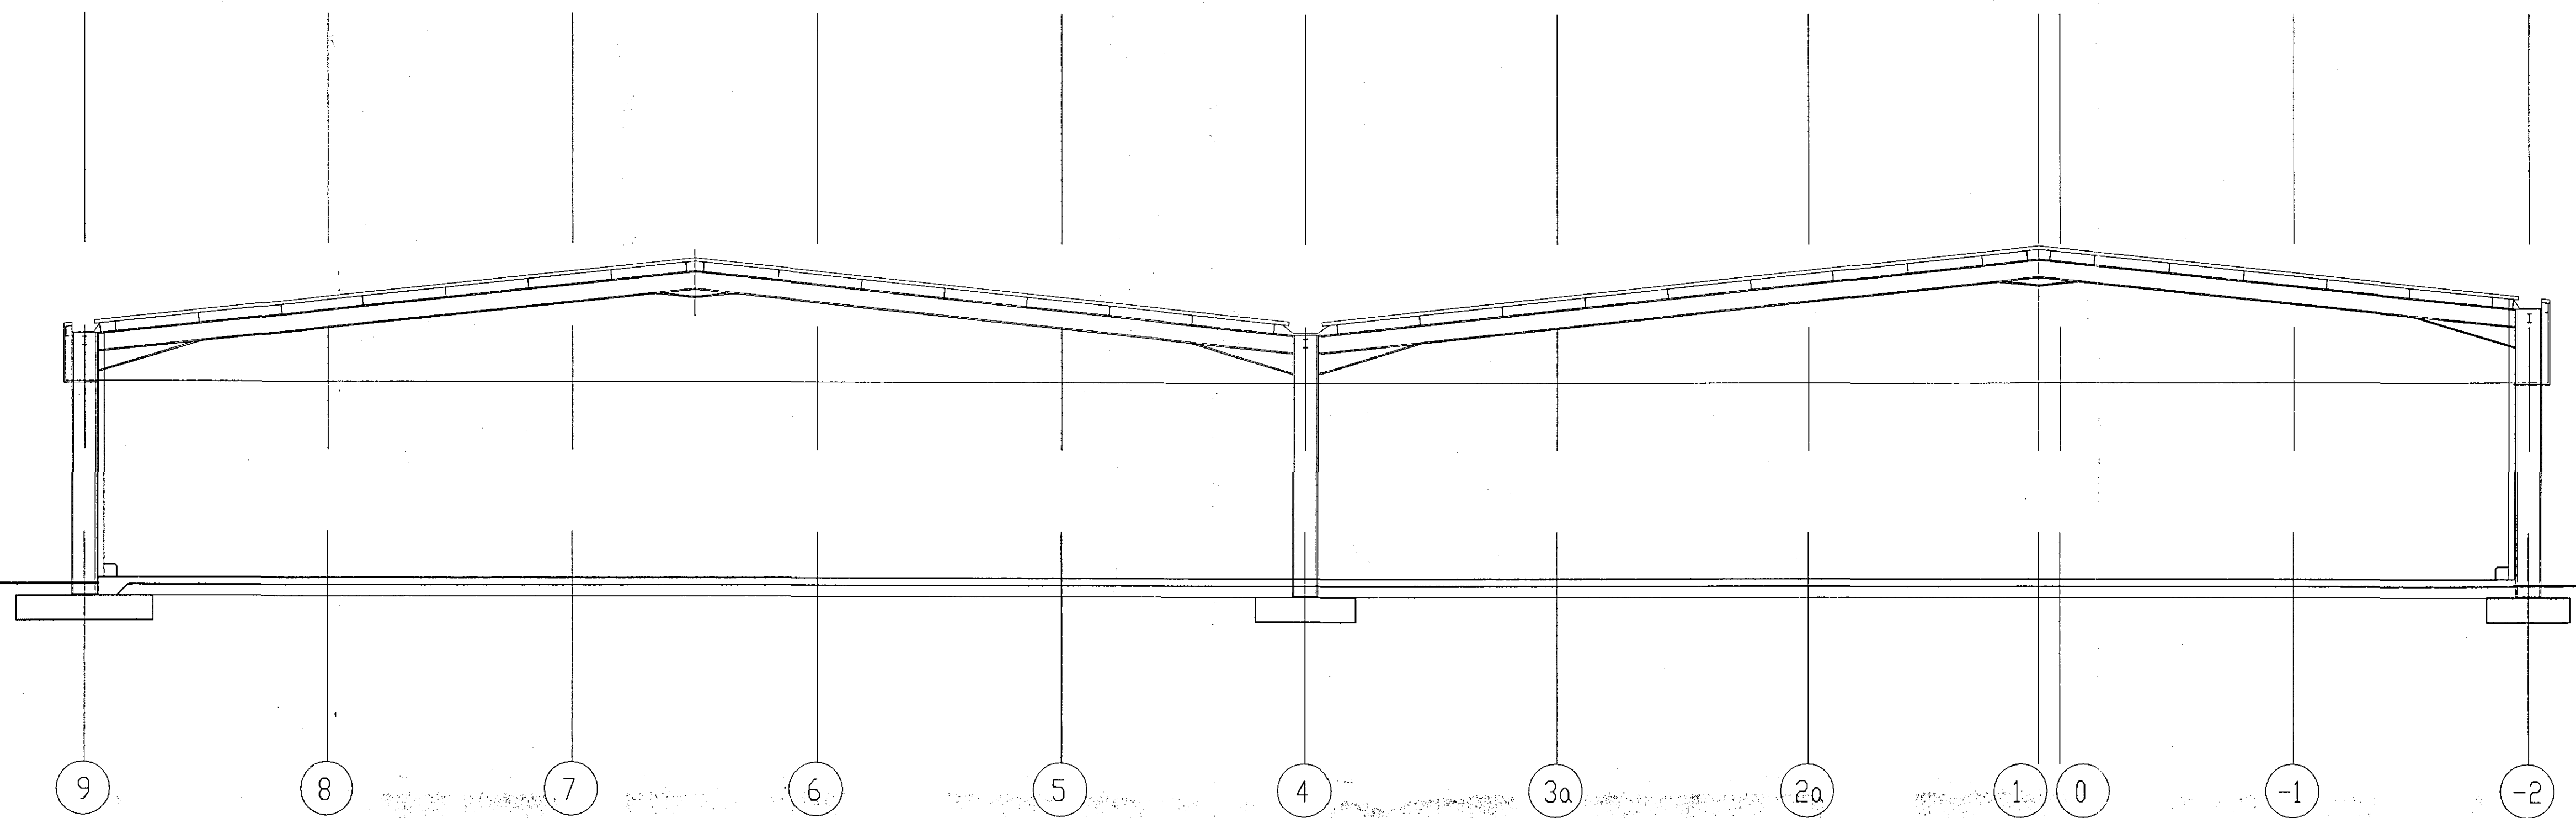

SECTION GRID LINE K - K

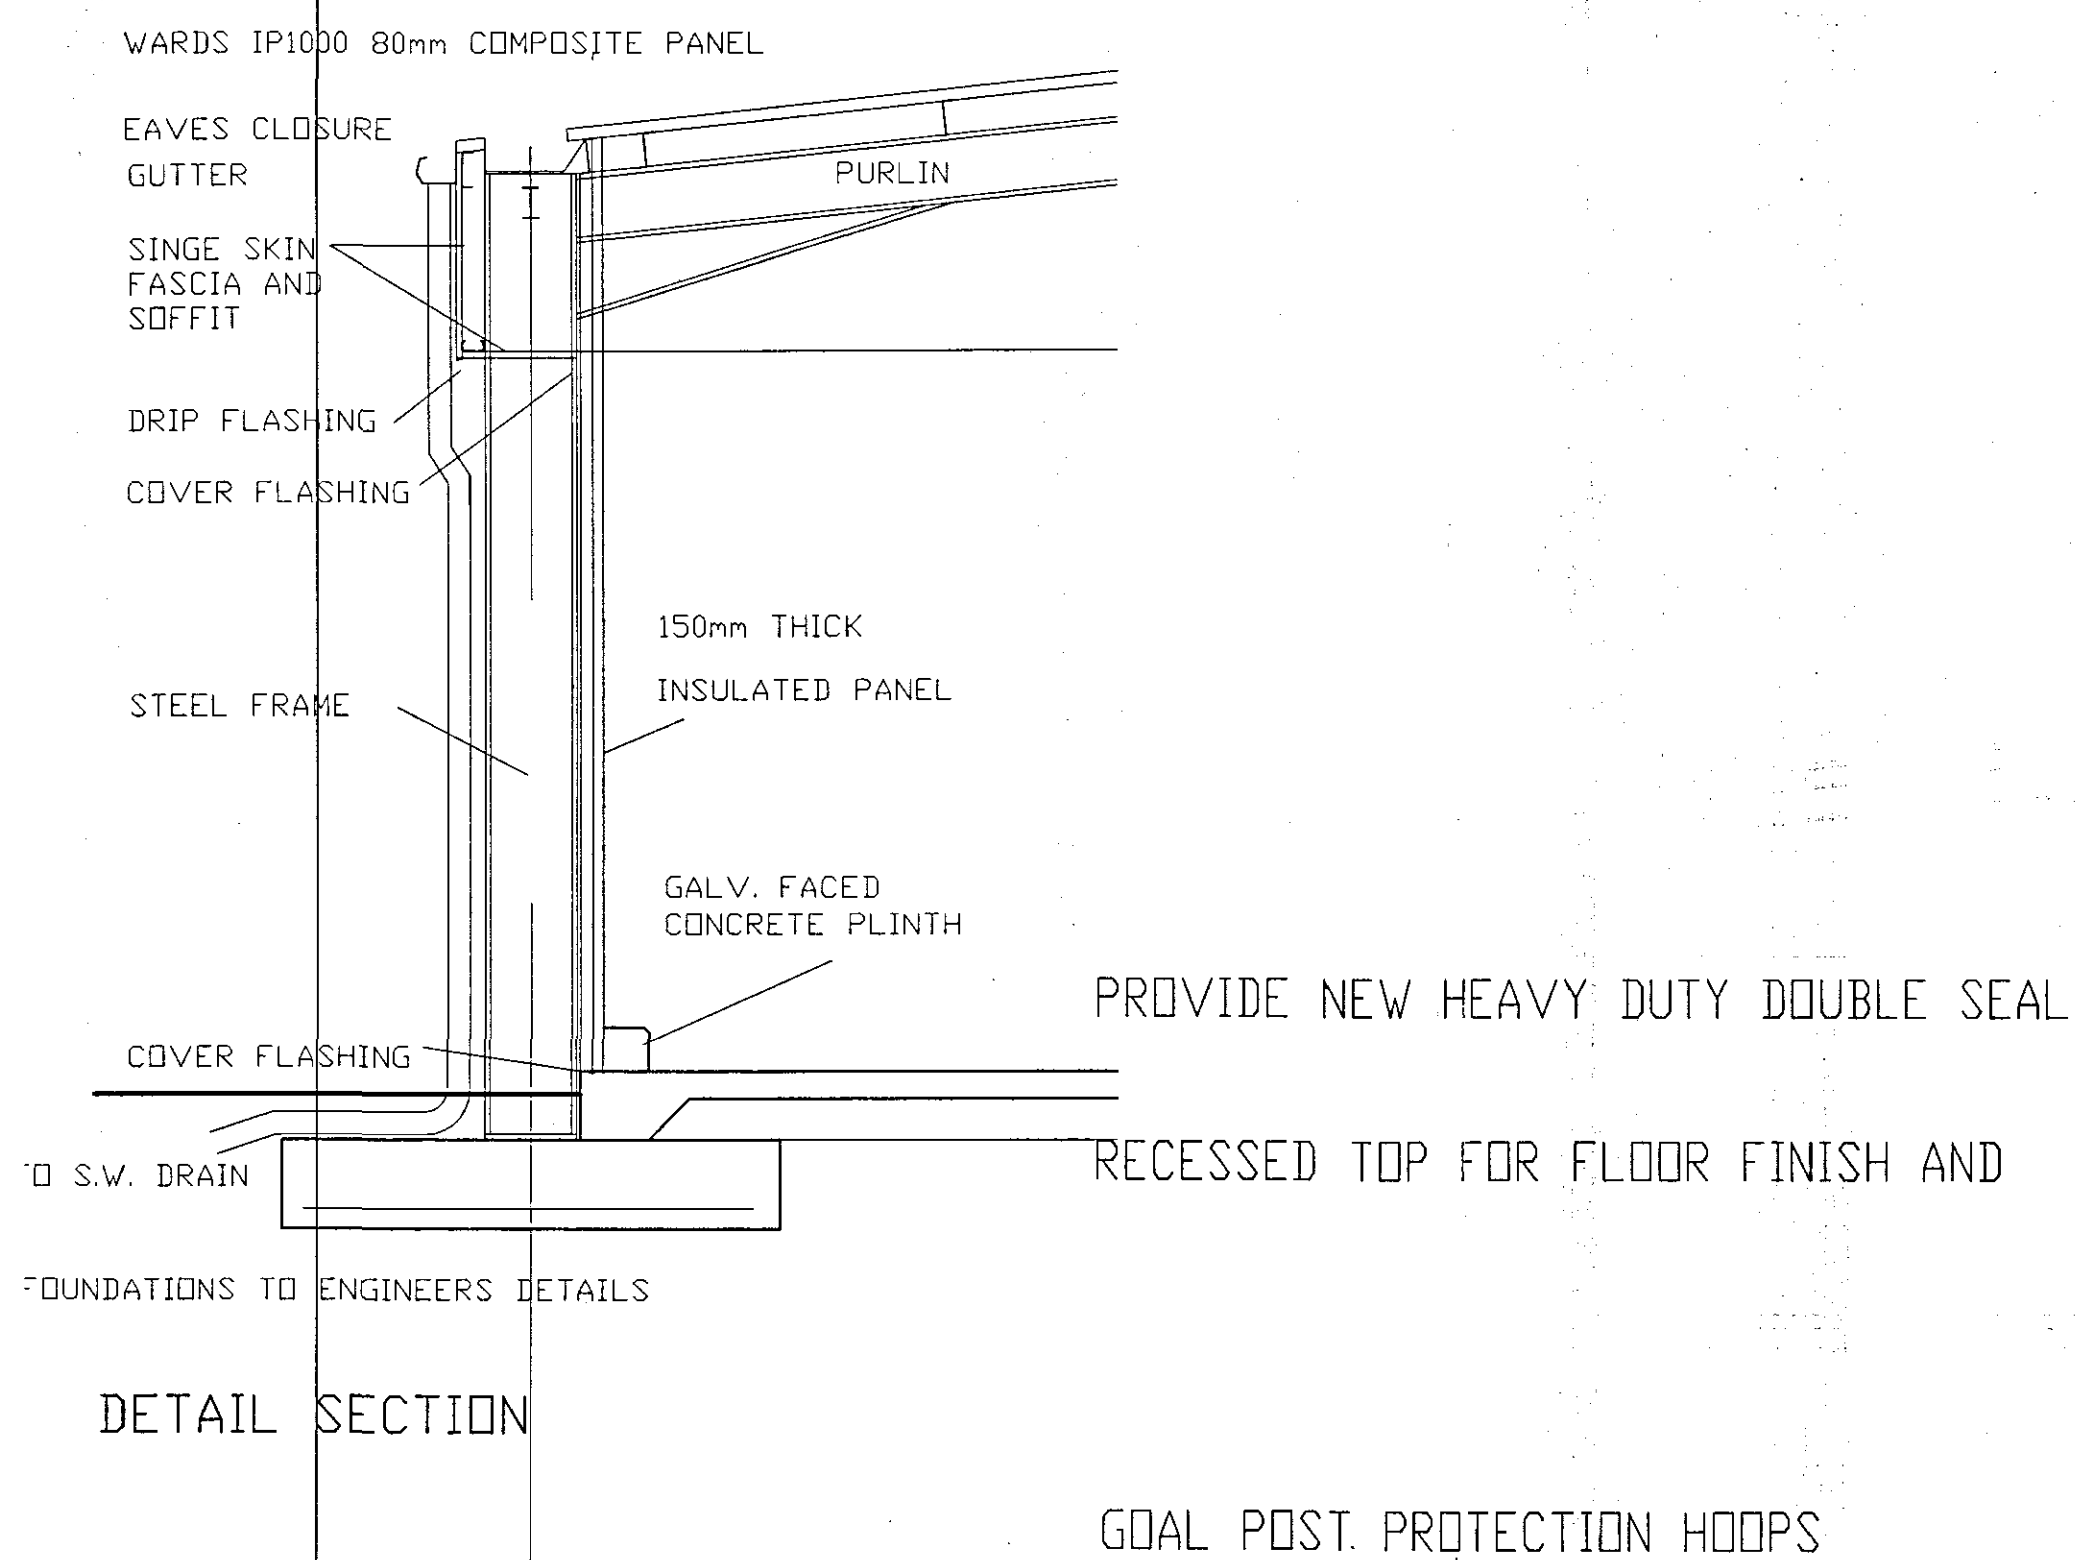

COLOURS

ROOF:
PROFIED INSULATED METAL SHEETING -
COLOUR GOOSEWING GREY B.S. 10A05

GABLE ENDS AND FASCIAS:
PROFIED SINGLE SKIN METAL SHEETING -
COLOUR MERLIN GREY B.S. 18B25

WALLS:
150mm THICK FLAT METAL FACED COMPOSITE
INSULATION PANELS- COLOUR
GREY AS EXISTING.

PERSONNEL DOORS:
INSULATED METAL FACED DOOR - COLOUR
MERLIN GREY B.S. 18B25

ROOF SPECIFICATION

WARDS IP1000 THRD FIX COMPOSITE PANEL
WITH 80MM RIGID CLOSED CELL CFC FREE
POLYURETHANE INSULATION CORE.
OUTER SKIN CORUS HSP 200 COATED STEEL
0.5mm THICK COLOUR GOOSEWING GREY BS
10 A 05. INNER LINER 0.4mm THICK STEEL
WITH 22 MICRON COLOURCOAT LINING ENAMEL.
END LAPS 150mm
ALL LAPS SEALED WITH HP400 4mm DIA.
BEAD. 2 RUNS AT ENDS 1 RUN AT SIDES.
INNER SKIN BRIGHT WHITE.
ALL FASTENINGS TO BE CARBON STEEL WITH
COLOUR MATCHED HEADS AND CARBON STEEL
WASHERS.

WALLS

150mm THICK INSULATED CLADDING PANELS
WITH POLYSTYRENE CORE.

FASCIA/SOFFIT

WARDS SINGLE SKIN PROFIED METAL SHEET.

FLASHINGS

RIDGE, JUNCTION AND VALLEY CLOSURES TO
MATCH ROOF.

RAINWATER GOODS

GRID LINE 4 J-M 2mm THICK PRE-GALVANIZED
STEEL INSULATED VALLEY GUTTER C/W LIGHT
GREY UPVC RAINWATER PIPES TO POSITIONS
SHOWN C/W VIER OVERFLOW TO DISCHARGE
OUTSIDE OF BUILDING.
EXTERNAL EAVES TO HAVE DOUBLE SIDED HPS
PLASTISOL COATED STEEL STREAMLINE TYPE
GUTTER
COLOUR; MERLIN GREY 18 B 25 C/W SQUARE
SECTION HPS COATED DOWN PIPES COLOUR; MERLIN
GREY SEE DRAINAGE PLAN FOR DOWN PIPE POSITIONS.

Langwith Design Associates

Architectural Design Consultants
registered office
72 Church Street
Holbeach
Spalding
Lincolnshire PE12 7LL
telephone: Holbeach (01406) 422653
fax: Holbeach (01406) 425766

Amendments

© Copyright Reserved

Client

FRESHLIN.

Job

PROPOSED STORAGE/ TRANSPORT
UNIT

Drawing

PROPOSED SECTION

Scale 1:100 Drawn DB Checked

Date JUNE 04 No. LDA/101/506 Ref.#

DETERM
PLAN

SHDC
Planning & Development
28 JUL 2004
Ref: 1028/04