




North-West Elevation

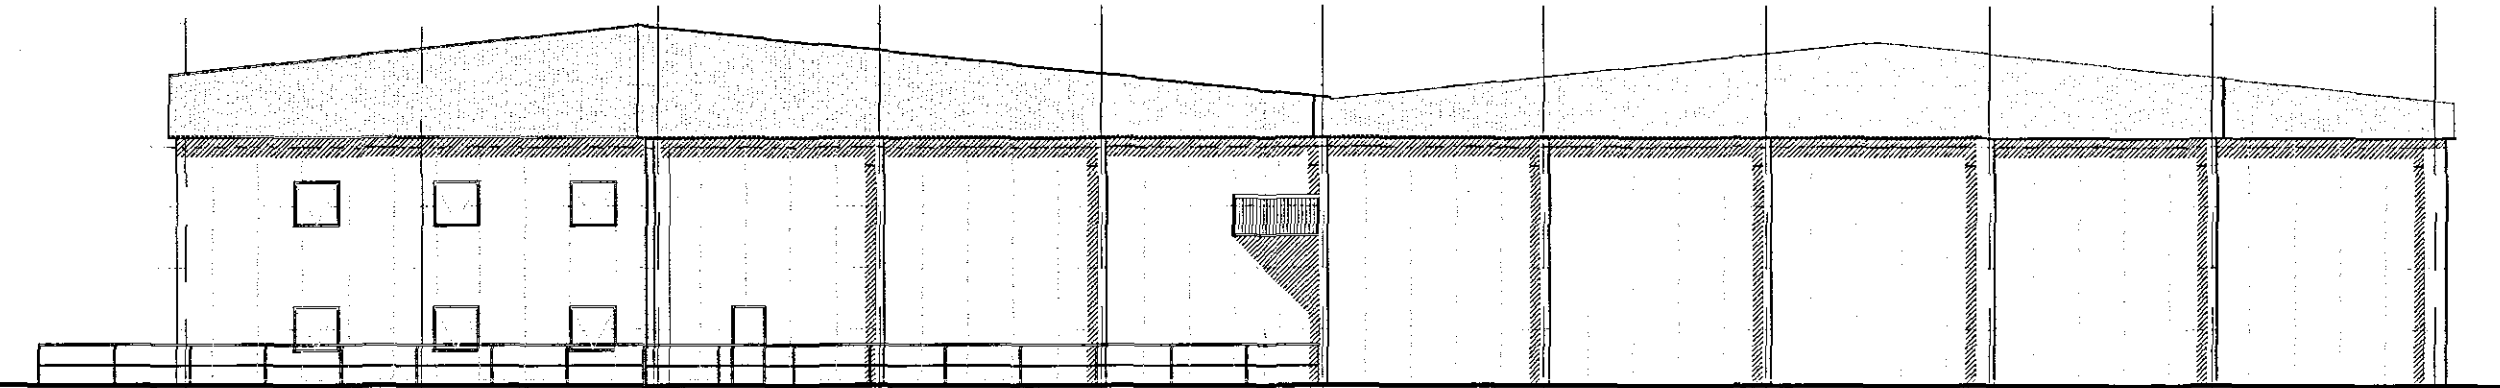

South-West Elevation

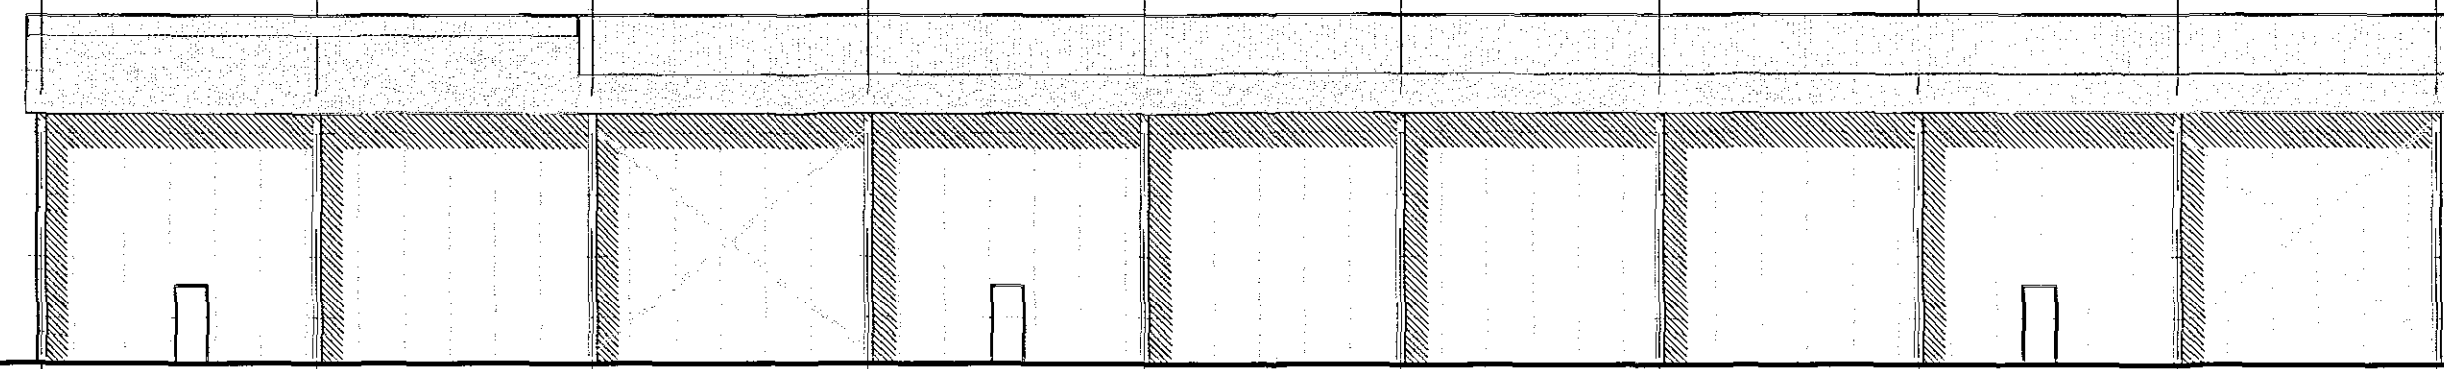


South-East Elevation

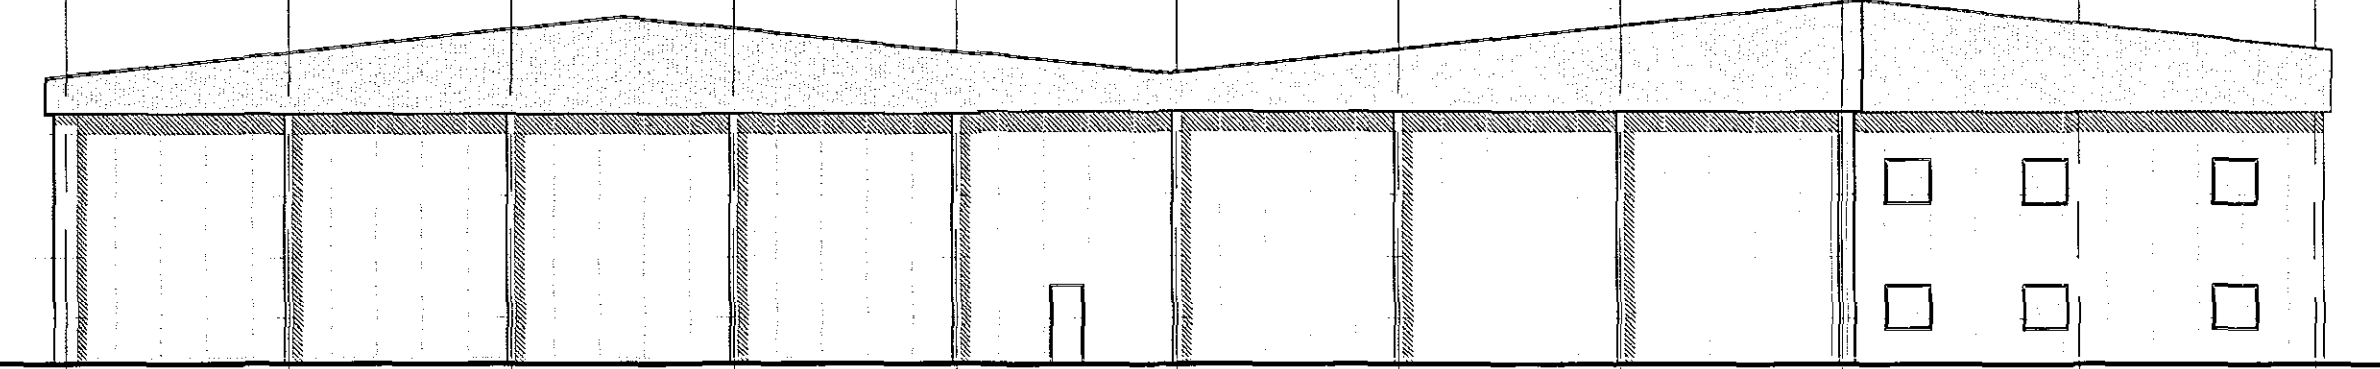

North-East Elevation

AMENDED PLAN
Ref: A1

DCDC
Planning & Development
11 MAY 2005
Ref: 1023/04

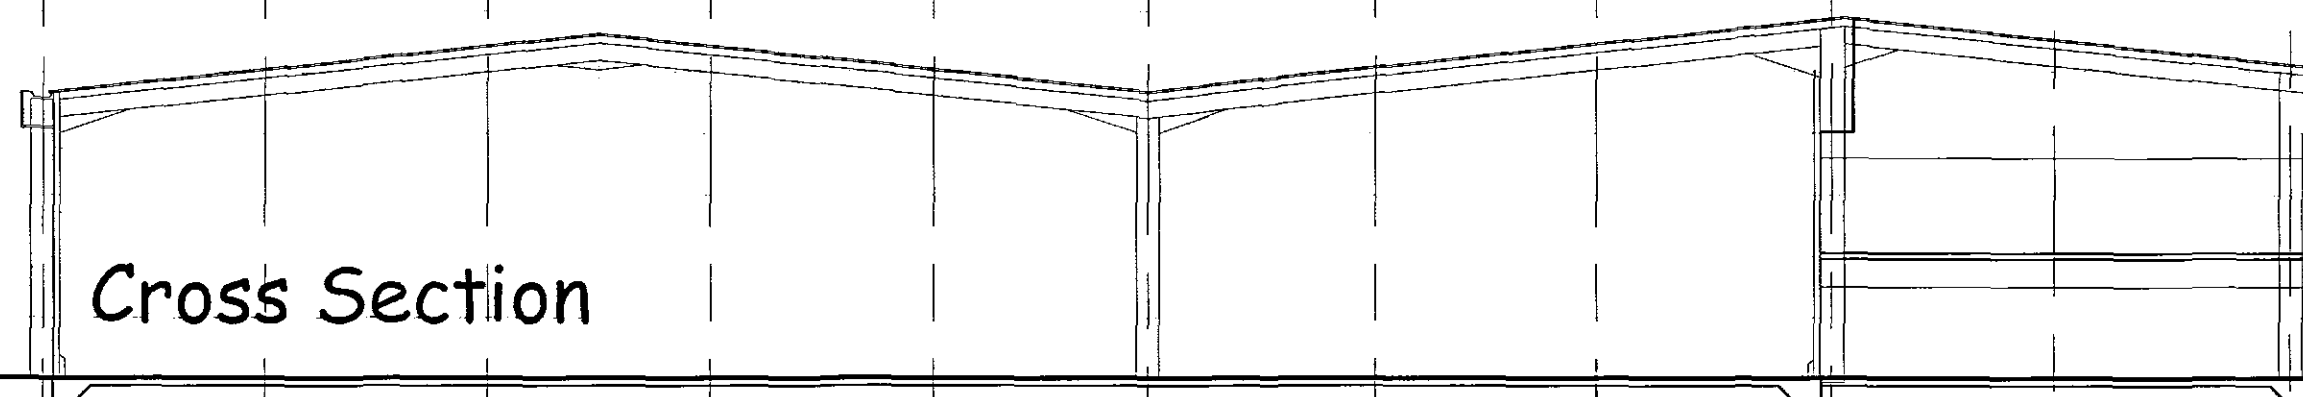

Cross Section

DC ARCHITECTURAL SOLUTIONS LIMITED

ARCHITECTURAL AND PLANNING SERVICES

26, Southgate,
Sleaford,
Lincolnshire,
NG34 7RY.
Telephone 01529 309611
Fax 01529 309612
email dcarchitectural@btconnect.com



Client
FRESHLINK LTD

Project
STORAGE AND DISTRIBUTION

Drawing Title
PROPOSED ELEVATIONS

Drawing Number
DC/102/02

Scale
1:200
Date
APRIL 2005

Drawn
DB
Checked