


Scale 1:100

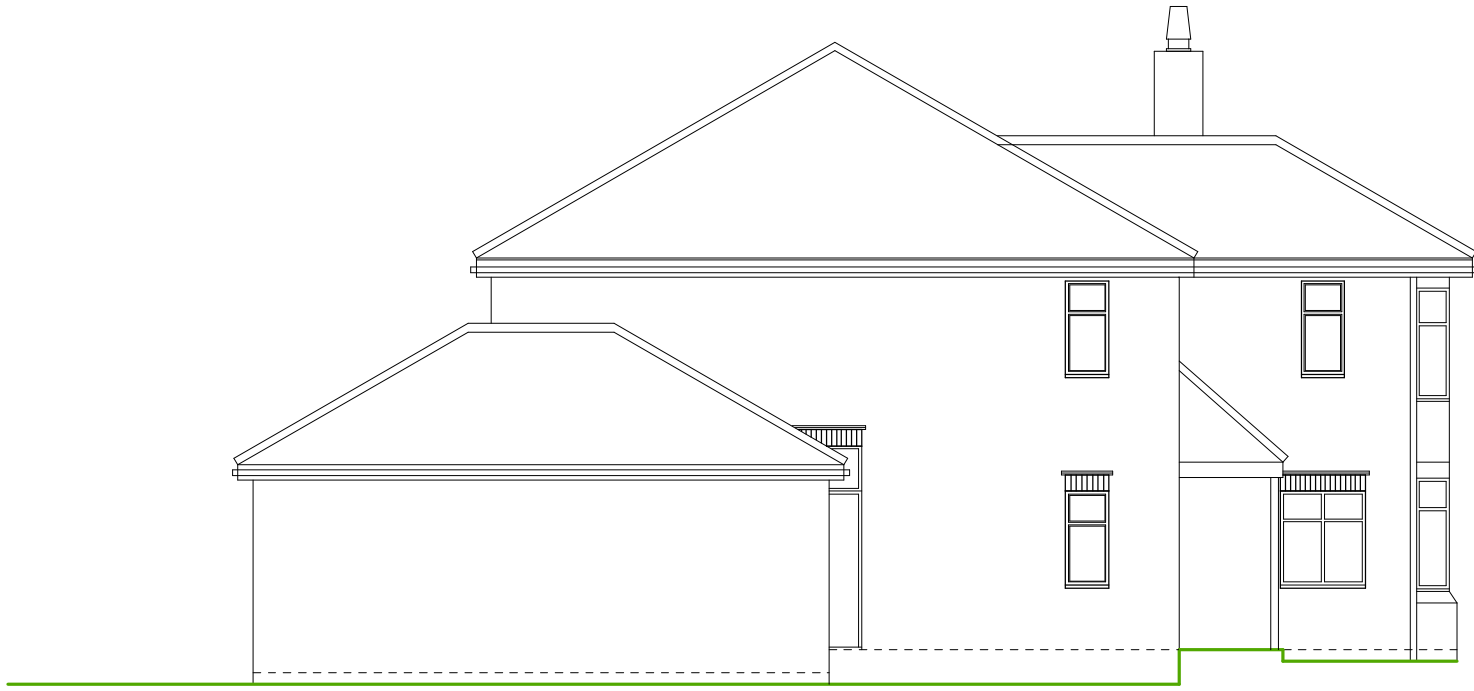

SIDE ELEVATION



REAR ELEVATION



SIDE ELEVATION

CONTRACT Proposed Refurbishment at 8Church street, Pinchbeck, Spalding PE11 3UA For Mr & Mrs Dighton.	SCALE 1:100	DATE Nov 2024.	DRAWN BY. S.Andrews
	JOB No. SA/LD/L24	PLOT No.	SHEET 06/08/25/02
DRAWING TITLE EXISTING ELEVATIONS			

Tel: 01773 302854

E-Mail: shayne@3designarchitectural.co.uk

www.andrews3designarchitectural.co.uk