



Scale 1:100

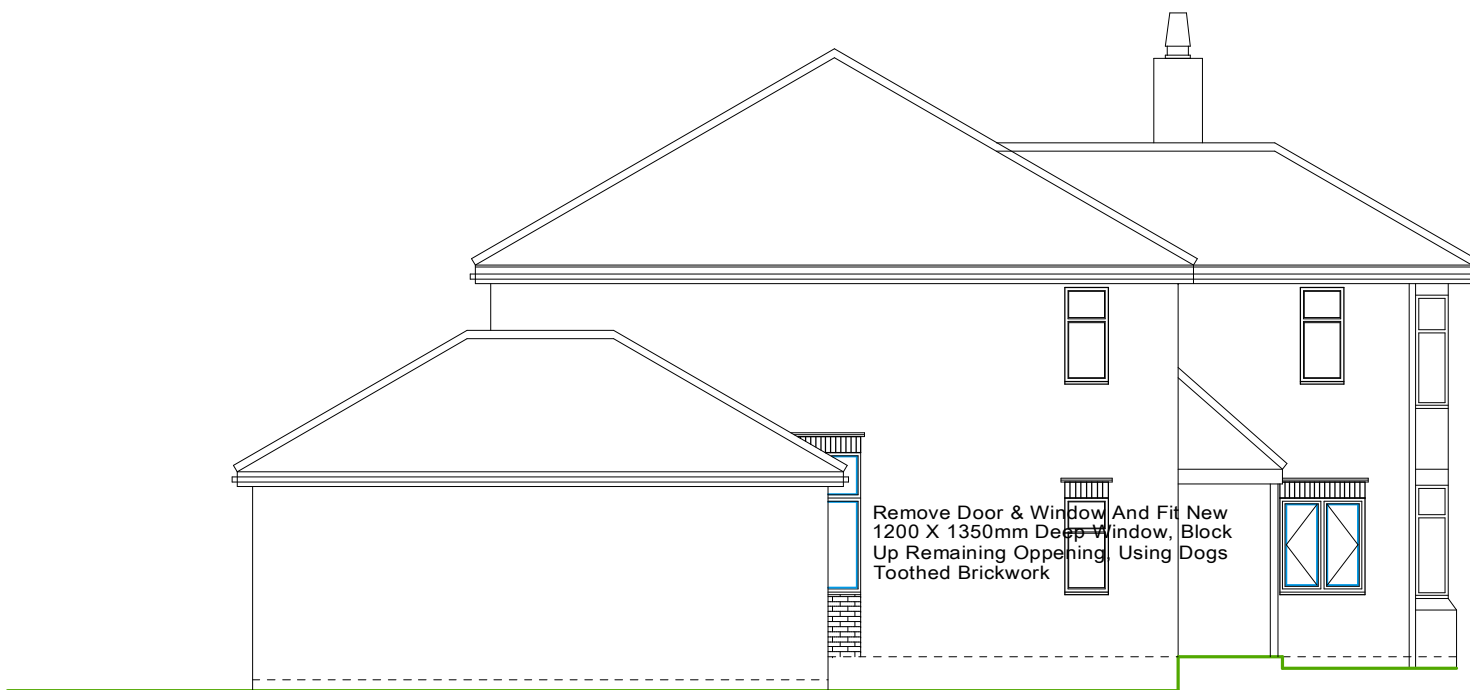


SIDE ELEVATION

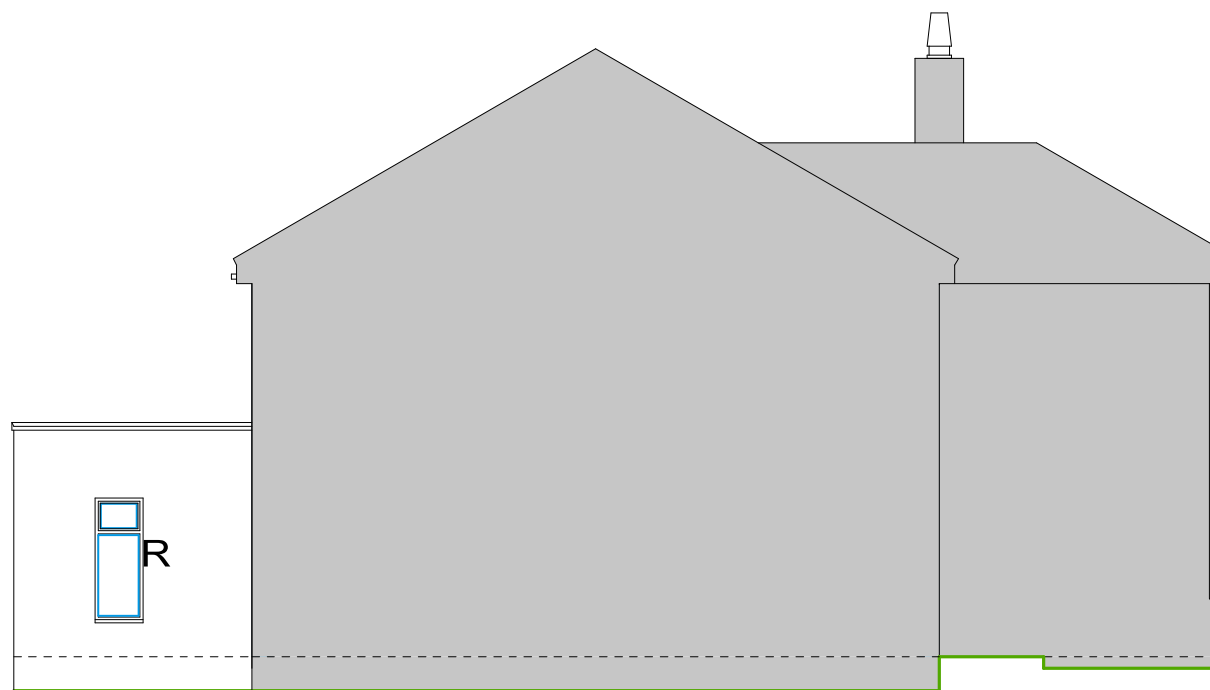

INTERNAL SIDE ELEVATION



REAR ELEVATION

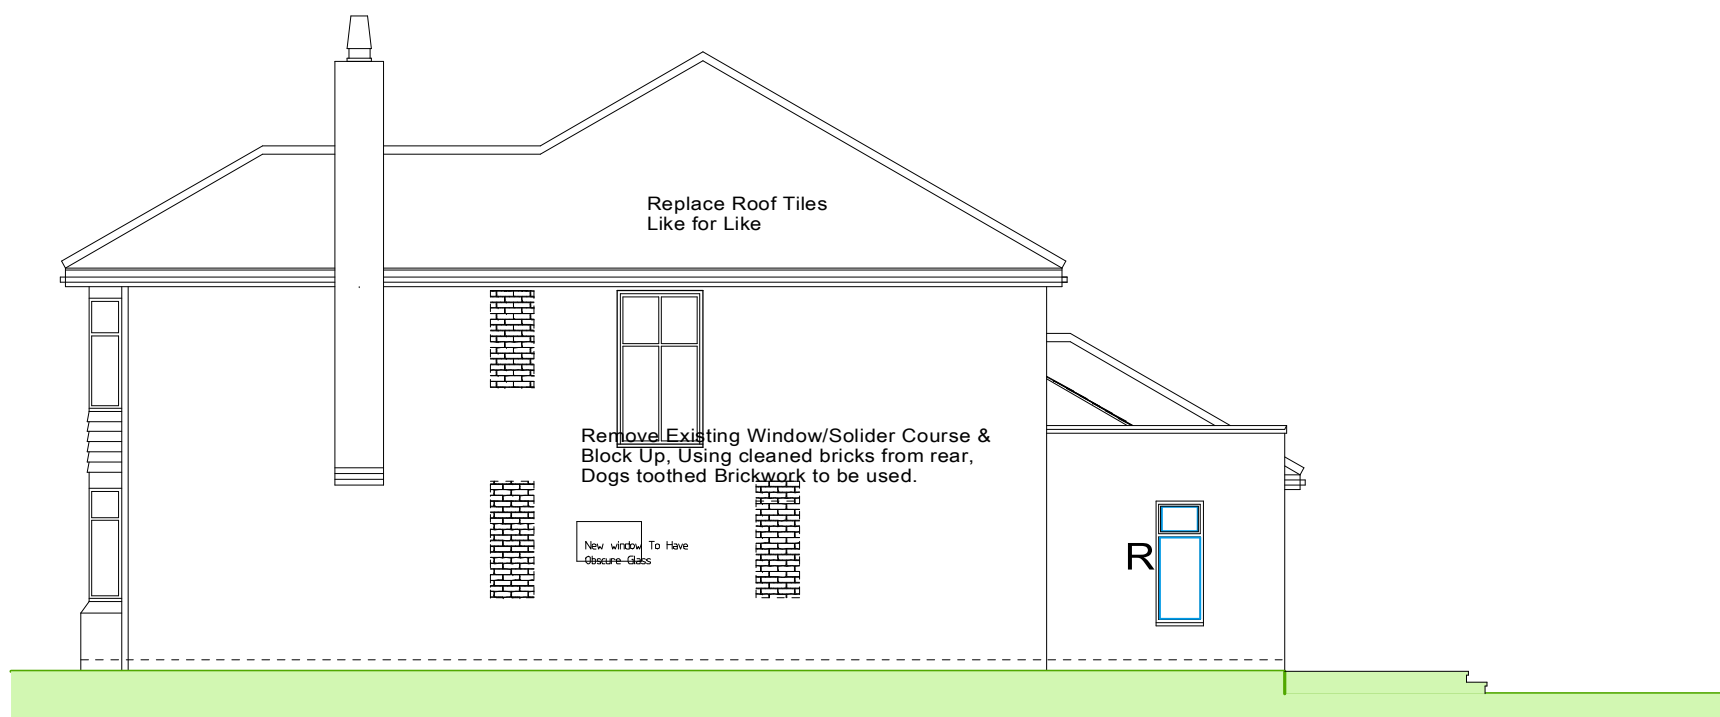

SIDE ELEVATION

REVISIONS CONTRACT Proposed Refurbishment At 8Church street, Pinchbeck, Spalding, PE11 3UA For Mr & Mrs Dighton.		SCALE 1:100 JOB No SA/LLD/24		DATE Oct. 2024.		DRAWN BY. S Andrews	
DRAWING TITLE. PROPOSED ELEVATIONS		PLOT No SA/LLD/24		SHEET PPS0908C502		REV	