



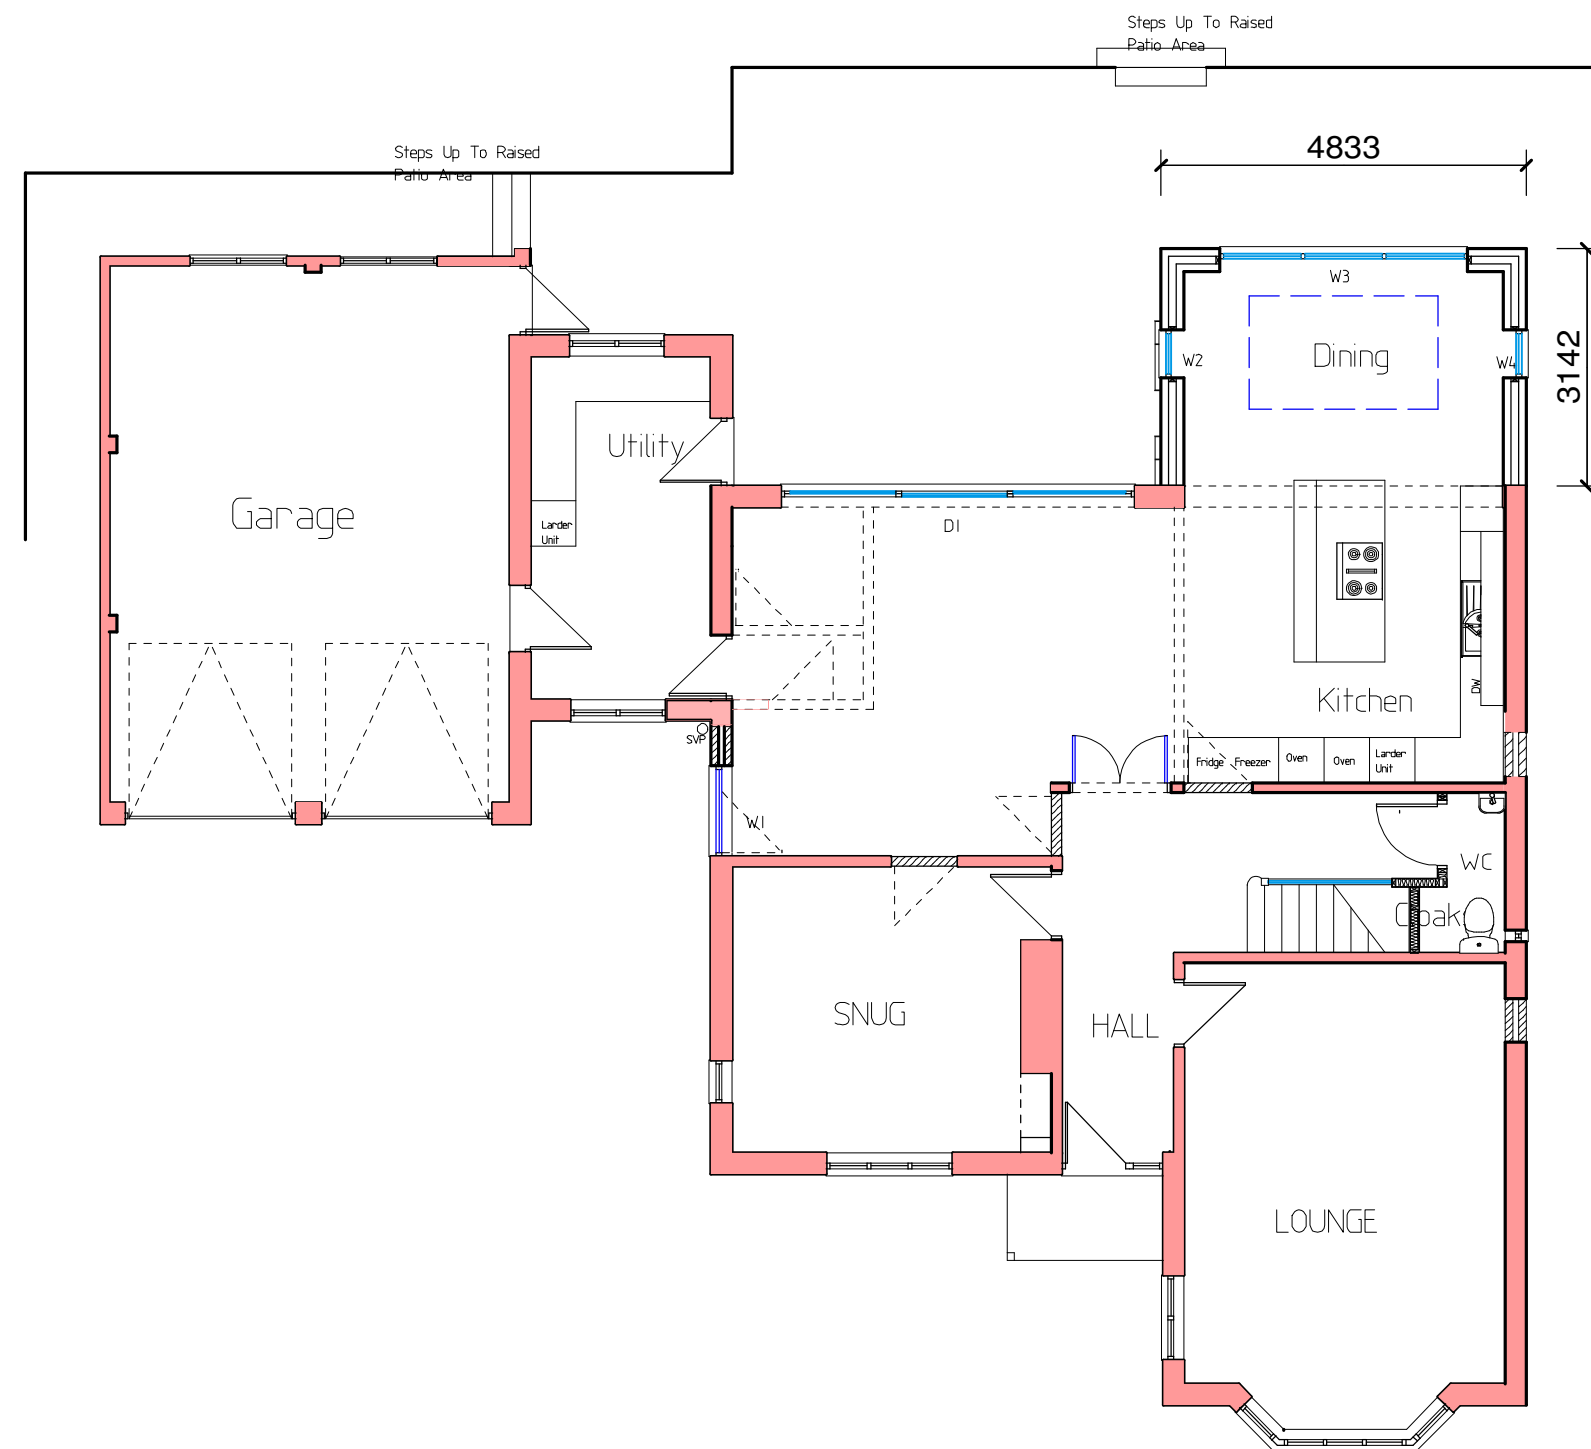

GROUND FLOOR PLAN

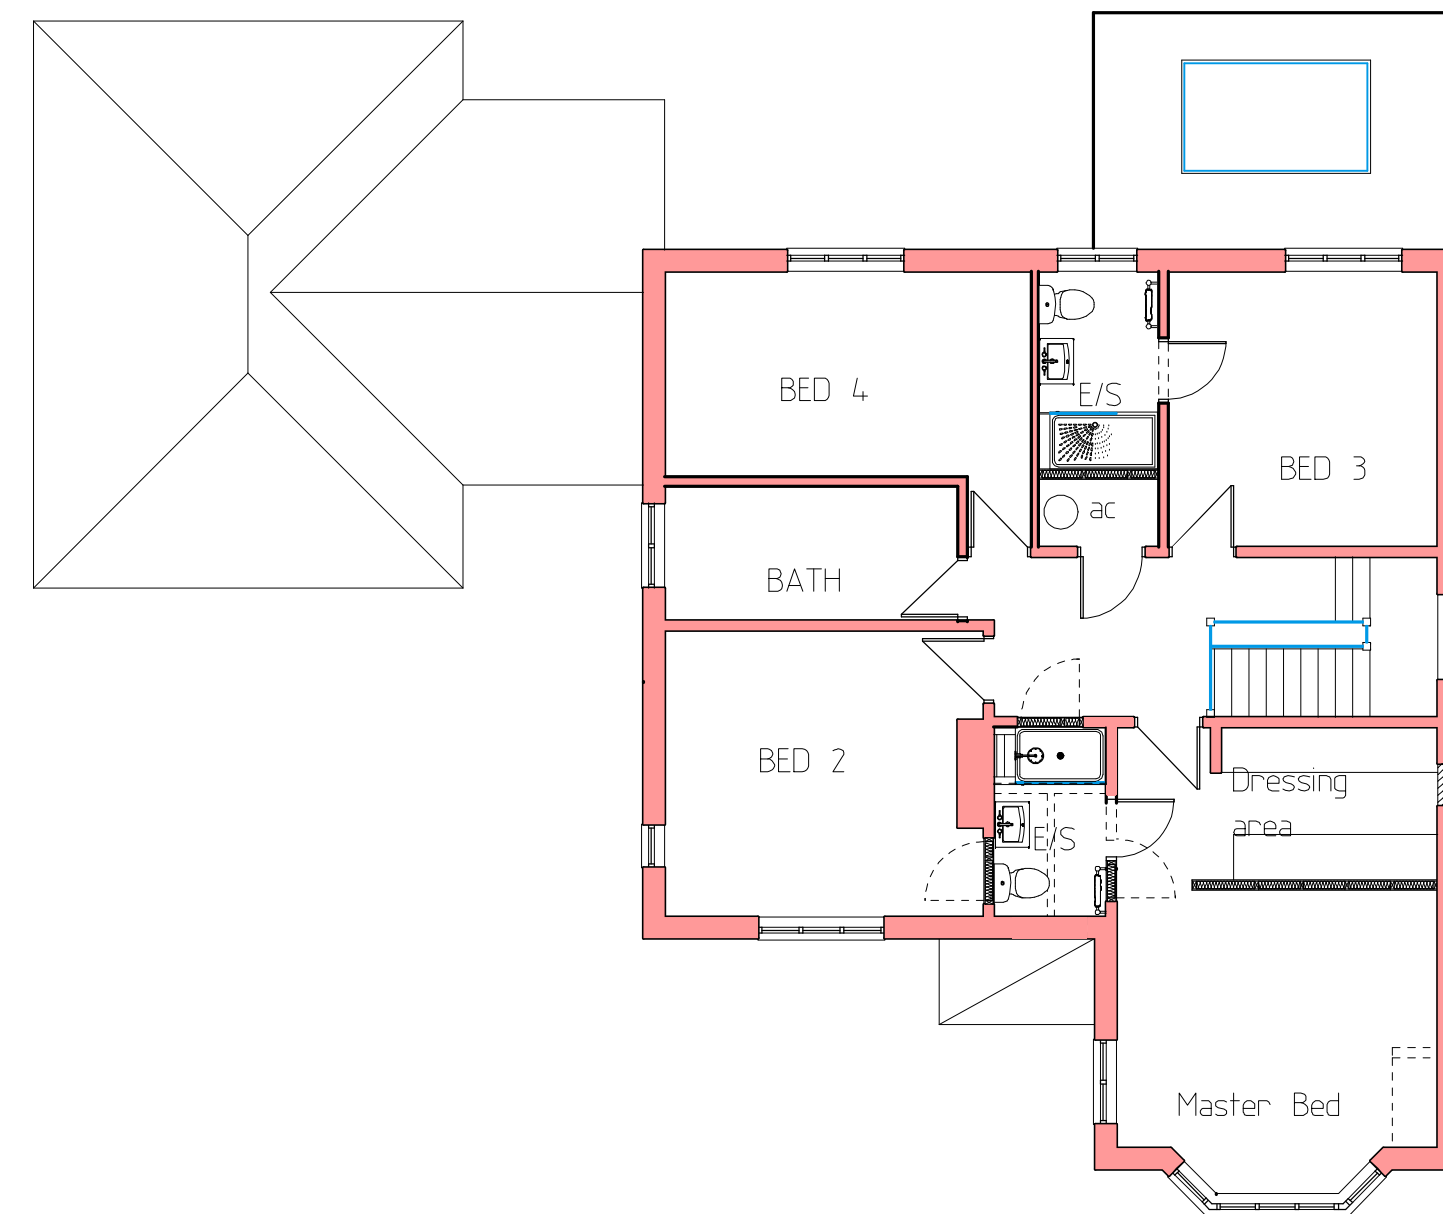

FIRST FLOOR PLAN

REVISIONS	REV B 1/4/24 En Suite window removed	SCALE 1:100	DATE Oct 2024	DRAWN BY S. Andrews
	REV C 26/1/24 Additional Details added	JOB No. SA/LLD/24	PLOT No. SHEET 10 (P/1000000501)	REV D
	REV B 14/1/24 GF Floor Plan Revised To Suit Clients			
	REV A 26/1/24 Floor Plan Revised To Suit Clients			
CONTRACT Proposed Refurbishment At Stchurch street, Pinchbeck, Spalding, PE11 3UA For Mr & Mrs Dighton.				
DRAWING TITLE		Tel: M 07730039441		
PROPOSED FLOOR PLANS		E-Mail: design@architecturedesign.co.uk www.architecturedesign.co.uk DesignAndArchitectural.co.uk Ltd		