


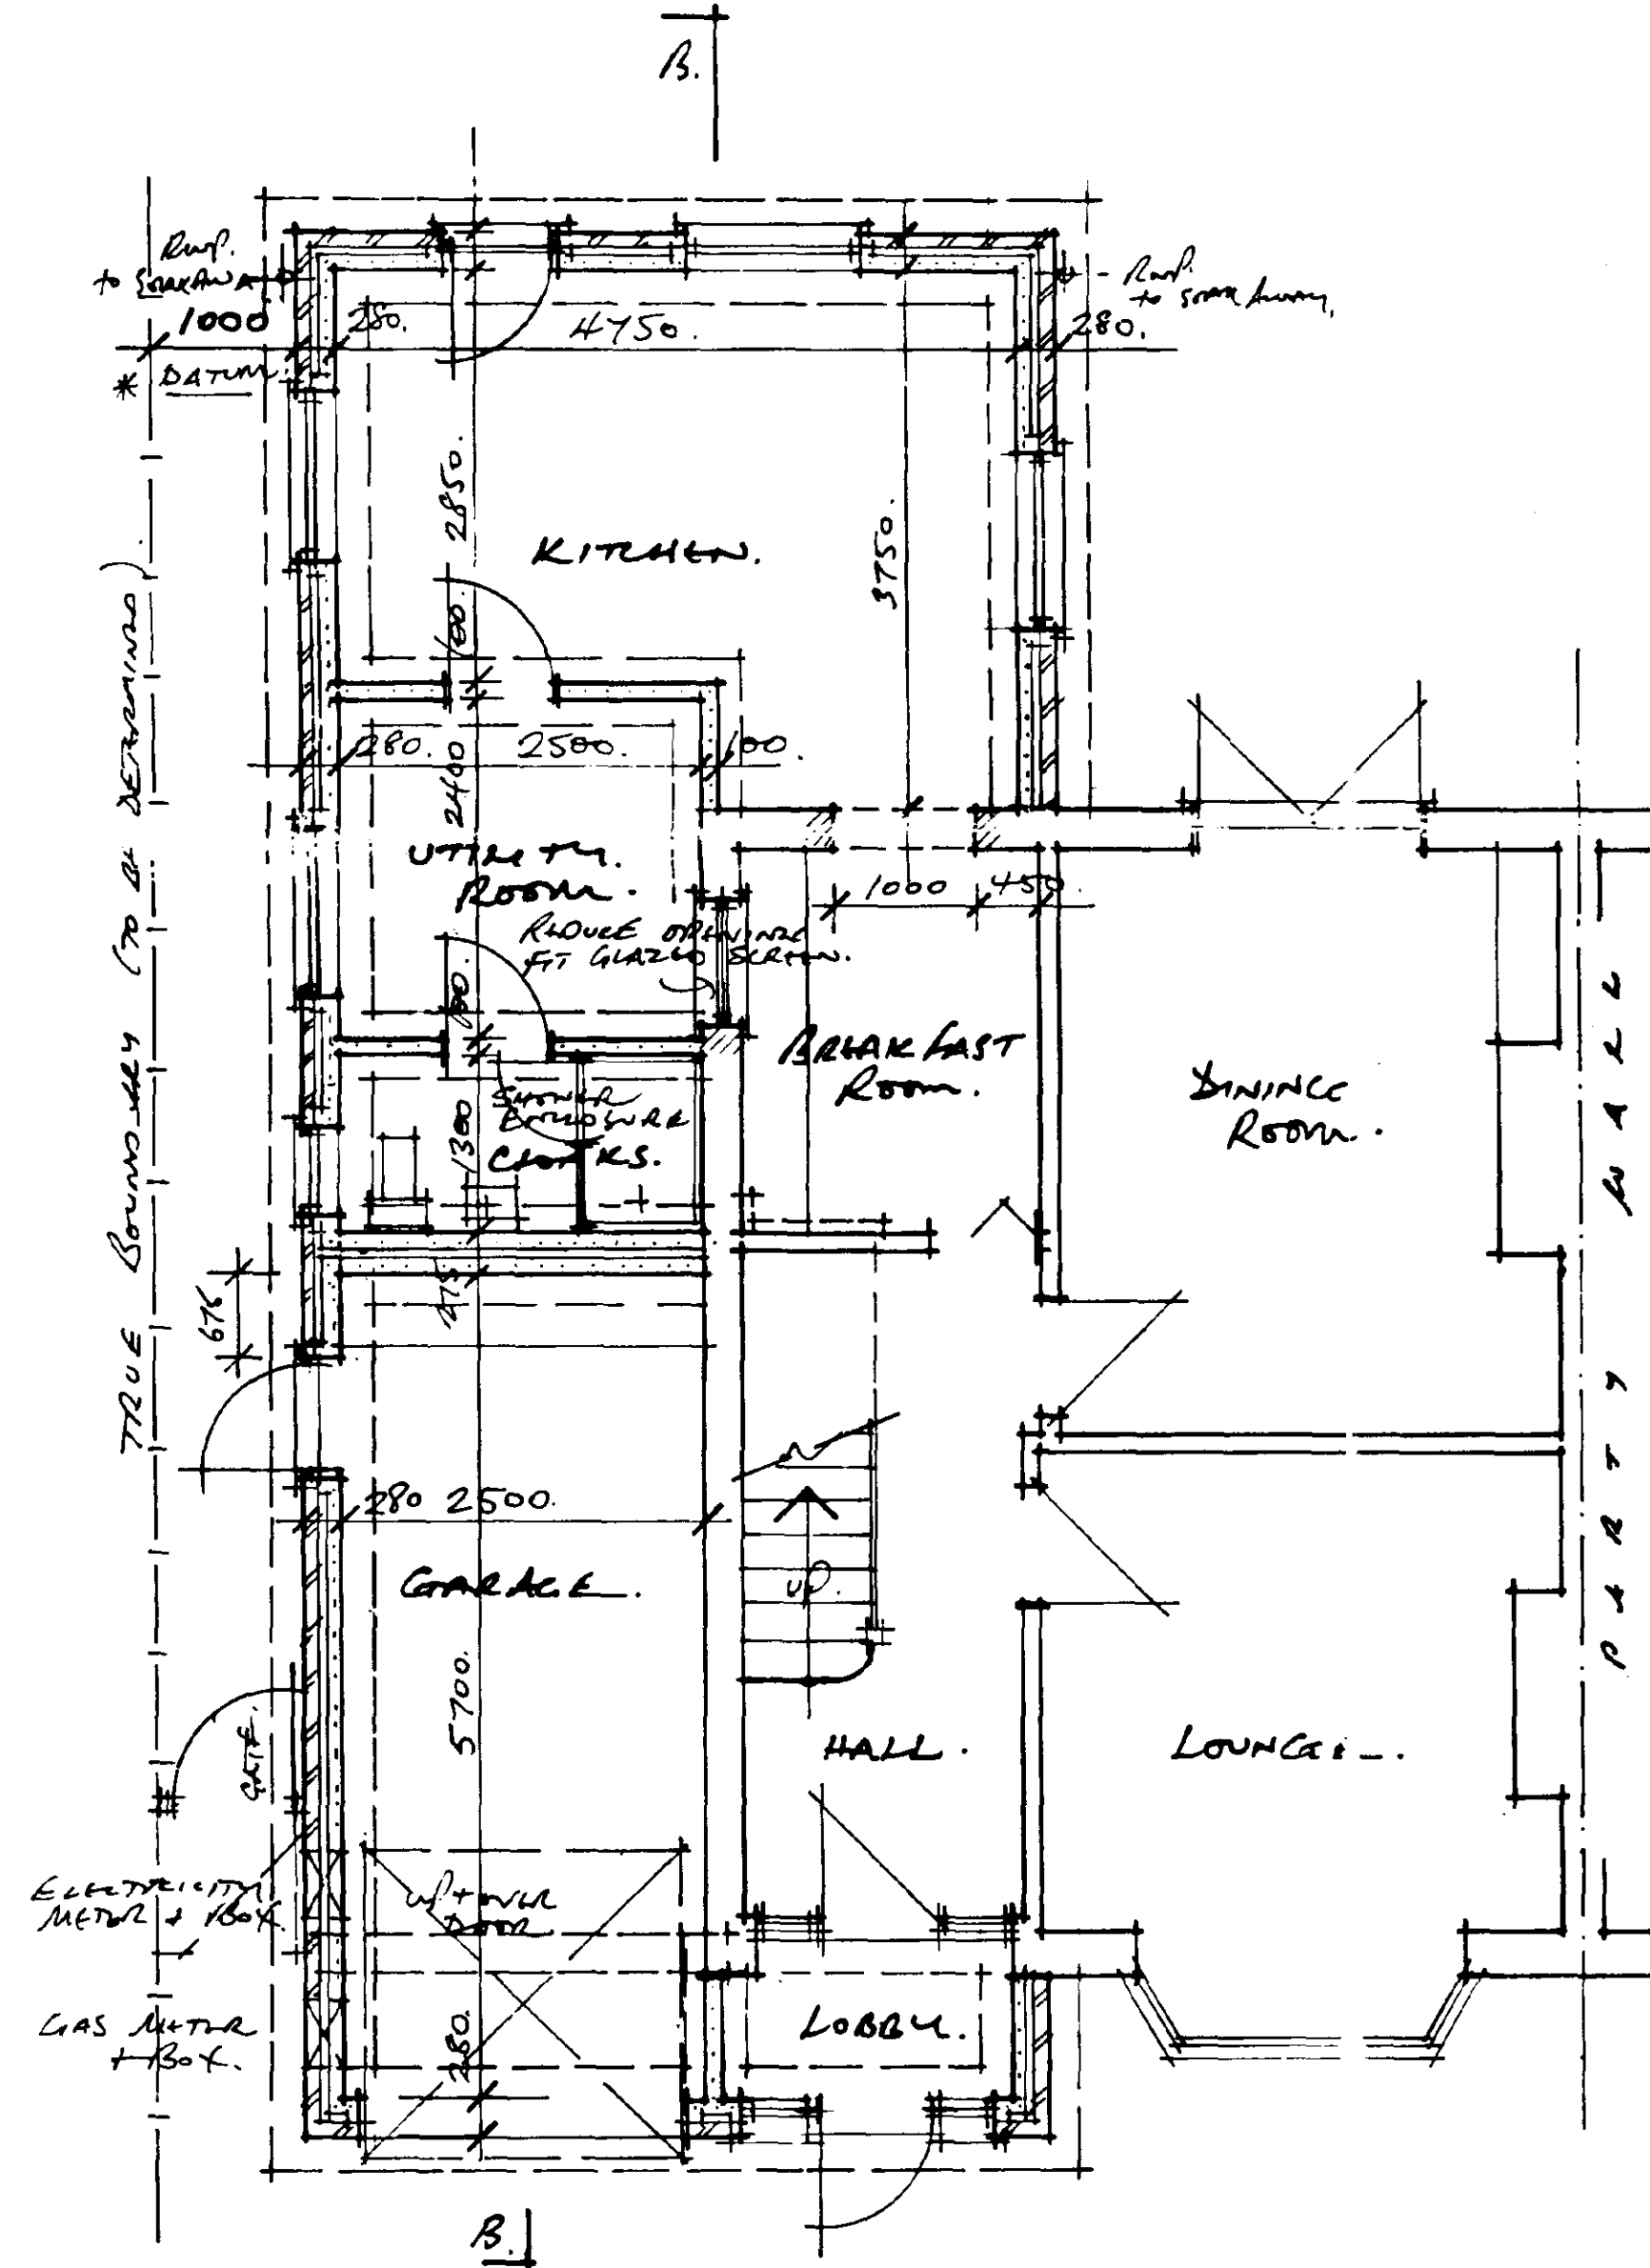

ALL SPACE DIMENSIONS ARE TO BE REGARDED AS APPROXIMATE ONLY AND ARE SUBJECT TO CHECKING ON SITE AT CONSTRUCTION STAGE.

SHDC  
Planning & Development  
20 SEP 2002  
Ref 1047102

DETERMINED  
PLAN



**Roof Structure:**

- INSULATED RAFTERS
- ROOF STRUCTURE
- ROOF PITCH AND OUTLINE AS EXISTENCE.

**Second Floor:**

- BED ROOM #1
- BATH
- LIVING CHL. LVPD.
- BED ROOM #3
- CATNIE LINTELS
- WINDOW FRAMES IN WHITE PVC TO MATCH EXISTING
- 280 mm. CEMENT MASONRY
- LARGE BRICK
- 75 mm FULL INSULATION CAVITY
- THERMAWALL SHIELD 2000 BLOCK INNER LEAF

**First Floor:**

- GARAGE
- HALLS
- UTILITY ROOM
- KITCHEN
- AS EXISTING FLOOR LEVEL
- 127 x 195 SEC. SW. JOISTS AT 400 MM C.C. TO ALL NEW FIRST FLOOR AREAS
- DAMP PROOF COURSE

**Other Notes:**

- AS EXISTING ROOF PITCH
- AS EXISTING CEILING LINE
- AS EXISTING FLOOR LINE

A black and white architectural line drawing of a two-story house. The house features a gabled roof with a small dormer window on the right side. A chimney is located on the left side of the roof. The front facade has a large window on the left, a smaller window in the center, and a door on the right. The drawing is simple, using only black lines on a white background.

Architectural sketch of a house with handwritten notes. The notes include:

- INSTALLING CONCRETE TILES
- TO MATCH EXISTING
- NEW LAUREL BRICKS TO MATCH CONCRETE + FINISH OF EXISTING.
- WOOD LAUREL BRICKS
- DIAMETER DISTANCE TO EXISTING GABLE
- OPPOSITE GLASS.
- OPPOSITE GLASS.
- OPPOSITE GLASS.

A hand-drawn architectural sketch of a two-story house. The house features a gabled roof with a chimney on the right side. The front facade includes a small porch with a gabled roof supported by columns, a central door, and a large window to the right. The sketch is rendered in black lines on a white background.


A black and white architectural drawing of a house. The house has a gabled roof with a chimney on the left side. A small porch is attached to the right side of the house, featuring a window with a decorative frame. The drawing is a simple line sketch, likely a preliminary design or a conceptual drawing.

1 NORTH ELEVATION.


DRAWING NO. 01/51/03 • SCALE: - PLANS + SECTION 1:50 • ELEVATIONS 1:100 • DATE: AUGUST 2002.

• R.N. COVINGS. M.B.A.T., ARCHITECTURAL TECHNOLOGIST. 9. GALWAY CLOSE. SPALDING. Lincs. KE11 3FL. TEL/FAX. 01775. 723836. RSC.


DETERMINED  
PLAN

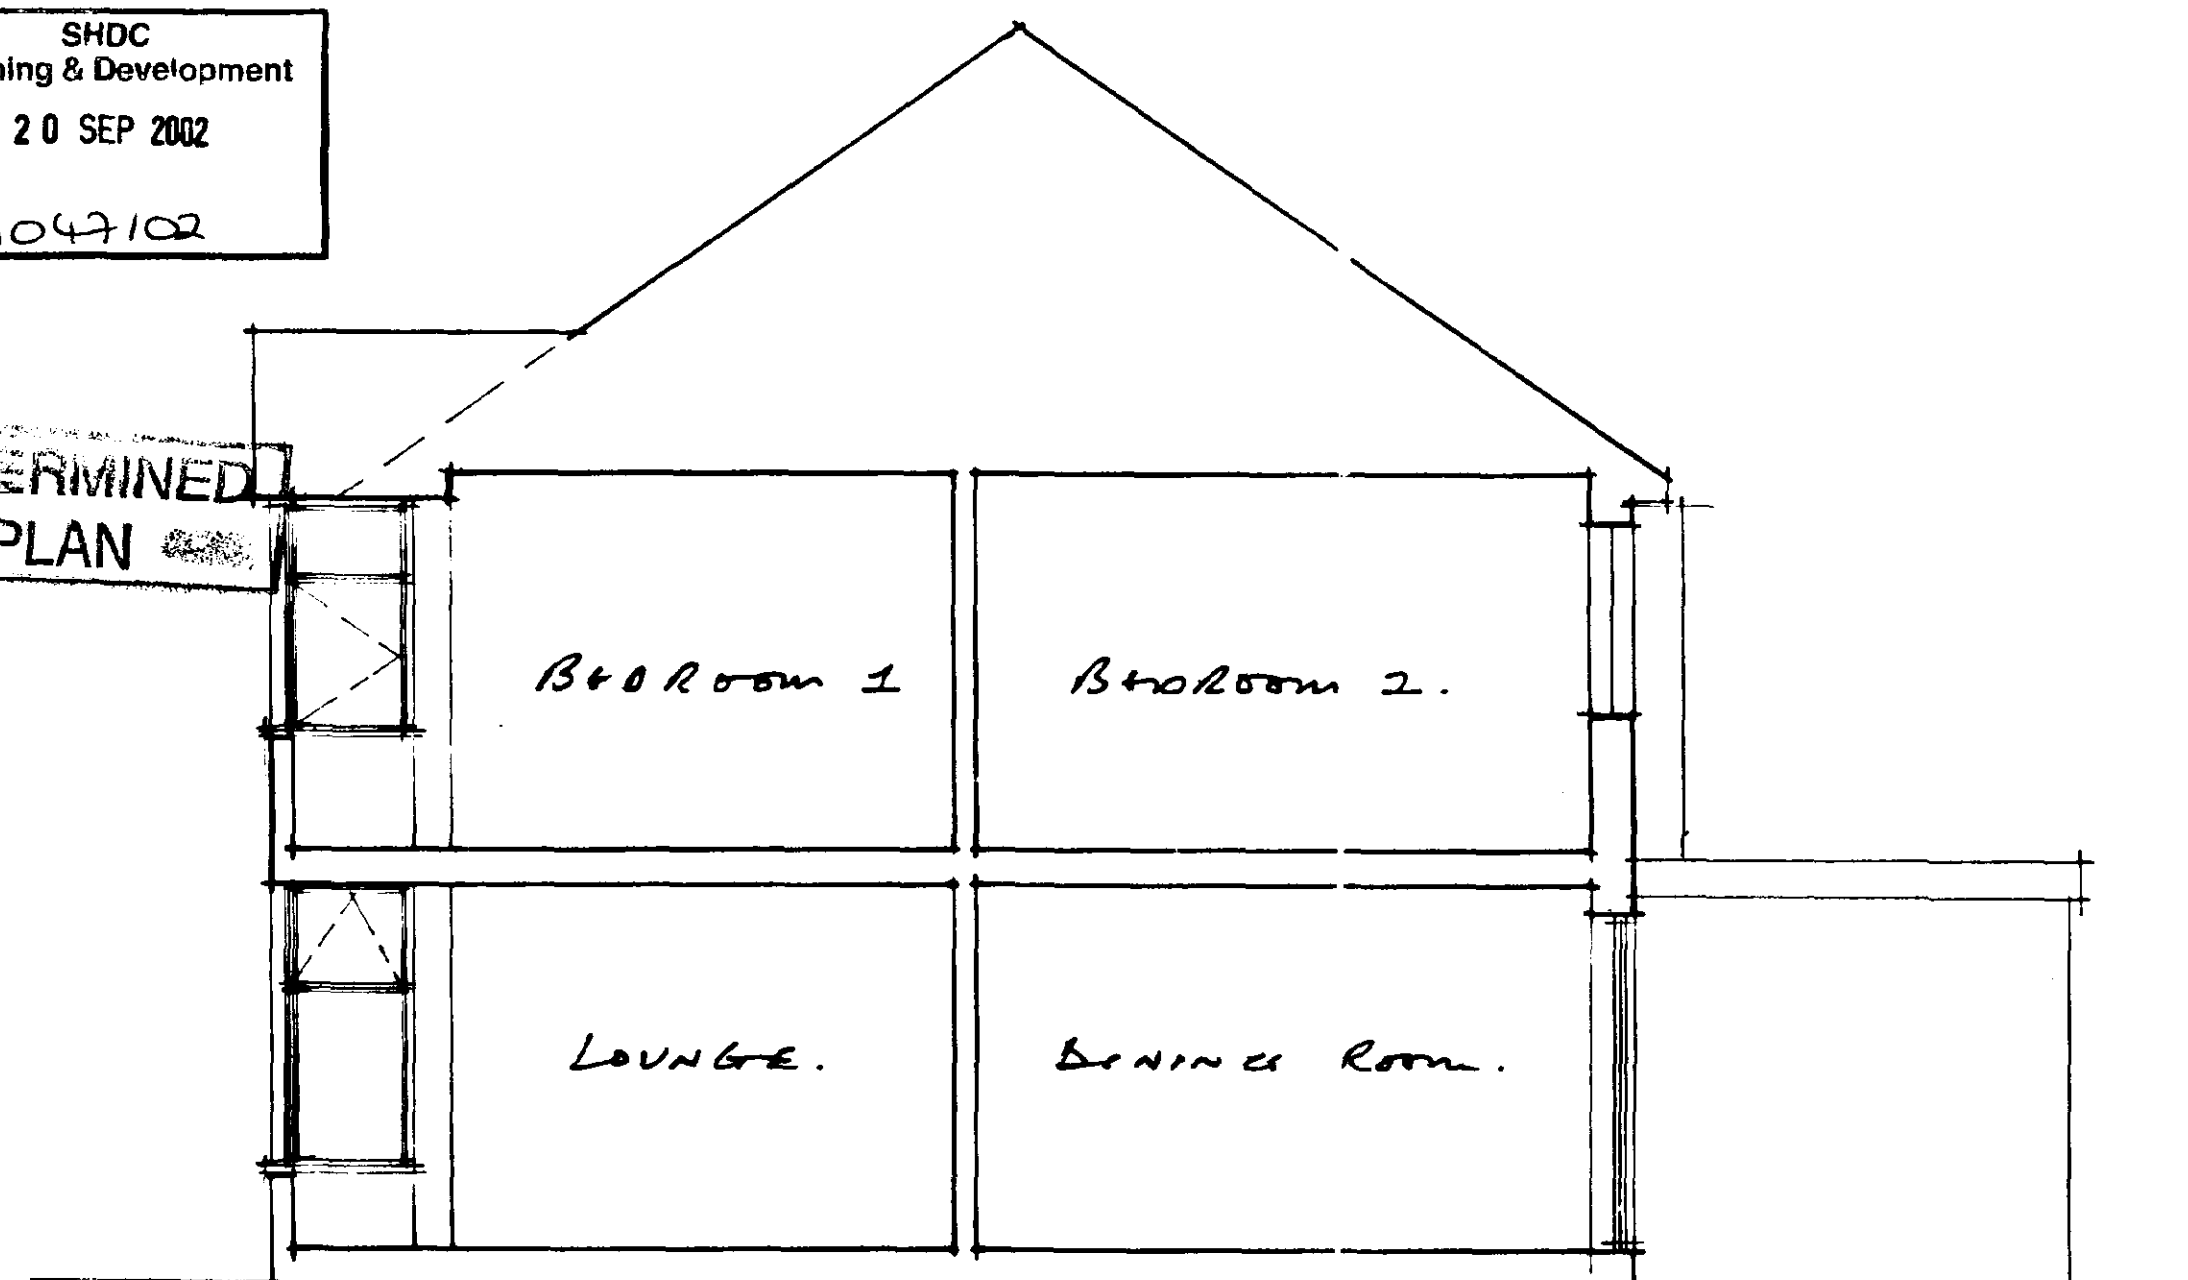

• SECTION A-A.

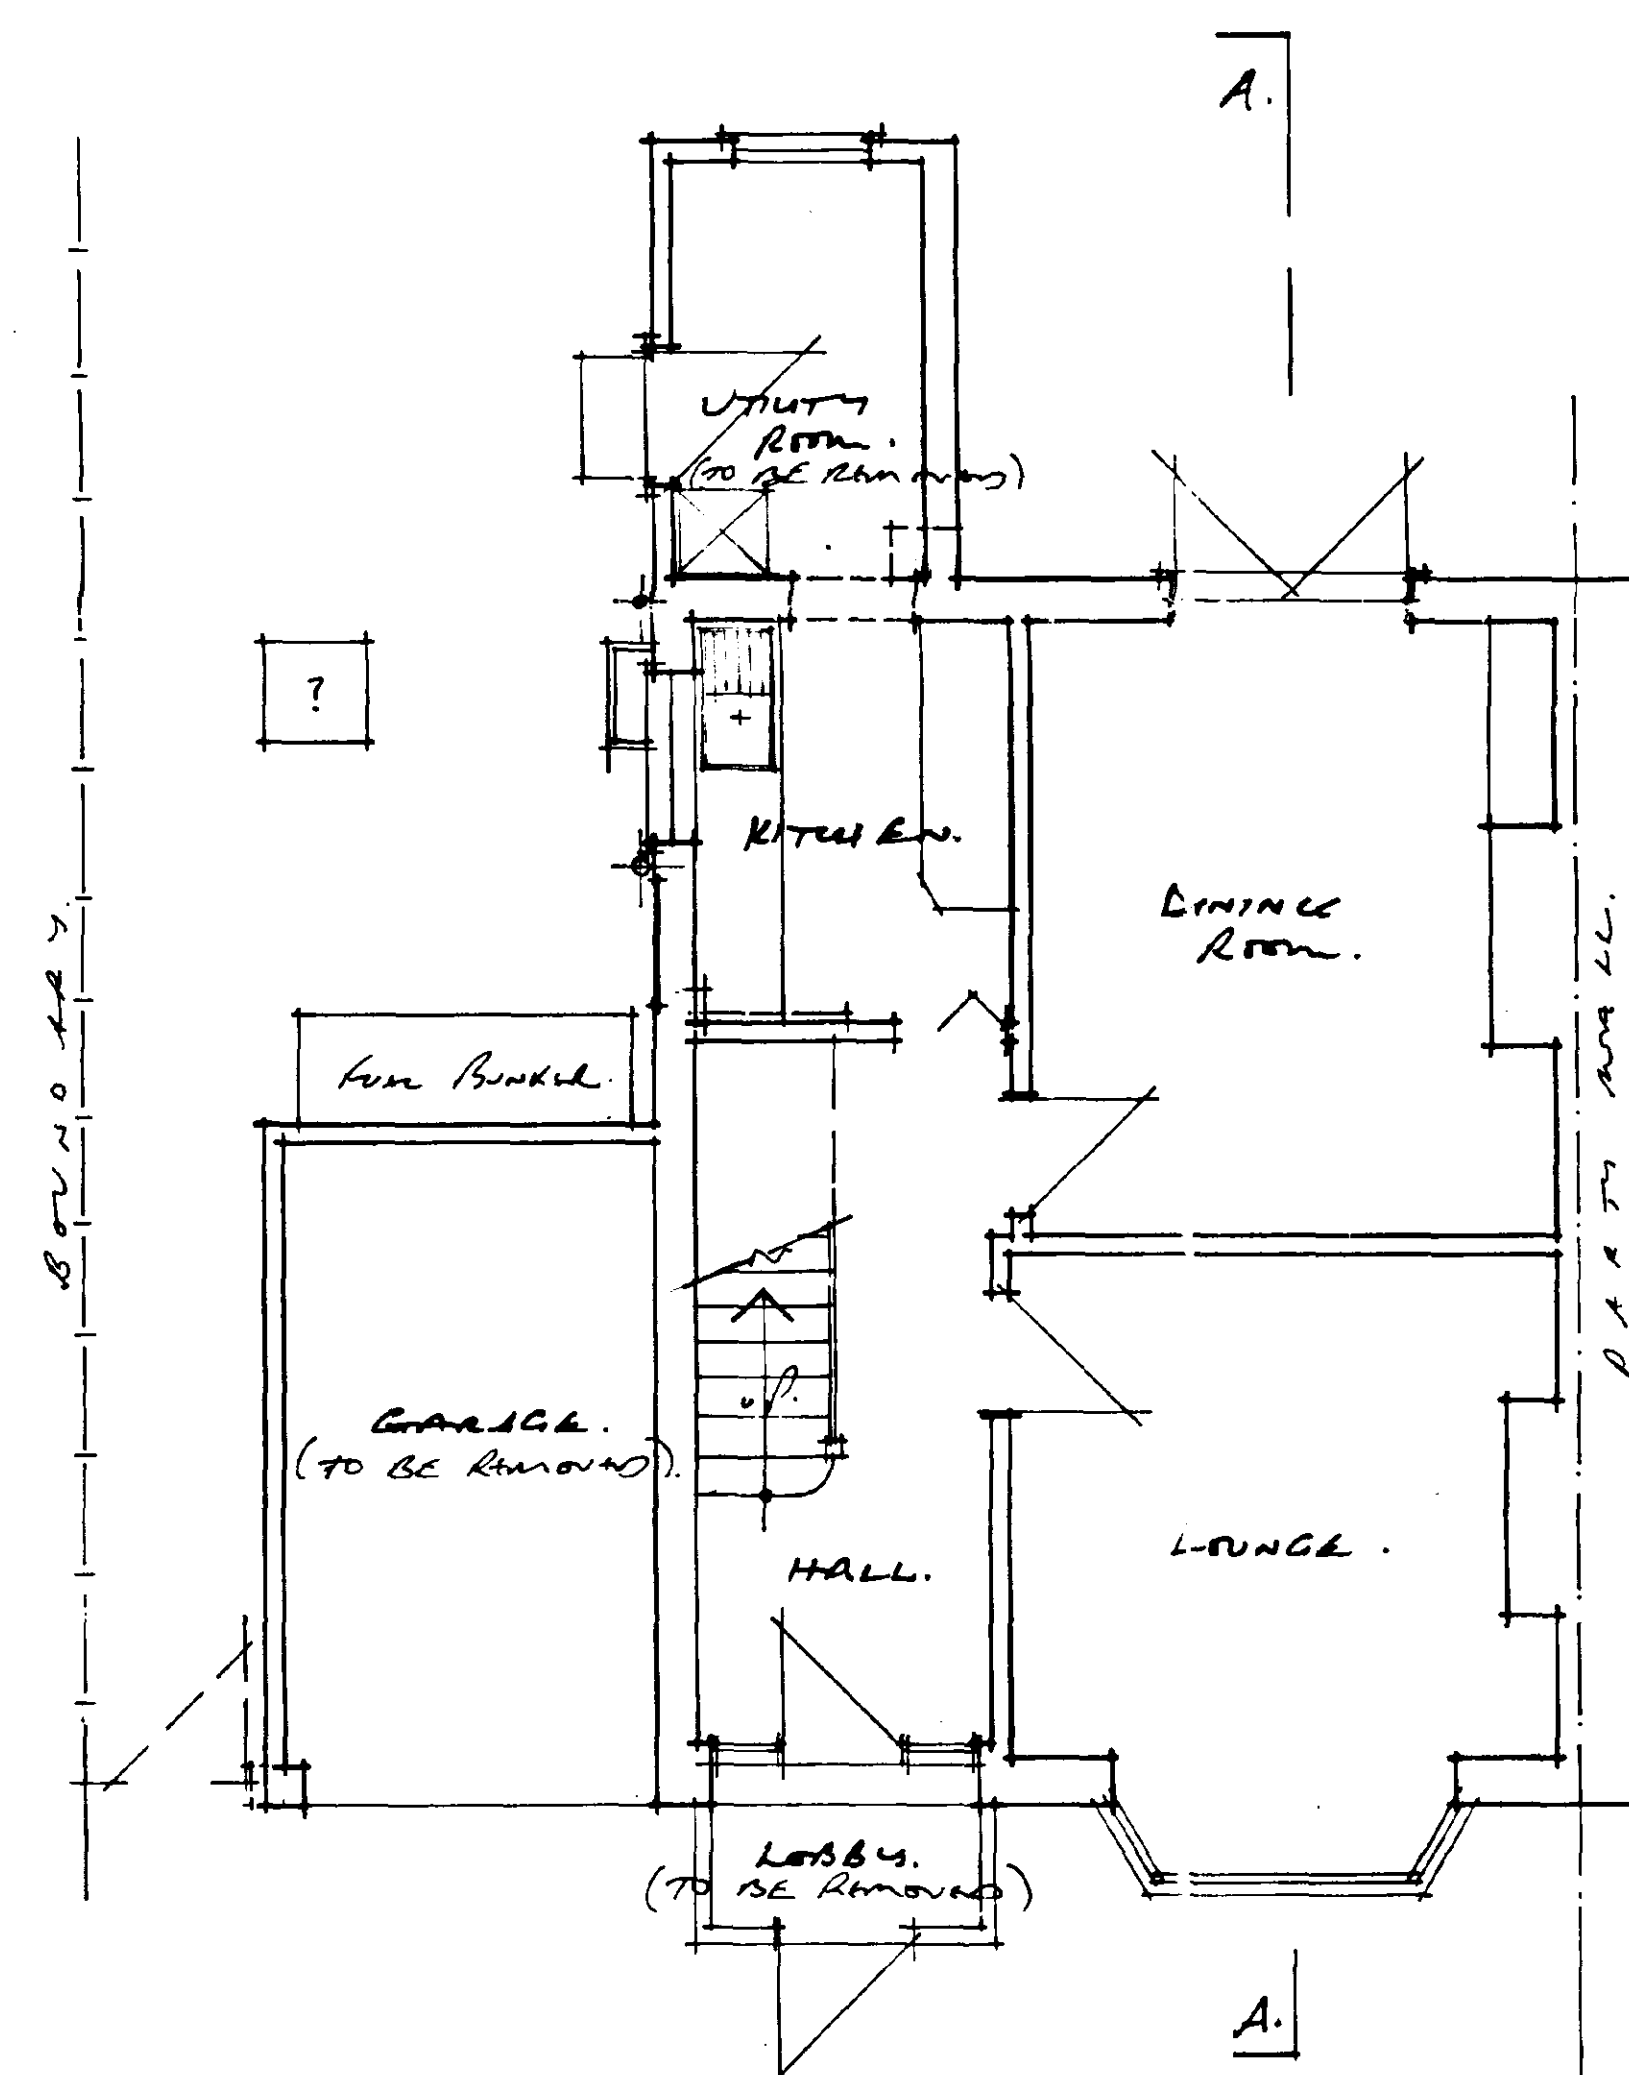

• GROUND FLOOR PLAN AS EXISTING •

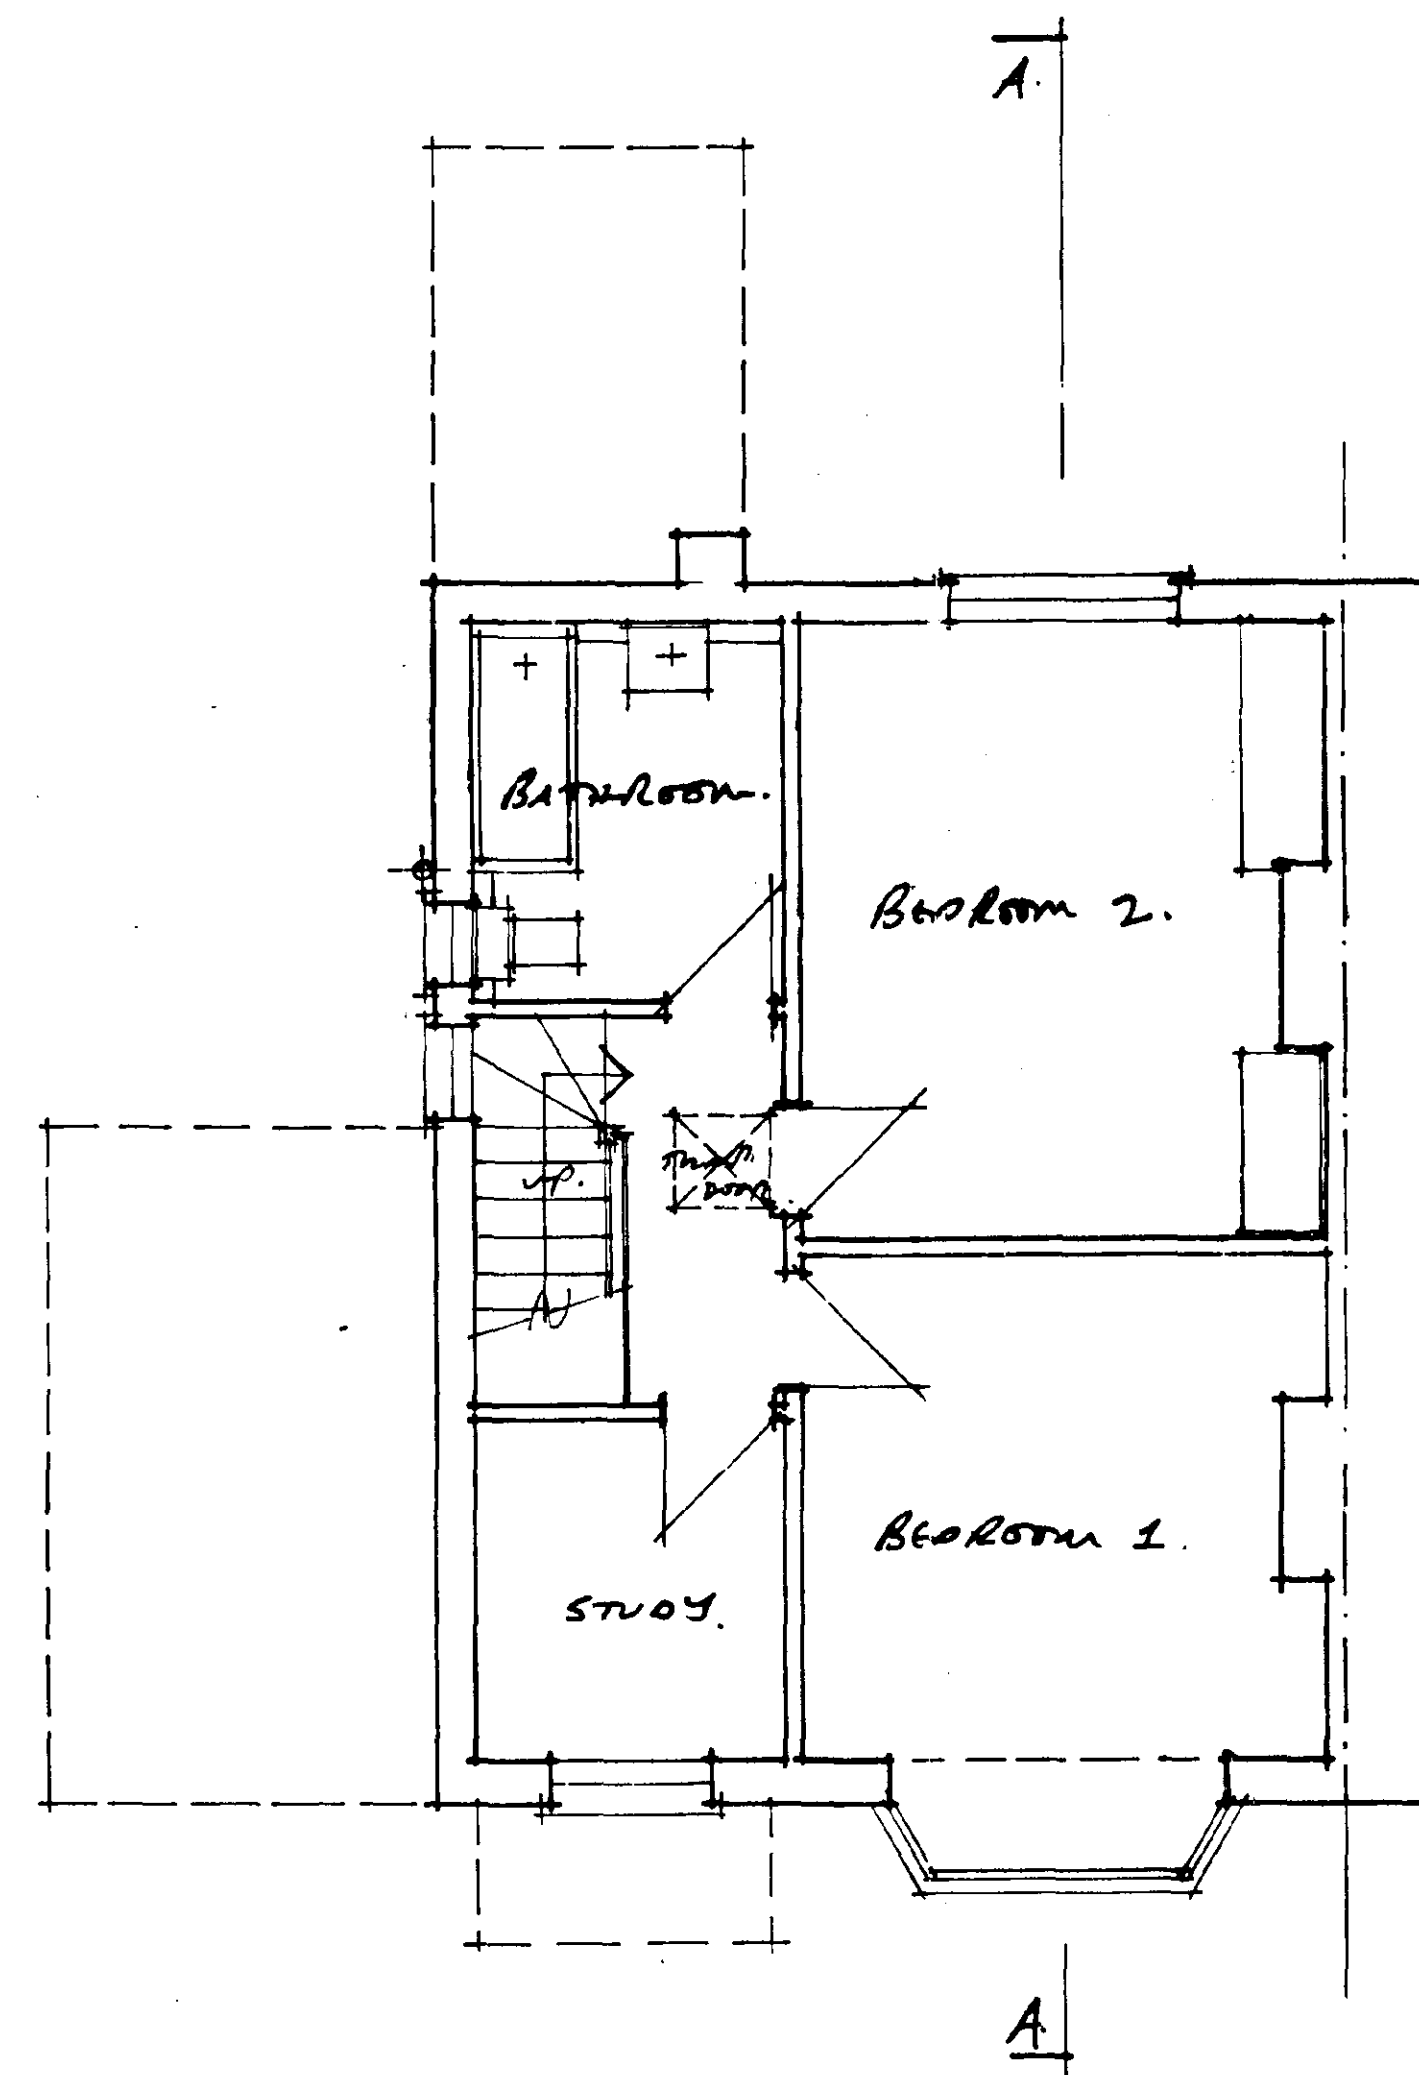

• FIRST FLOOR PLAN AS EXISTING •

PROPOSED ALTERATIONS + EXTENSIONS TO HOUSE. 129, SPALDING ROAD, PINCHBECK, SPALDING, Lincs. BY. MR. D. CUNAVAS & MISS. P. RIDBY.

DRAWINGS NO. 01/51/01. SCALE 1:50. SEPT. 2001.

R.N. LOWRIE MBAT. ARCHITECTURAL TECHNOLOGIST. 9 GALWAY CLOSE. SPALDING. Lincs.  
TEL/FAX 01775. 723836.

PEN. 3FL