



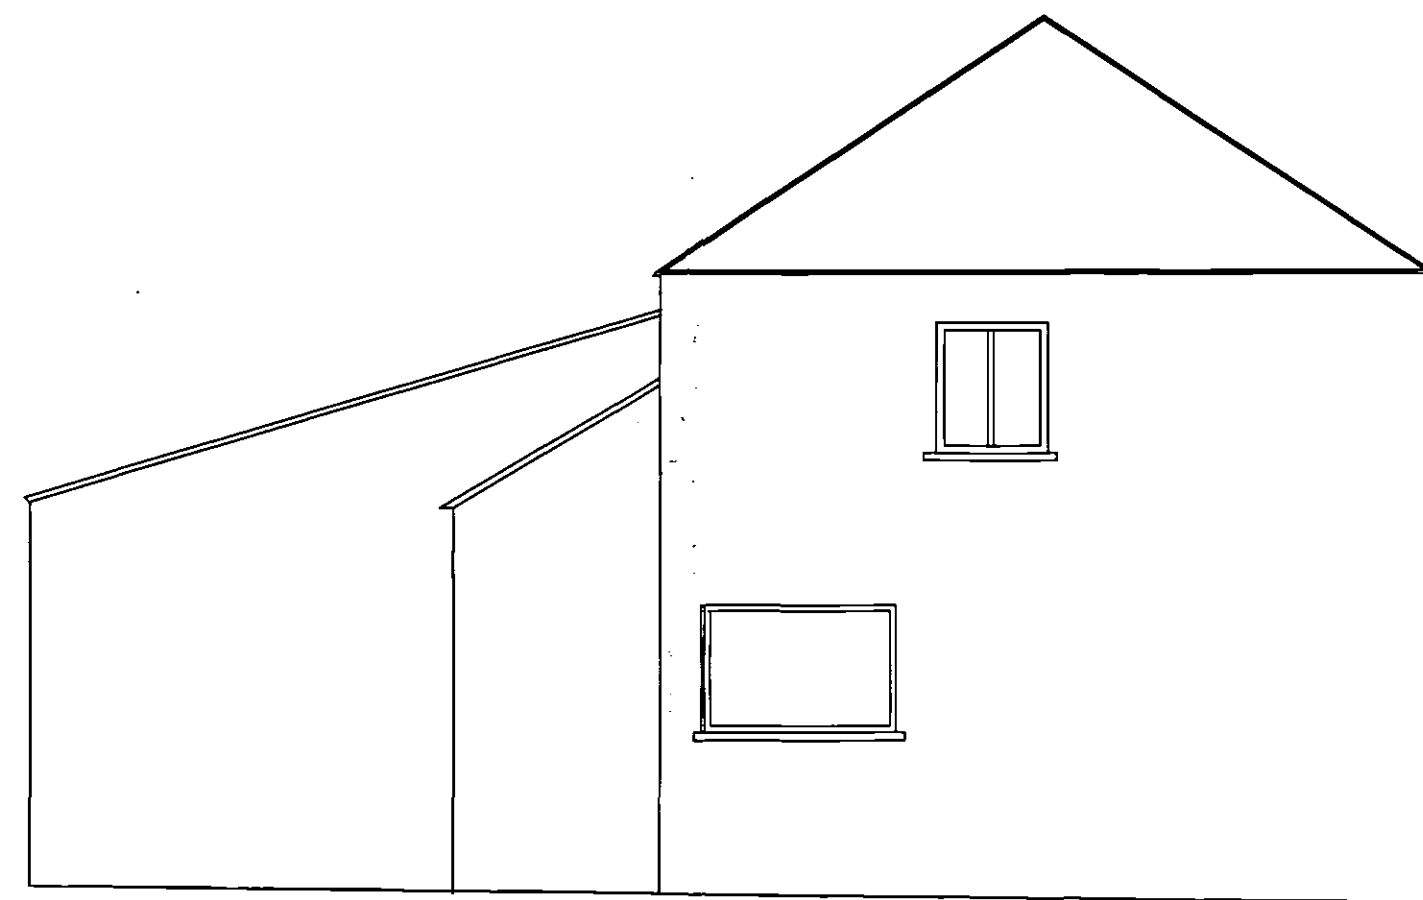

Existing Side Elevation

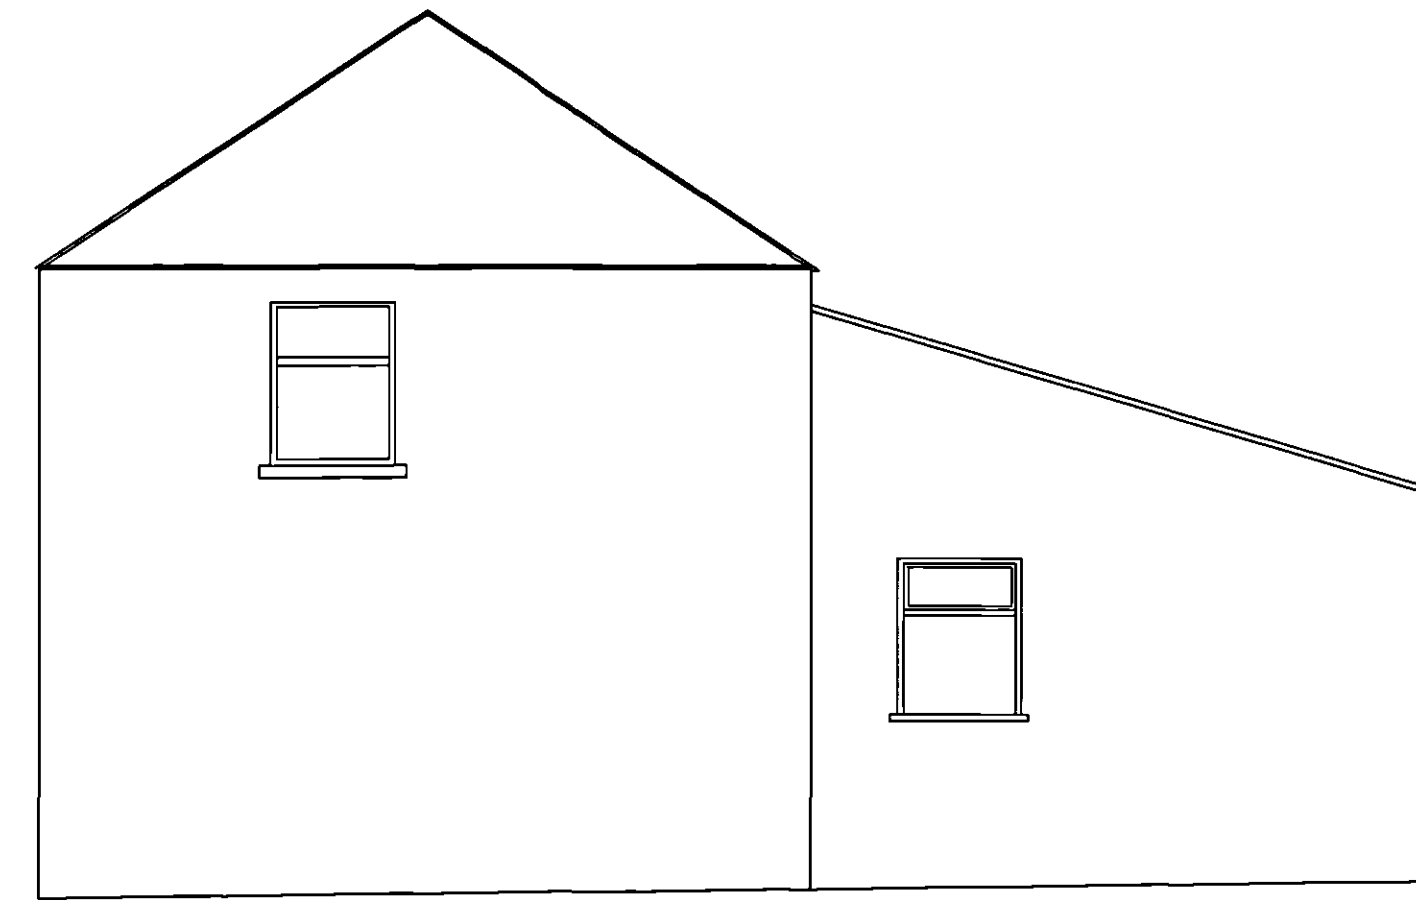

Existing Side Elevation

- Do not scale from this drawing
- All dimensions to be checked on site
- Read in conjunction with all Disciplines relevant drawings/details/specification/manufacturer's or other information.
- All building is to comply with current Building Regulations and all other relevant statutory regulations.
- These Plans are the Copyright property of Fenland PQS Consultancy Ltd




Existing Front Elevation




Existing Rear Elevation

SHDC
PLANNING & DEVELOPMENT
- 1 AUG 2007
Ref. 1050/07

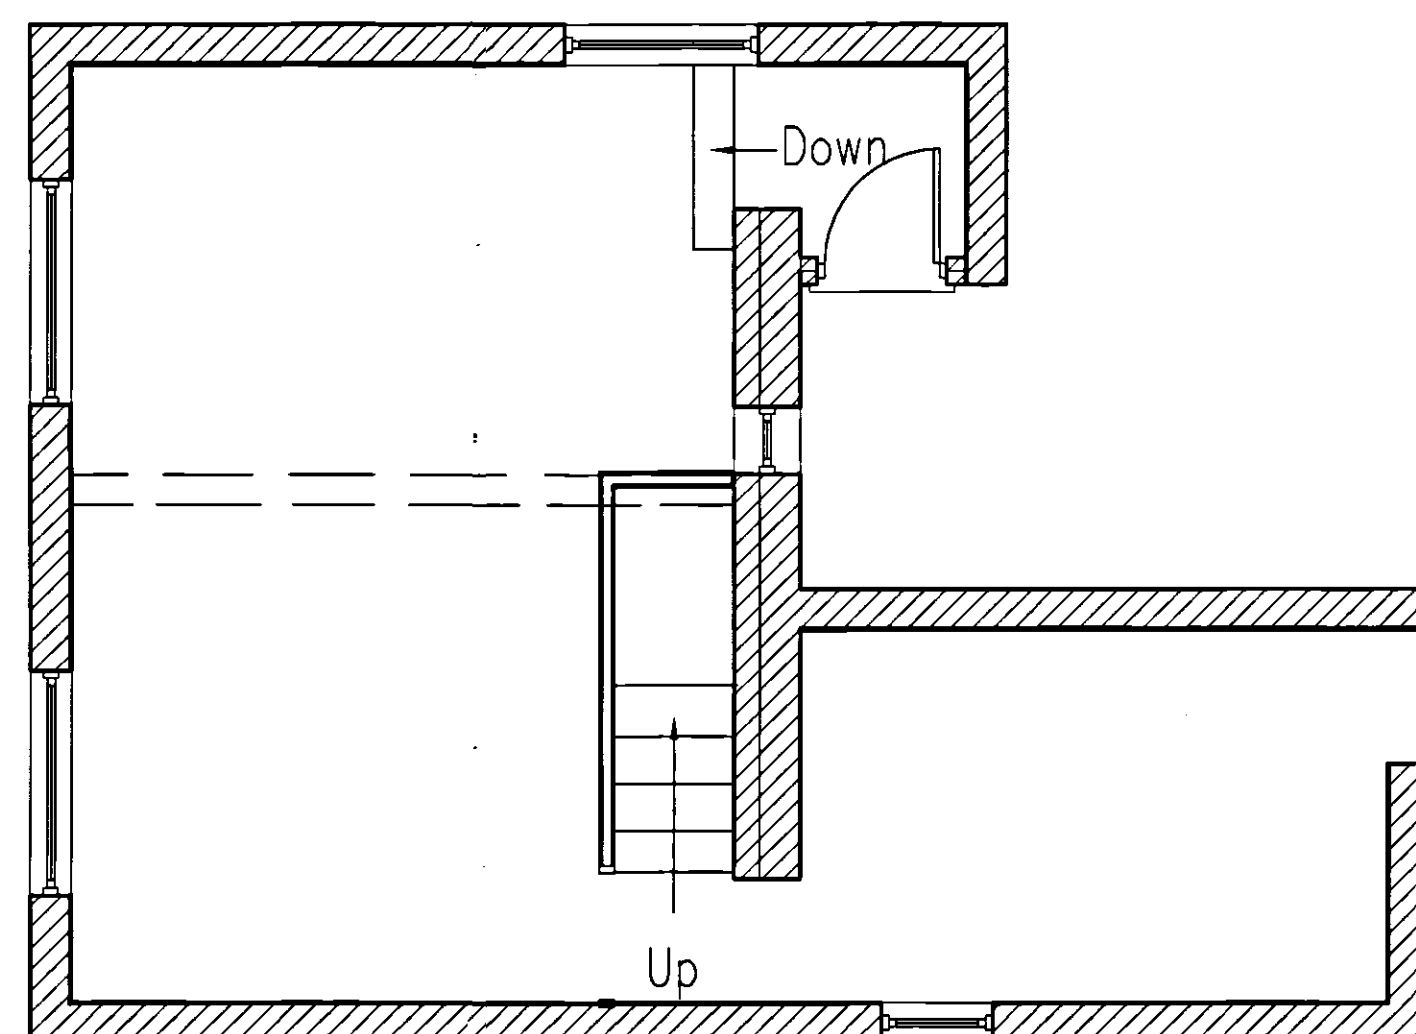

Existing Ground Floor Plan

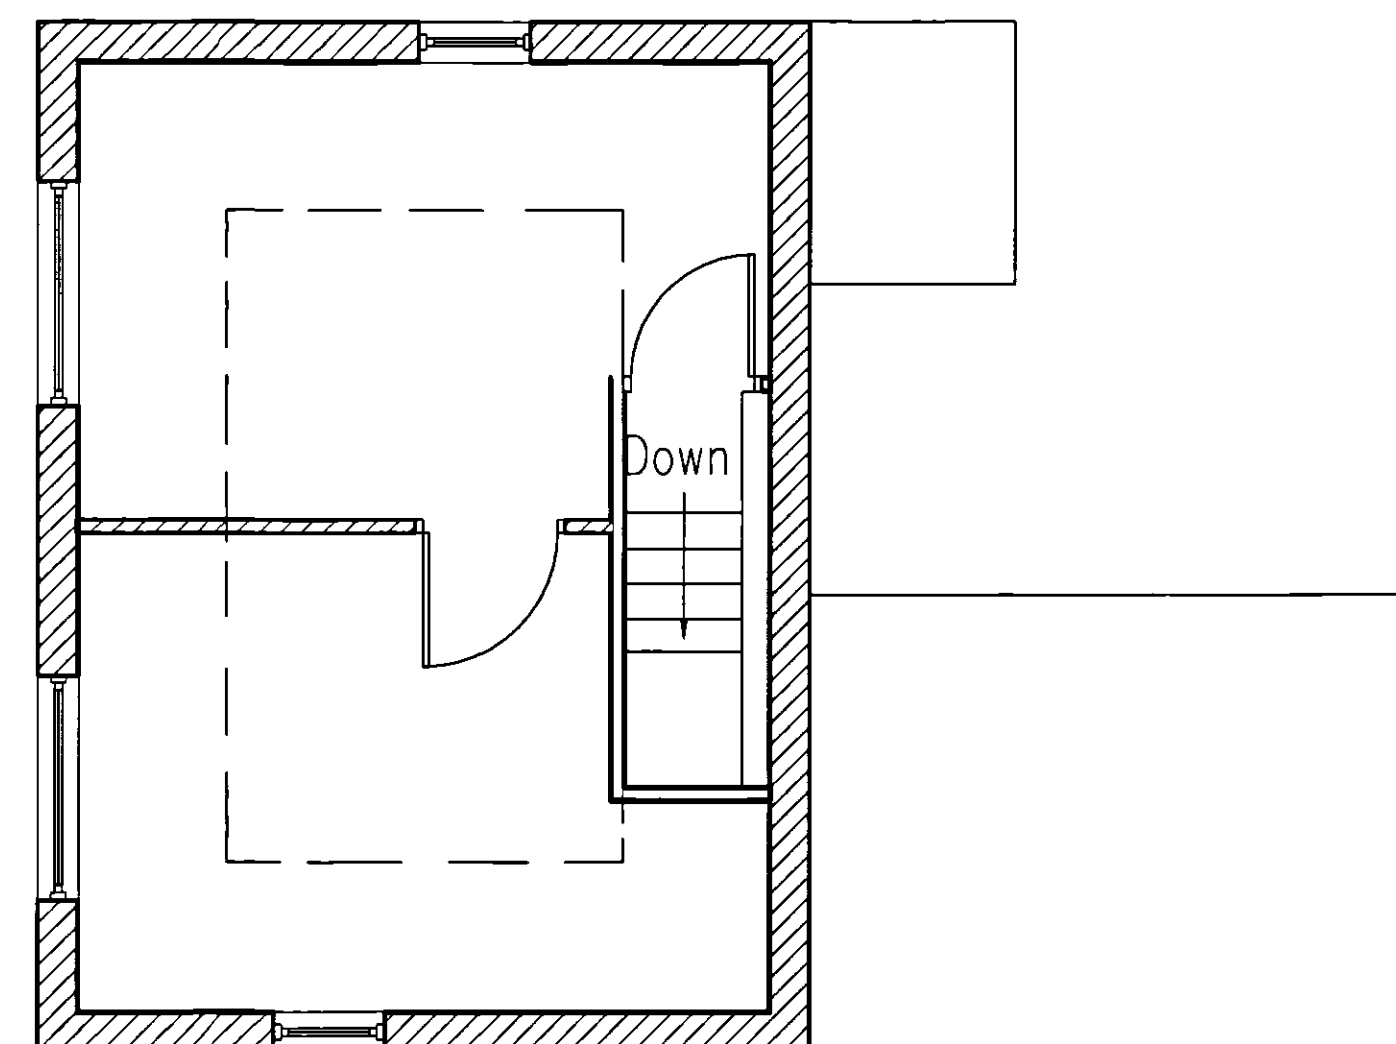

Existing First Floor Plan

Applicant:- Rob Taylor

Site:- Millers Cottage, Northgate,
Pinchbeck

Scale
1:50

Date
25/07/07

Drawn By
GD

Revision

Drawing Title :-

Existing Floor plans and Elevations
Re Proposal to bring Cottage back
into residential use with rear extension