



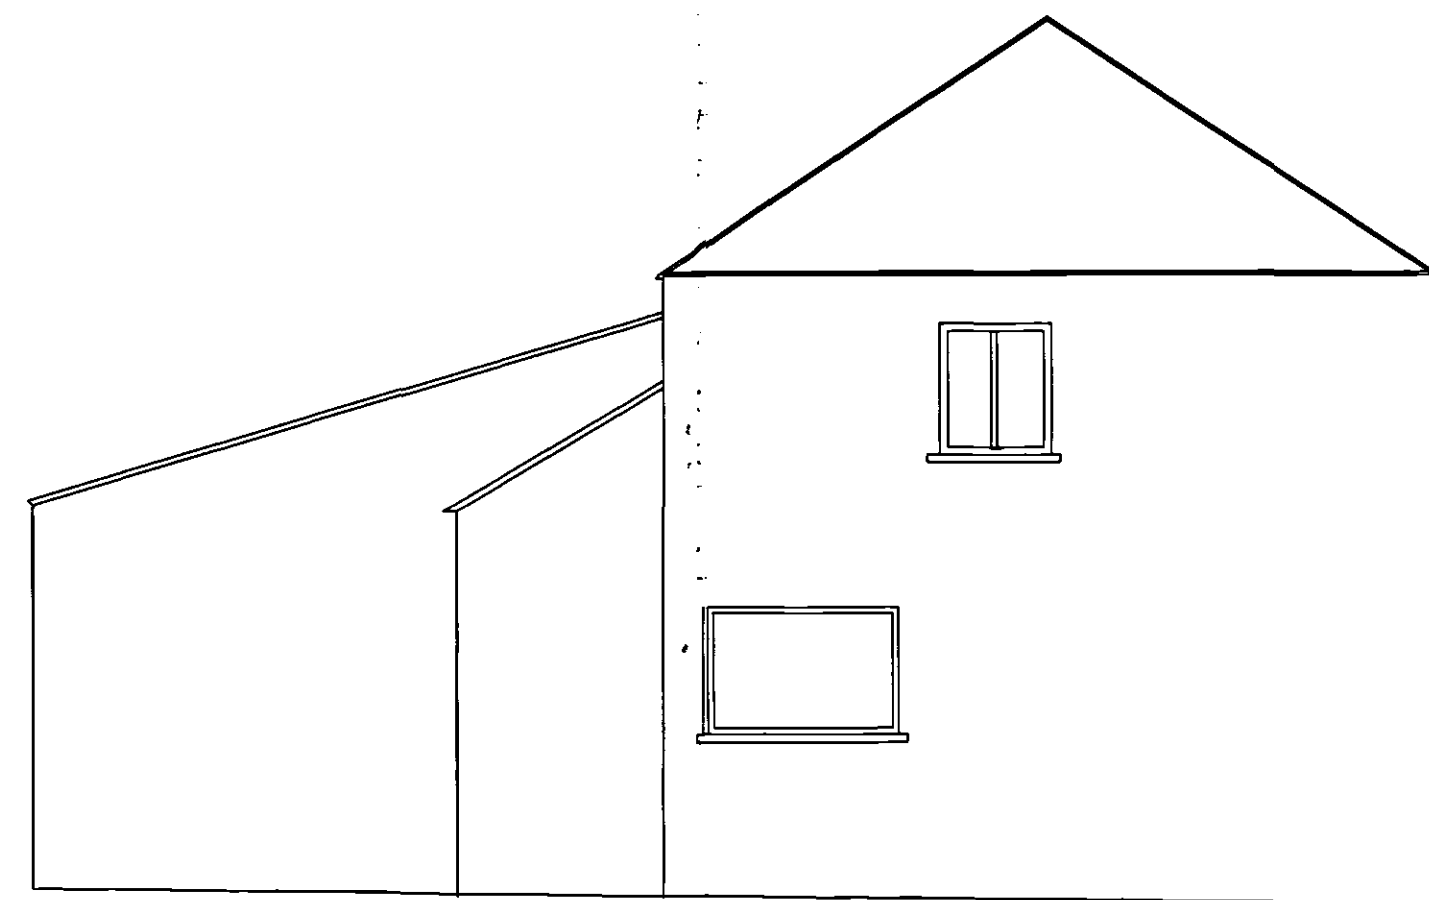

Existing Side Elevation

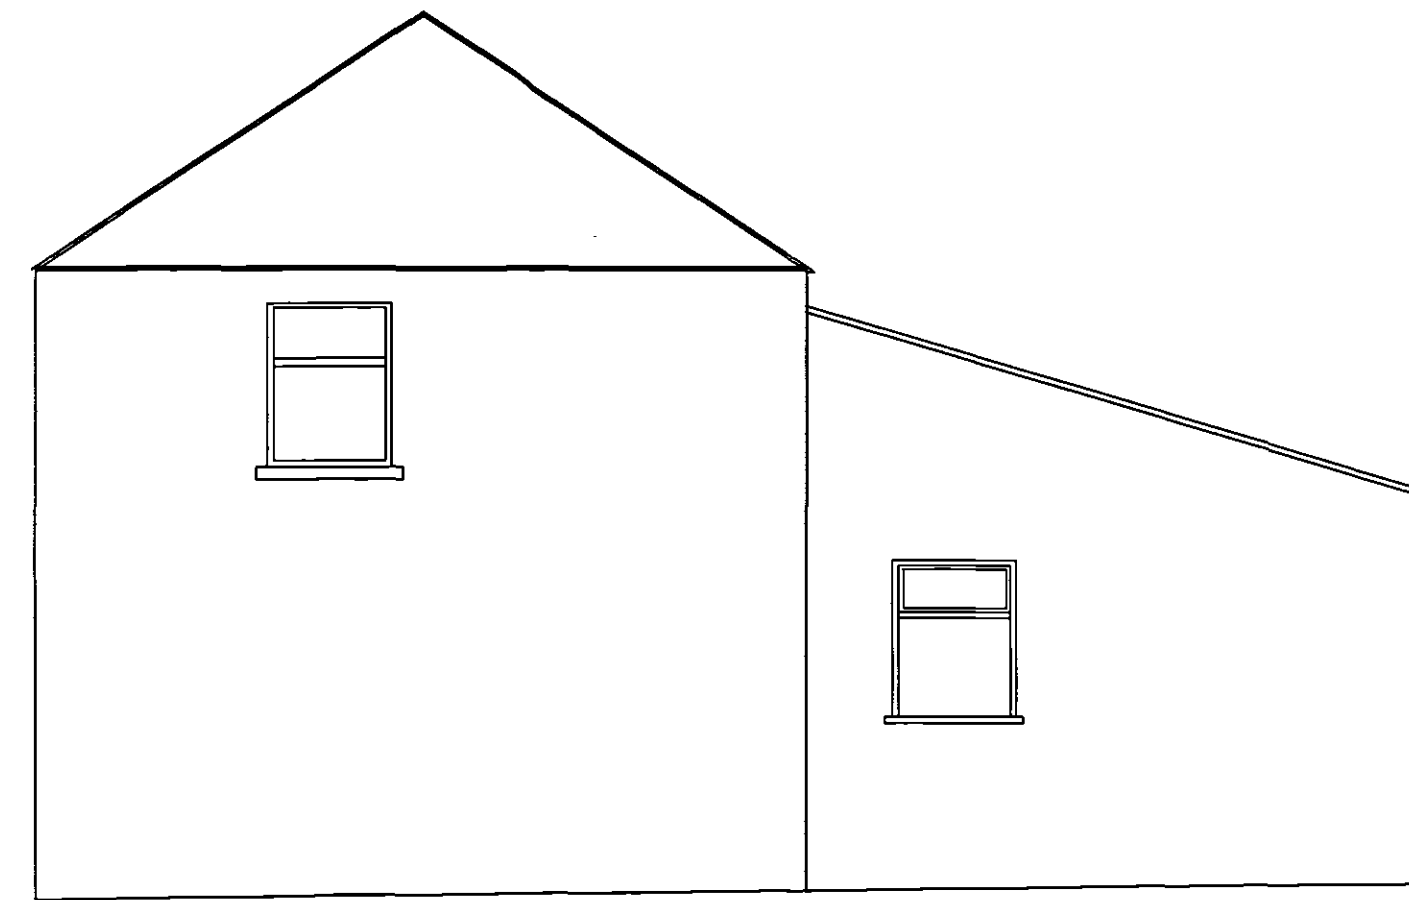

Existing Side Elevation

- Do not scale from this drawing
- All dimensions to be checked on site
- Read in conjunction with all Disciplines relevant drawings/details/specification/manufacturer's or other information.
- All building is to comply with current Building Regulations and all other relevant statutory regulations.
- These Plans are the Copyright property of Fenland PQS Consultancy Ltd




Existing Front Elevation




Existing Rear Elevation

SHDC
PLANNING & DEVELOPMENT
- 1 AUG 2007
Ref. 1050/07

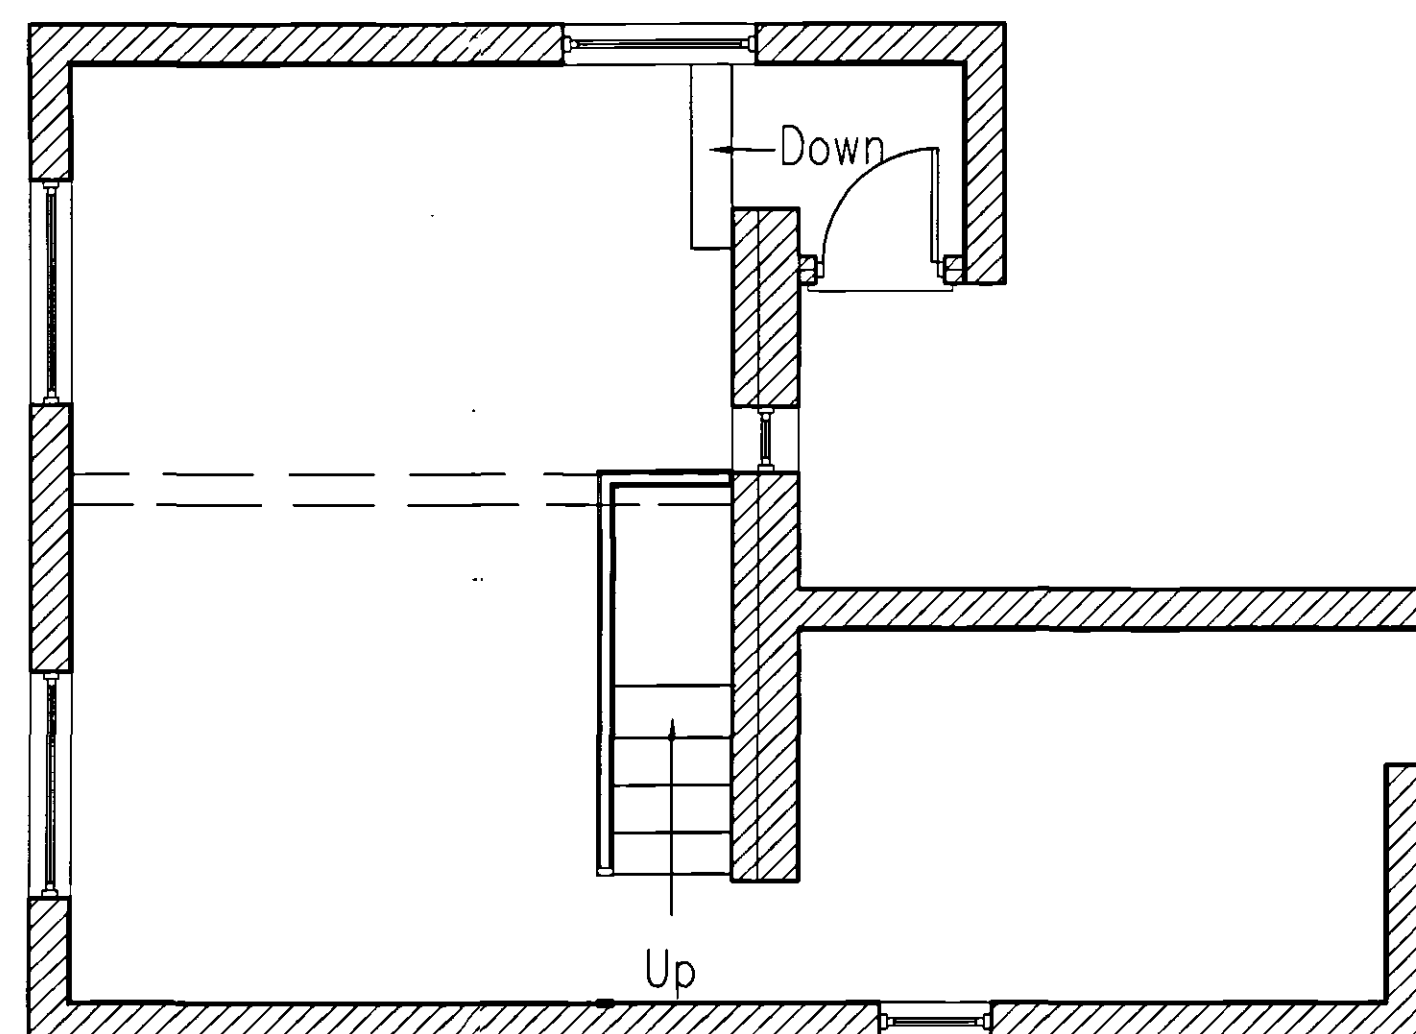

Existing Ground Floor Plan

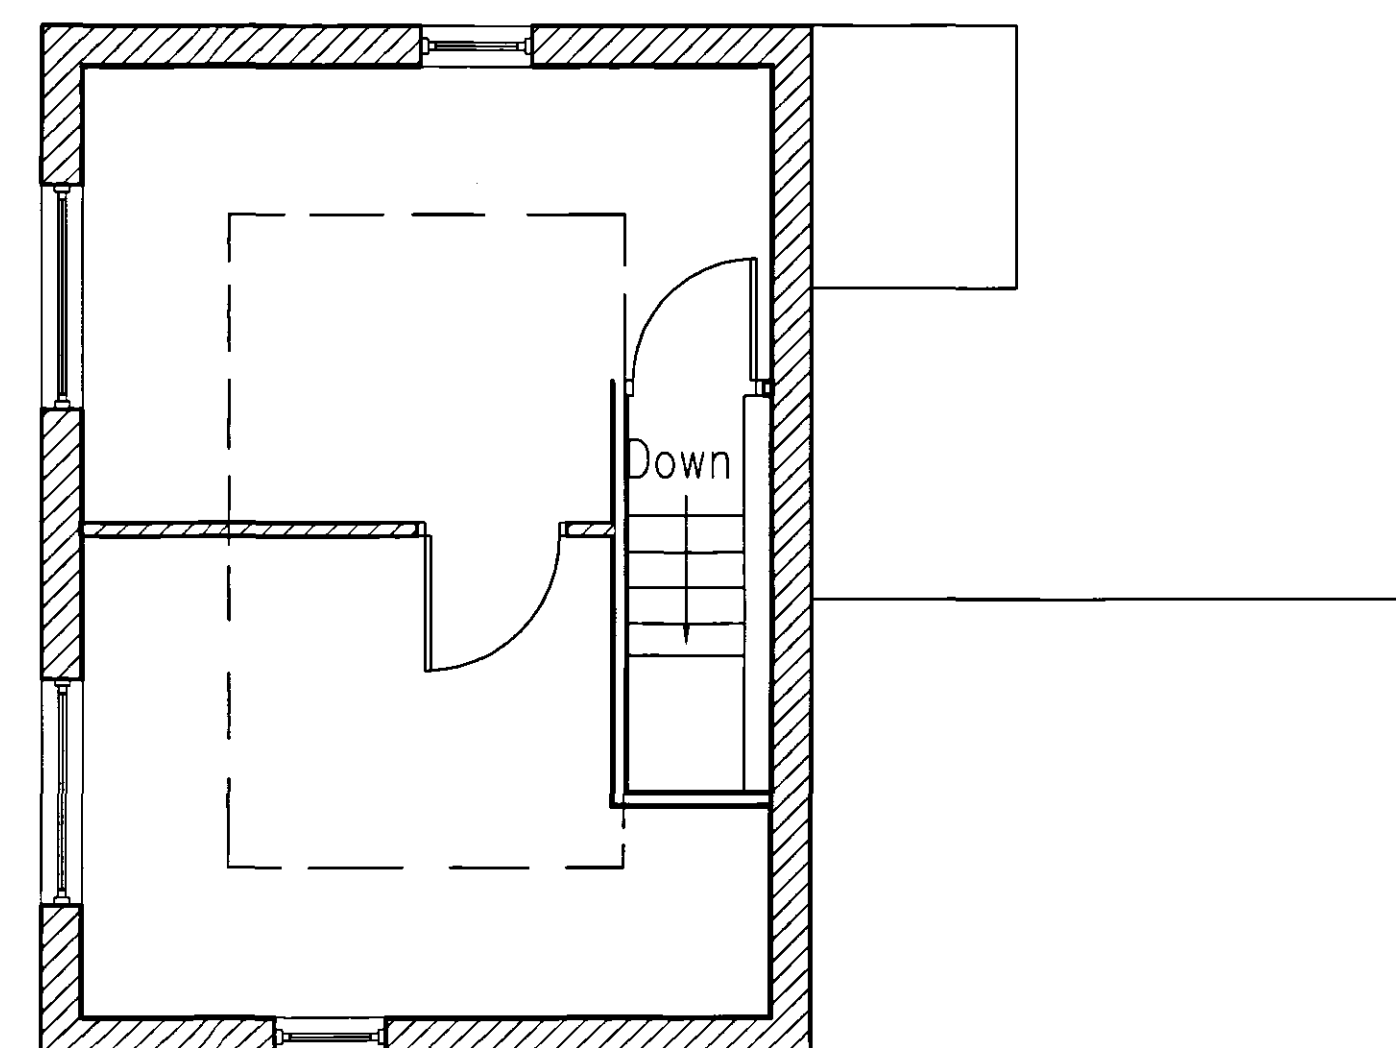

Existing First Floor Plan

Applicant:- Rob Taylor		
Site:- Millers Cottage, Northgate, Pinchbeck		
Scale 1:50	Date 25/07/07	Drawn By GD
Revision		
Drawing Title :- Existing Floor plans and Elevations Re Proposal to bring Cottage back into residential use with rear extension		