





NOTE: (already under construction, modification of approved application H14-1001-16)

 

VISUAL SCALE 1:50 @ A1

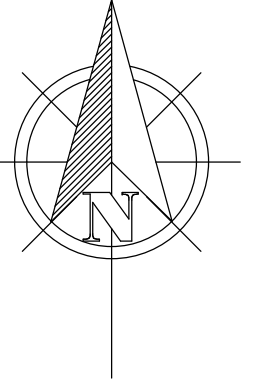

— VISUAL SCALE 1:100 @ A1

[illegible]

D
RICHARDS
DESIGN AND BUILD LIMITED

RUALEN, MILL GREEN ROAD,
PINCHBECK. SPALDING PE11 3PU
01775 722083

PROJECT

TWO STOREY SIDE EXTENSION &
ONE STOREY REAR EXTENSION TO
INCORPORATE ANNEXE

CLIENT	
--------	--

MS. AUSTIN
RUALEN
MILL GREEN ROAD
SPALDING
PE113PU

DRAWING

PROPOSED GROUND PLAN
PROPOSED FIRST FLOOR PLAN
PROPOSED SECOND FLOOR PLAN
PROPOSED 3D VIEW
SITE PLAN AND BLOCK PLAN

DRAWING NUMBER:
RDB/1122/18/01

DATE:
18/10/18

DRAWN BY:
RW

SCALE (@ A1):
As indicated

[illegible]

HEALTH & SAFETY
the client is to ensure that the appointed contractor is familiar with and complies with Health & Safety for Building Sites and Work Places.