


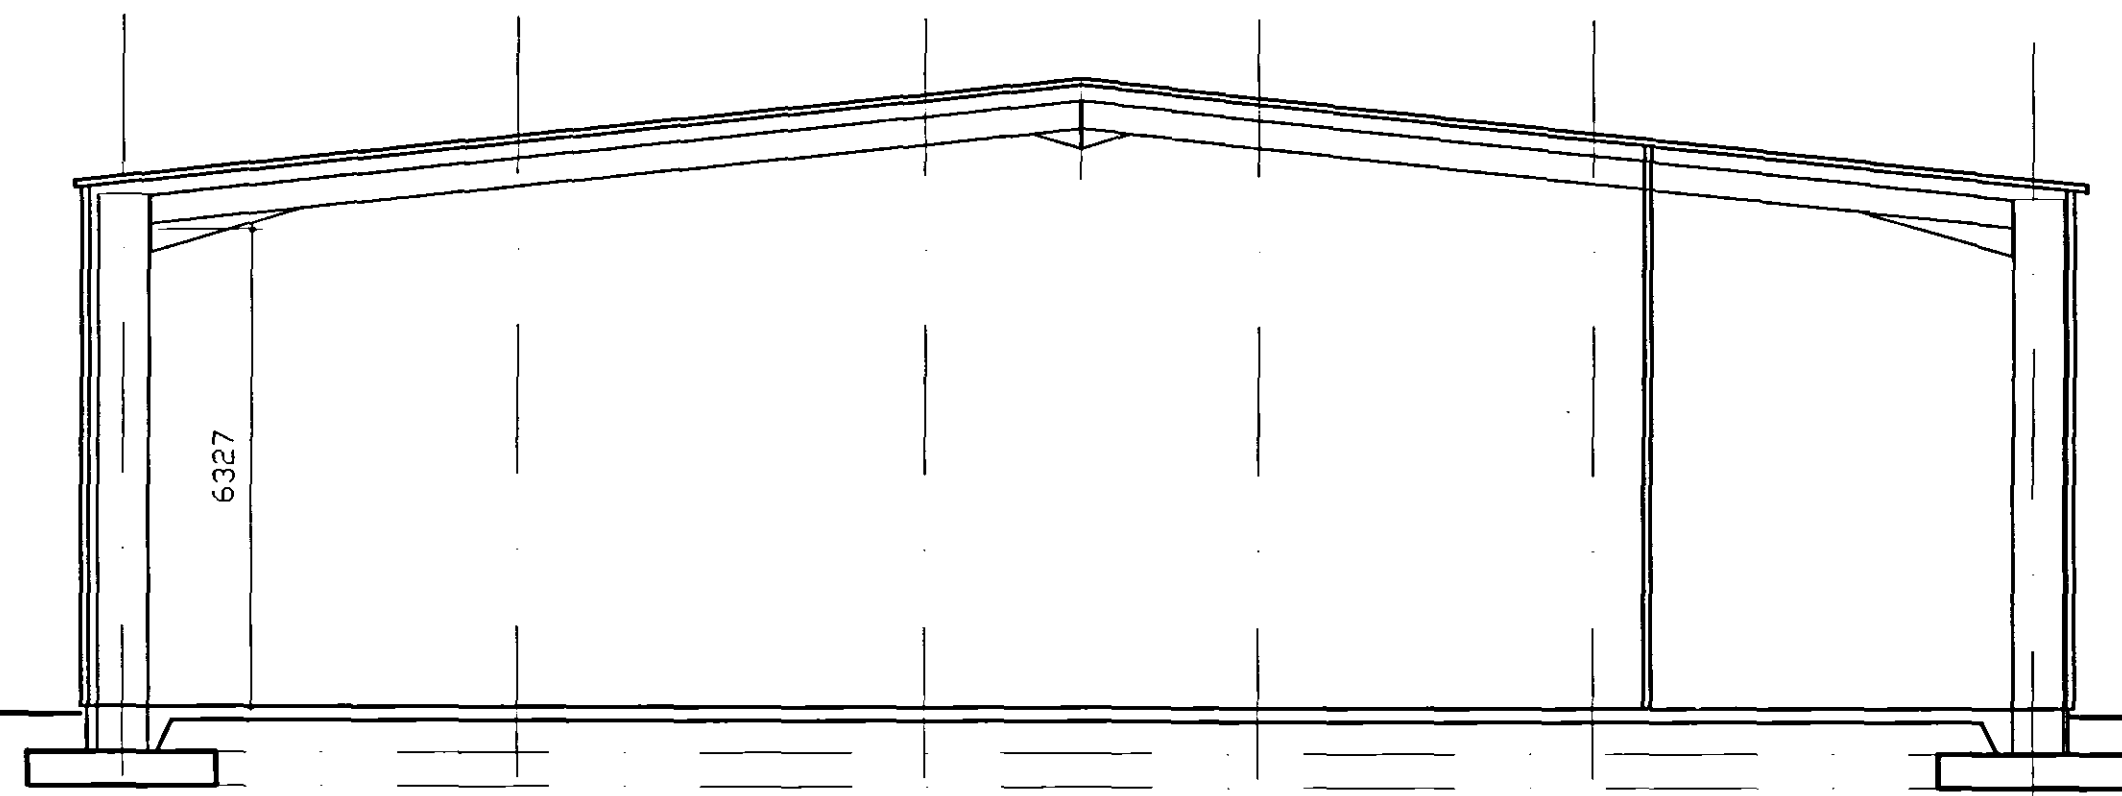
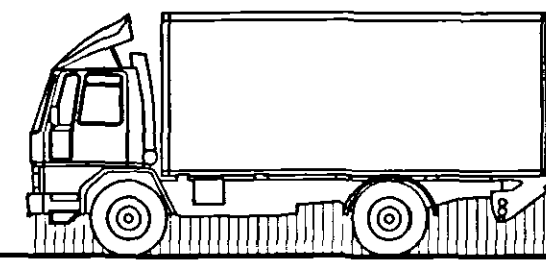


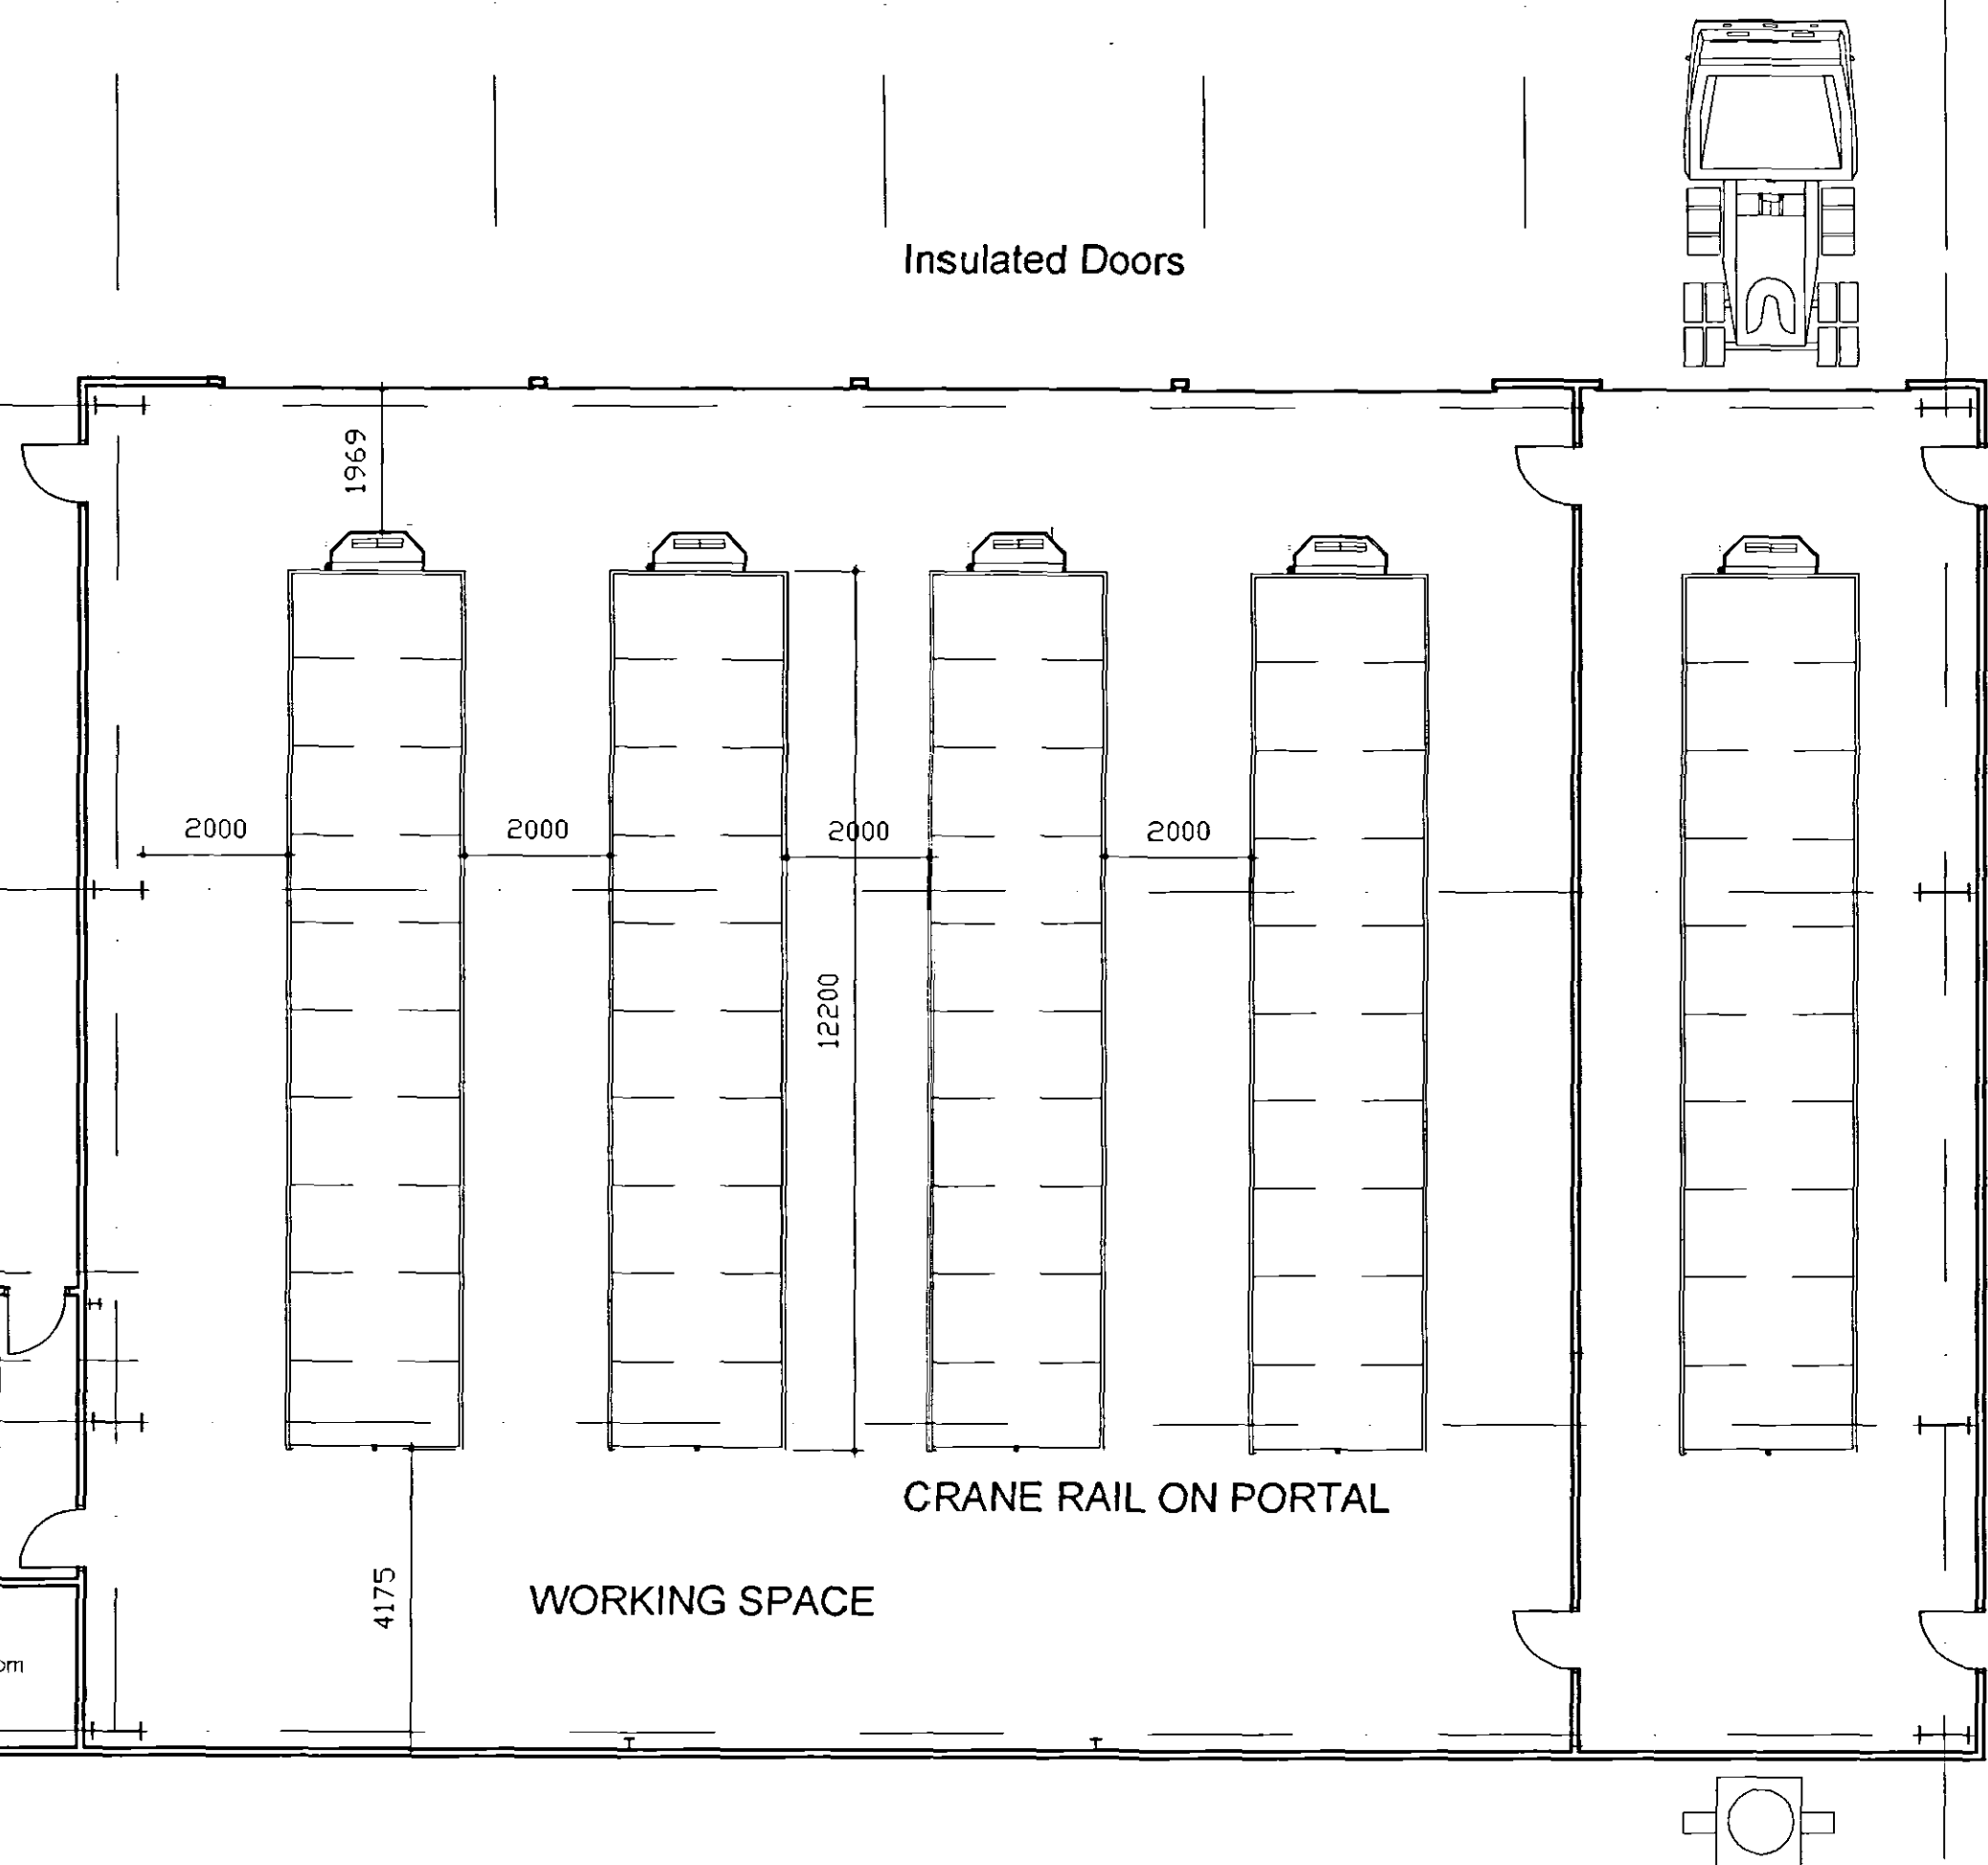


SOUTH ELEVATION

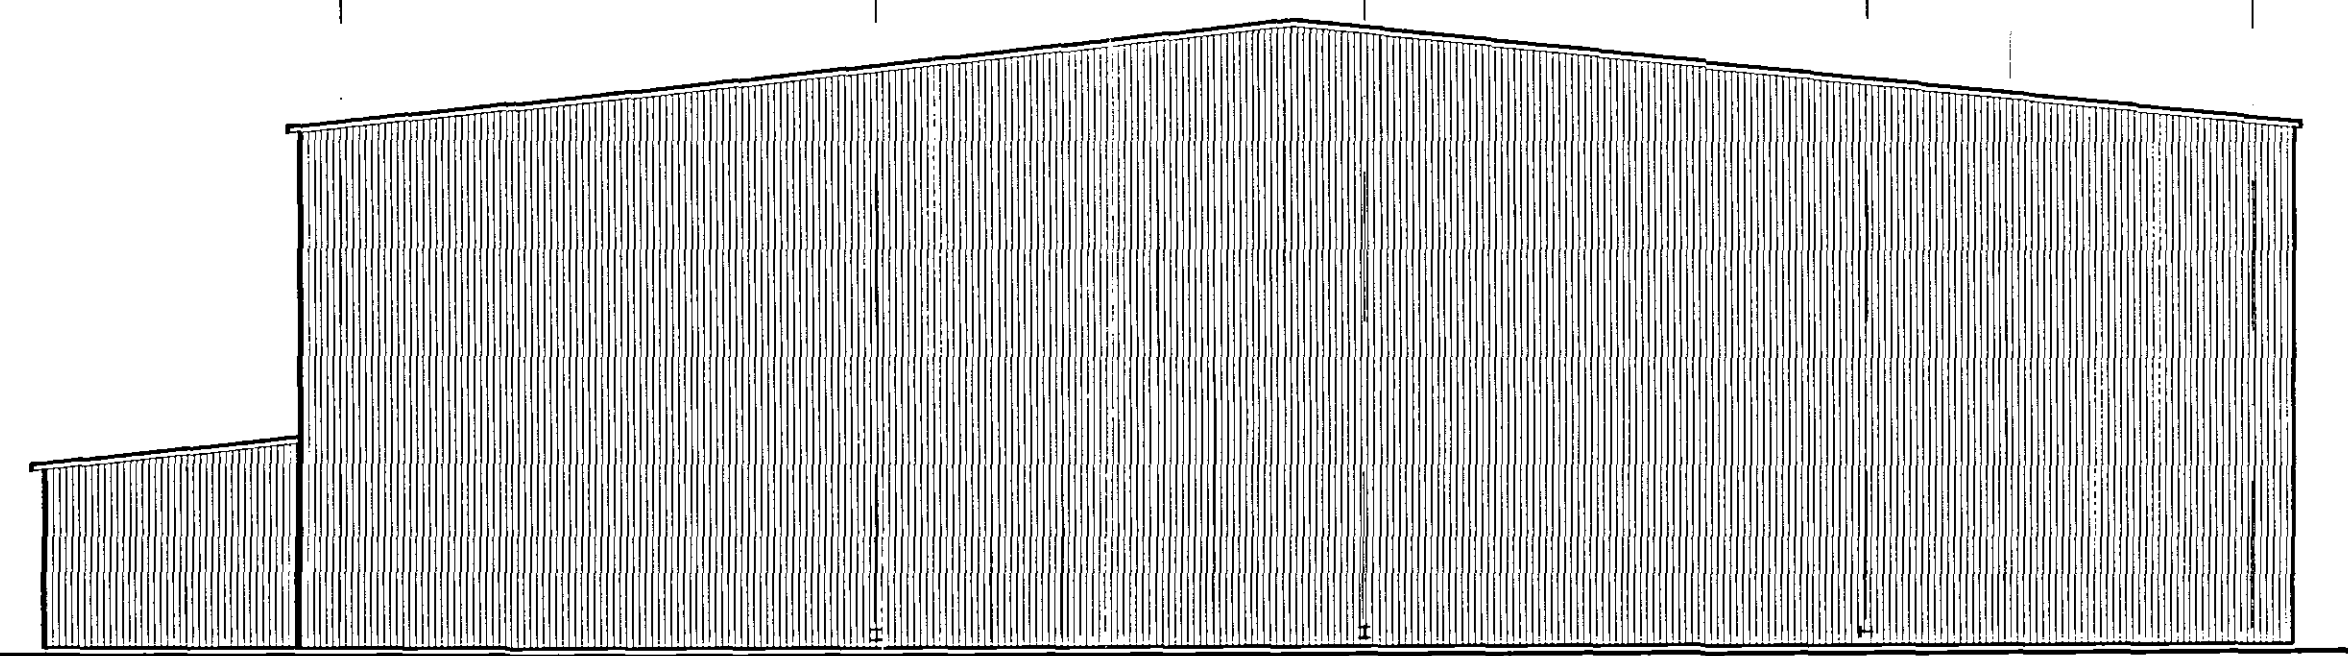

NORTH ELEVATION

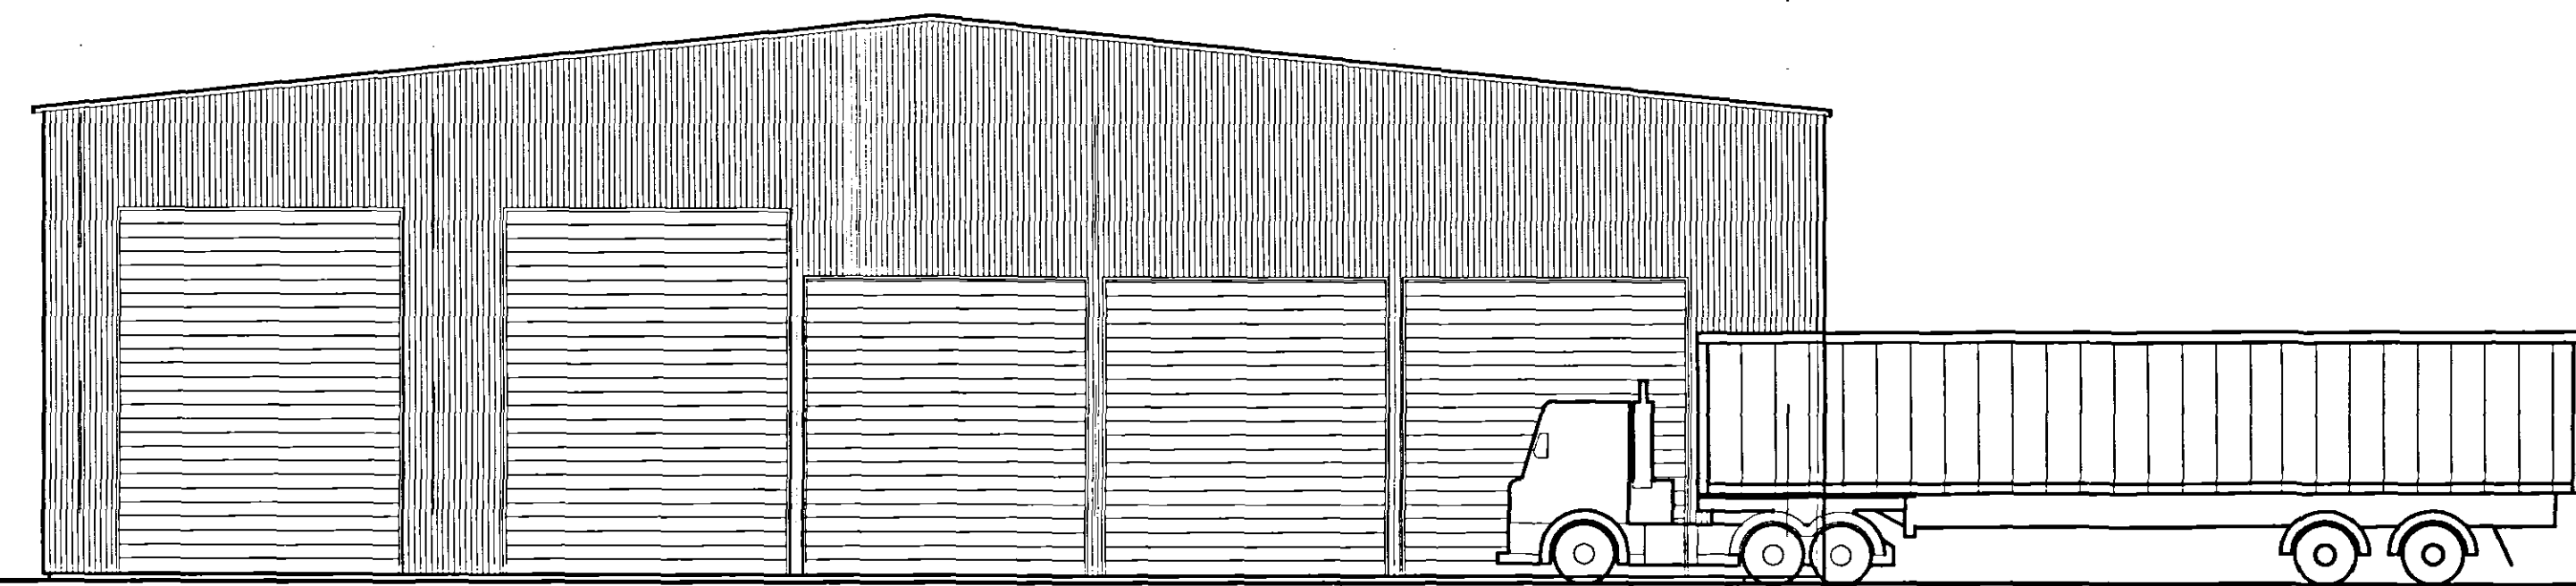

PROPOSED PLAN

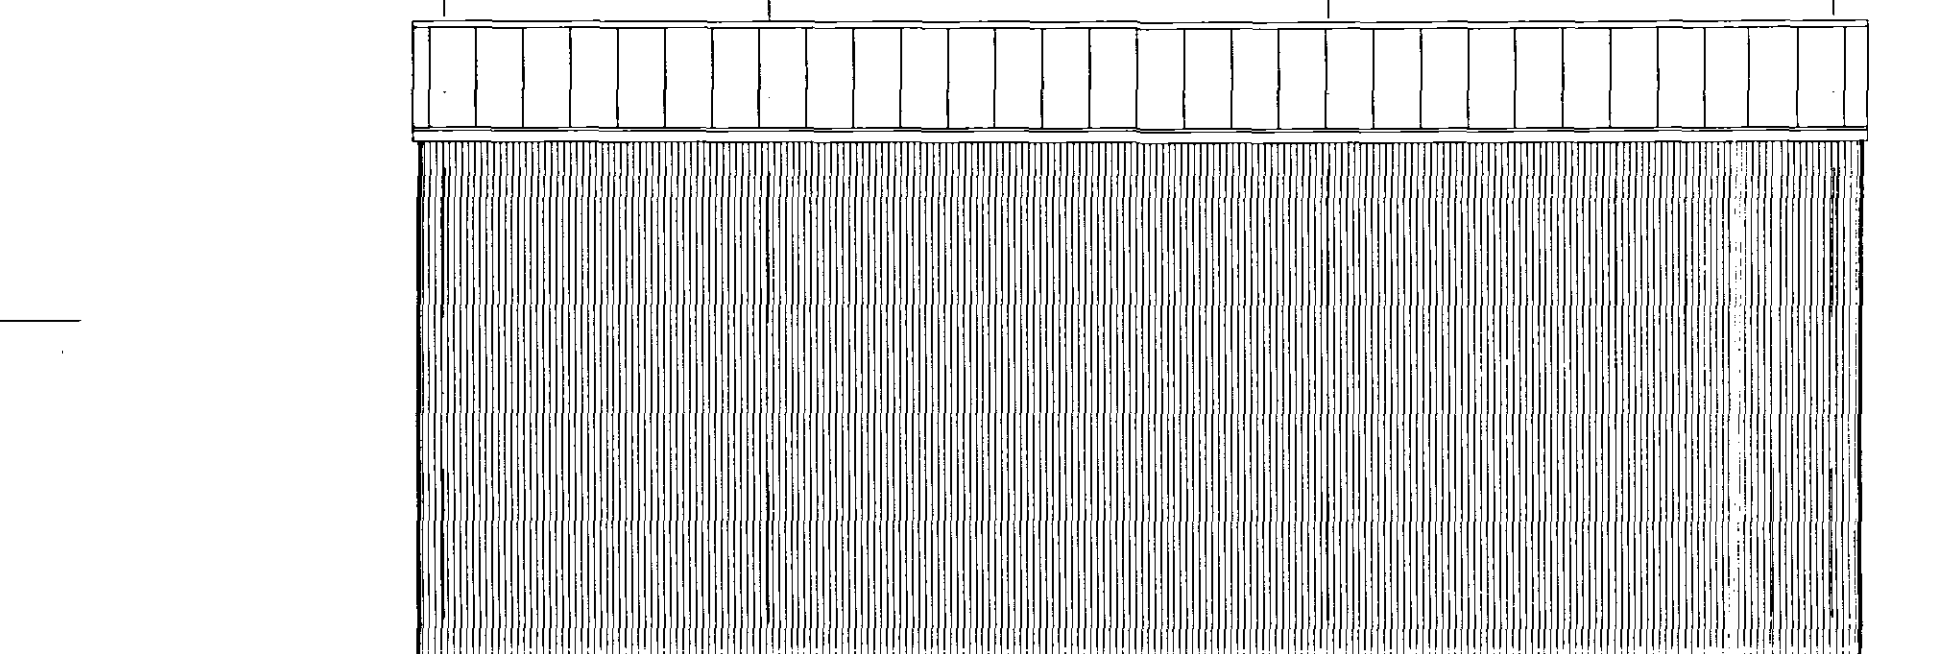

EAST AND WEST ELEVATION

DC ARCHITECTURAL SOLUTIONS LIMITED
ARCHITECTURAL AND PLANNING SERVICES
26, Southgate,
Sleaford,
Lincolnshire,
NG34 7RY.



Client
PS KENT
Project
REPAIR SHOP, MOORTOFT LANE.

Drawing Title
PLAN AND ELEVATIONS
Scale
1:100
Date
APRIL 06

Drawing Number
DC/94K/ 01

Drawn
DB
Checked