



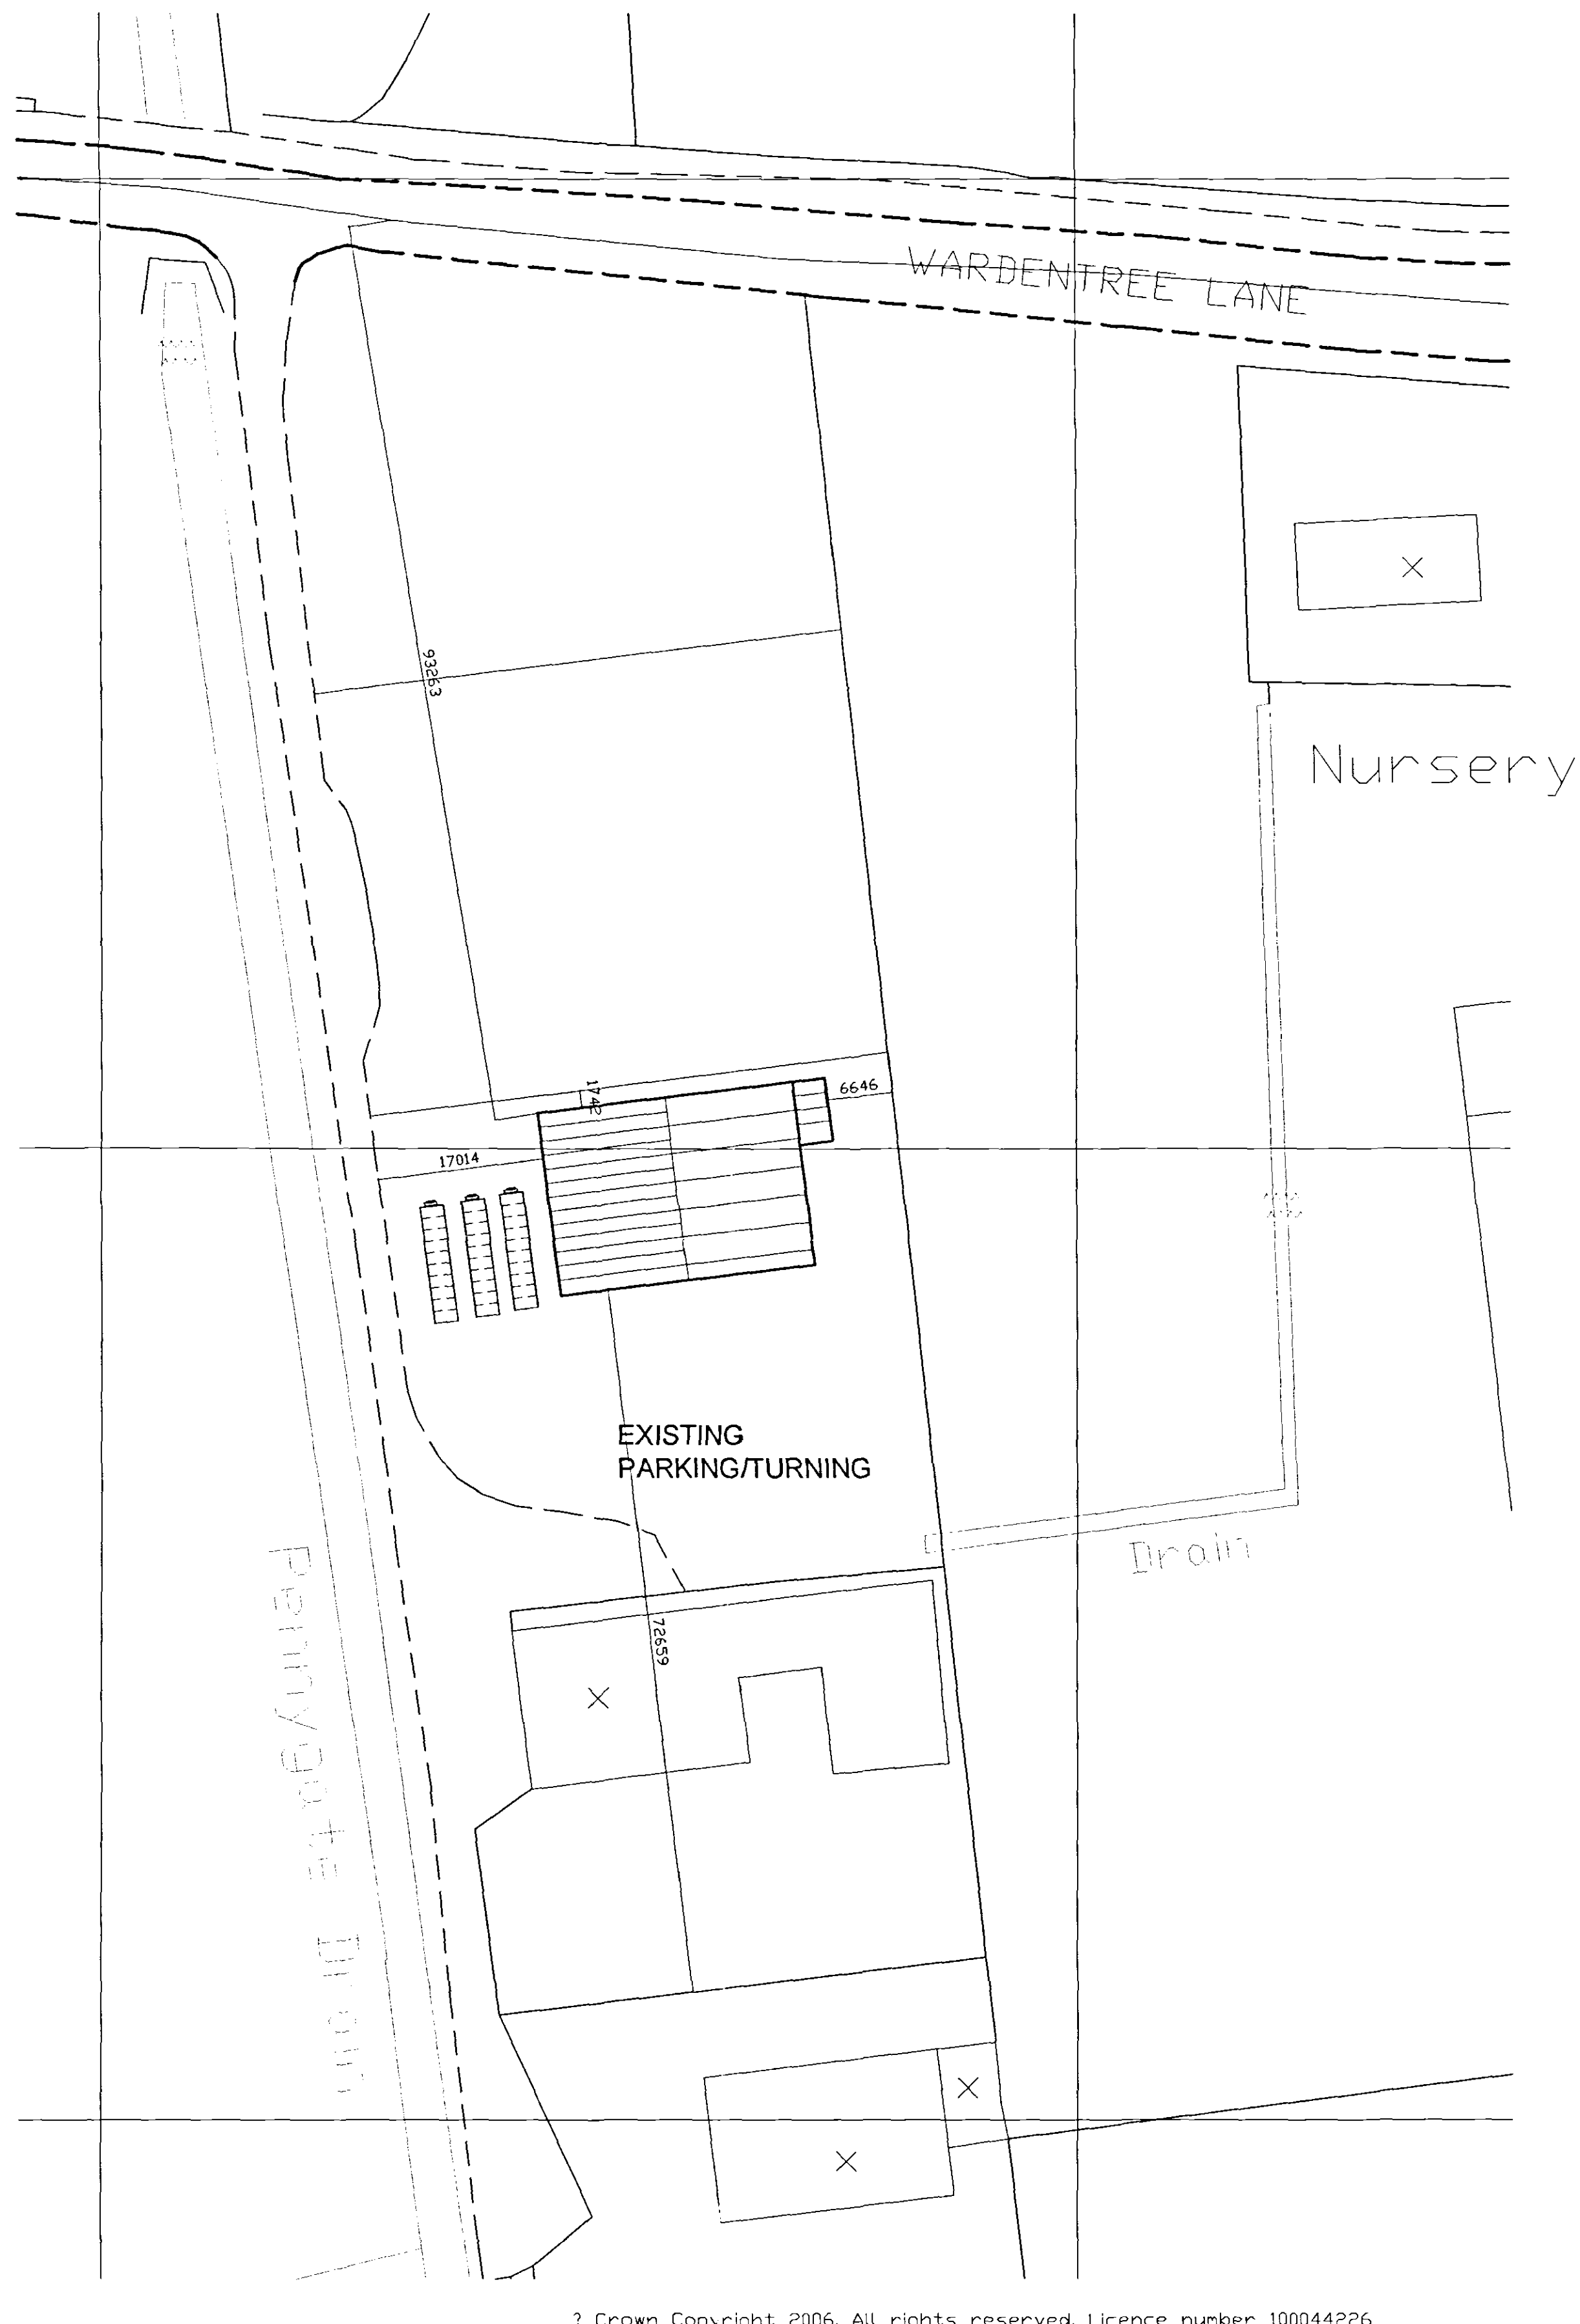

© Crown Copyright 2006. All rights reserved. Licence number 100044226

SITE PLAN

Reproduced from O.S. 1:250 scale plan by permission of Ordnance Survey on behalf of The Controller of Her Majesty's Stationary Office. © Crown copyright. All rights reserved. Licence number WL 100044226

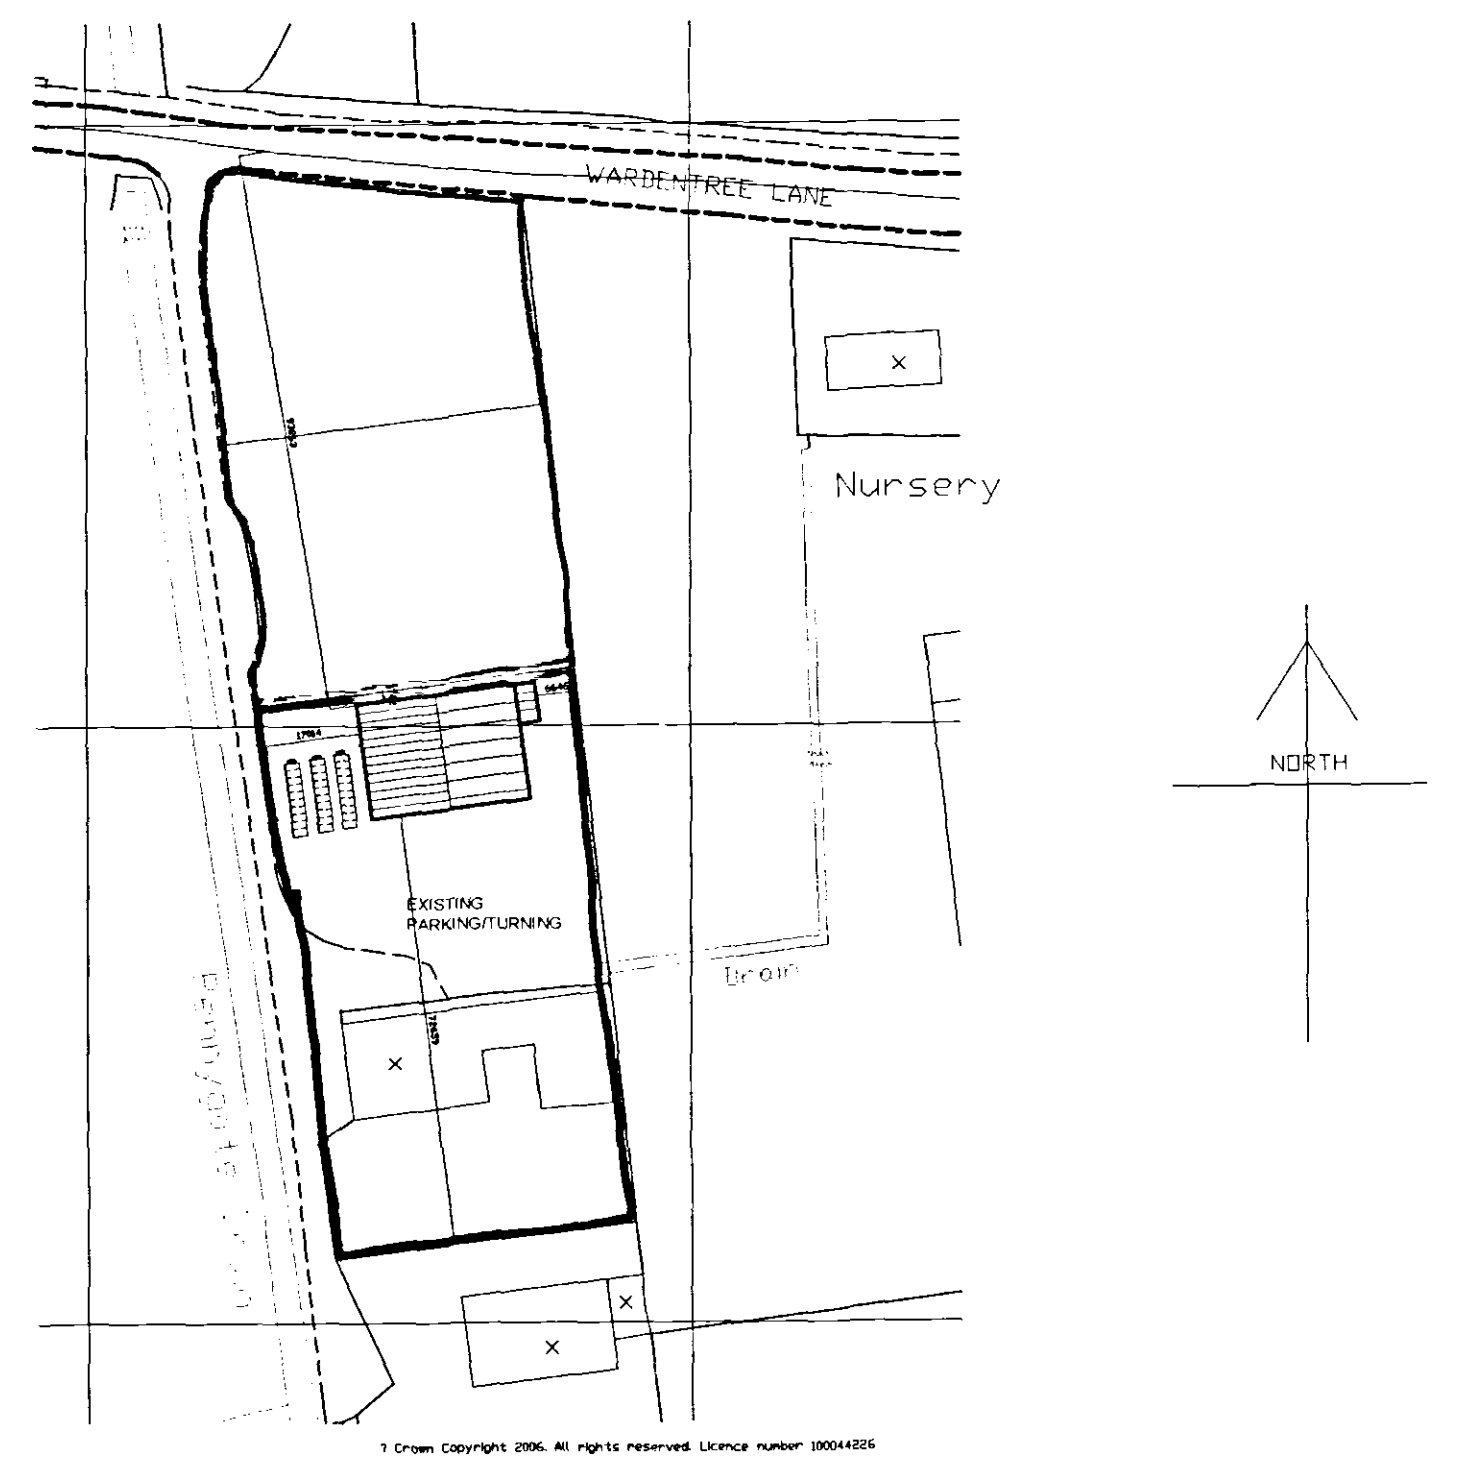

Reproduced from O.S. 1:250 scale plan by permission of Ordnance Survey on behalf of The Controller of Her Majesty's Stationary Office. © Crown copyright. All rights reserved. Licence number 100044226

LOCATION PLAN

07/03/2003
1055/kb

DC ARCHITECTURAL SOLUTIONS LIMITED
ARCHITECTURAL AND PLANNING SERVICES
26, Southgate,
Sleaford,
Lincolnshire,
NG34 7RY.



Client
PS KENT
Project
REPAIR SHOP, MOORTOFT LANE.

Drawing Title SITE AND LOCATION PLAN		Drawing Number DC/094/ 02	
Scale 1:500 AND 1:1250	Drawn DB	Date APRIL 06	Checked