
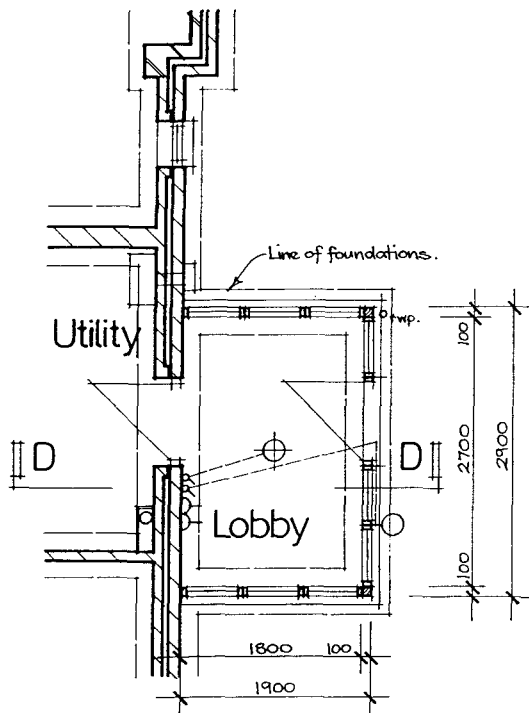


SOUTHERN
HOUSE
06 Nov 1995
Ref: 1076/95

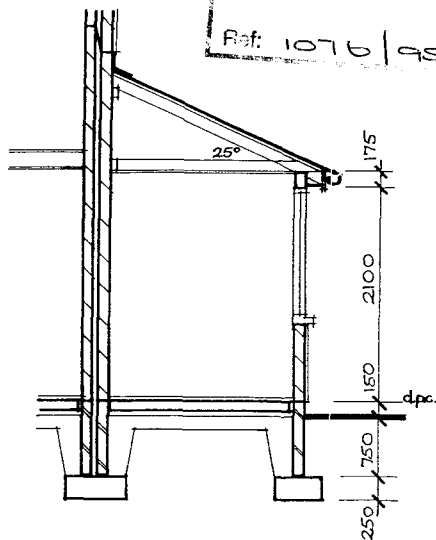

SECTION D-D.

FLOOR PLAN

Notes:







Roof tiles, battens & felt as main roof. 50x100 mm SC3 grade rafters at 600mm max. ctrs. 50x100mm SC3 grade ceiling joists at 600mm max. ctrs. 50x150mm bearers bolted to wall at 600mm max. ctrs. with 10mm ϕ expanding anchors. Roof flashed to wall with Code 4 lead with 150mm upstand & d.p.c. cavity tray over. 12.5mm foil-backed plasterboard with skim finish. 25x150mm fascia with w.b.p. ply soffit.

100x175mm SC3 grade continuous bearer to eaves, fixed each end to ex. 100x100mm corner posts. Single glazed window units with d.p.c. to jambs and sill. Glazing to same safety standard as main dwelling. 100mm blockwork with render as dwelling. Furfix wall ties as before.

Slab & all work below d.p.c. as main extension. Side of roof over glazing to be render on expanet on marine ply on 50x100mm stud framing.

All work to Local Authority satisfaction.







project Proposed Extension and Alterations to Existing Farmhouse, Cowbit Drive, West Pinchbeck, Spalding, Lincolnshire.			
title LOBBY DETAILS			
date Oct. '95	scale 1:50	drawn <i>[Signature]</i>	checked 700:07

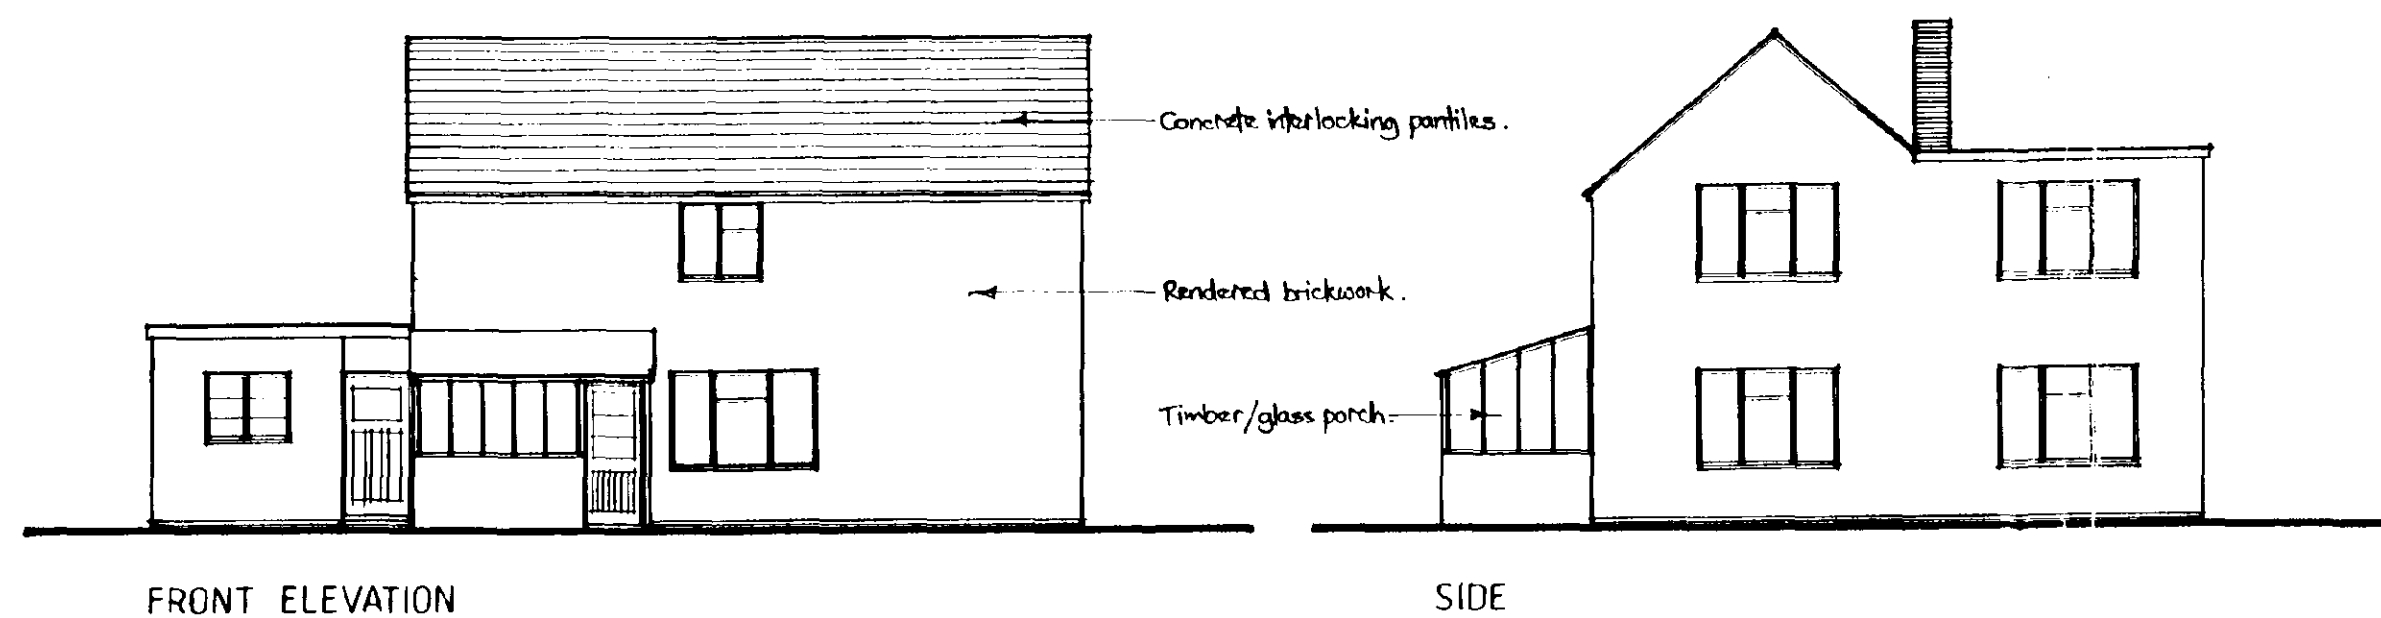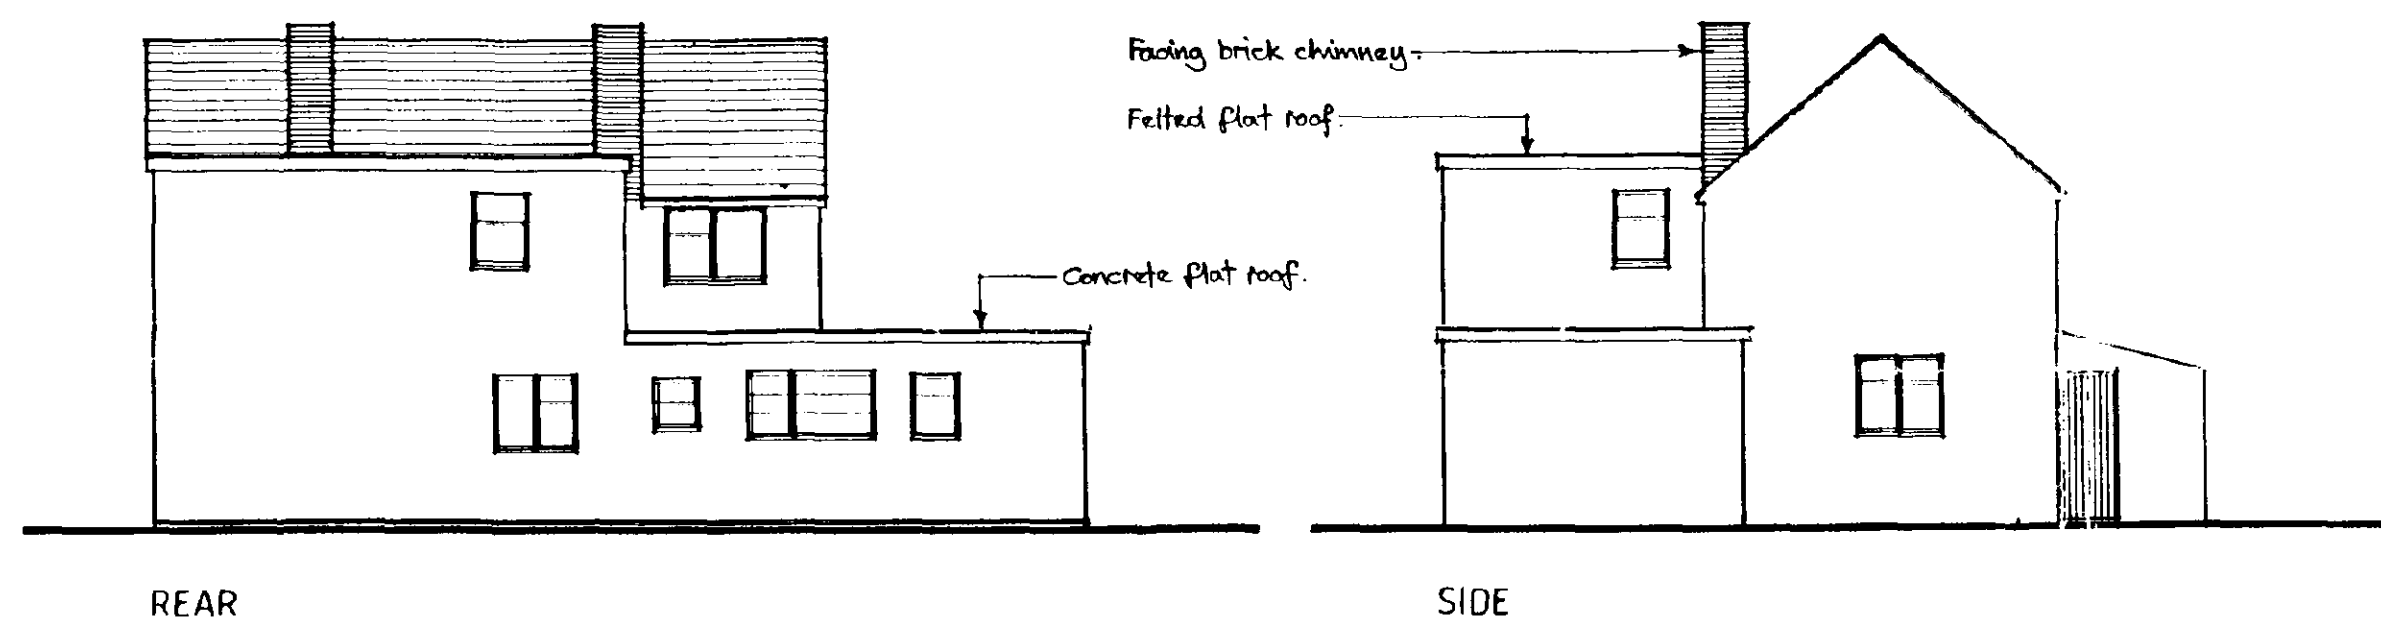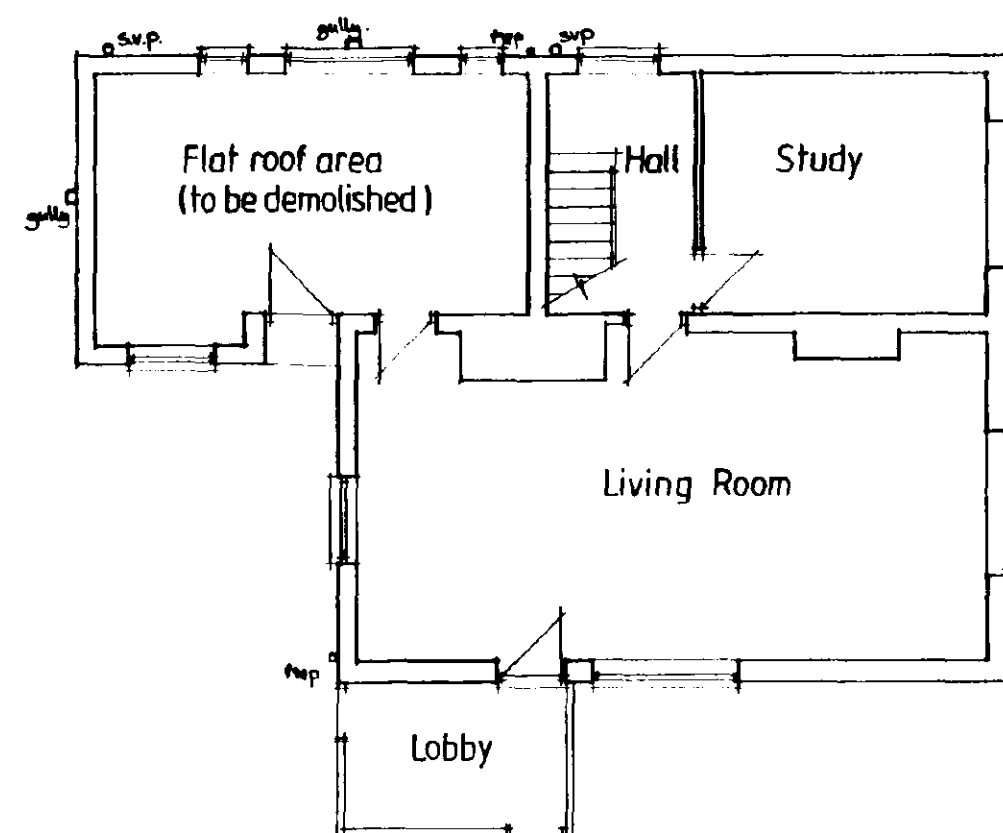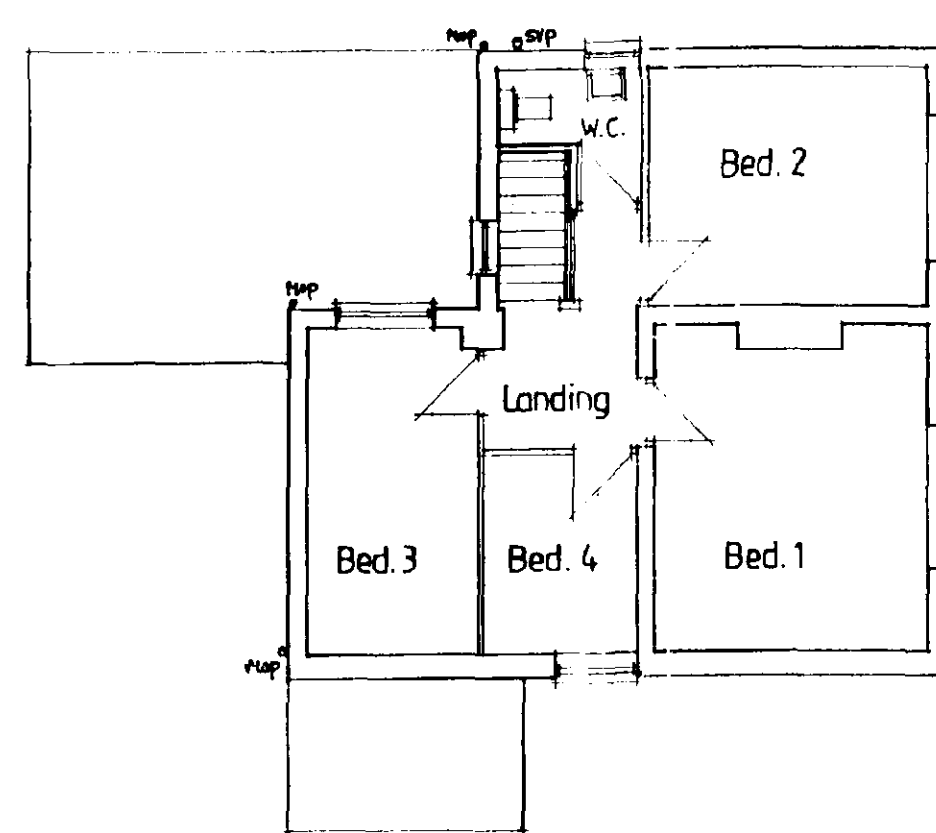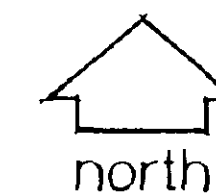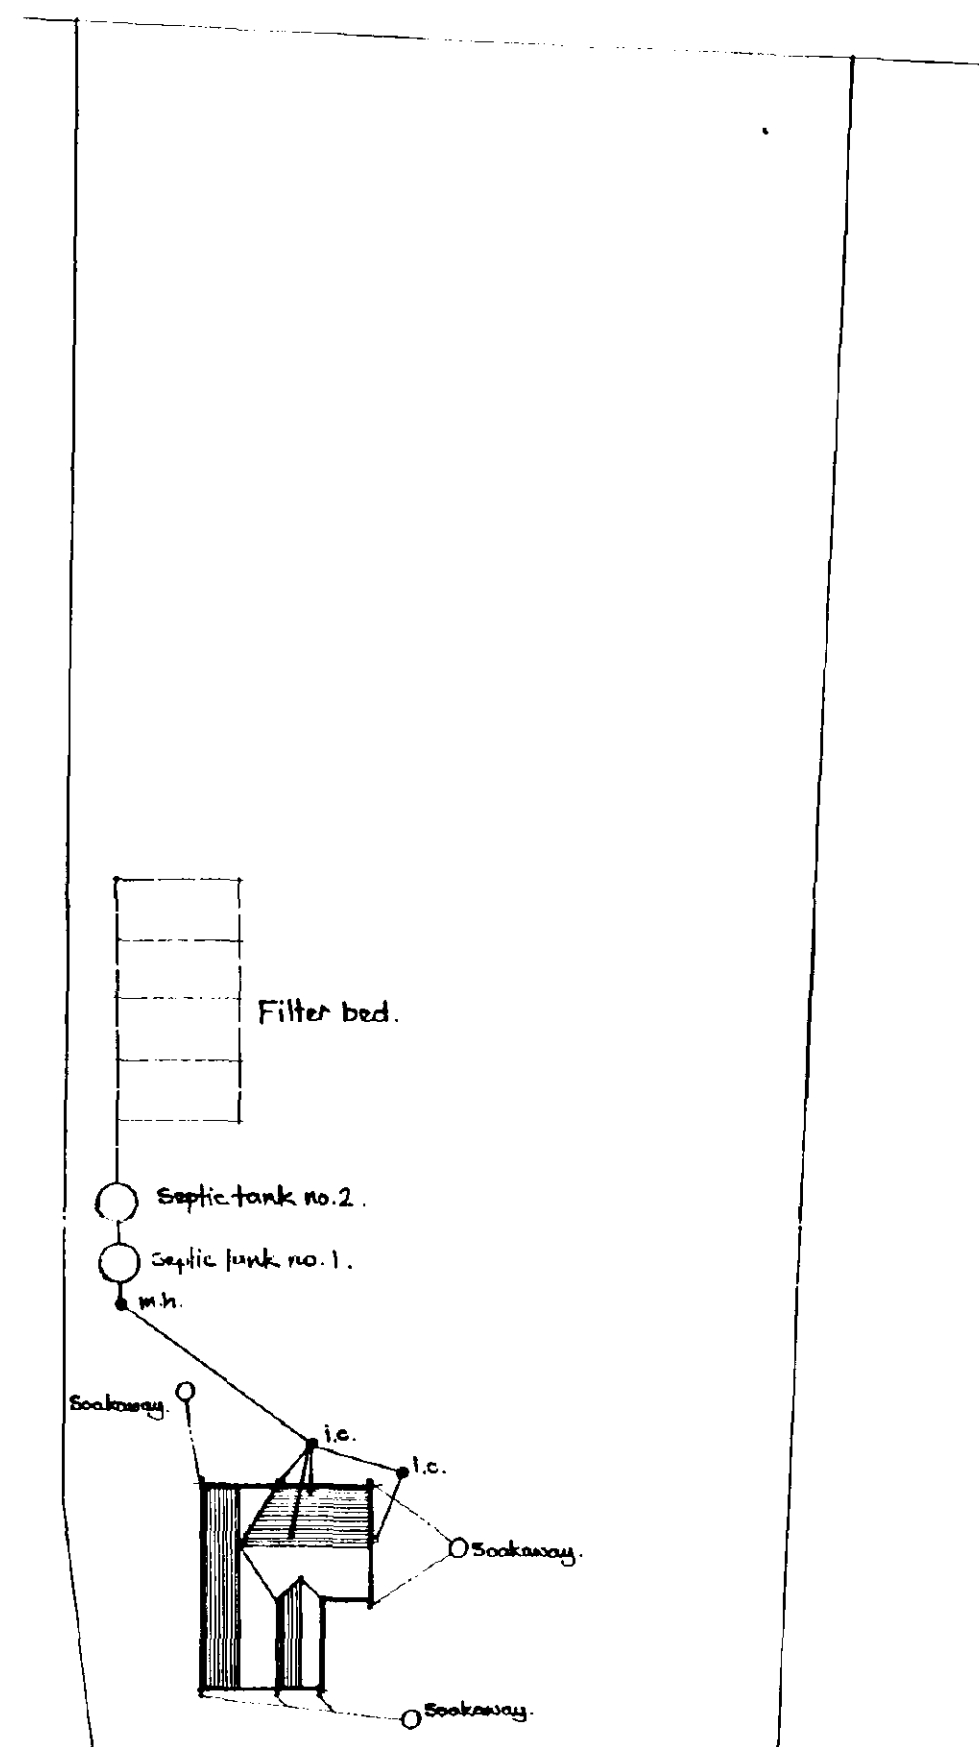

SITE PLAN
Scale 1:500

SOUTH
HOUSING
08 NOV 1995
Ref: 1076/95

<p>Client</p> <p>Mr and Mrs V. Keeley, Monks Cottage, Aslackby, Sleaford, Lincs.</p>	<p>Drawing title</p> <p>EXISTING: Floor Plans and Elevations. Proposed Site Plan.</p>	
<p>Job title</p> <p>Proposed Alterations and Extension to Existing Farmhouse, Cowbit Drive, West Pinchbeck, Spalding, Lincs.</p>	<p>Revisions</p>	
<p>R. Westgate, MA, PhD, Dipl. Arch, Dipl. L.A., 39 Black Prince Avenue, Market Deeping, Peterborough.</p>	<p>scale</p> <p>1:500 1:100</p> <p>date</p> <p>September 1995</p>	<p>drawn</p> <p>date</p> <p>700 01</p>

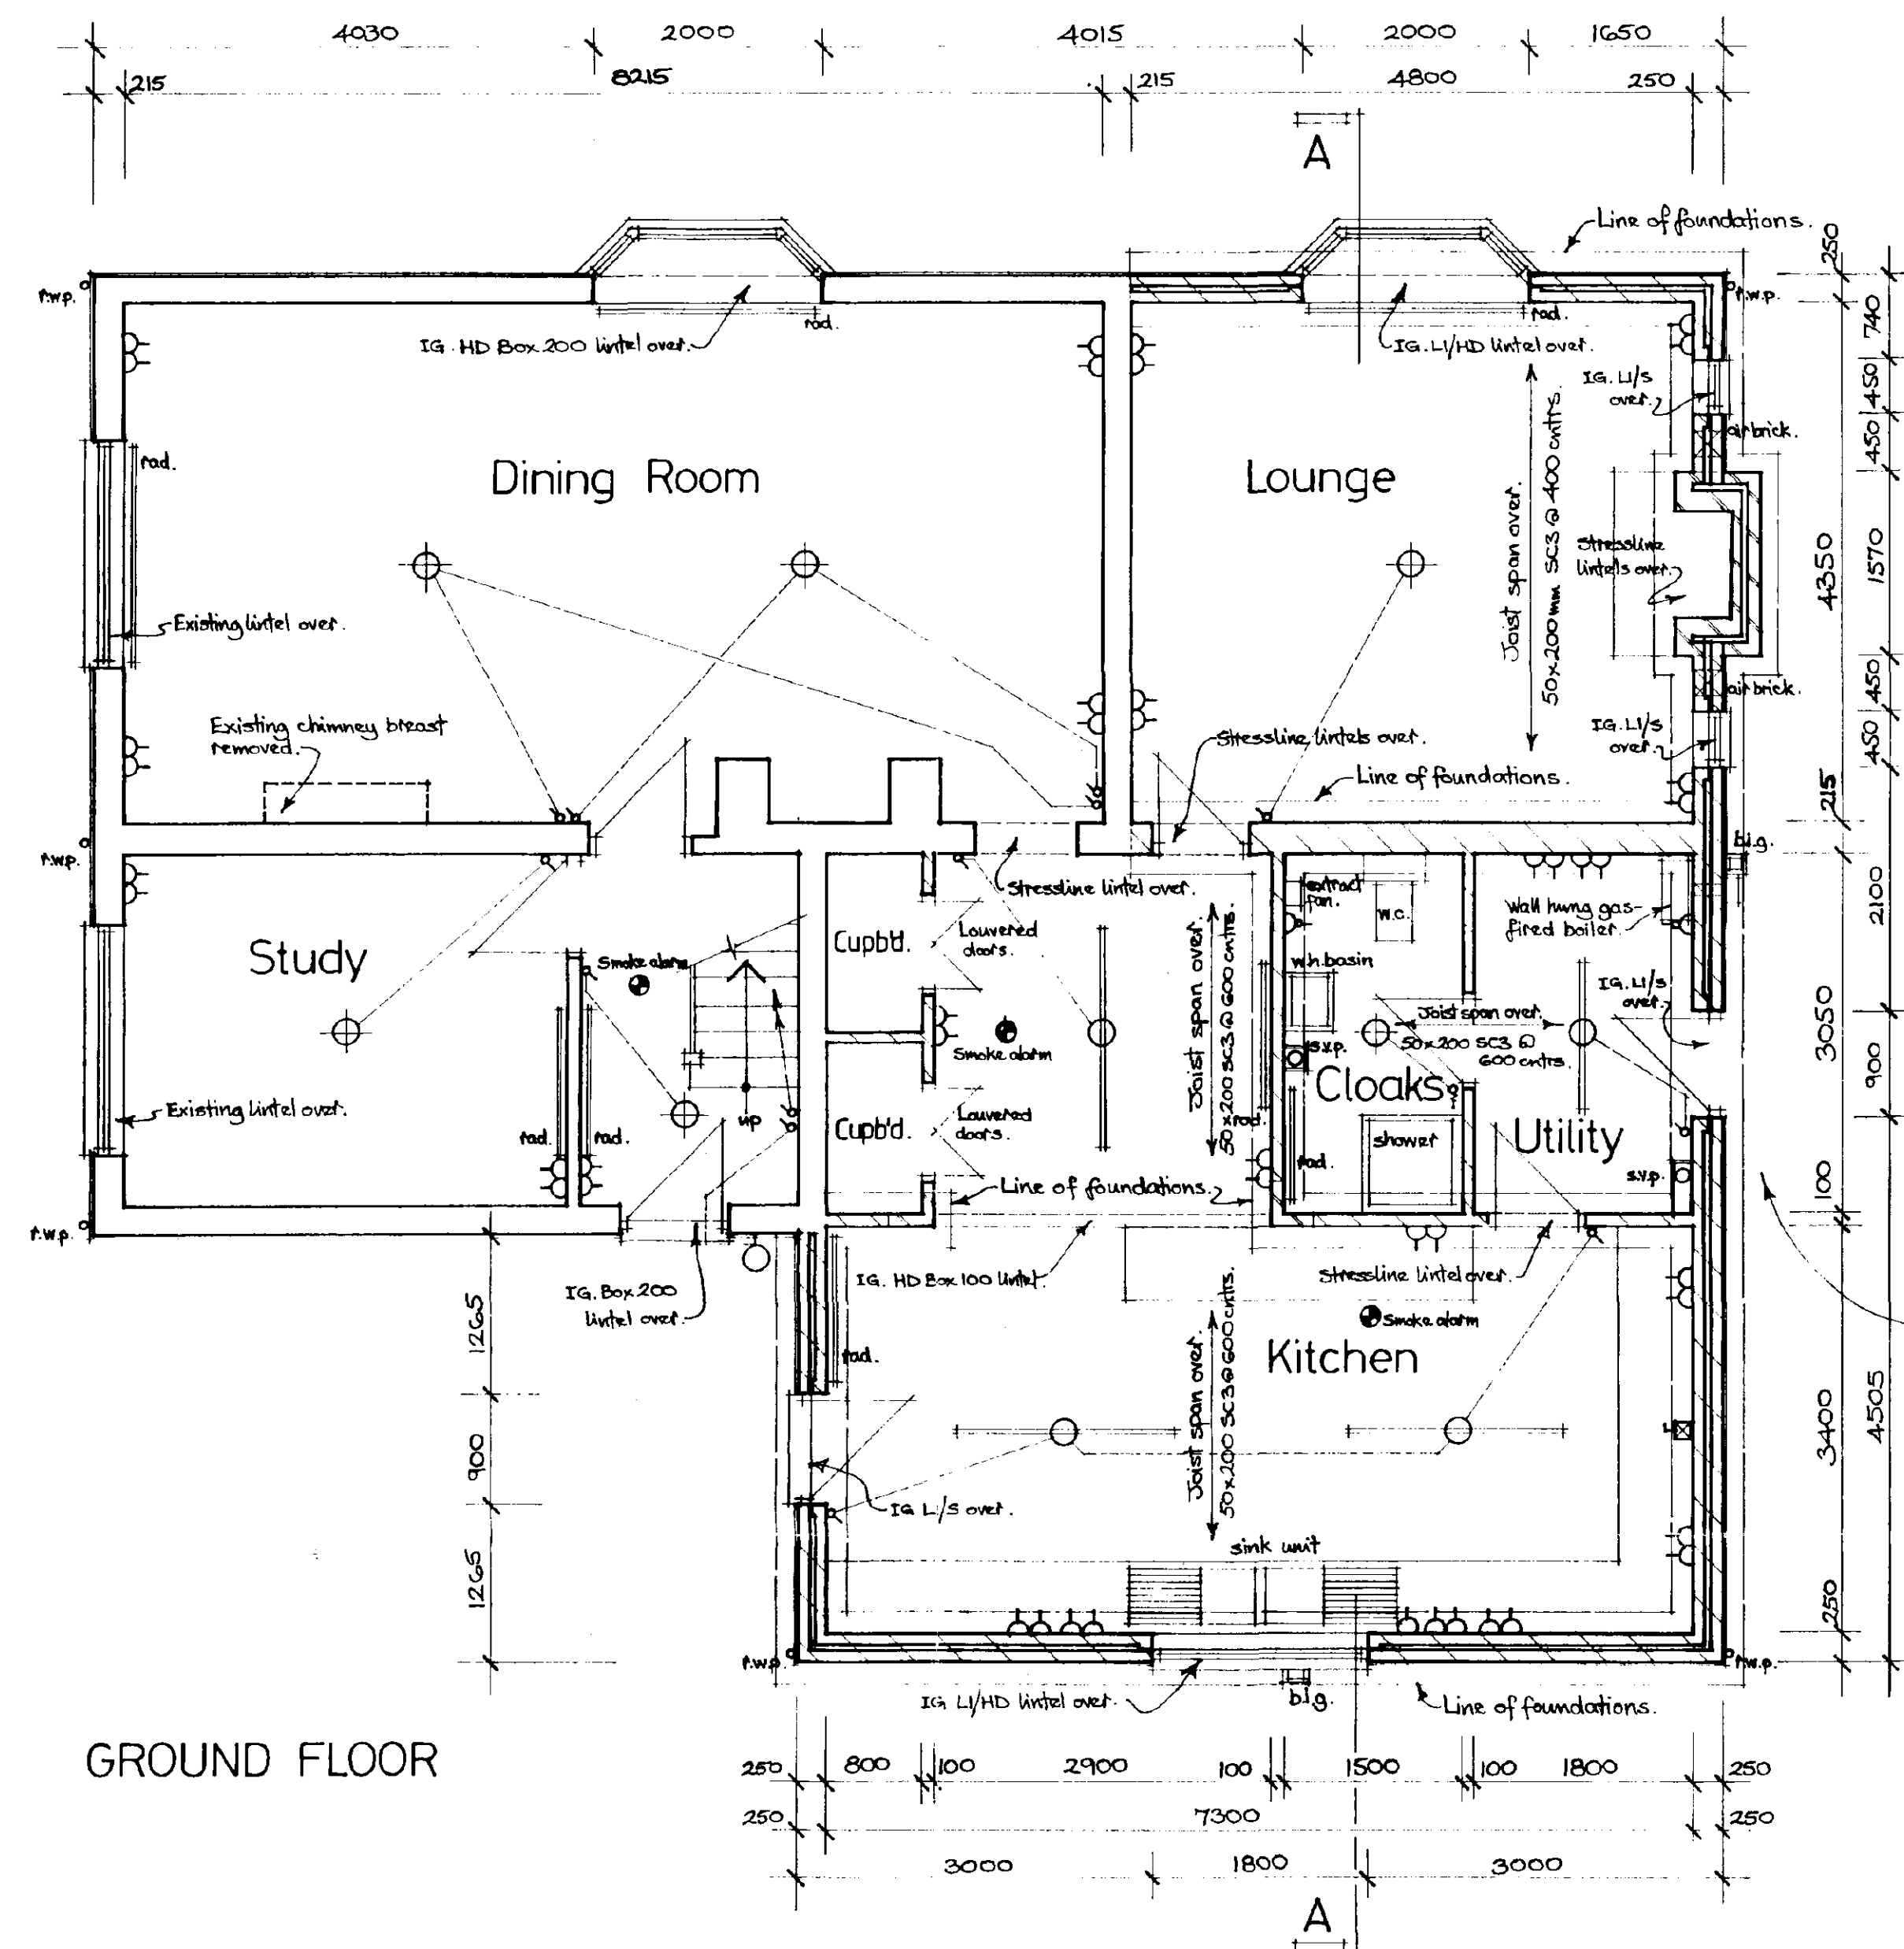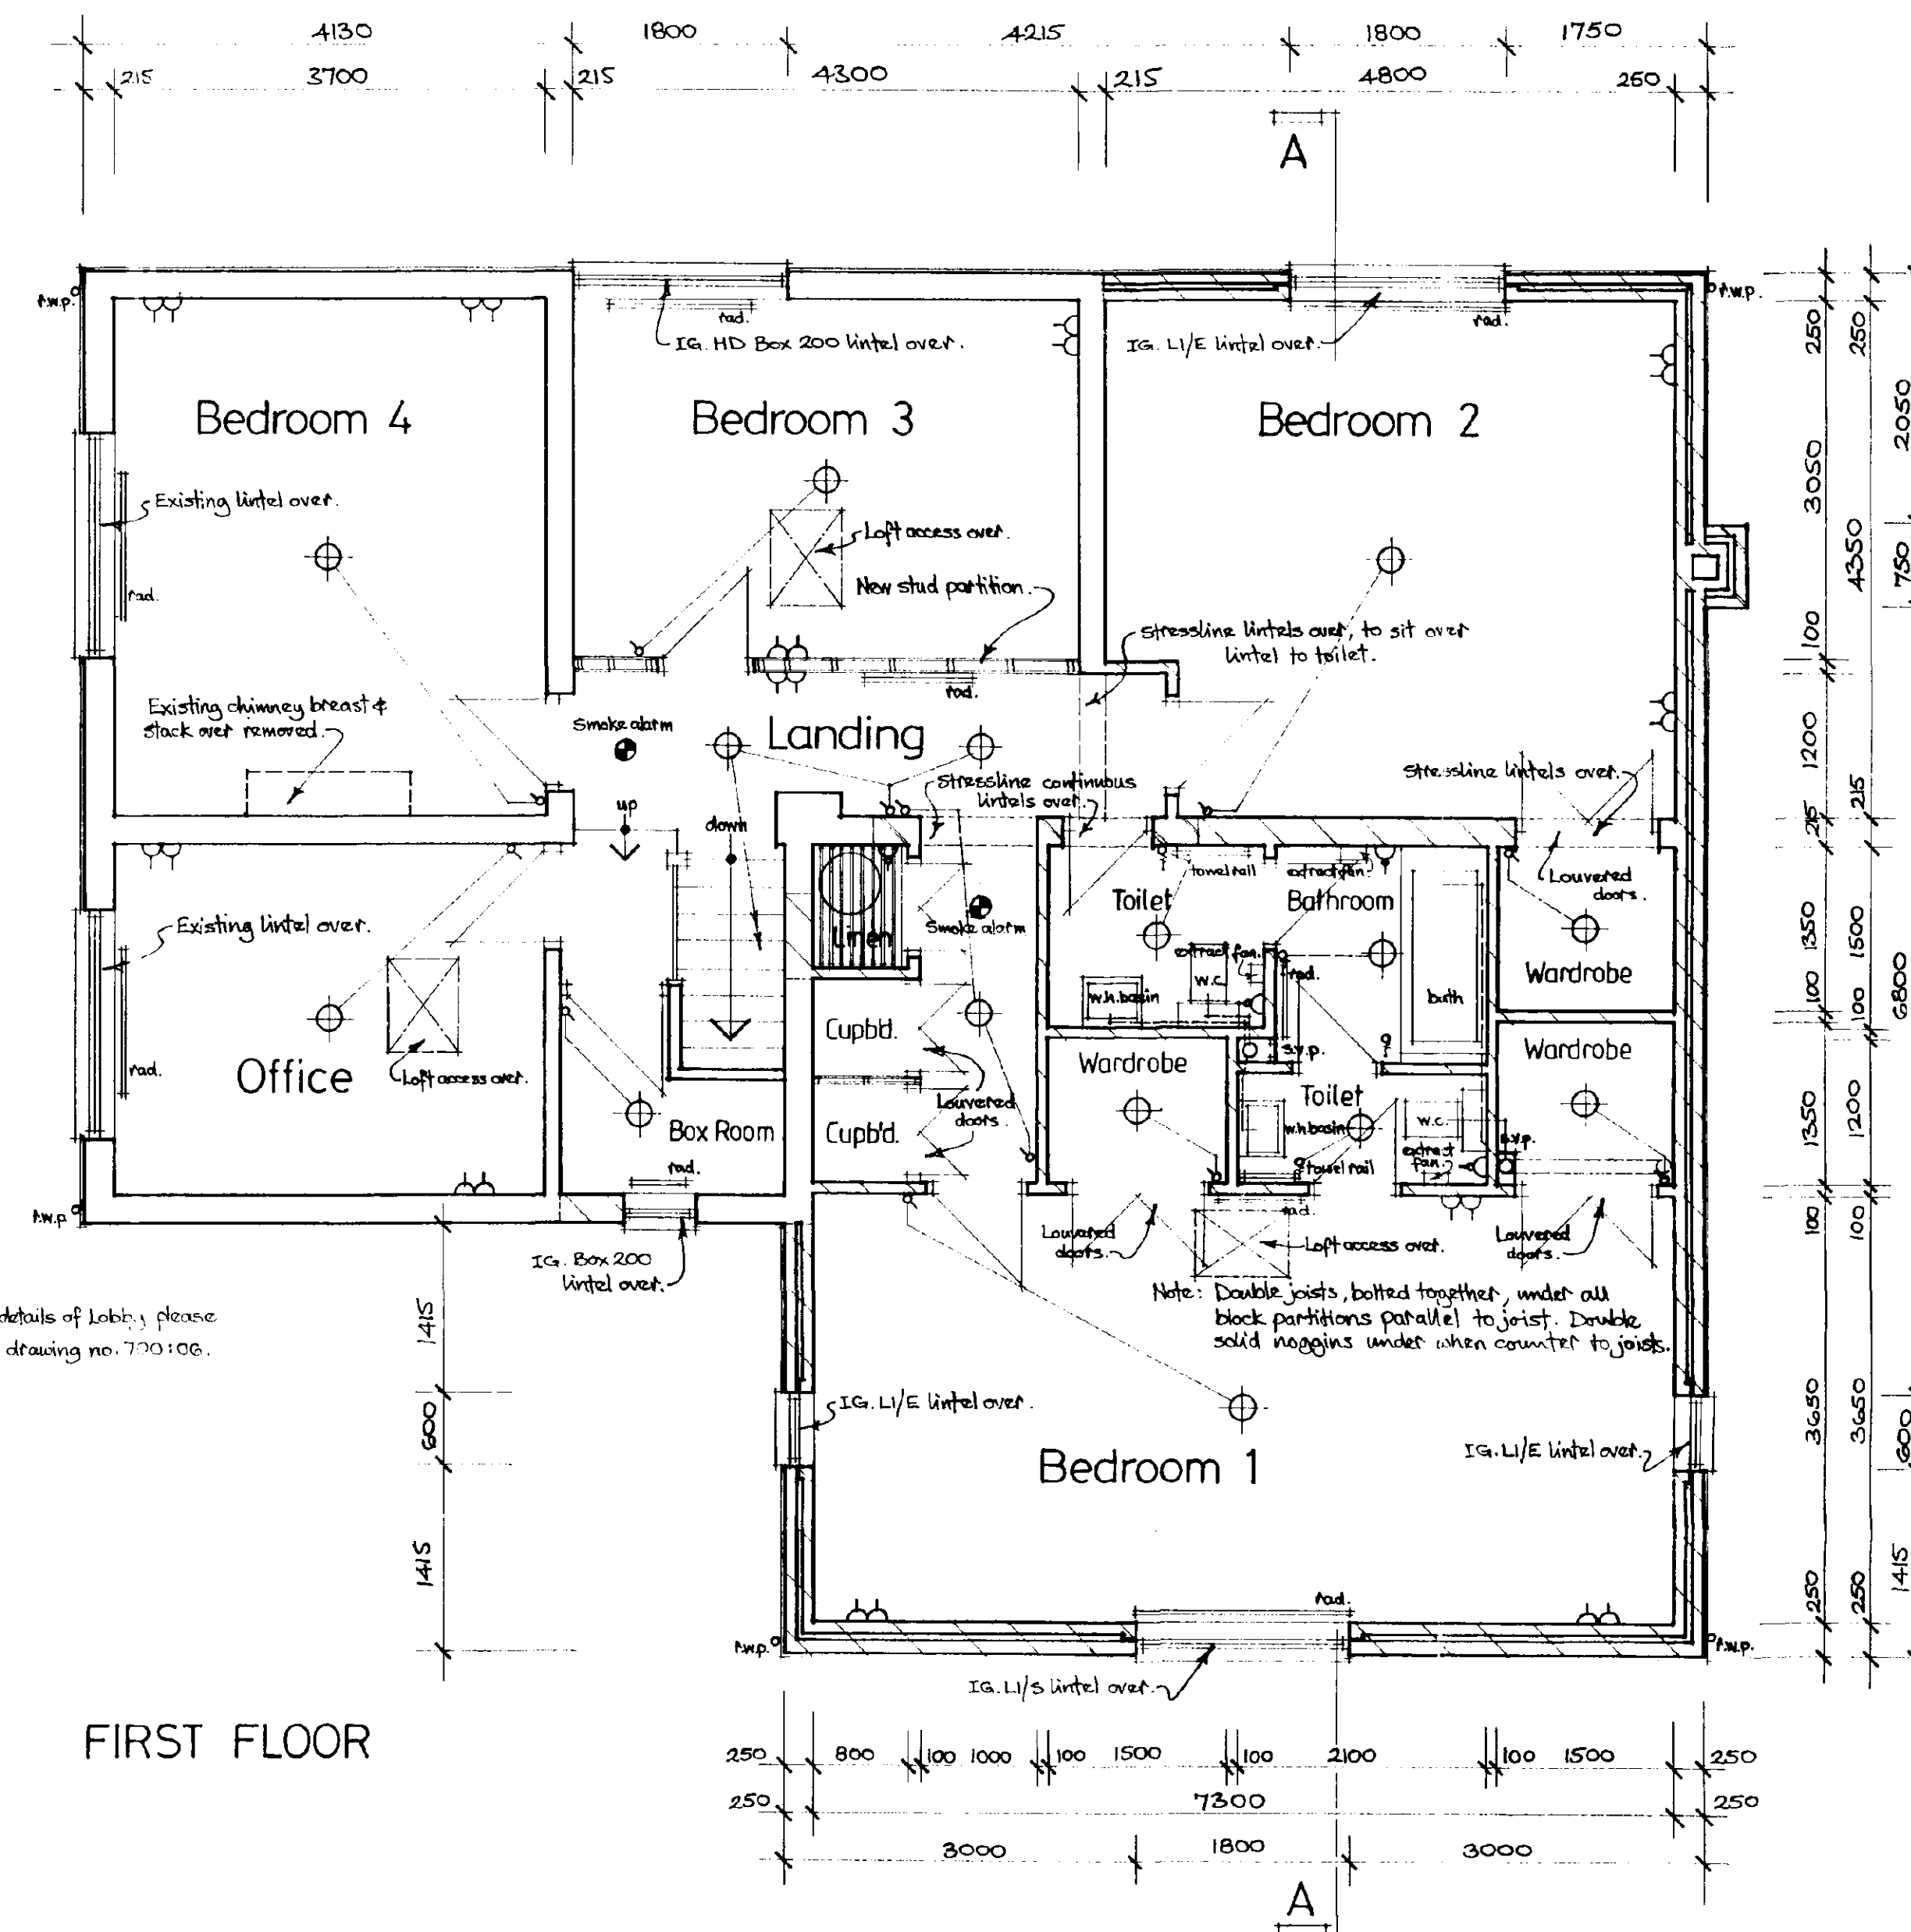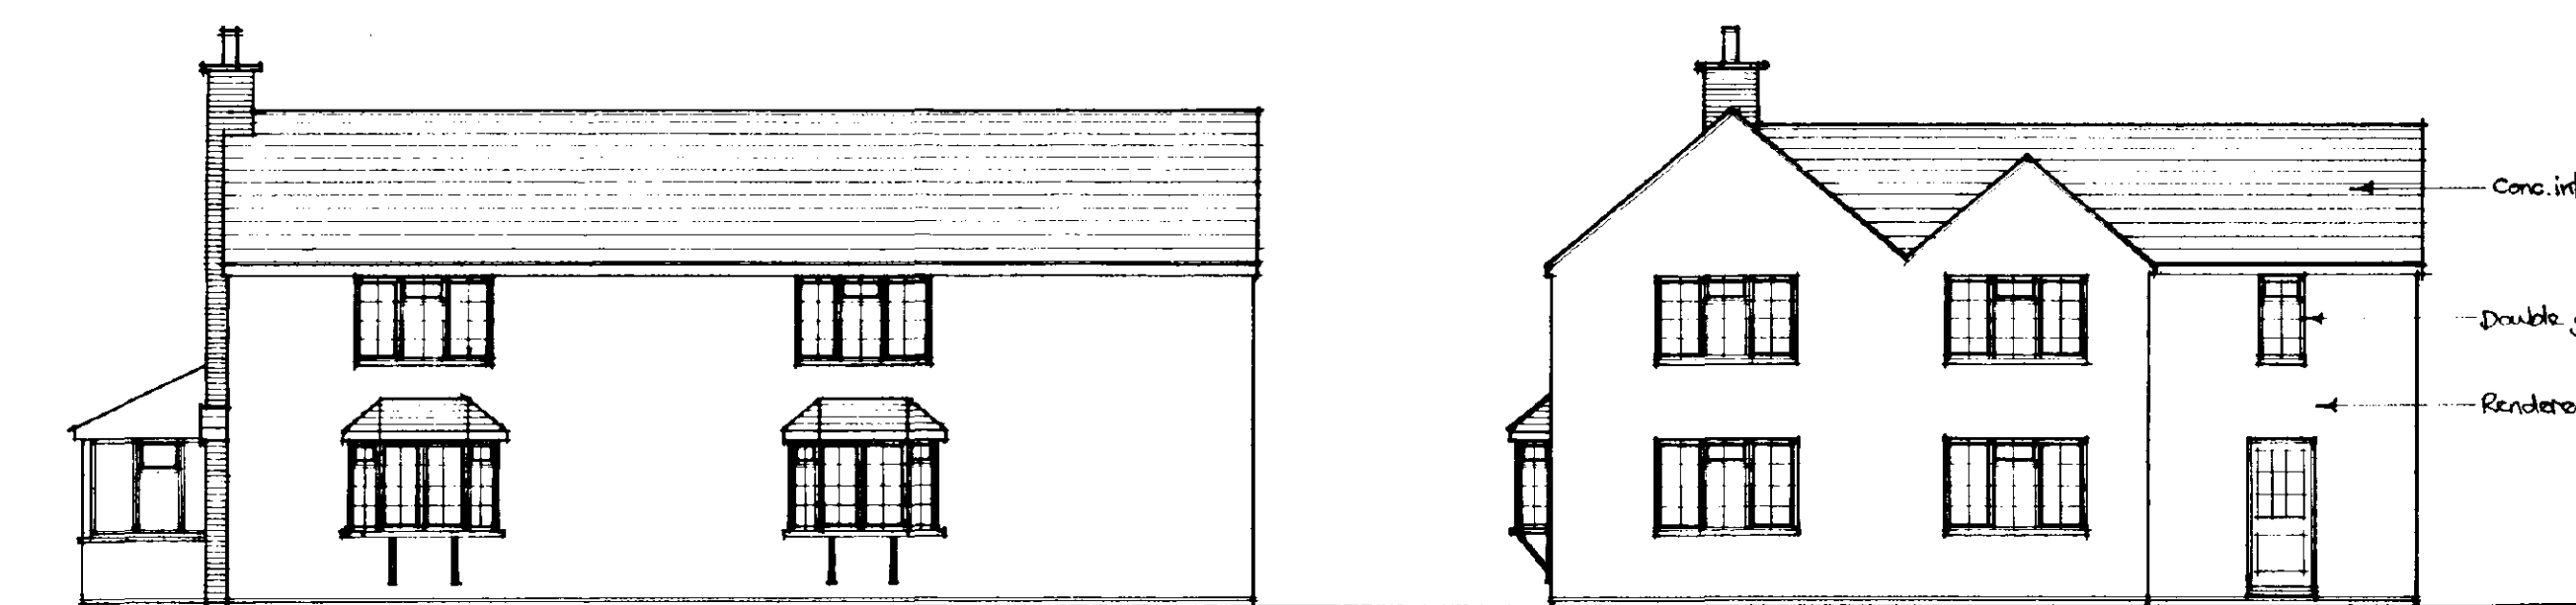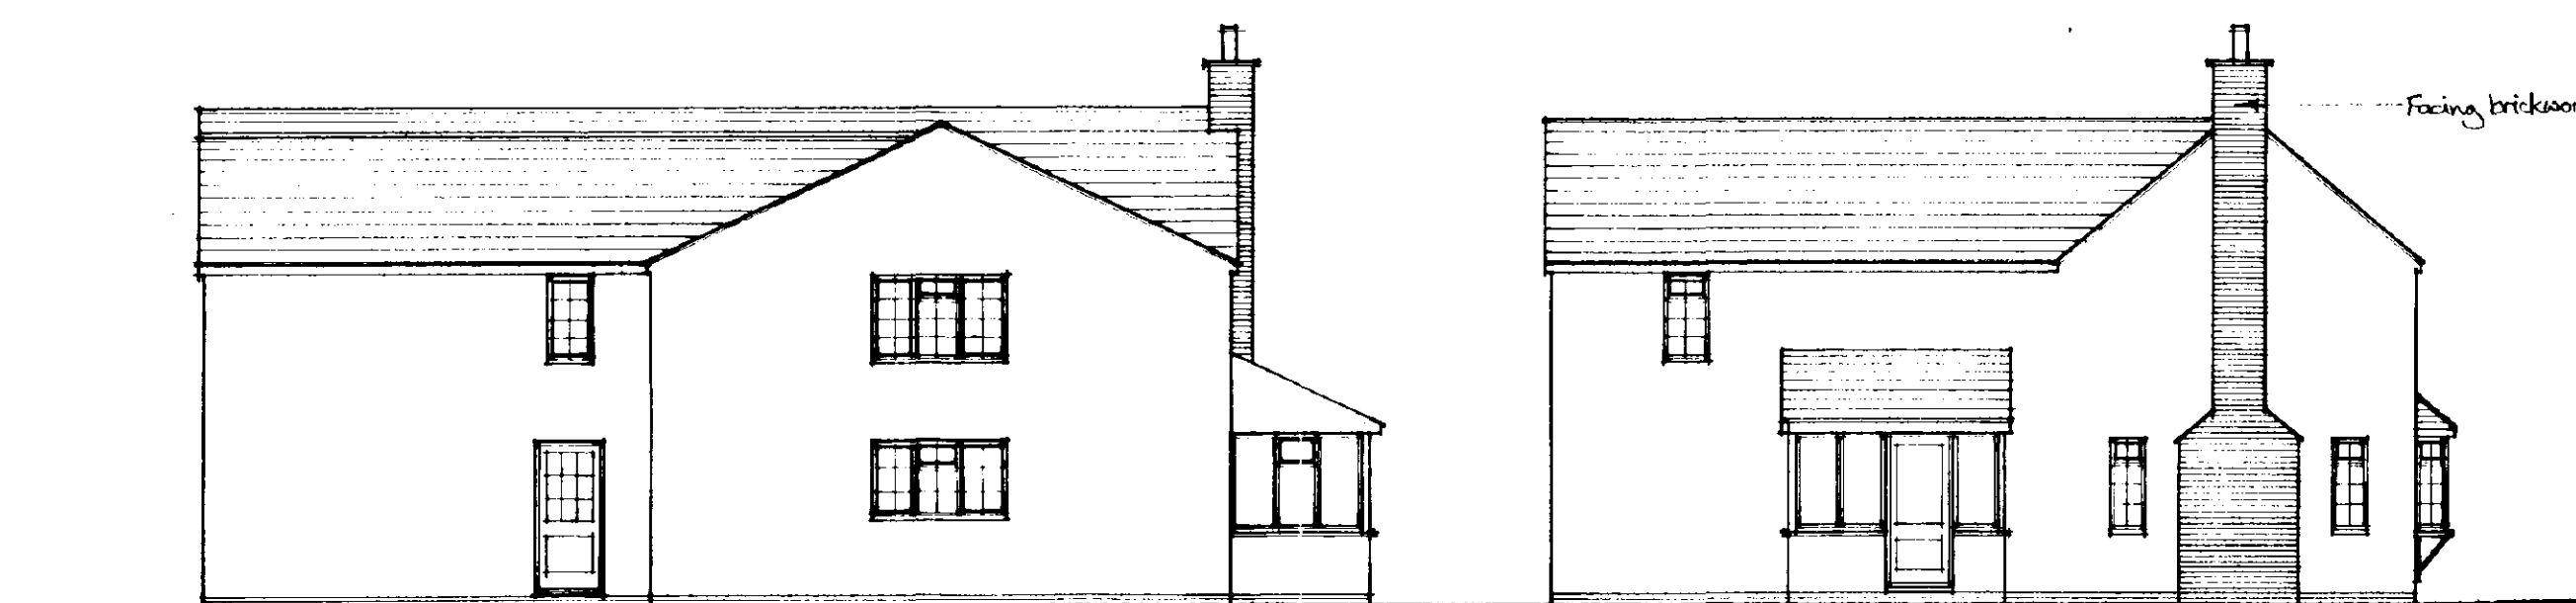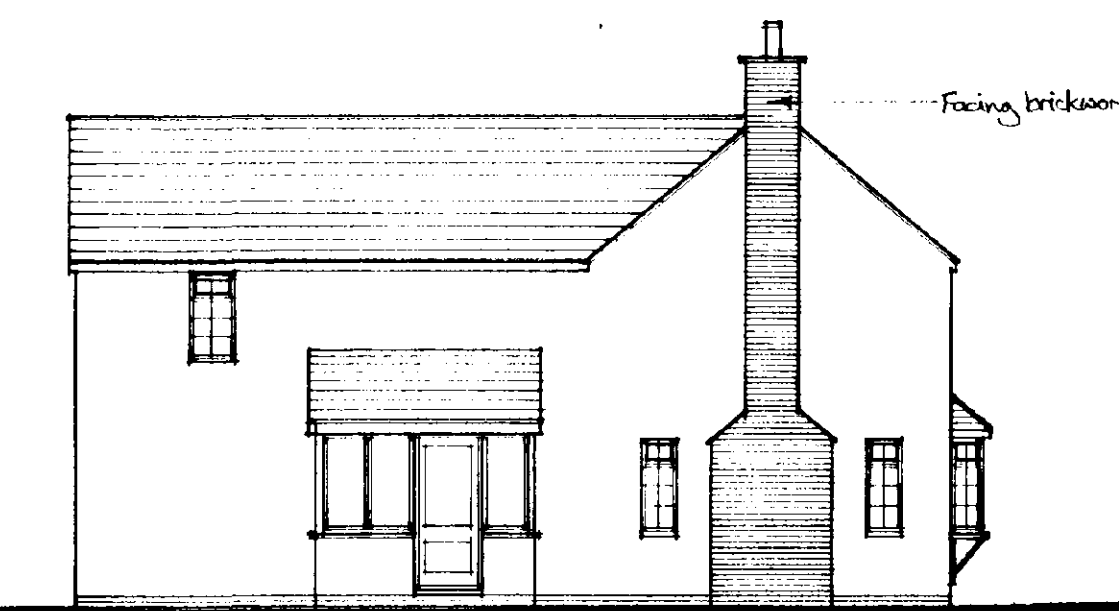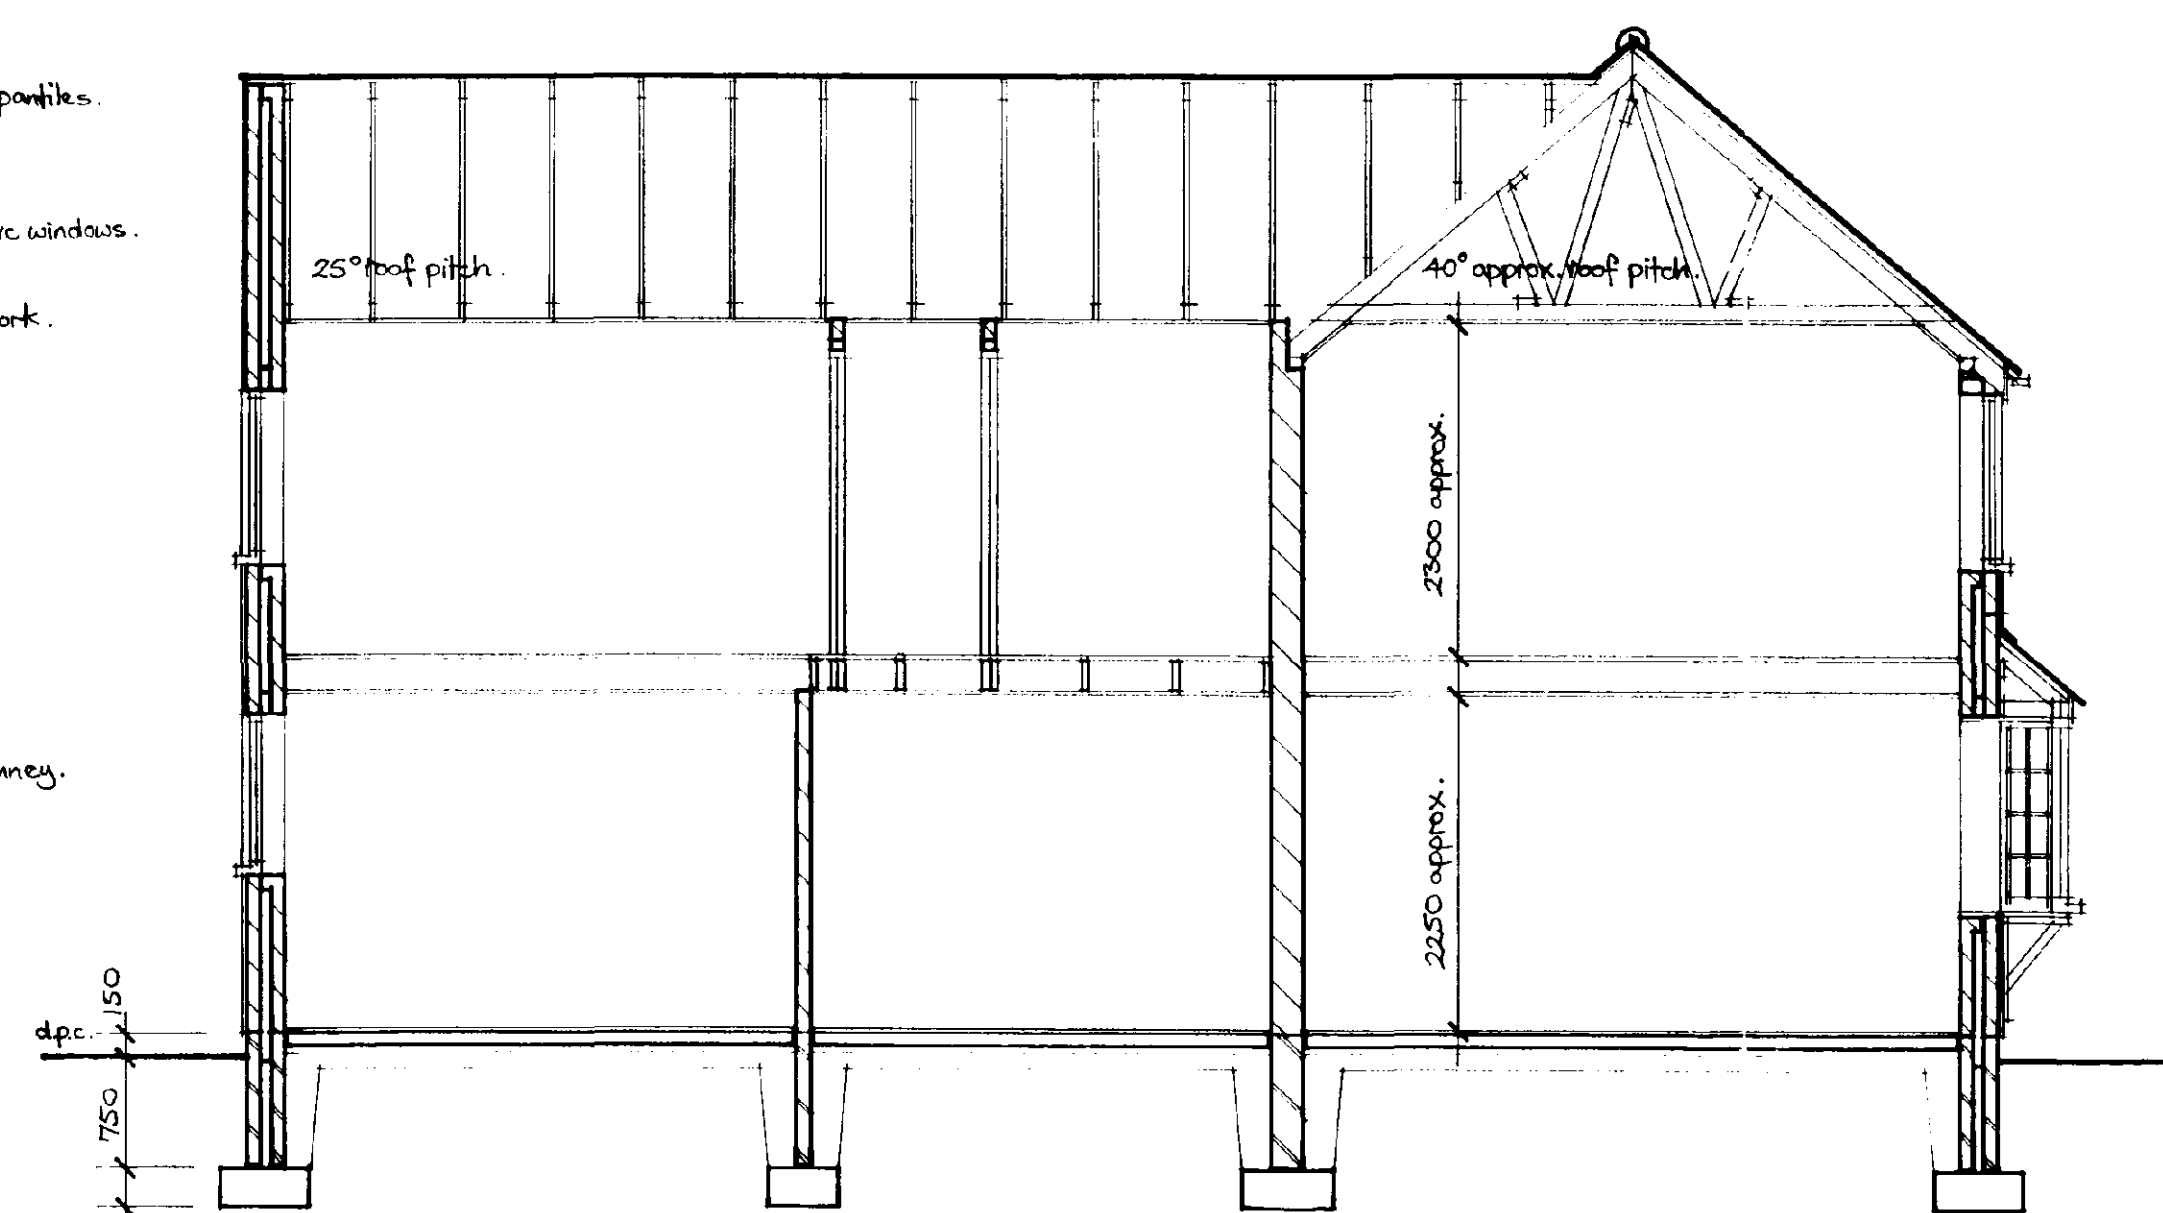

Rev. A Oct. '95 Lobby added.

SOUTH HOUSING DO
HOUSING PLANNING
00 NOV 1995
1076/95

Client
Mr and Mrs V. Keeley,
Monks Cottage, Aslackby, Sleaford, Lincs.

Job title

Proposed Alterations and Extension to
Existing Farmhouse,
Cowbit Drove,
West Pinchbeck,
Spalding,
Lincolnshire.

Drawing title

PROPOSED :
Floor Plans, Section
and Elevations

Scale 1:100 1:50	Date Sept. 1995	Drawn 
---------------------	--------------------	--

R. Westgate, MA, PhD, Dipl. Arch, Dipl. LA.,
39 Black Prince Avenue,
Market Deeping, Peterborough.

700 02 A