


PROPOSED REVISED FRONT ELEVATION TO EXTENSION
FOR SHOP AND BAKERY AT HOLMLEA BAKERY
46A KNIGHT STREET, PINCHBECK, LINCOLNSHIRE

SOUTH HOLLAND DC
HOUSING & PLANNING

14 DEC 1999


Ref: 1083/99

TILES AND PITCH OF NEW ROOF
TO MATCH EXISTING

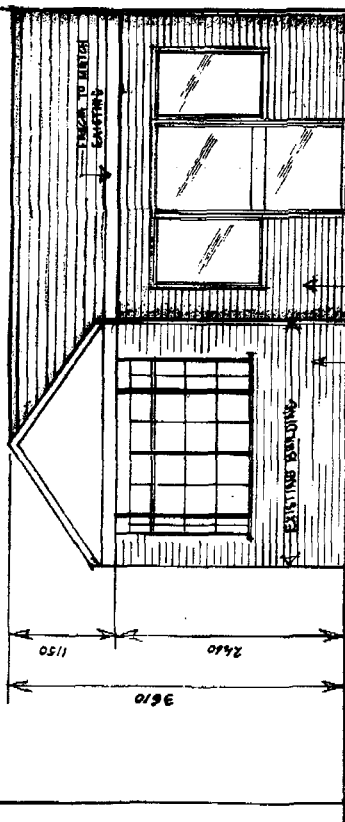


FRONT ELEVATION


**DETERMINED
PLAN**

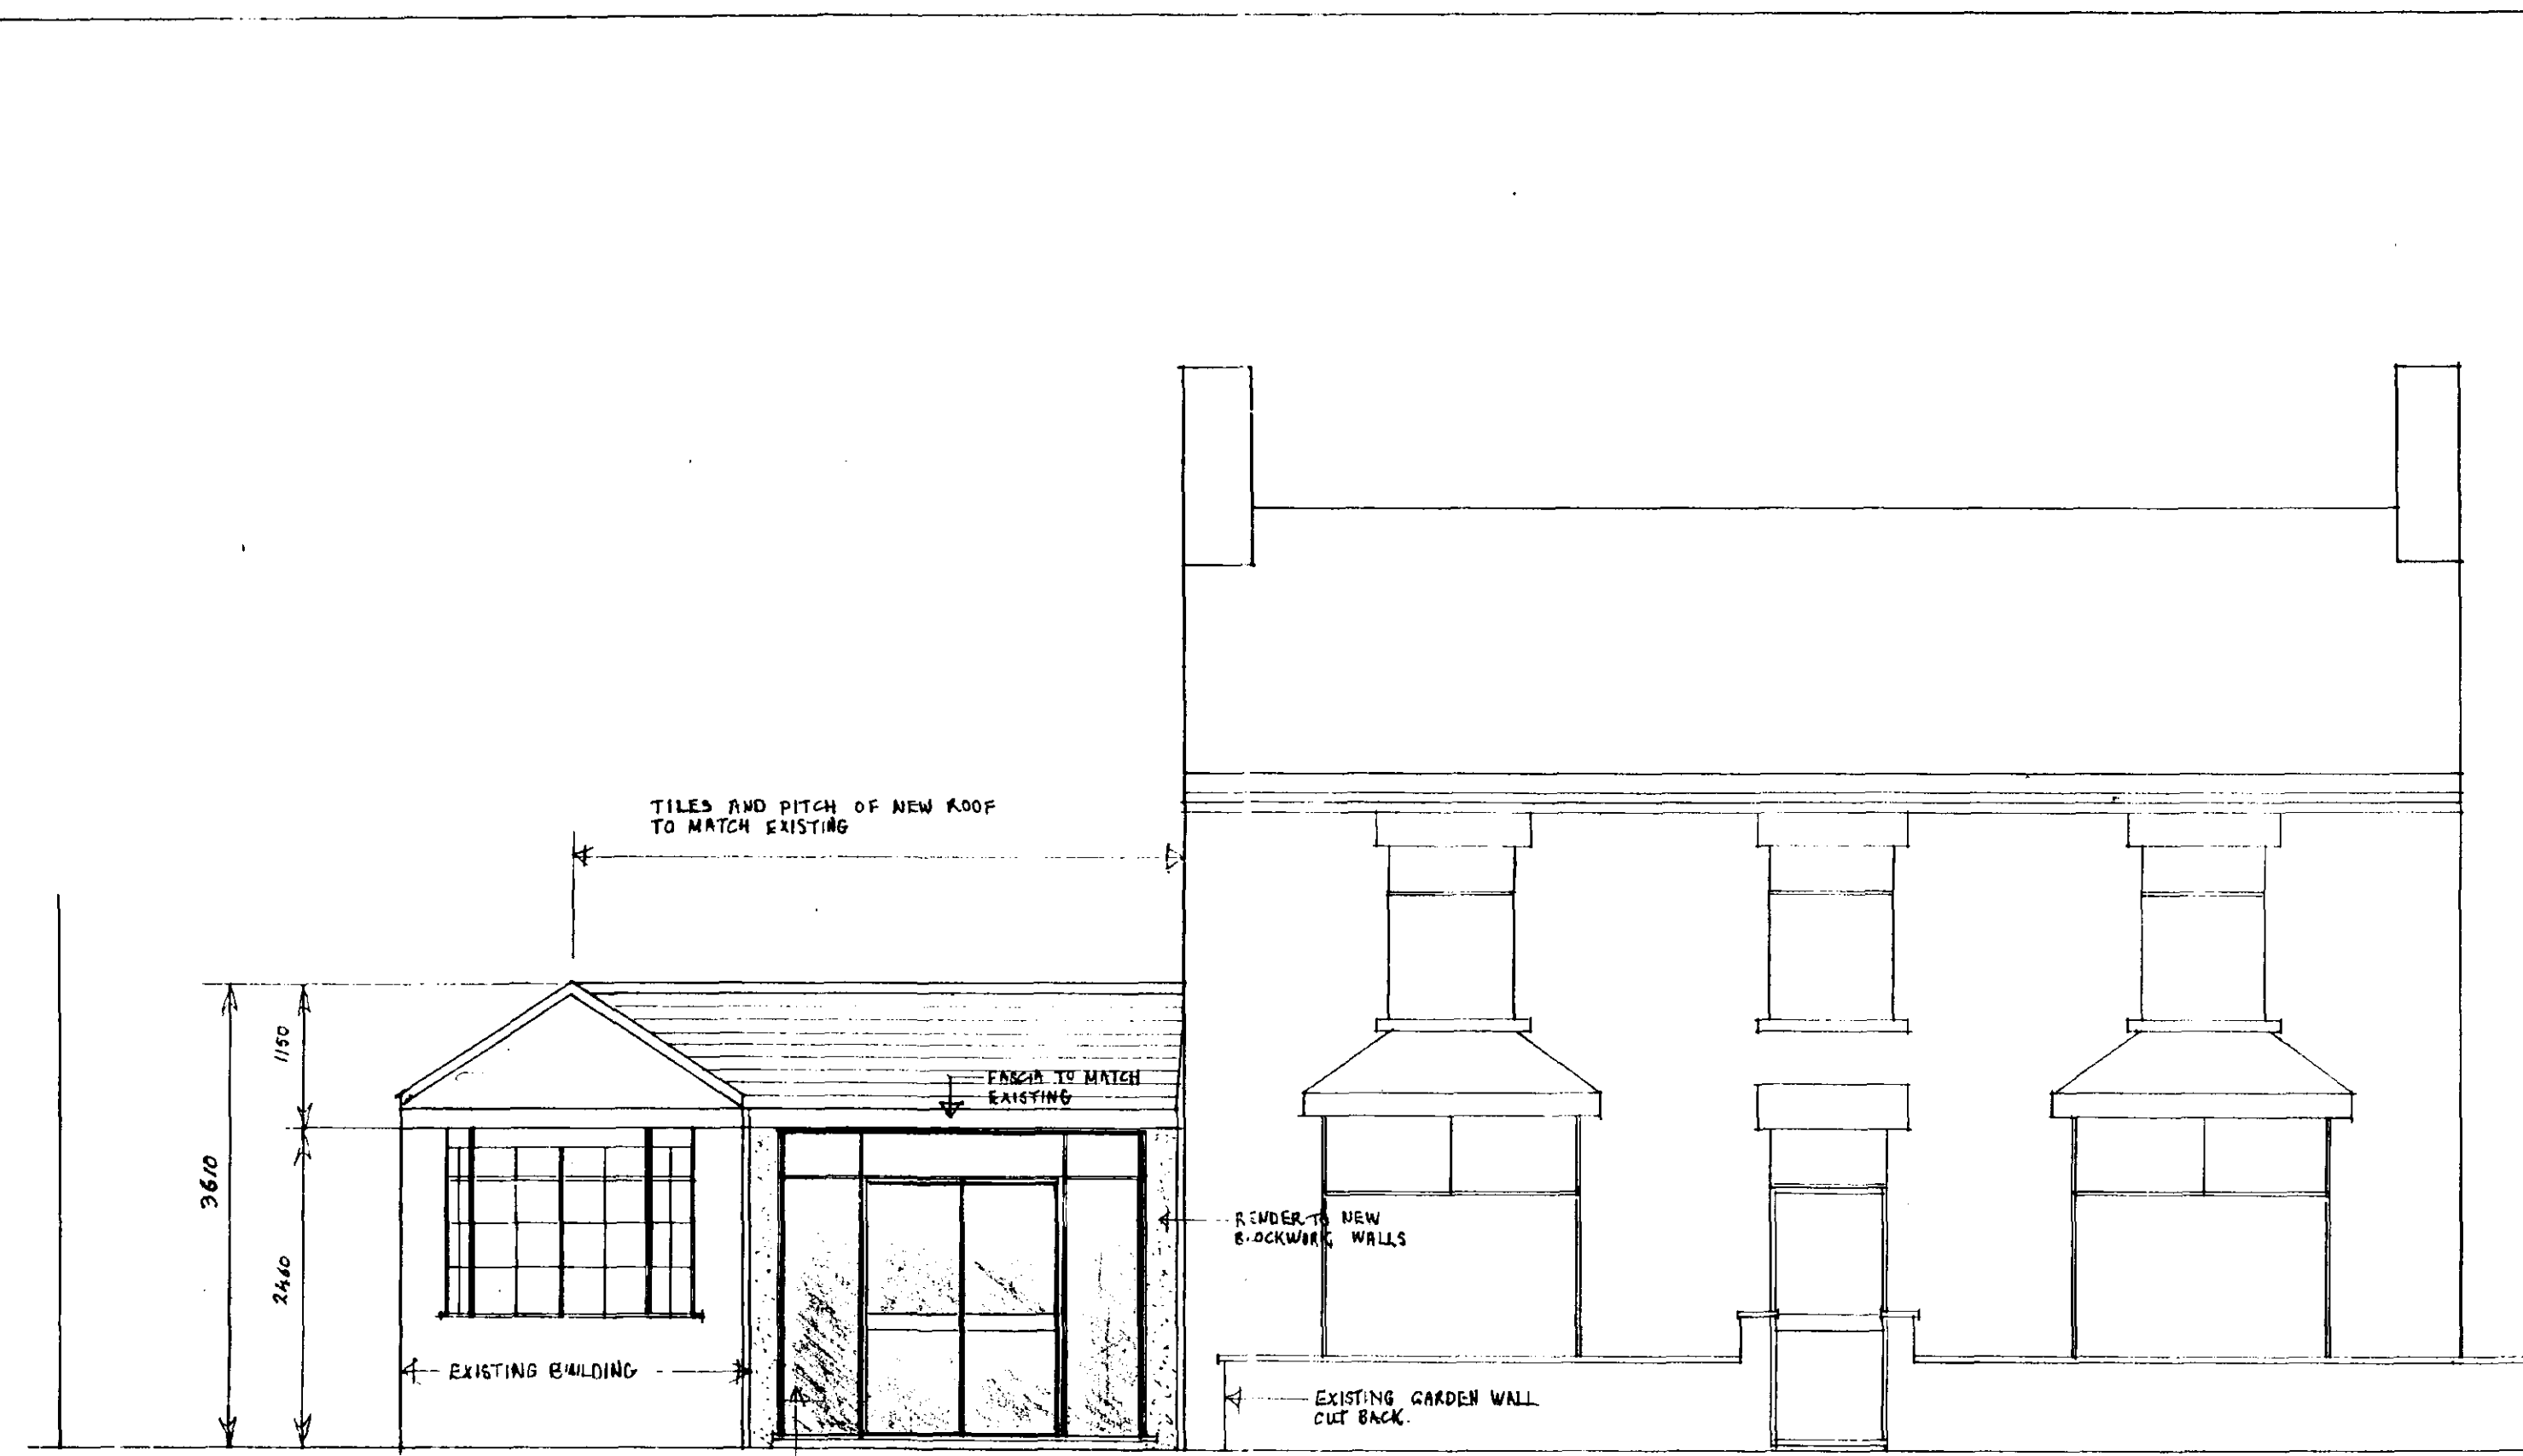


FRONT ELEVATION

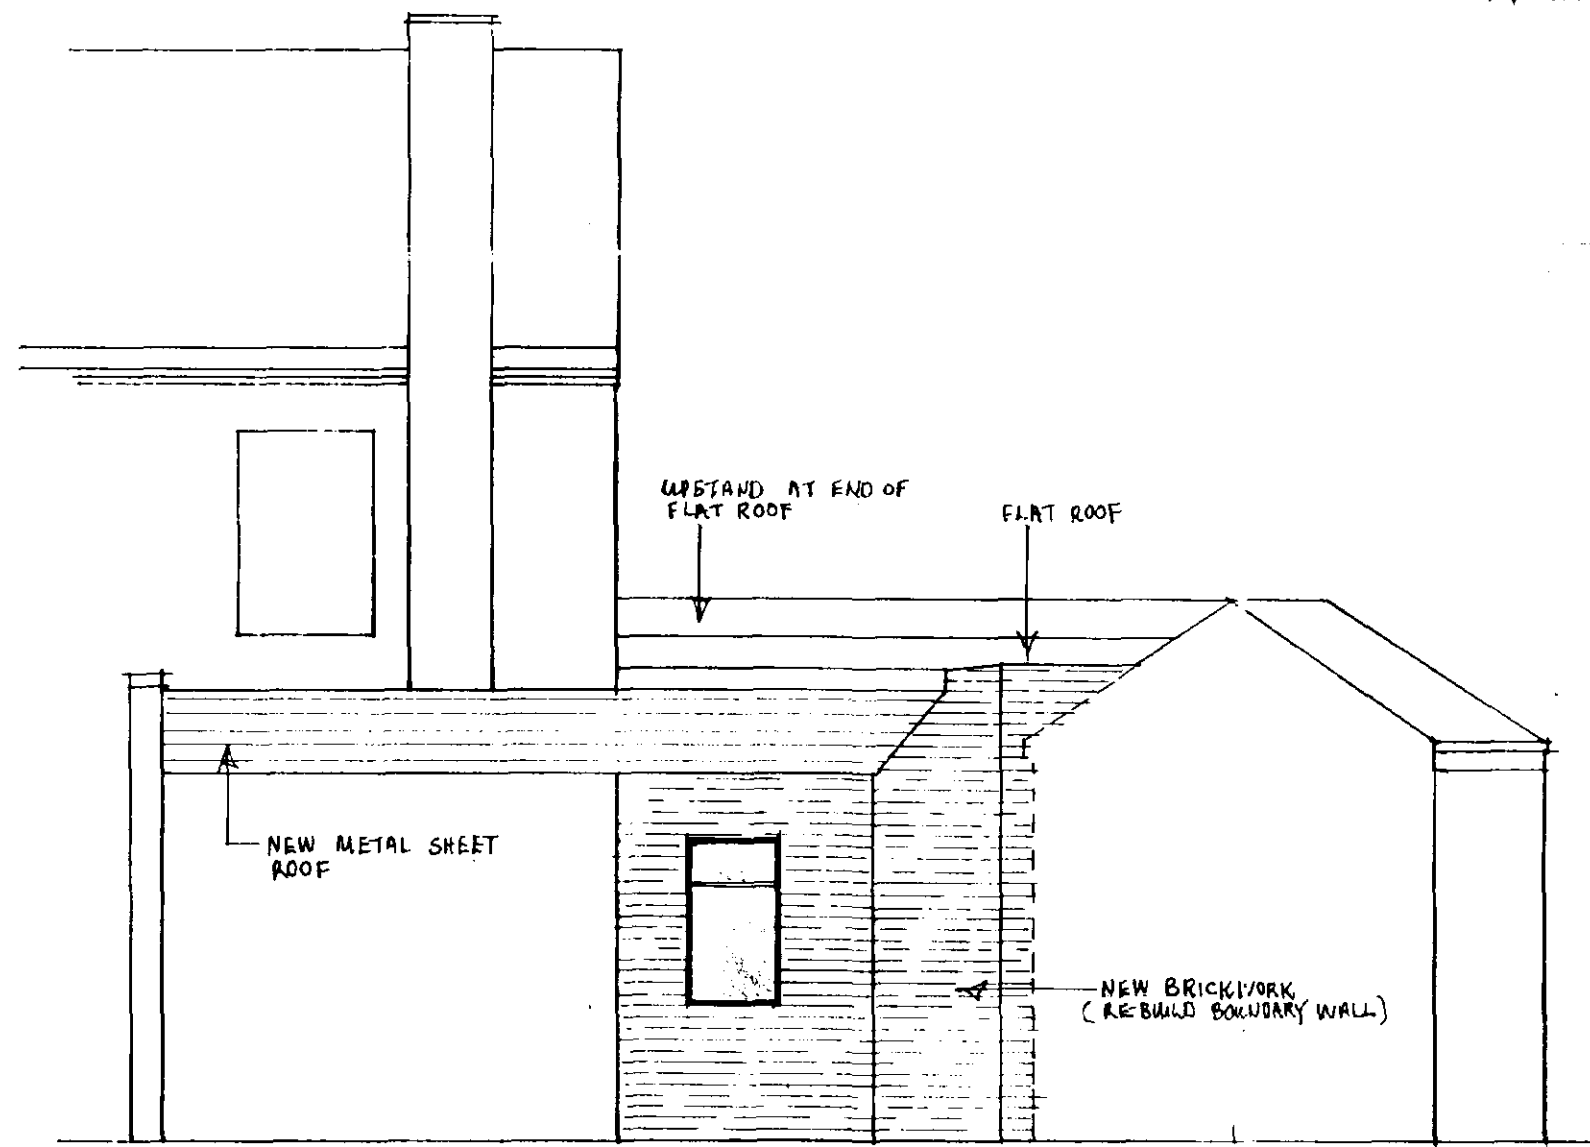

REAR ELEVATION

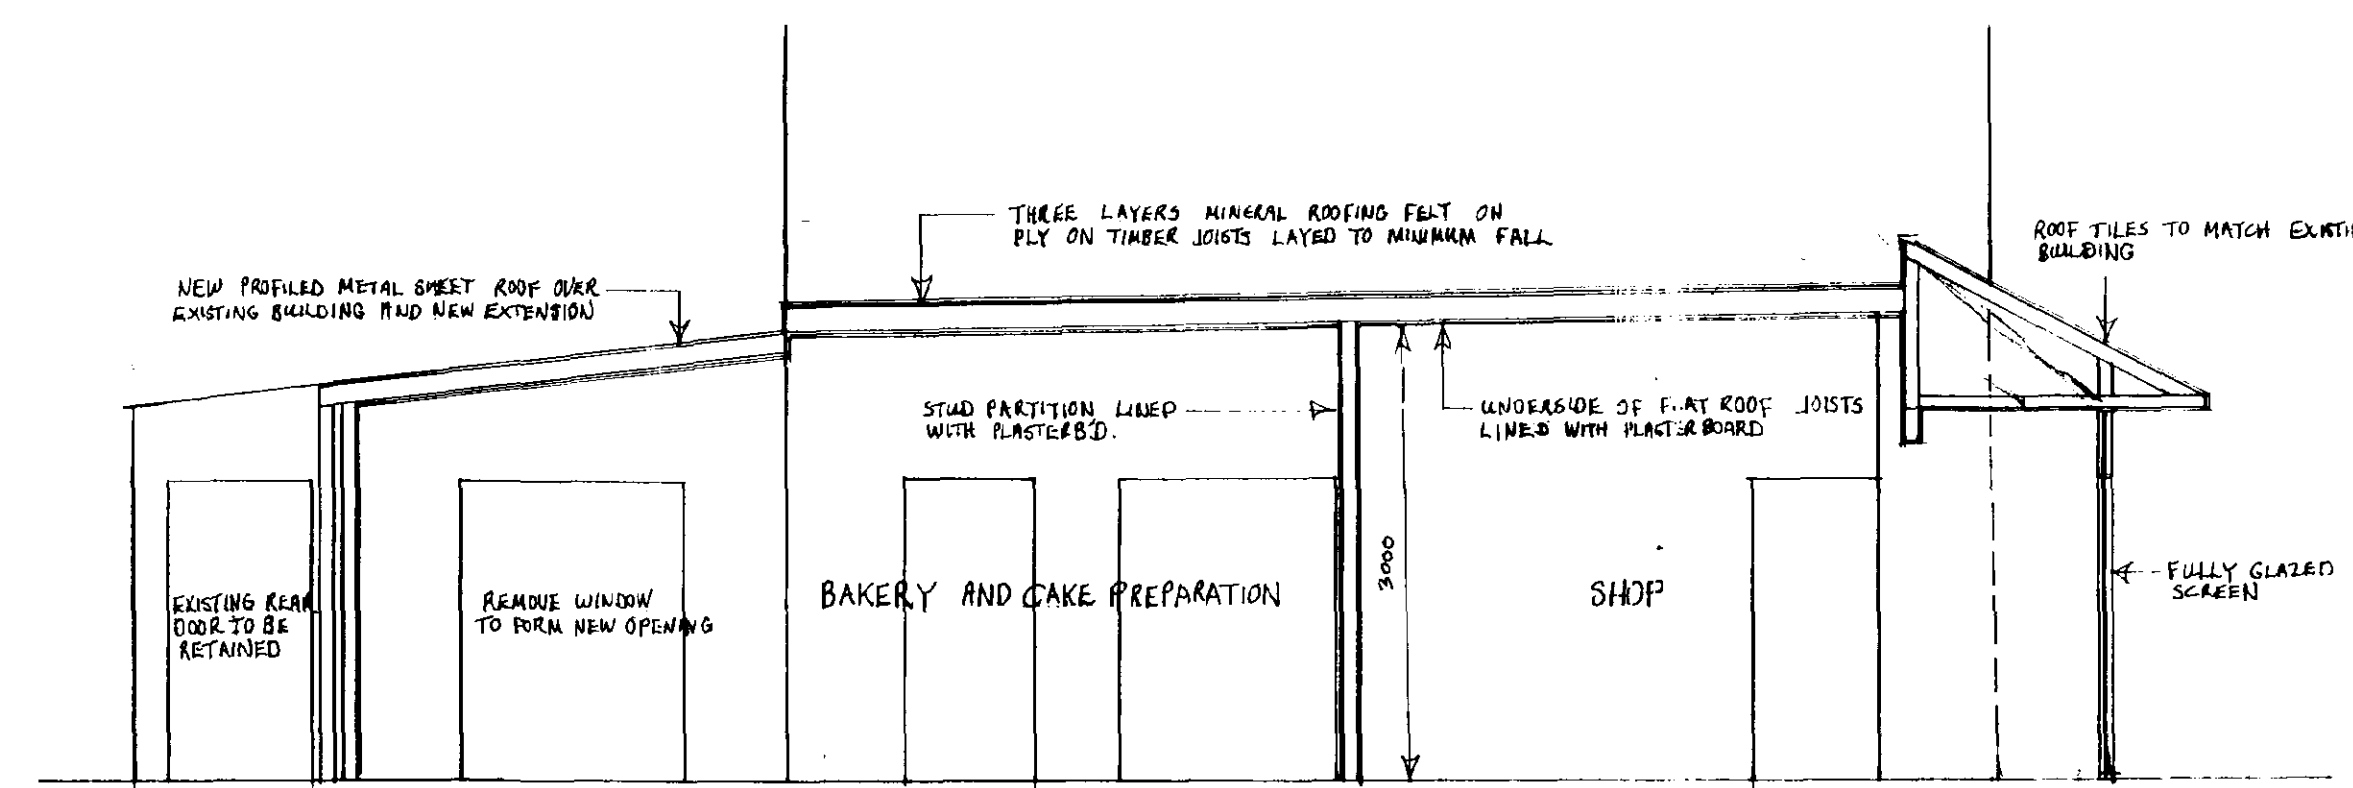

SECTION A-A

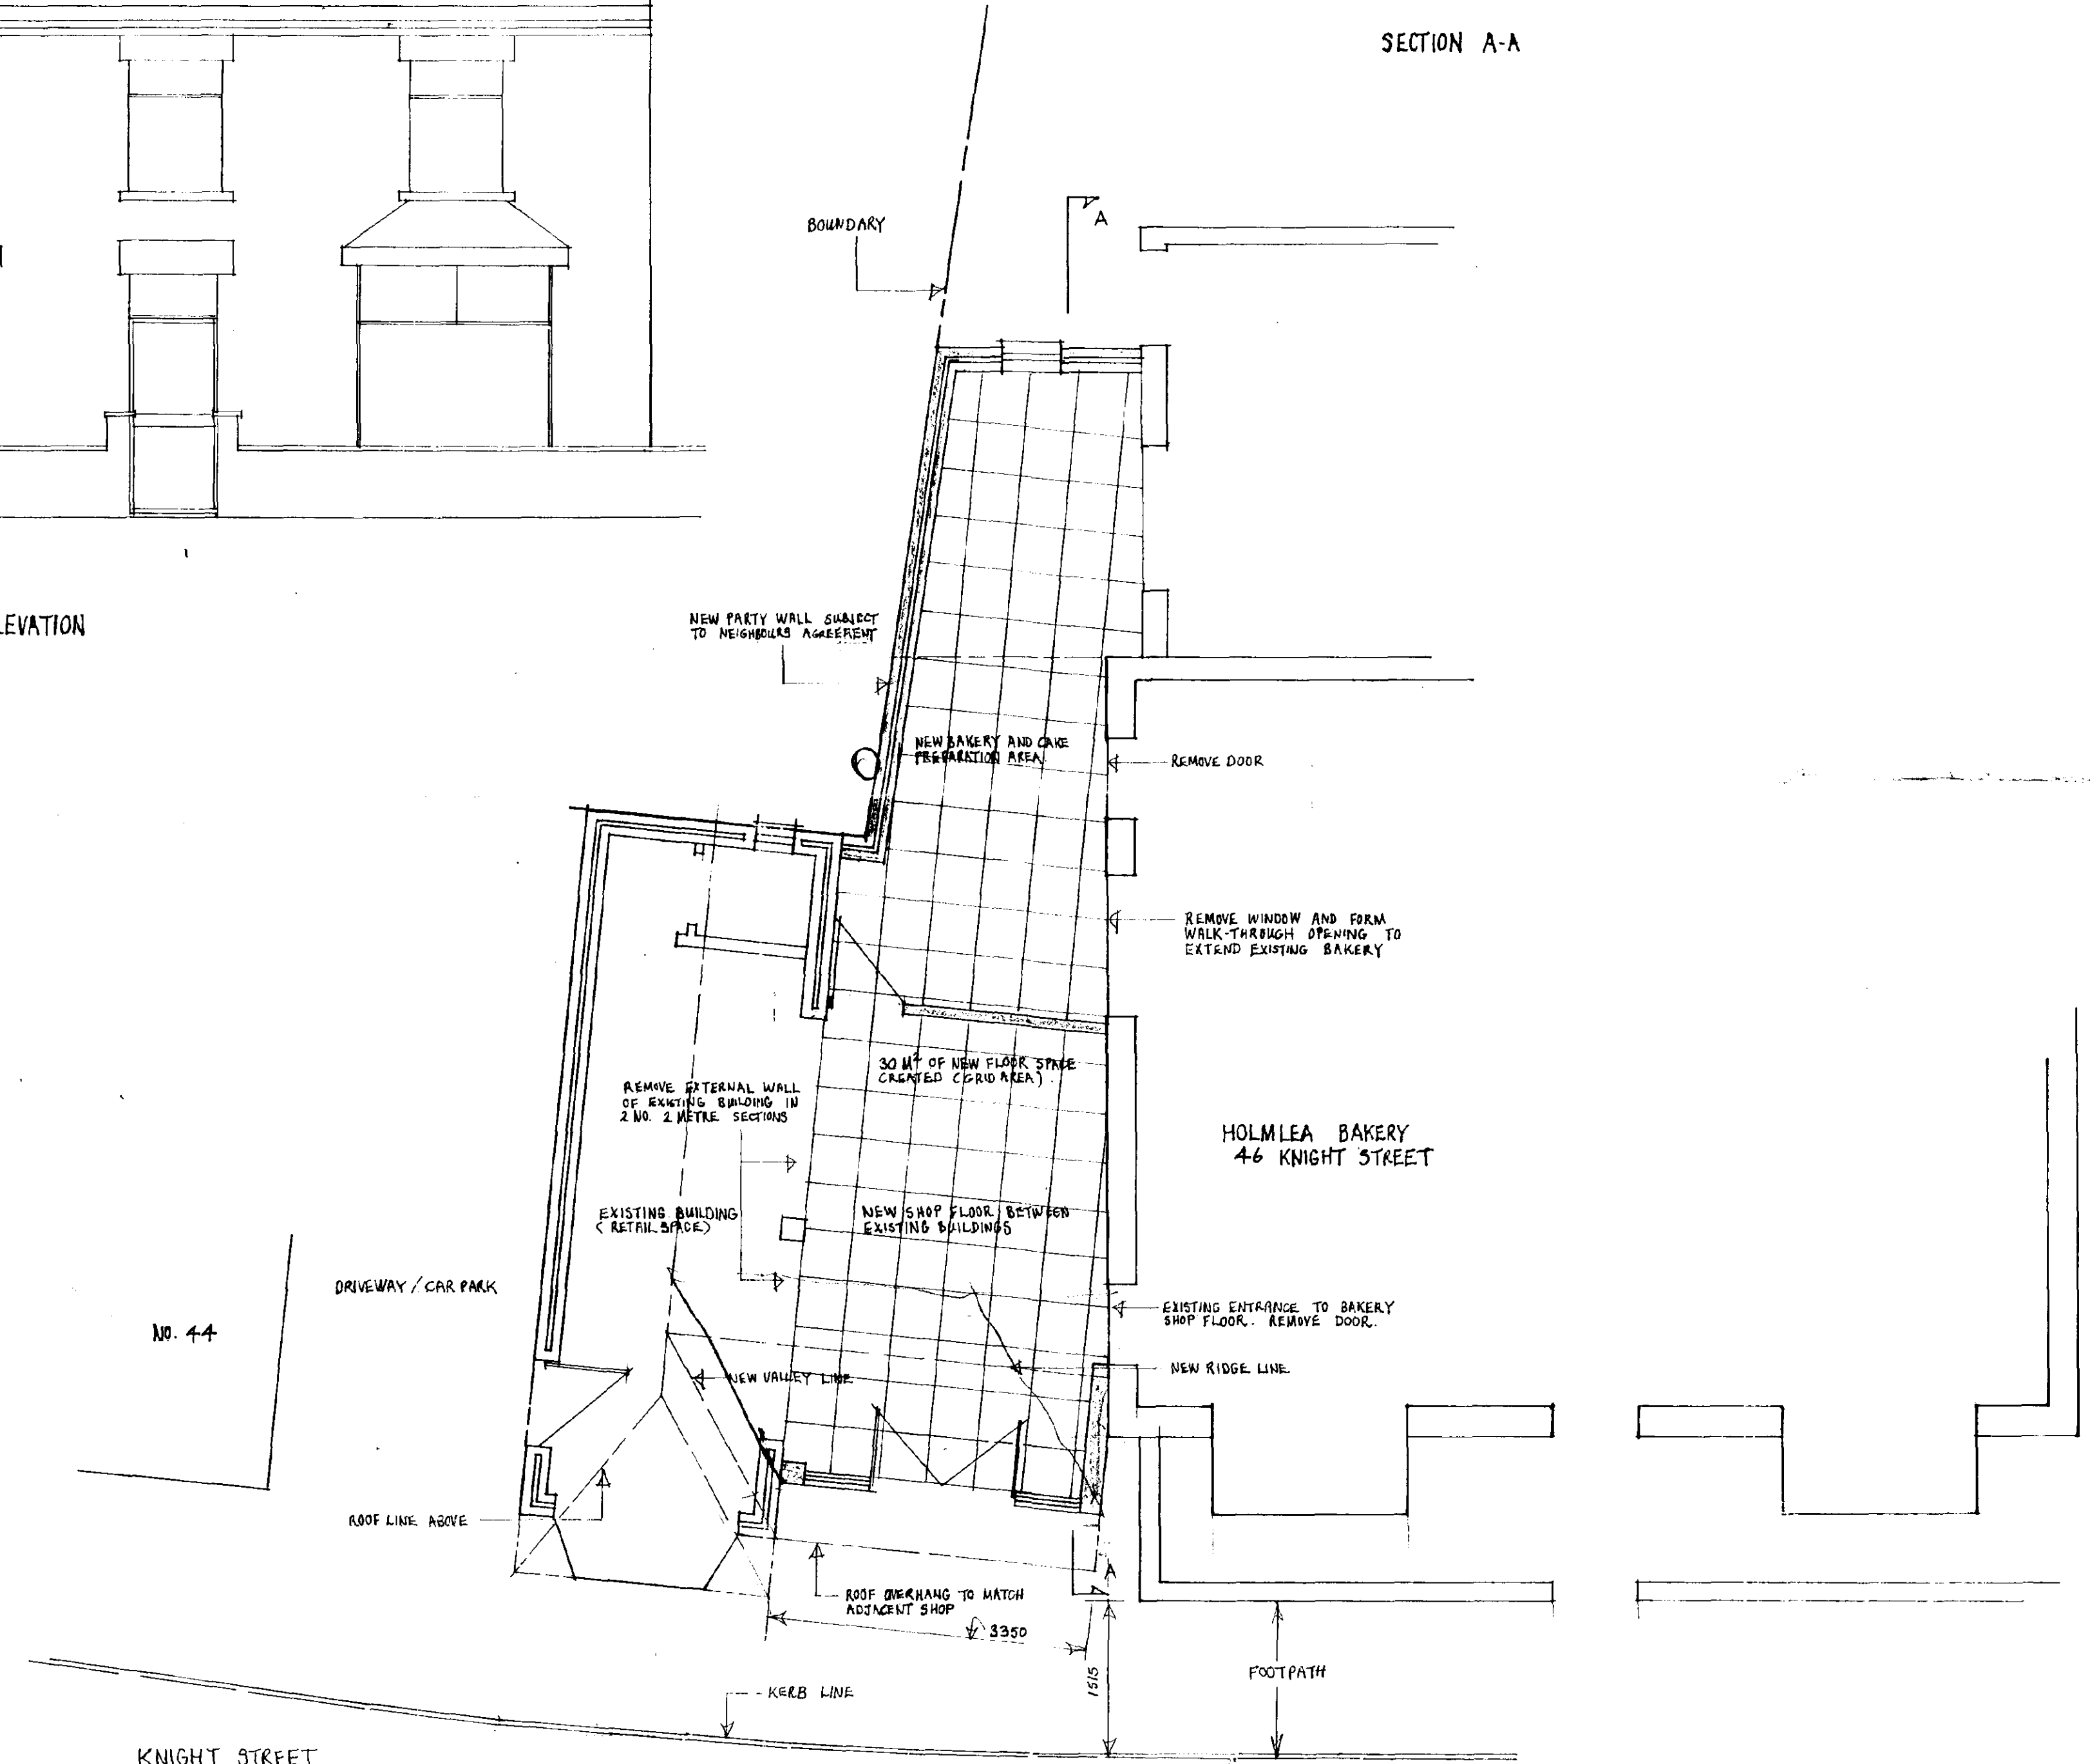

SITE PLAN

NOTES:
All dimensions must be checked on site and not scaled from this drawing.

Date	Revisions

© Copyright
WESTALL WALKER ASSOCIATES
TEL: 01824 717500

Client
C & A THOMSON

Job Title
PROPOSED INFILL DEVELOPMENT
BETWEEN EXISTING BAKERY
AND ADJACENT RETAIL UNIT
AT HOLMLEA BAKERY, 46 KNIGHT
STREET, PINCHBECK, SPALDING

Drawing Title
SITE PLAN / G.A., ELEVATIONS
AND SECTION FOR PLANNING
APPLICATION.

SOUTH HOLLAND DC
HOUSING & PLANNING
27 OCT 1999
Ref: 1083/99

**DETERMINED
PLAN**

Scale
1:50

Date
SEPT 99

Drawn By
LS/000

Drg No
999/749-01