




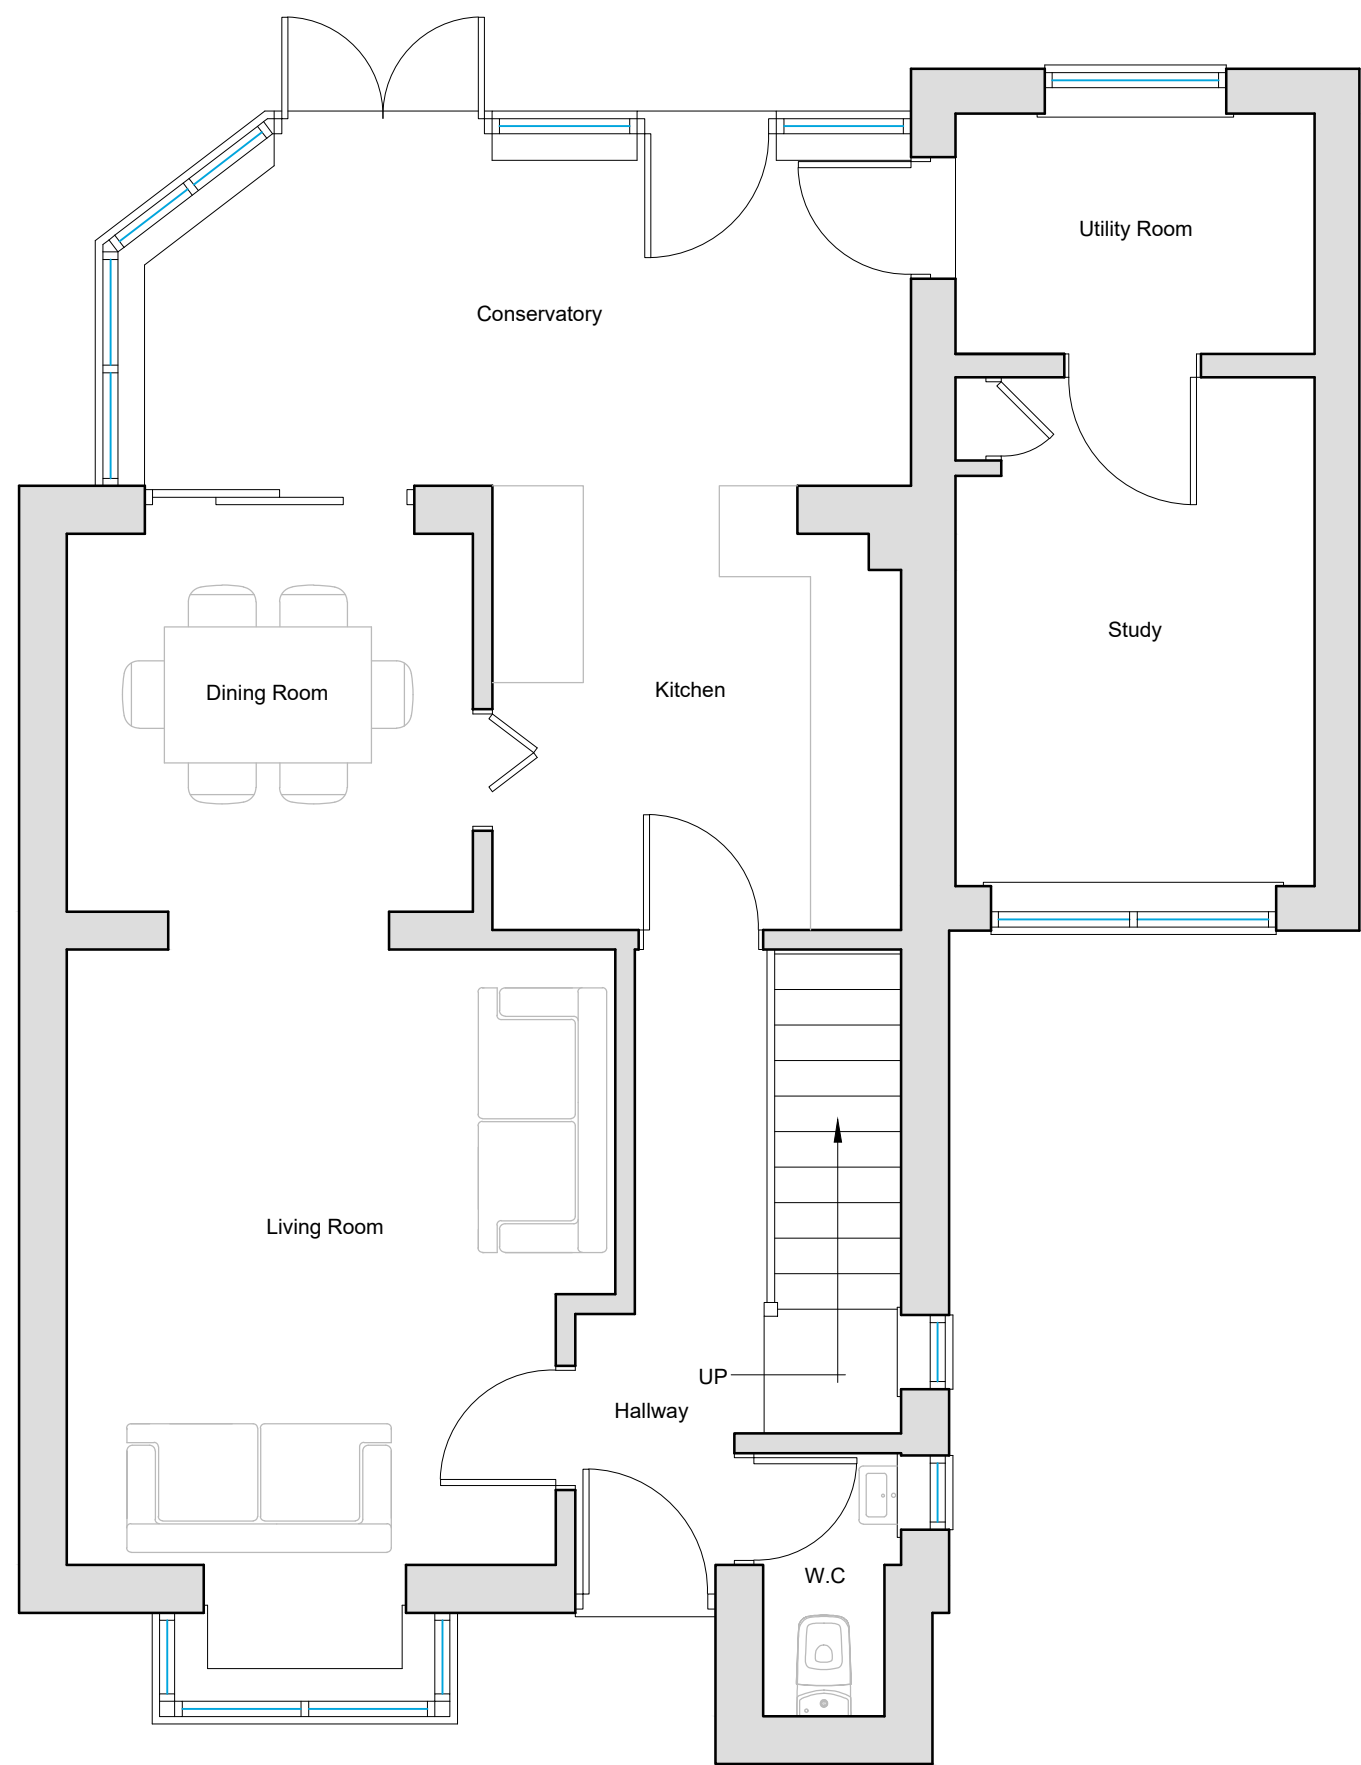


Existing Ground Floor Plan
Scale 1:50

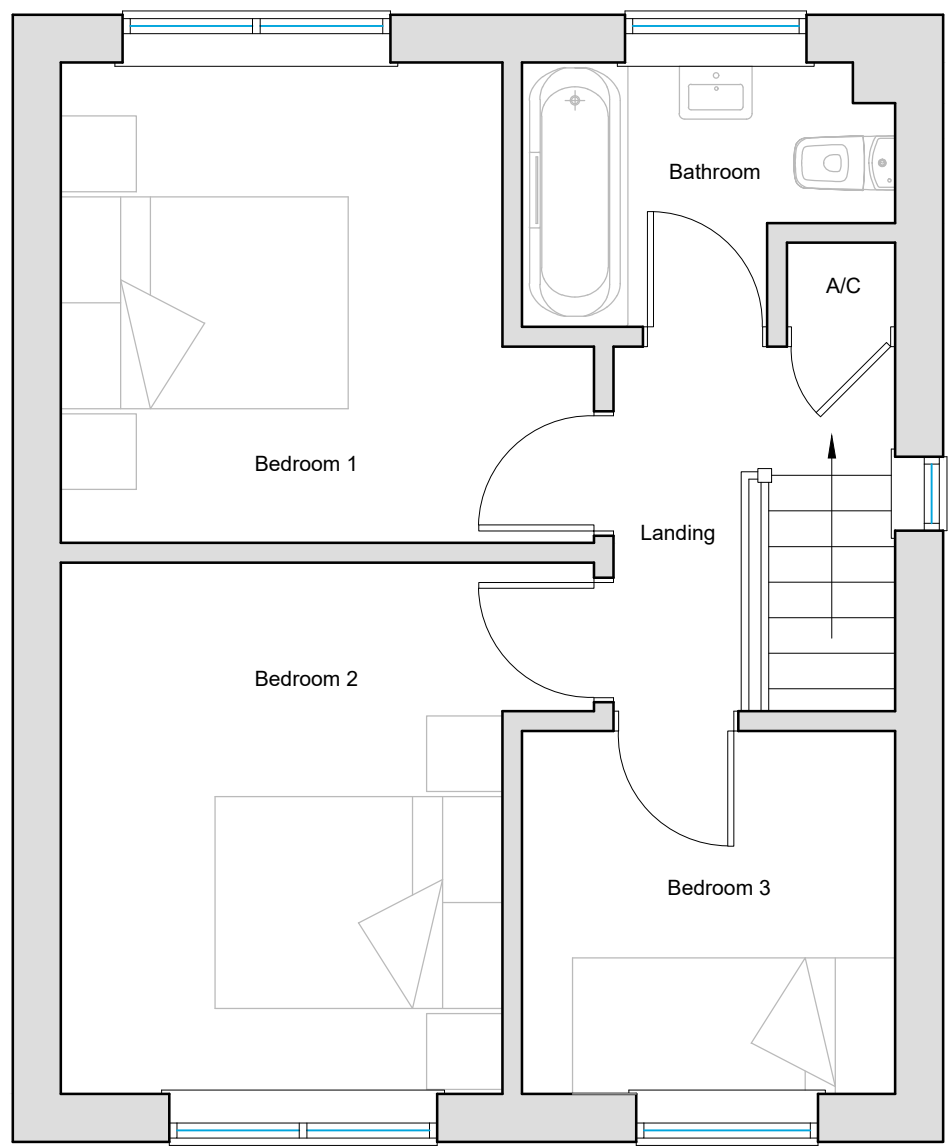

Existing First Floor Plan
Scale 1:50

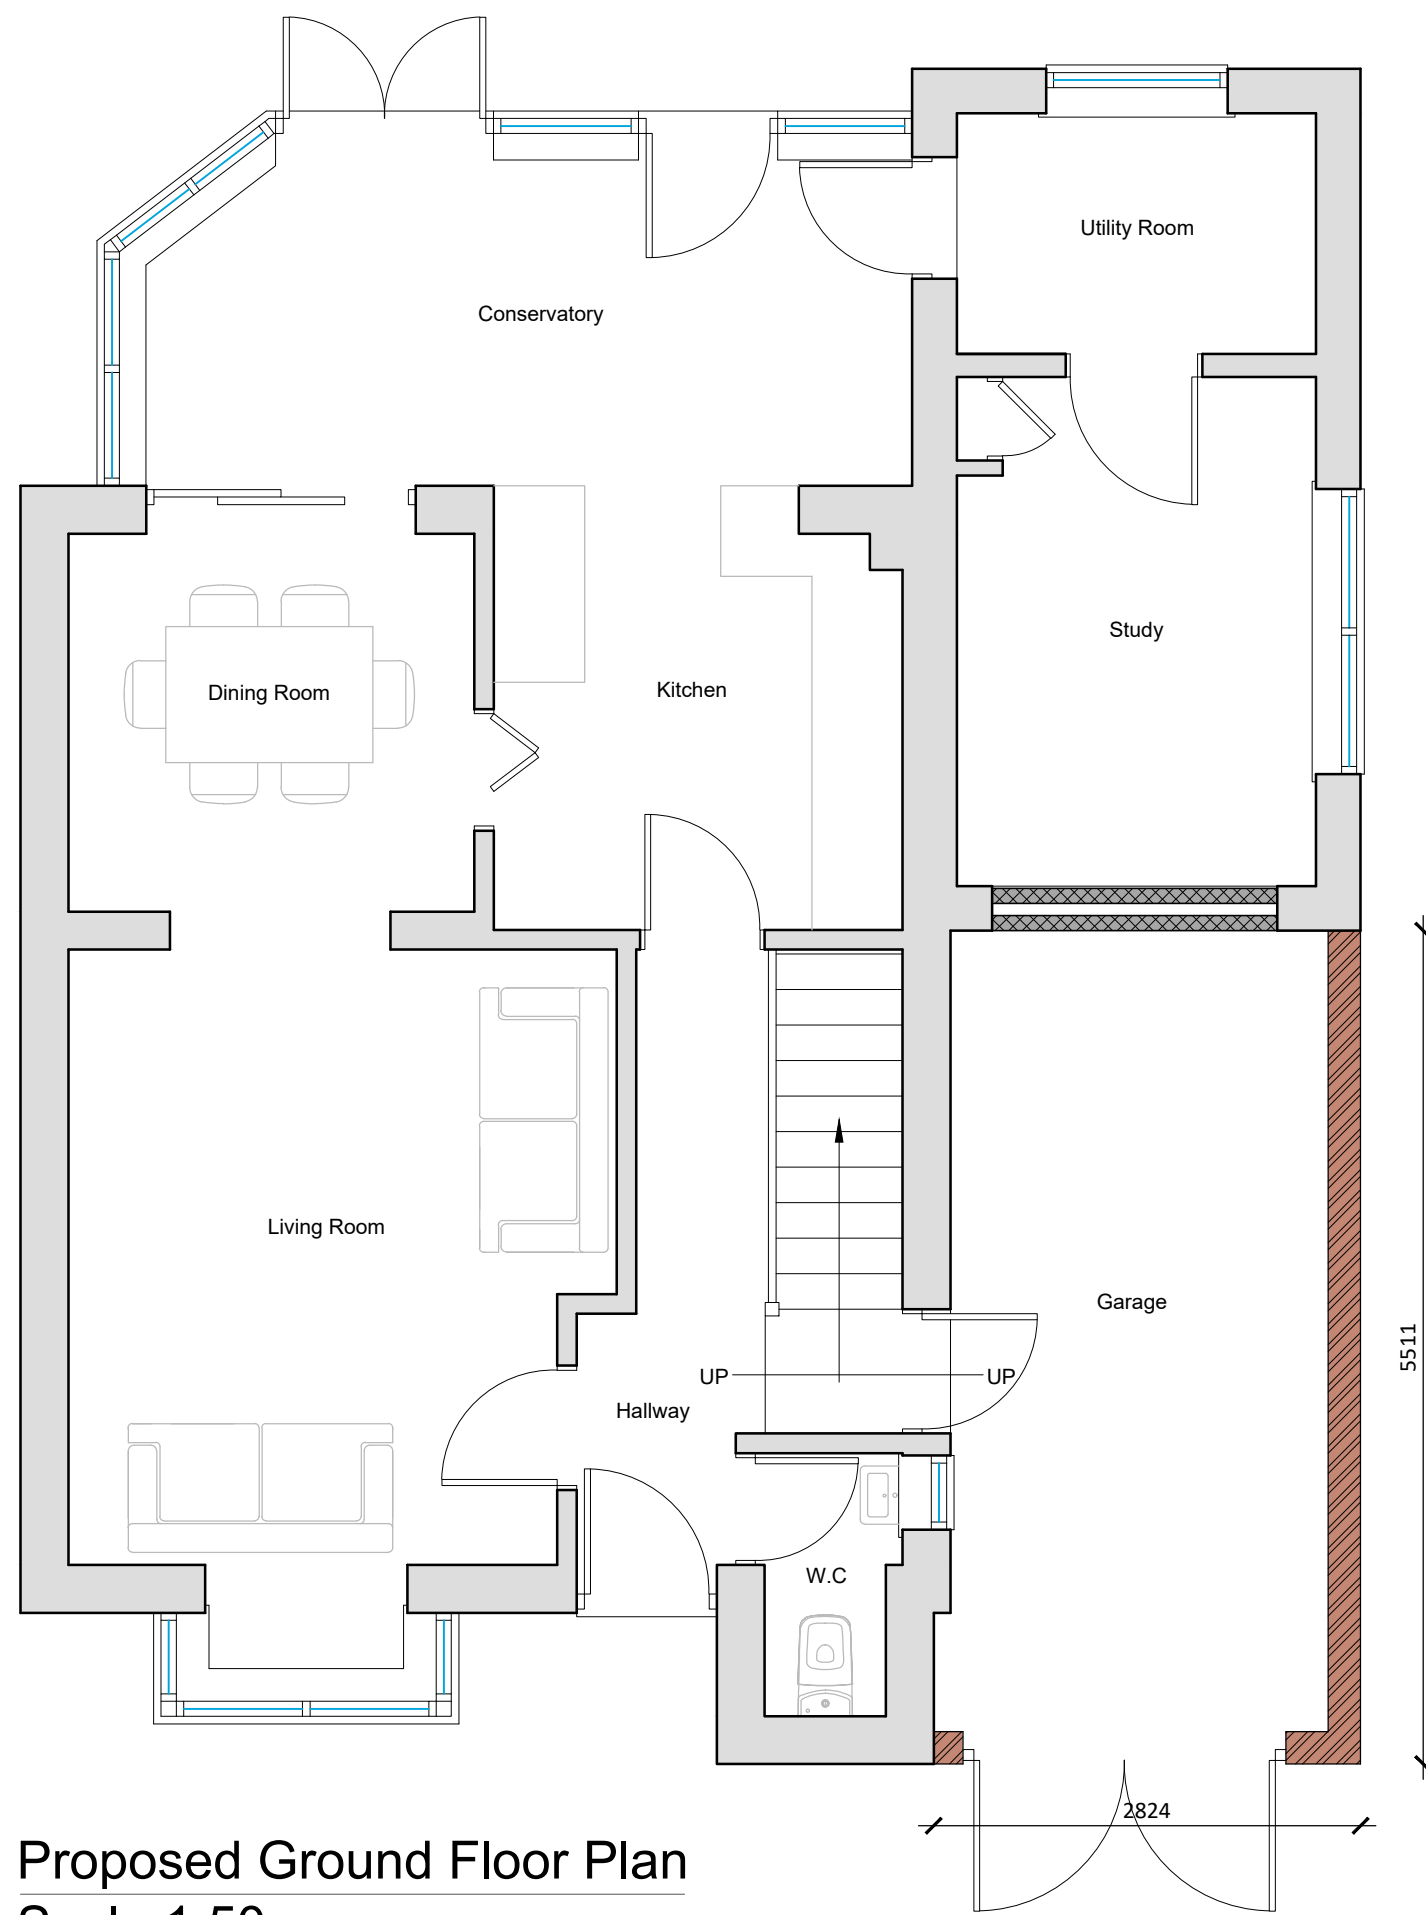


Proposed Ground Floor Plan
Scale 1:50

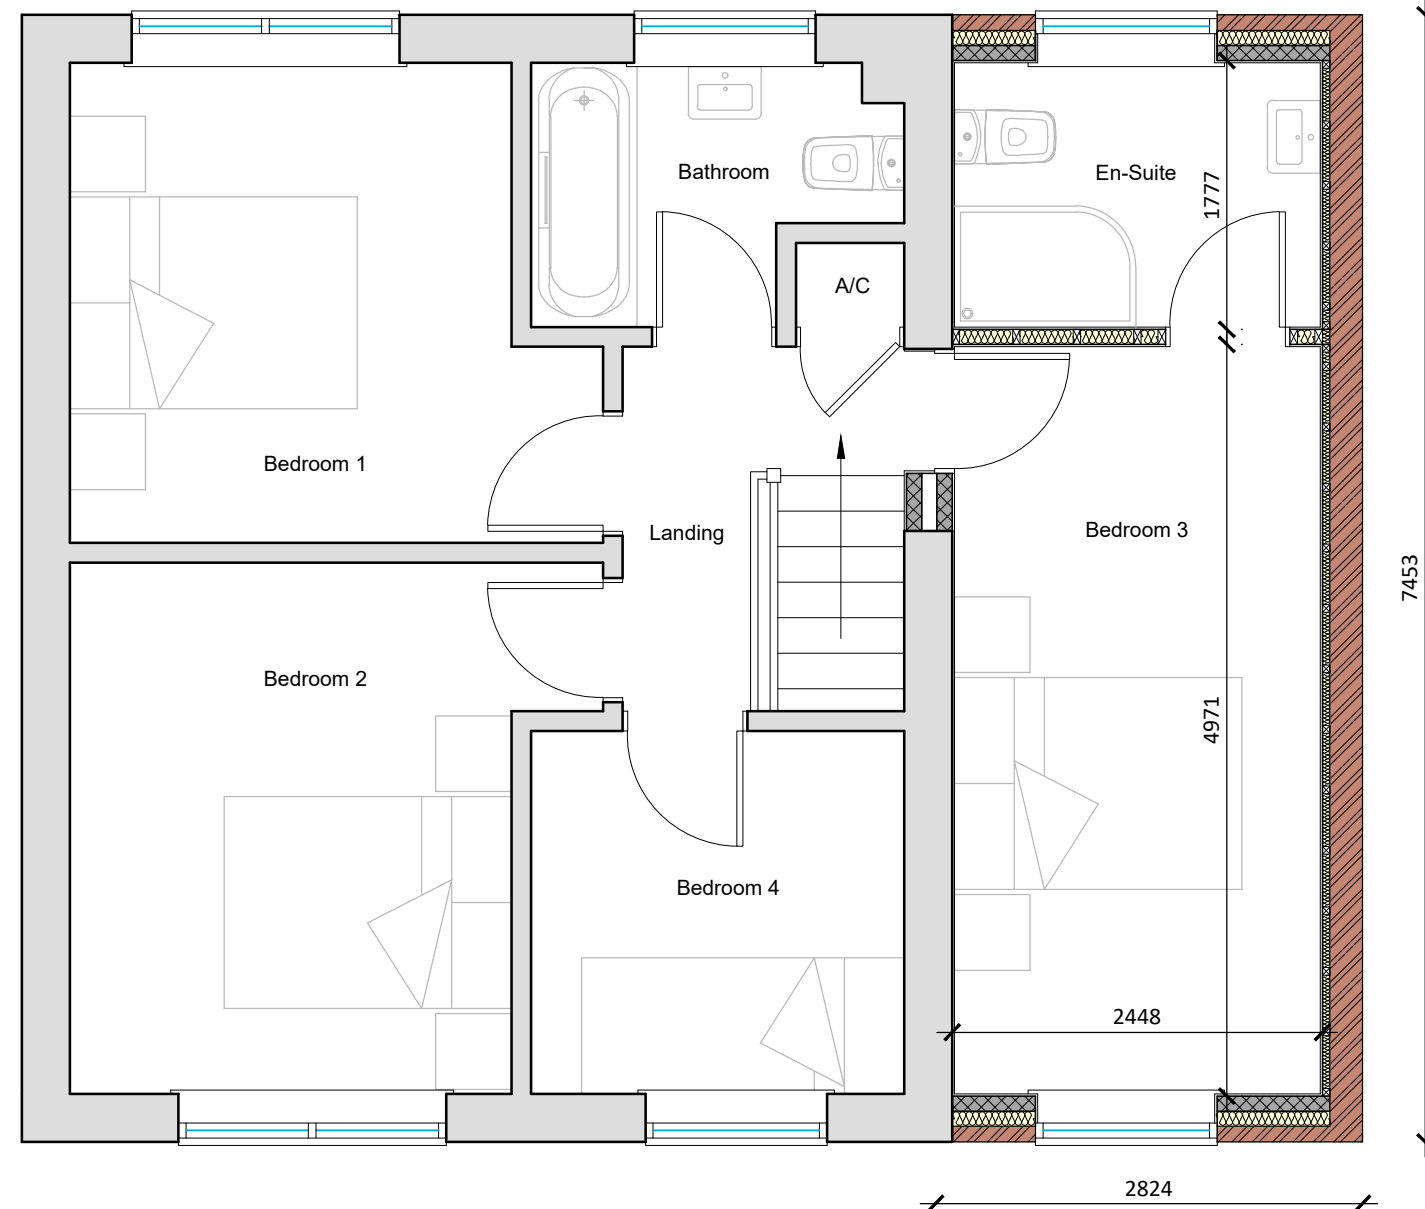

Proposed First Floor Plan
Scale 1:50



Existing Front (NE) Elevation
Scale 1:100

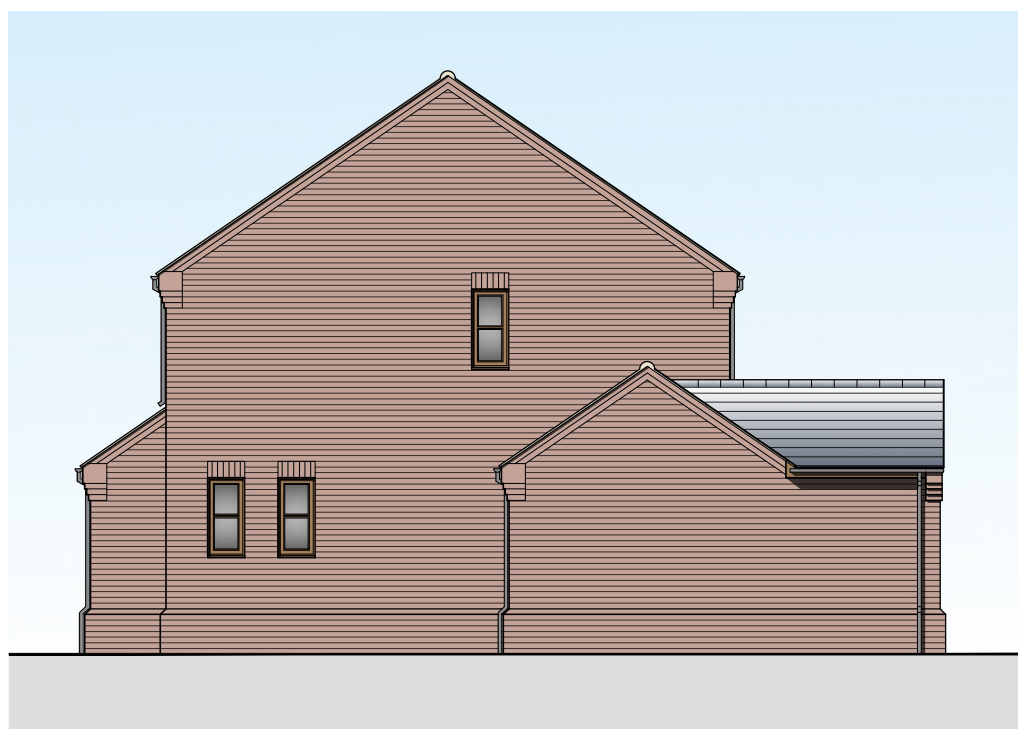


Existing Side (NW) Elevation
Scale 1:100



Existing Rear (SW) Elevation
Scale 1:100




Site Location Plan
Scale 1:1250

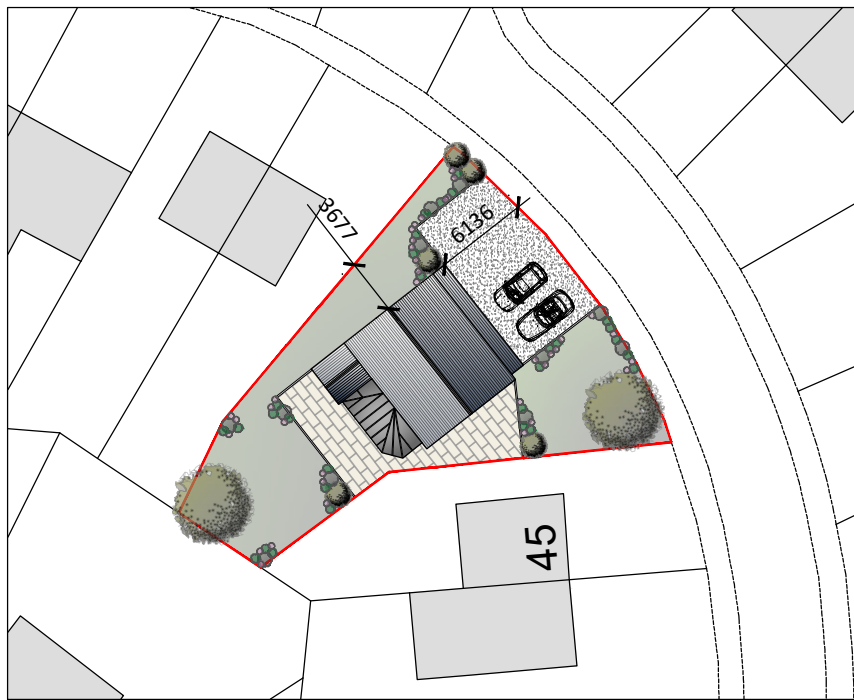

Proposed Block Plan
Scale 1:500



Proposed Front (NE) Elevation
Scale 1:100

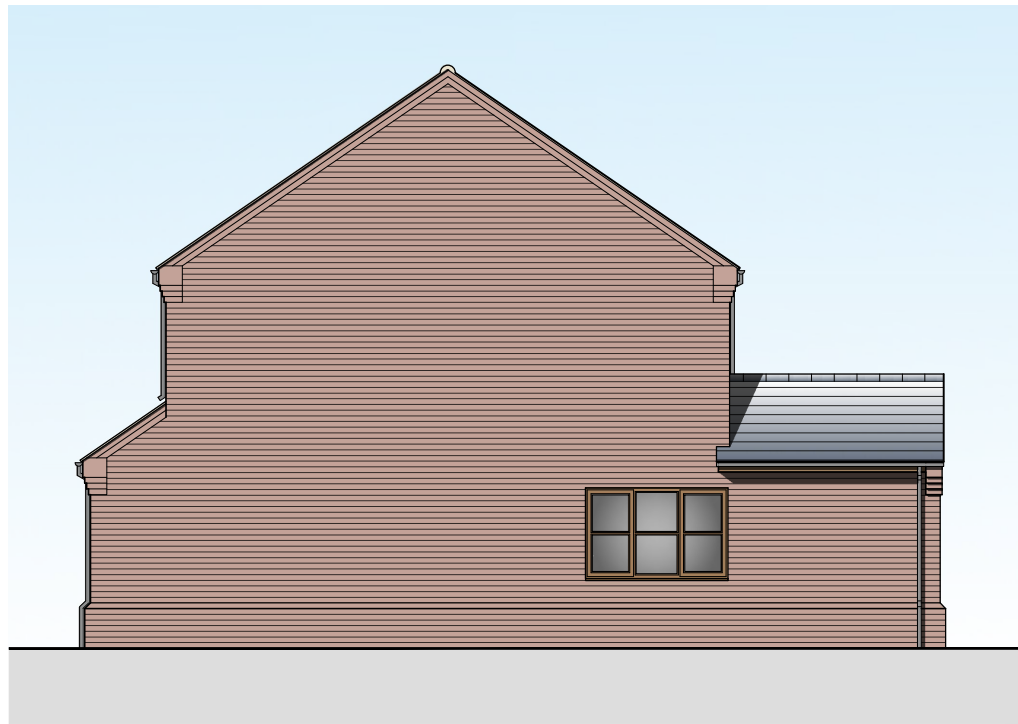

Proposed Side (NW) Elevation
Scale 1:100



Proposed Rear (SW) Elevation
Scale 1:100

REV:		DESCRIPTION:	DATE:
PROJECT:		TWO STOREY SIDE EXTENSION	
DRAWING:		EXISTING & PROPOSED FLOOR PLANS & ELEVATION SITE LOCATION PLAN PROPOSED BLOCK PLAN	
SIZE:	A1	CLIENT:	Mr & Mrs I. Baker
SCALE:	as labelled	DRAWN BY:	JC
DATE:	02/12/2020	APPROVED BY:	CT
Do Not Scale From This Drawing		SHEET 0221/20/01	

NOTES: THIS DRAWING/IMAGE INCLUDING ALL ITS CONTENT REMAINS THE PROPERTY OF JC ARCHITECTURAL CONSULTANT. NO UNAUTHORIZED COPYING OR REPRODUCTION IN ANY FORM IS PERMITTED WITHOUT OBTAINING PRIOR WRITTEN PERMISSION FROM JC ARCHITECTURAL CONSULTANT. CONSULTANT JC ARCHITECTURAL CONSULTANT RESERVES THE RIGHT TO OBTAIN THIS INFORMATION AT ANY TIME. ALL DIMENSIONS ARE TO BE CONFIRMED ON SITE BY CONTRACTOR. ANY DISCREPANCIES ARE TO BE REPORTED TO JC ARCHITECTURAL CONSULTANT IMMEDIATELY. THE DESIGN HAS BEEN UNDERTAKEN AS FAR AS POSSIBLE TO AVOID RISKS TO HEALTH AND SAFETY OR TO REDUCE AND CONTROL THE EFFECTS OF ANY UNAVOIDABLE RISK. ANY RELEVANT INFORMATION REGARDING RISKS WHICH ARE NOT ABLE TO BE ELIMINATED WILL BE INCLUDED WITHIN THE PROJECT HEALTH AND SAFETY FILE.