




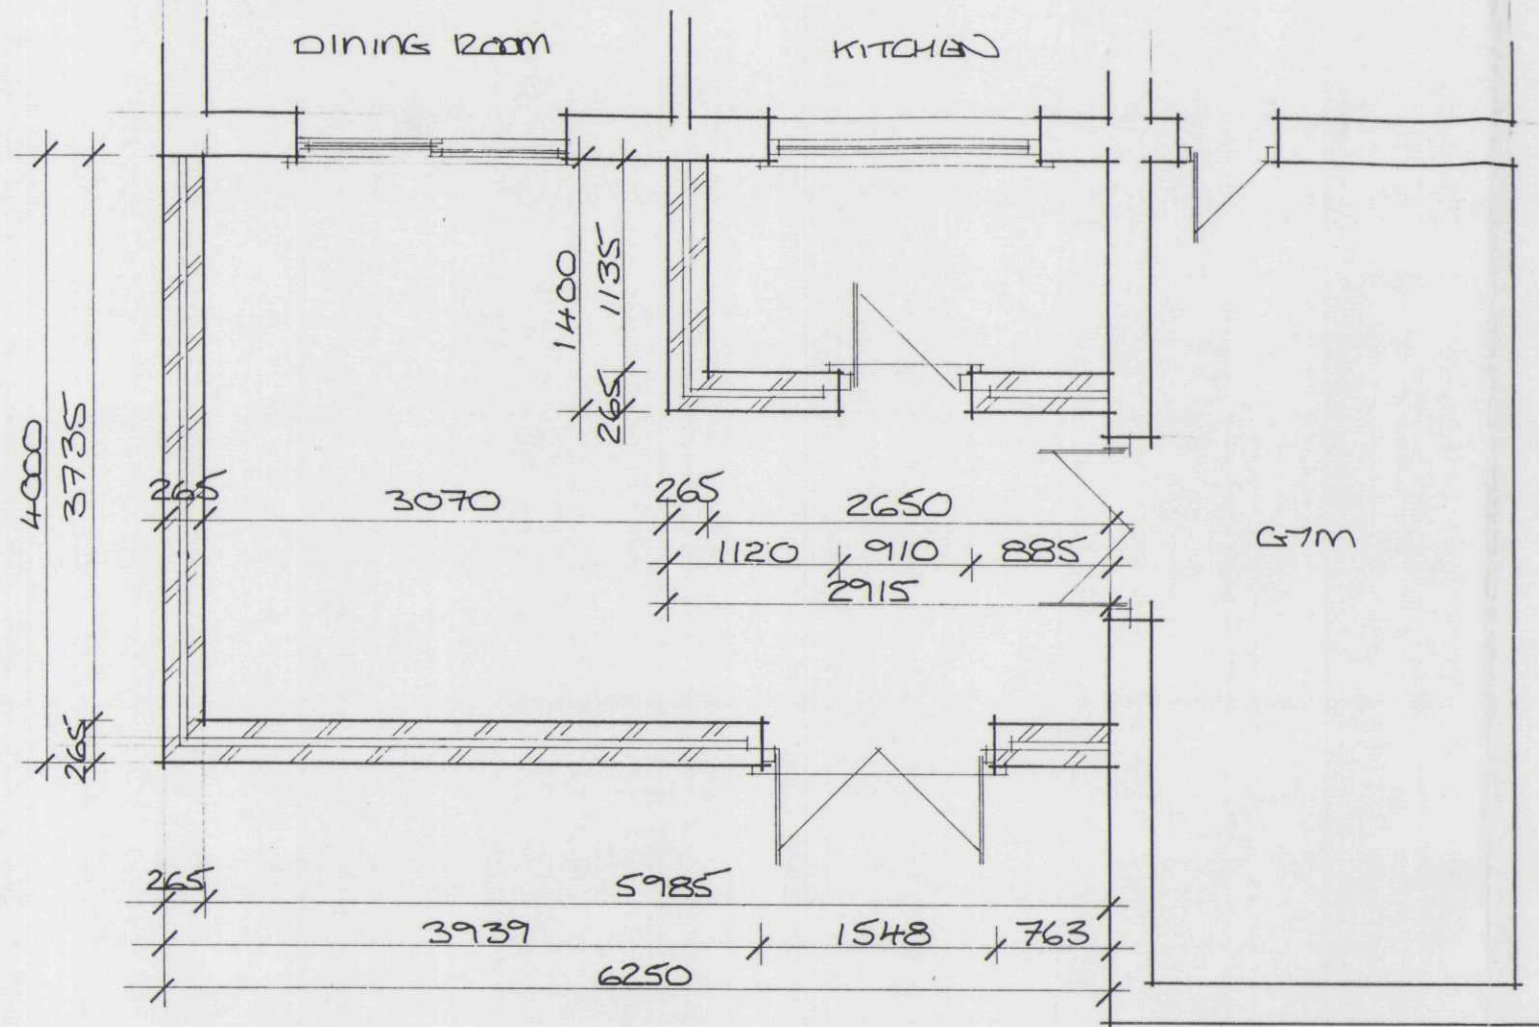

PROPOSED CONSERVATORY LAYOUT
(SCALE 1:50)

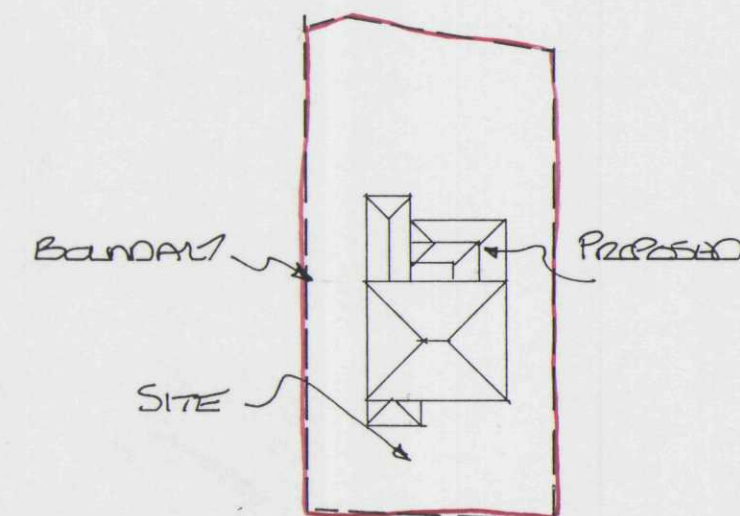

Block Plan
(SCALE 1:500)

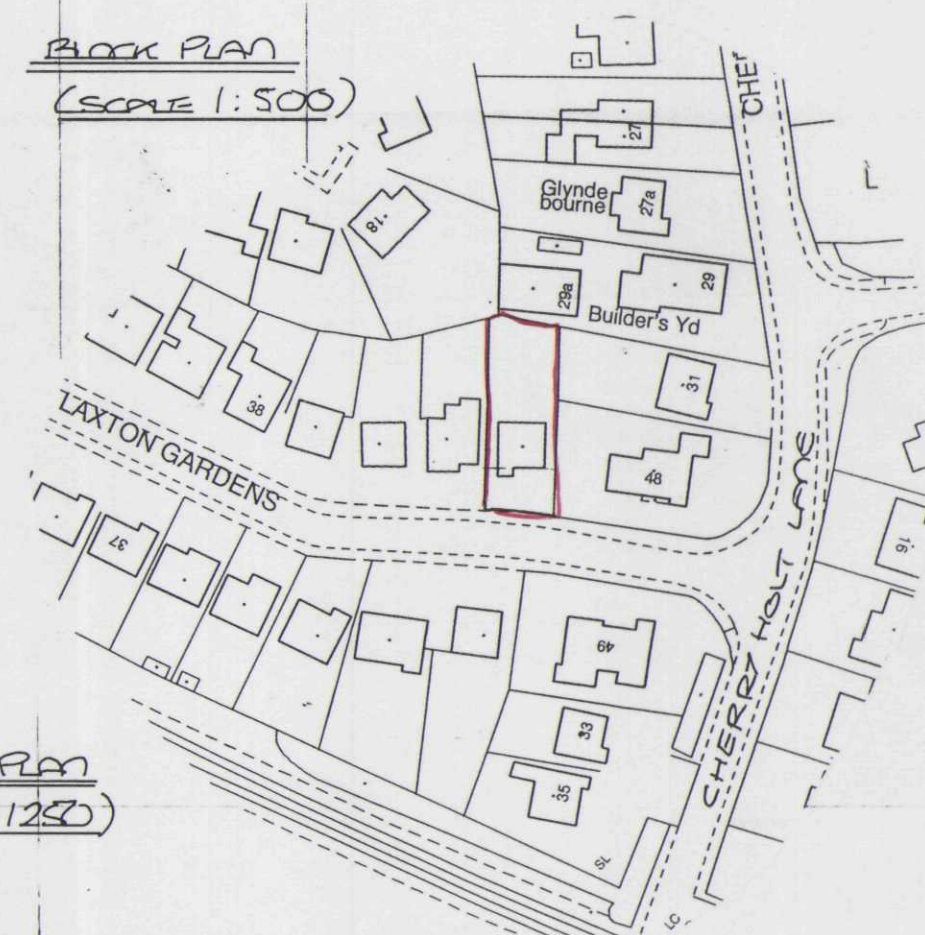

LOCATION PLAN
(SCALE 1:1250)

**DETERMINED
PLAN**

PROPOSED CONSERVATORY FOR

MR + MRS WATERFALL

46 LAXTON GARDENS

PINCHBECK

SPALDING

LINCOLNSHIRE.

SHDC
PLANNING & DEVELOPMENT

04 SEP 2003

Ref. 1092/03

PINCHBECK GLASS + WINDOWS



PROPOSED REAR ELEVATION
(SCALE 1:100)



PROPOSED SIDE ELEVATION