




**COPYRIGHT**  
Origin Design Studio has prepared and issued this document to the named client and associated professionals related to this project. Origin Design Studio retains ownership. We do not give permission for reproduction and editing without consultation and our approval.

**GENERAL NOTES**  
This drawing is to be read in conjunction with all relevant Engineers, Architect's and specialists' drawings. Do not scale from this or any other Origin Design Studio drawing. All dimensions to be checked on site prior to construction or fabrication. Changes to specification are to contractors risk. All changes should be brought to the attention of the client/Building Control for approval. Please report any errors immediately.




PROPOSED SOUTH ELEVATION  
1 : 50

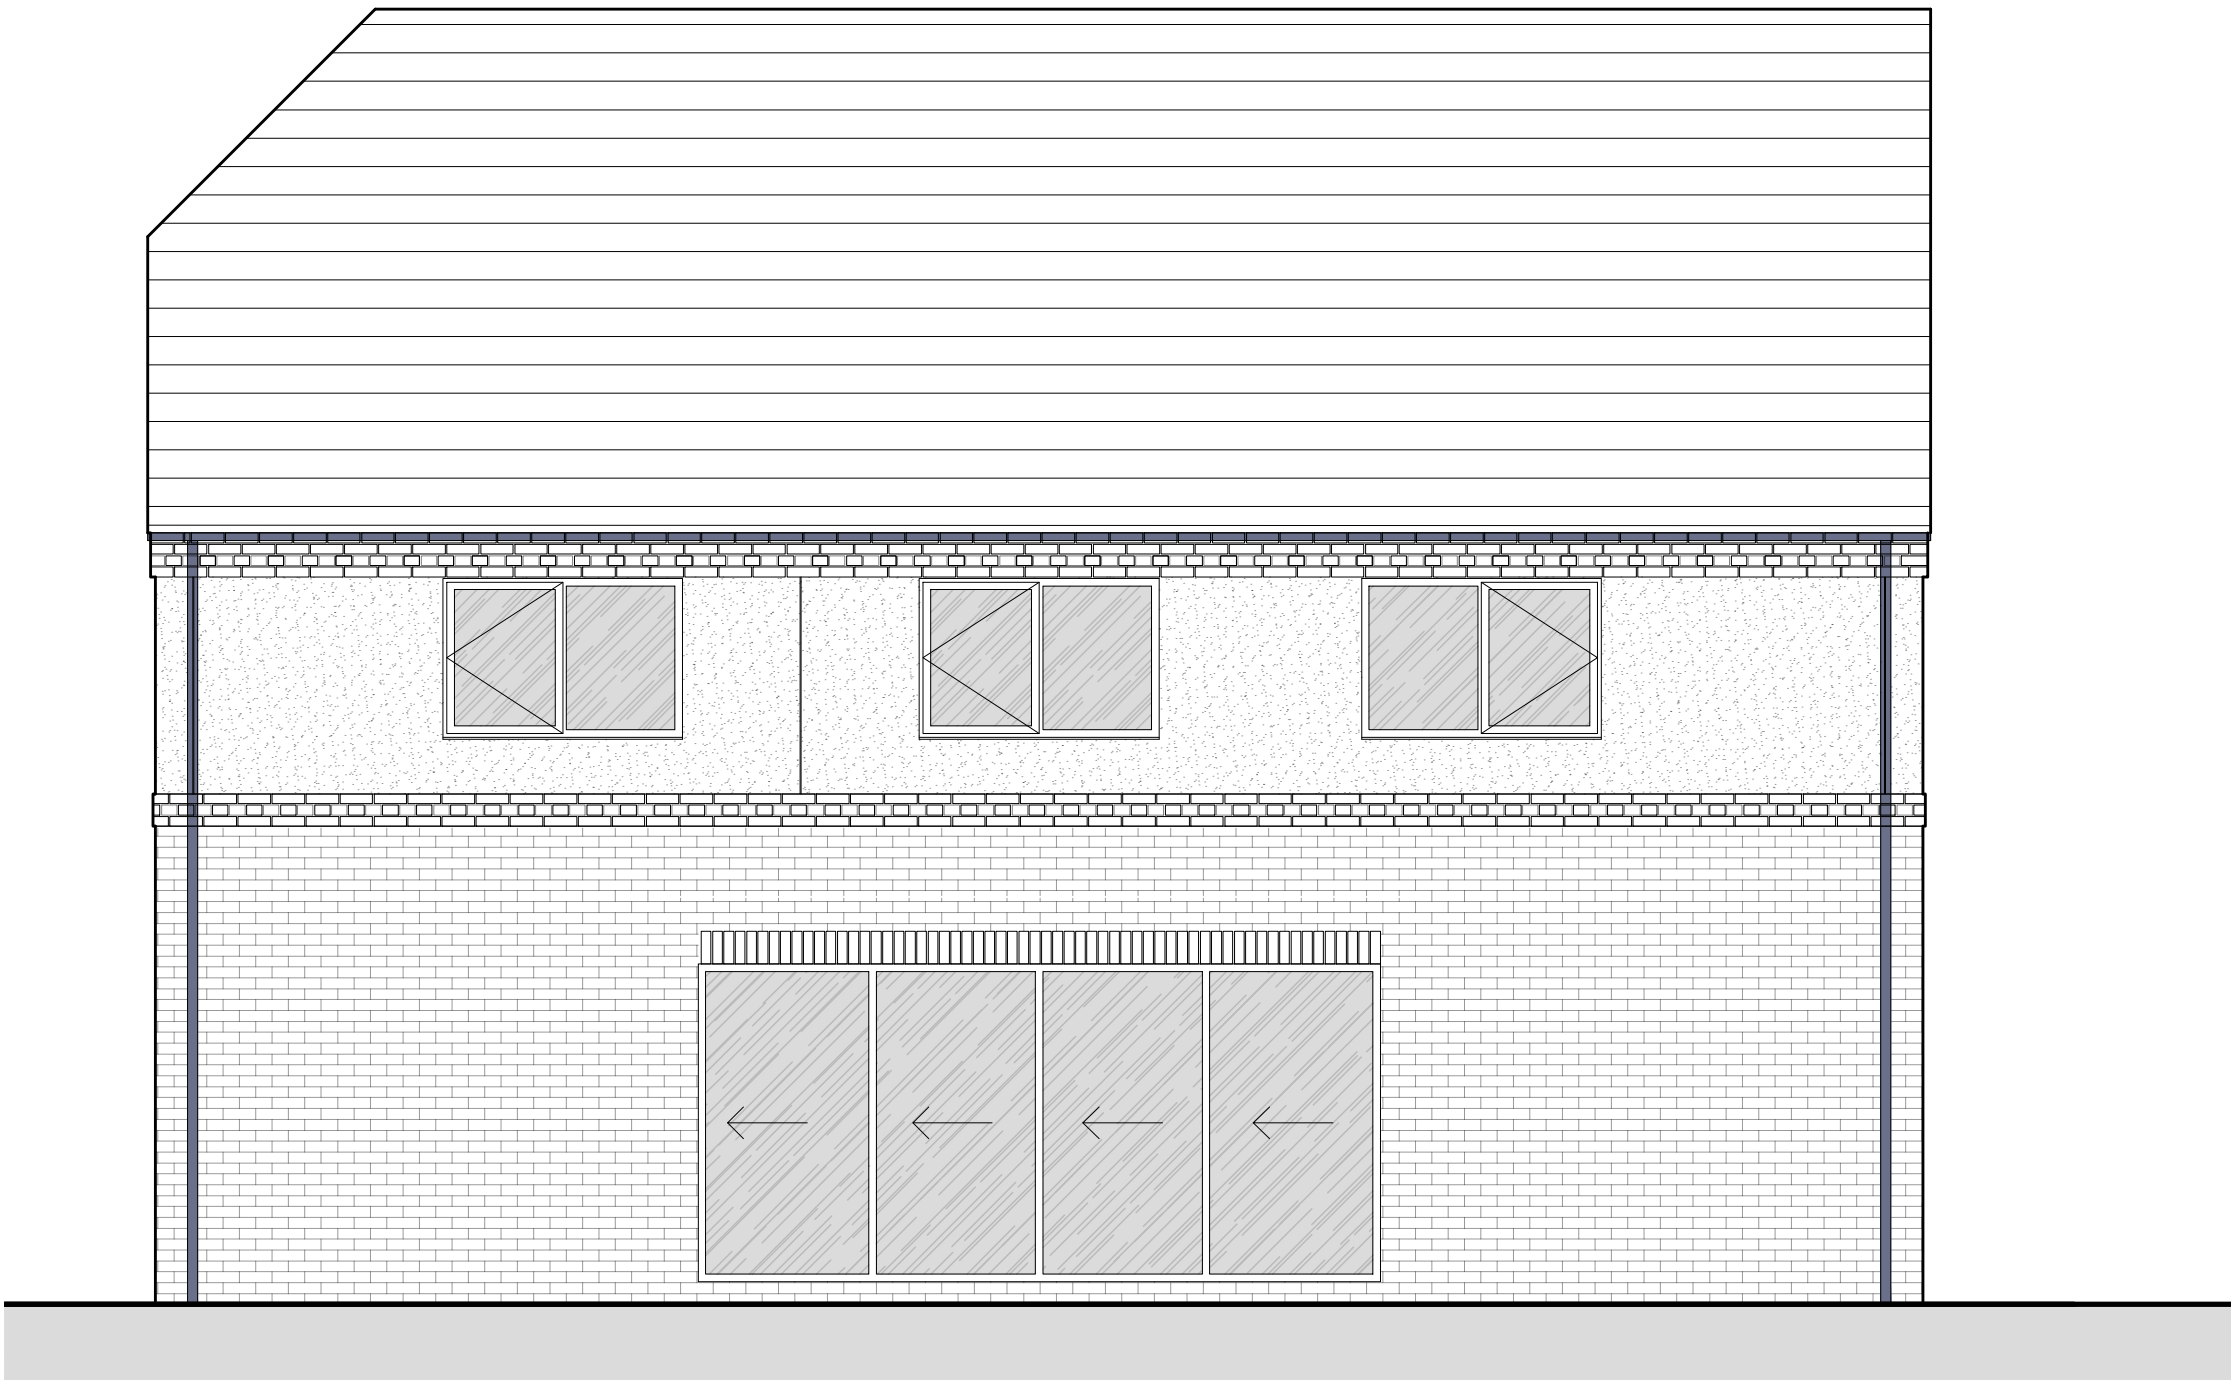

PROPOSED NORTH ELEVATION  
1 : 50



PROPOSED WEST ELEVATION  
1 : 50

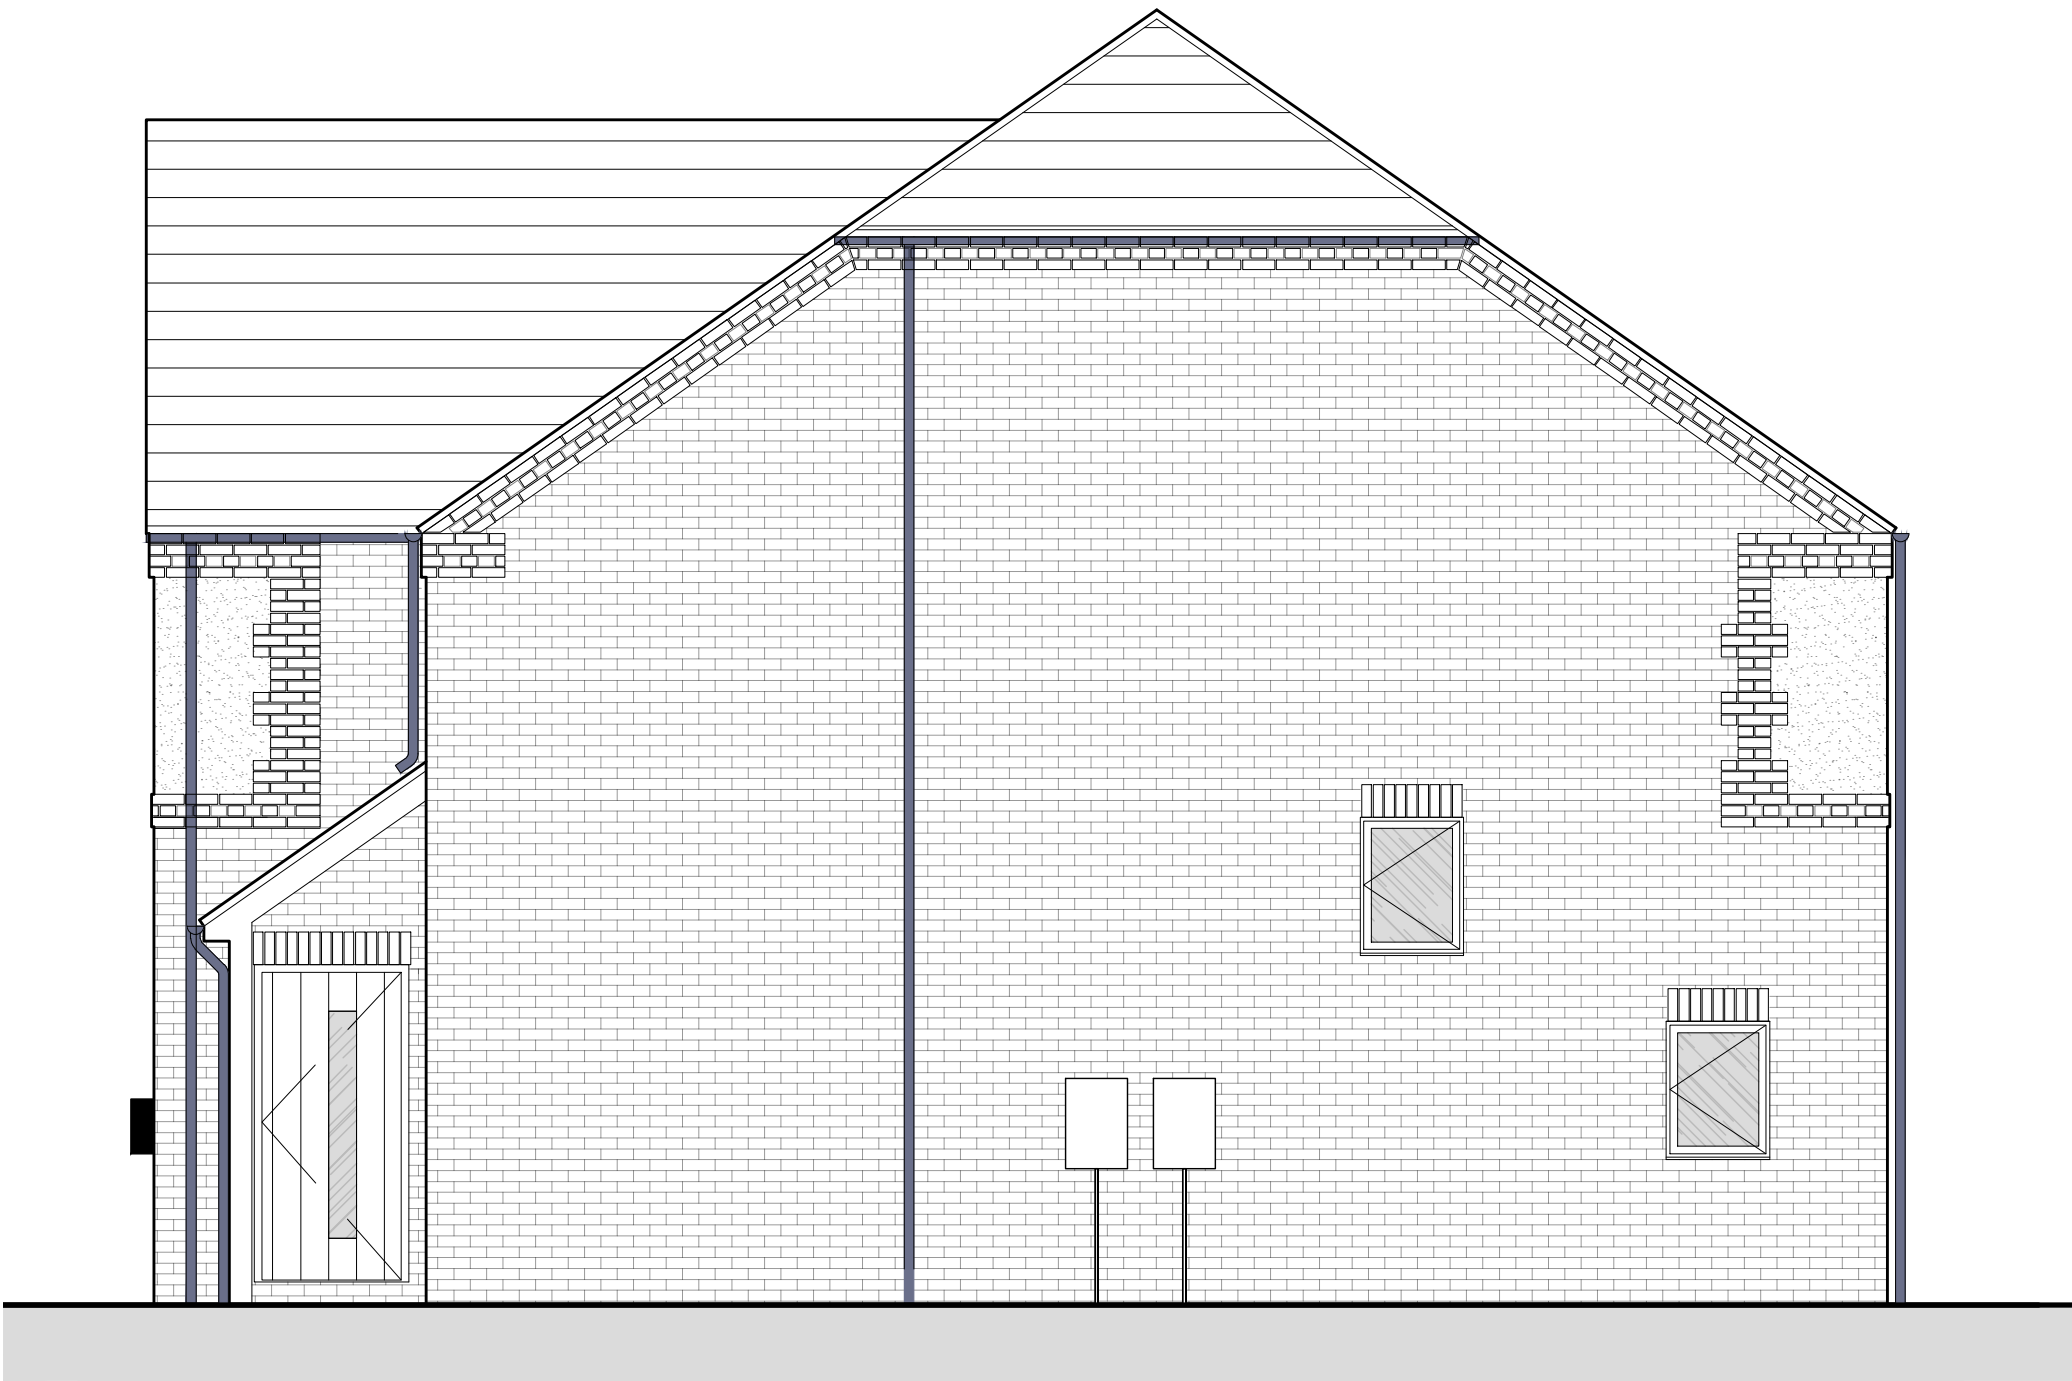

PROPOSED EAST ELEVATION  
1 : 50

|      |                        |            |                    |
|------|------------------------|------------|--------------------|
| P01  | Issued to Client & LPA | 06/10/2023 | MOJ                |
|      |                        |            | WBN                |
| Rev. | Description            | Date       | Checked<br>Rev. by |

Client  
Houghton Produce Ltd

Project Title  
Residential Development

Site Details  
Fengate Road, Pinchbeck  
Spalding  
PE11 3PU

Title  
House Type 1  
Proposed Elevations

Drawing Number  
J2002-PL-07

Print Size  
A1



Origin Design Studio Ltd  
Brunel House,  
Deepdale Enterprise Park, Nettleham  
Lincoln LN2 2LL

T. 01522 405100  
E. info@origindesignstudio.co.uk  
www.origindesignstudio.co.uk

RIBA  
Chartered Practice

