




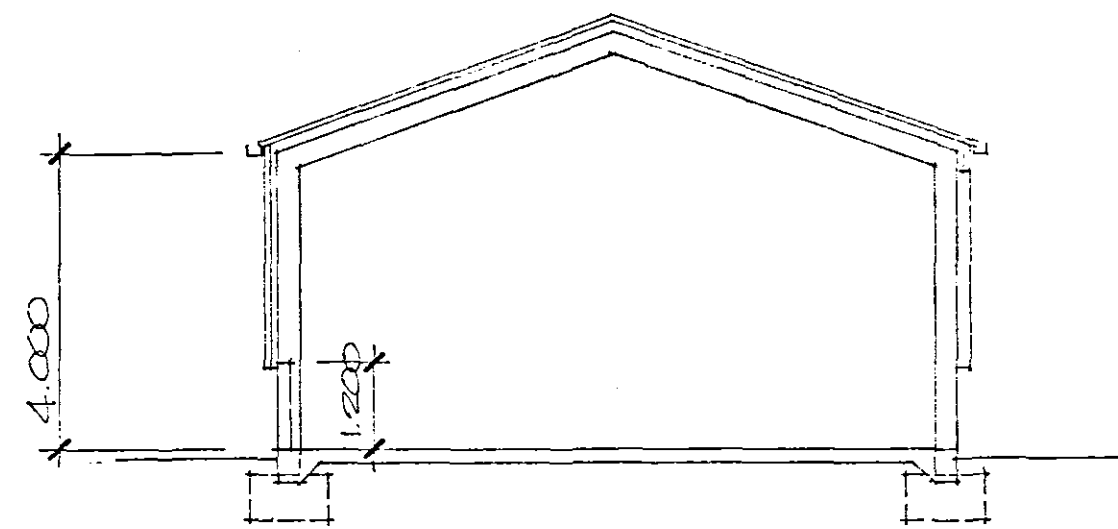


SECTION.

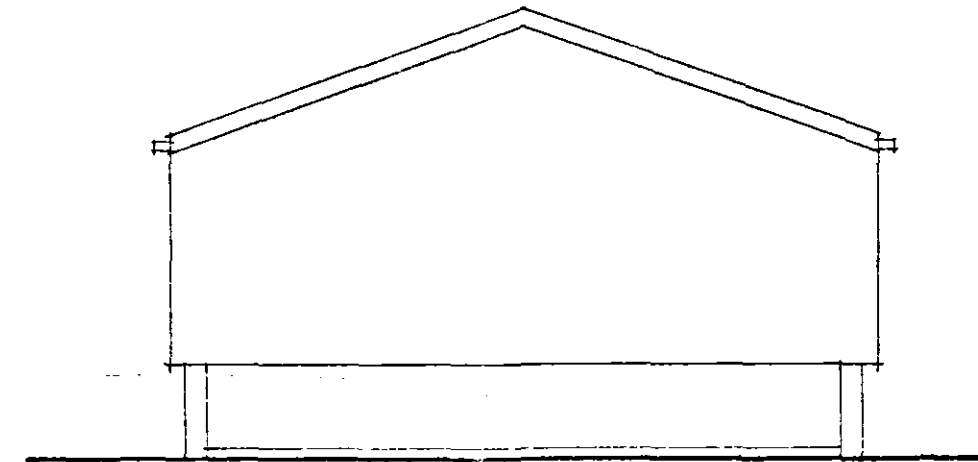

NORTH AND SOUTH ELEVATIONS

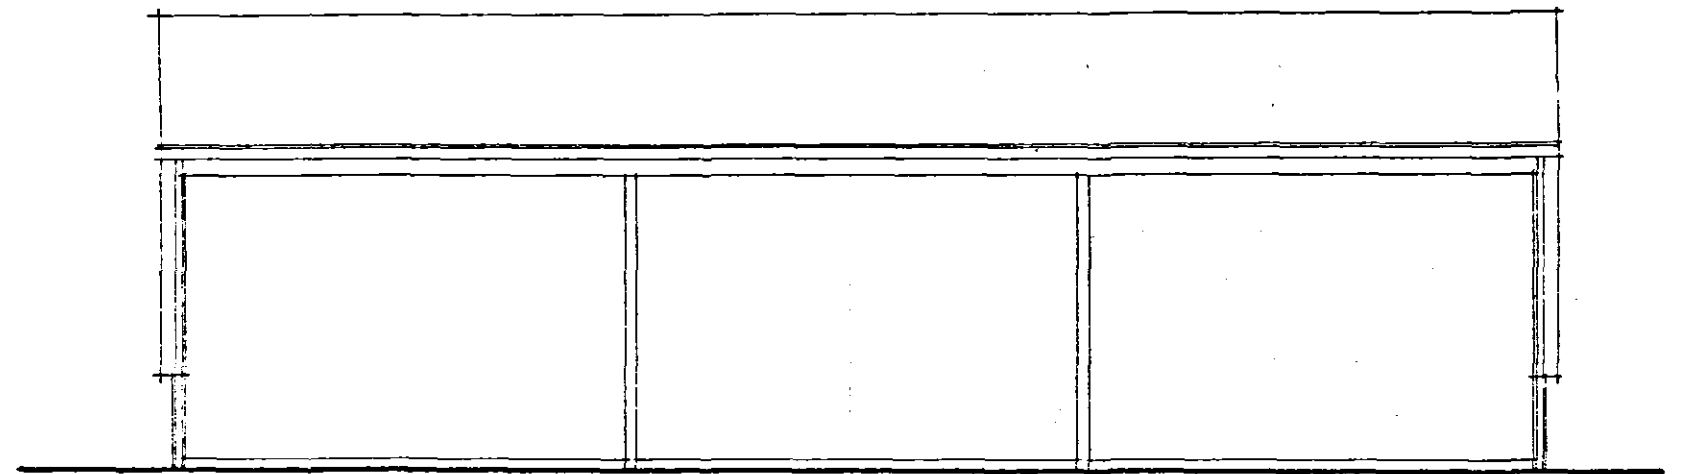

EAST ELEVATION

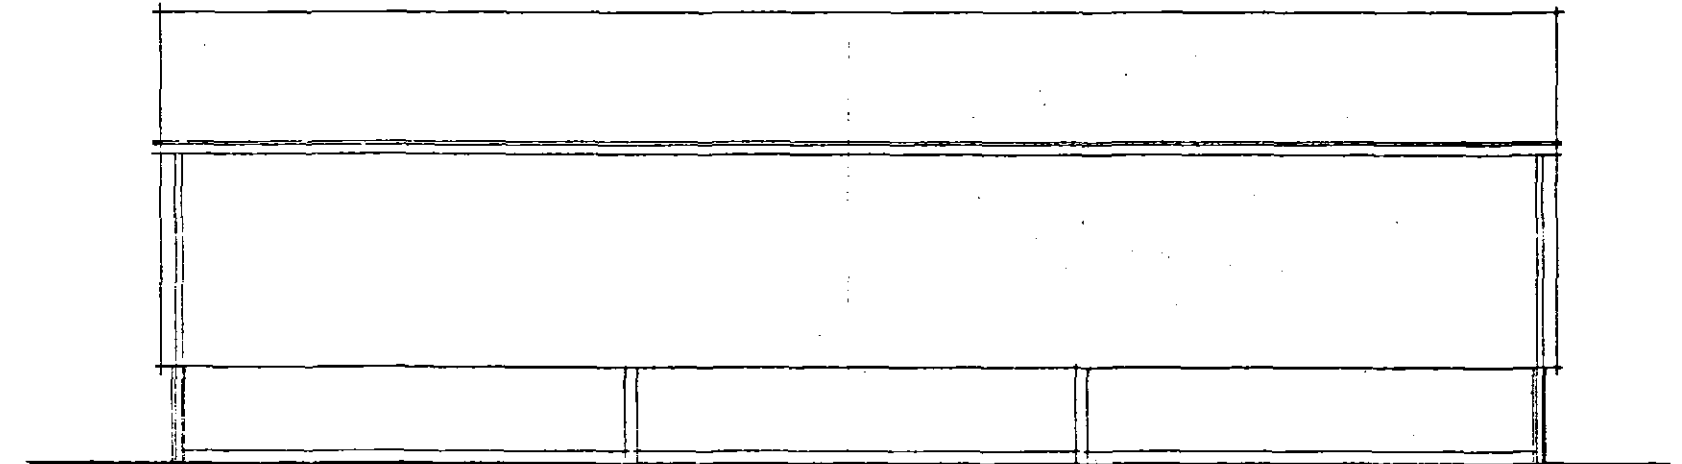

WEST ELEVATION.

Specification:



Structure formed of steel portal frame clad externally with:

Roof: 0.7 box profile plastisol sheeting colour goosewing grey or similar.

Walls: 0.55 box profile plastisol sheeting colour woodland green, to be continued.

Lower section of walls formed of concrete blockwork up to approx. 1.200 from floor level.

Floor: Reinforced concrete floor slab with downstands to perimeter.

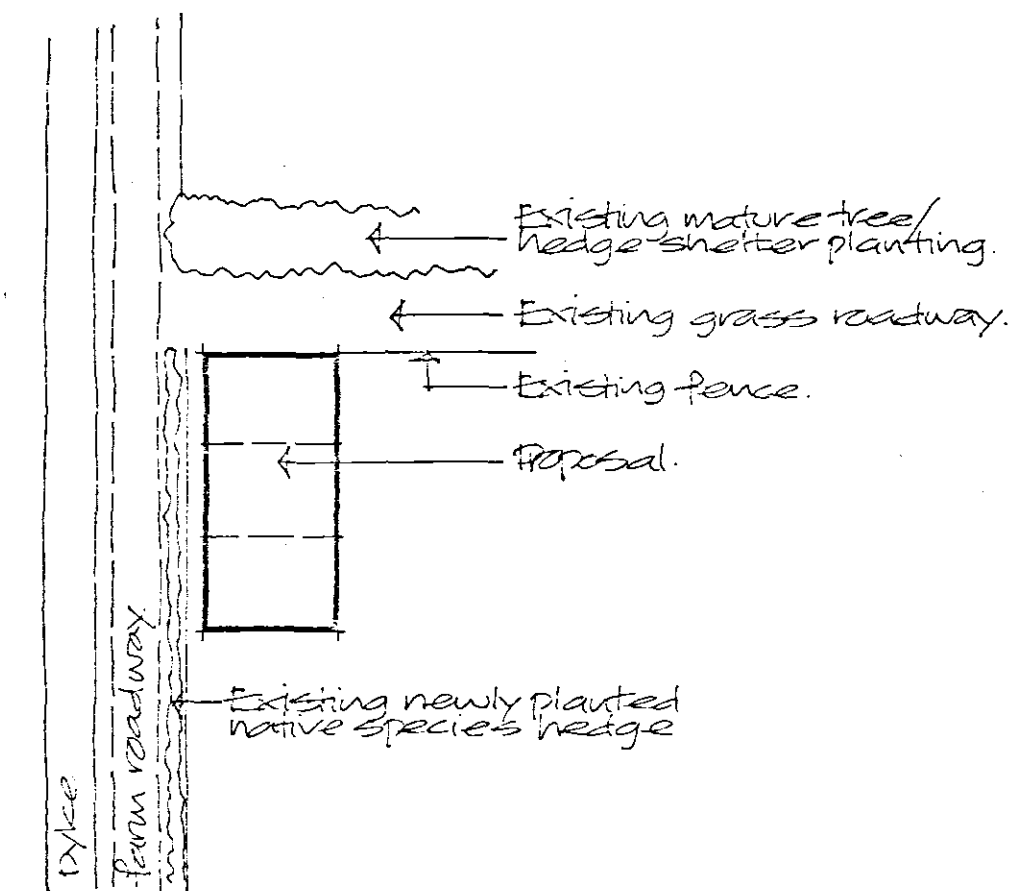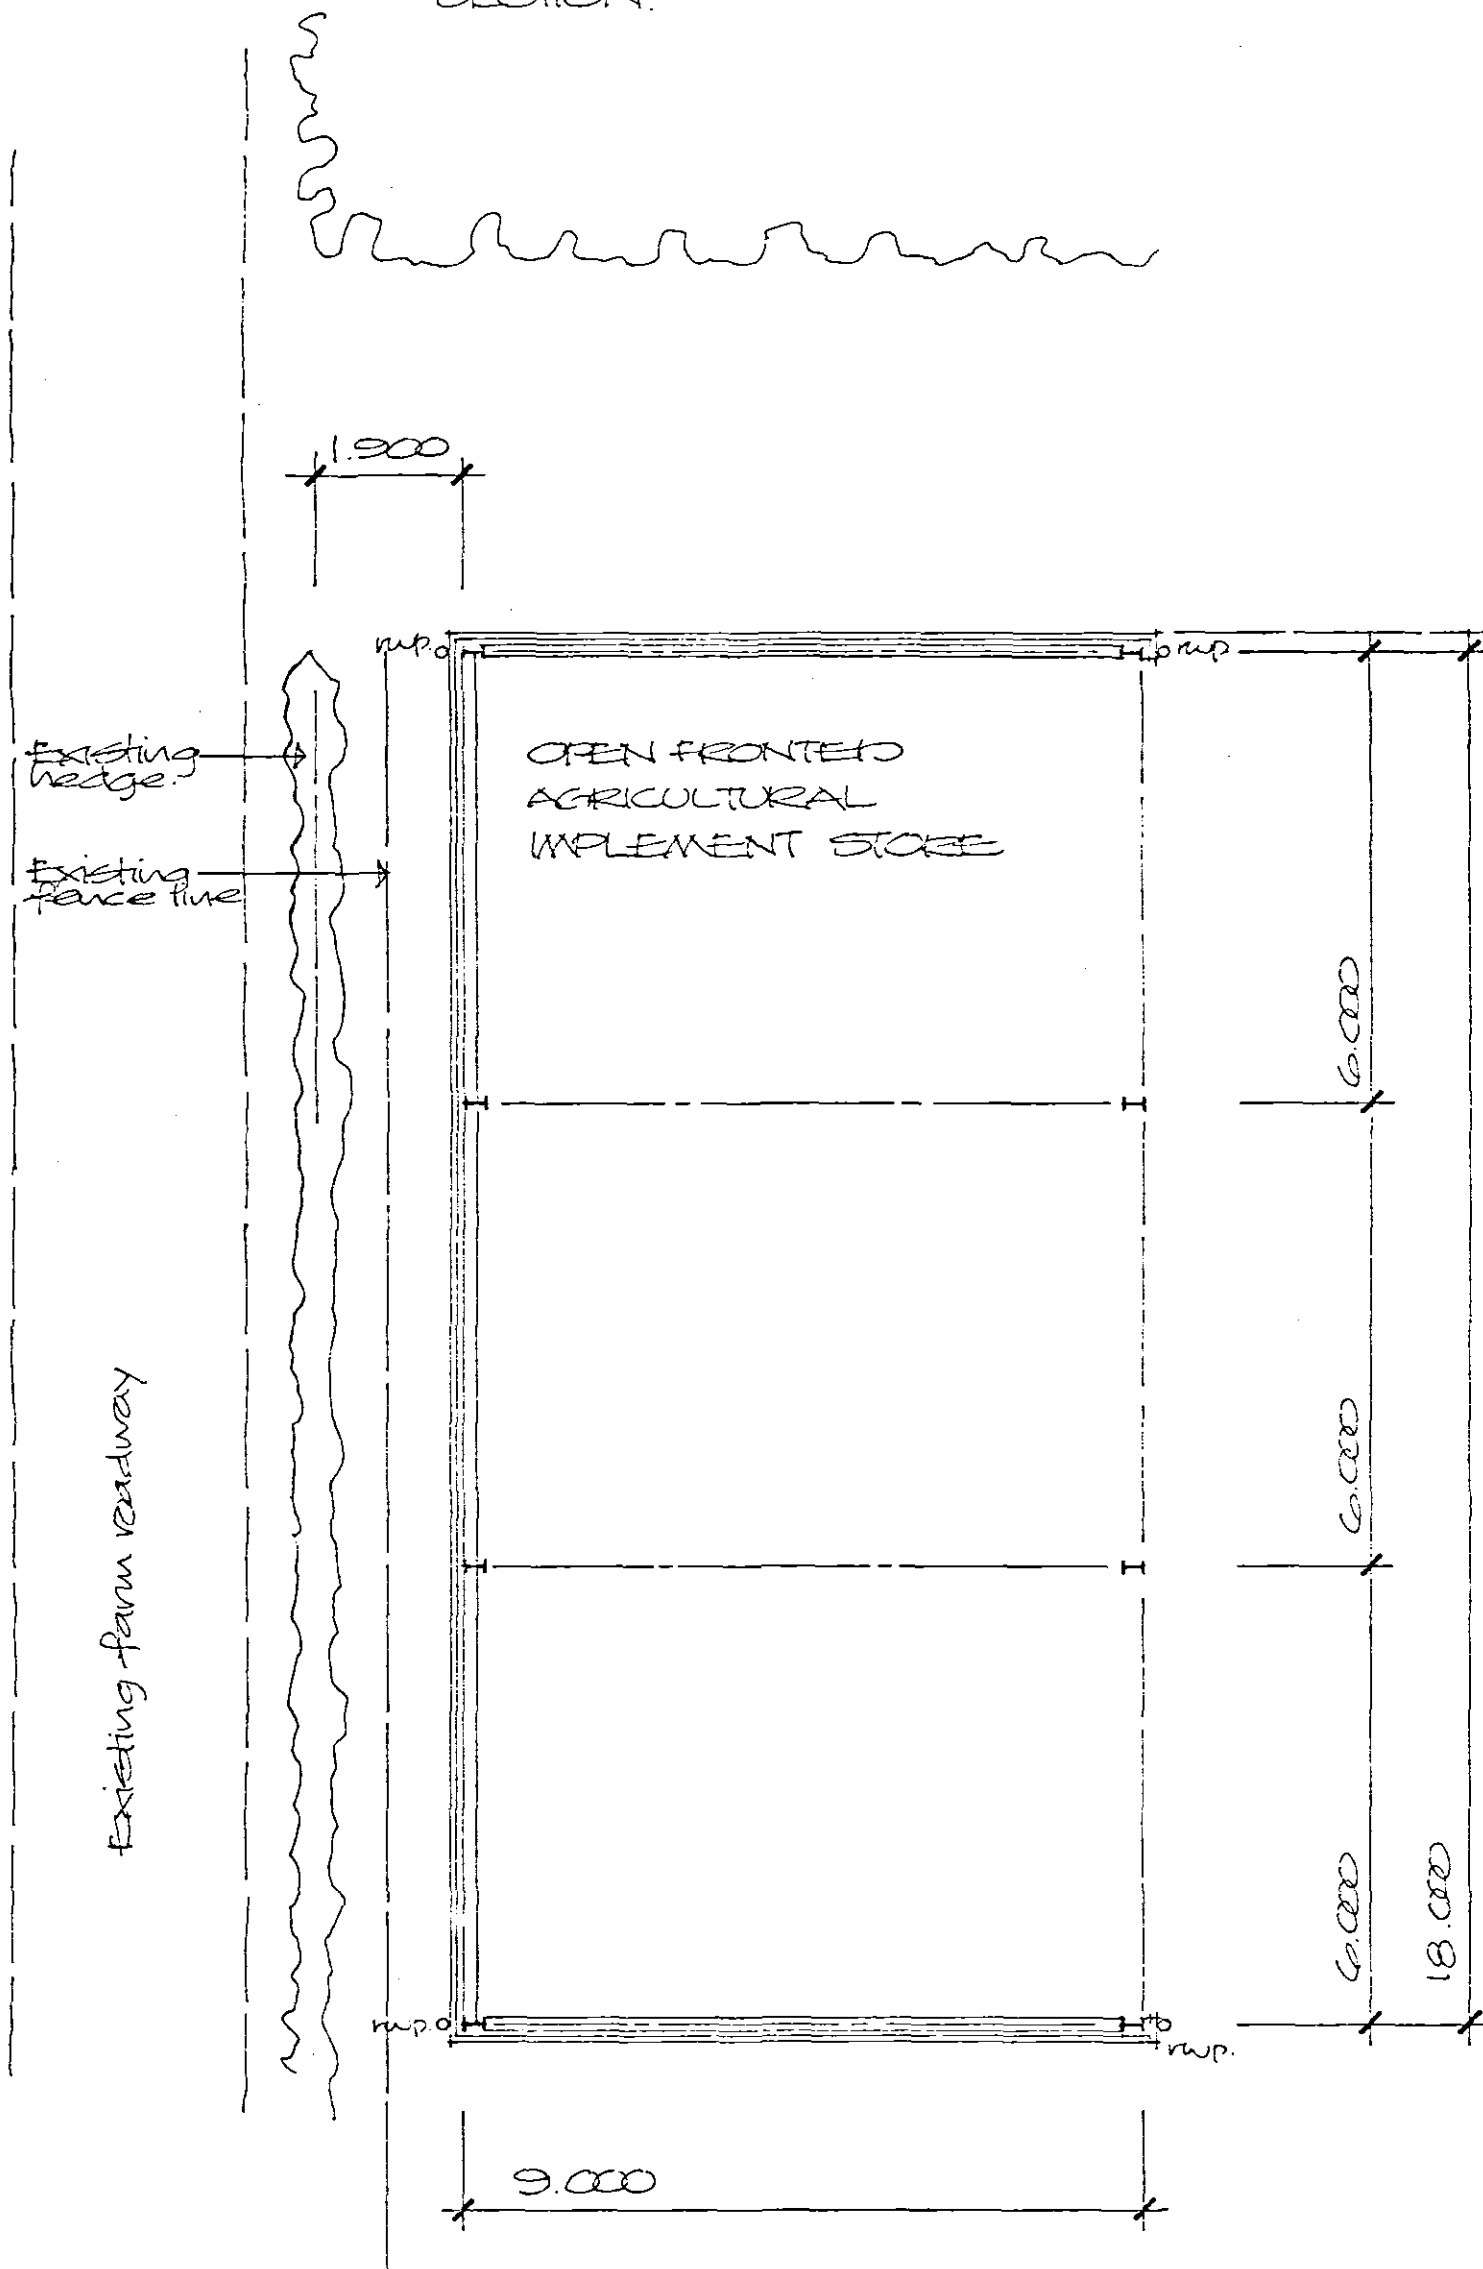

BLOCK PLAN Scale 1:500

**DETERMINED
PLAN**

17 OCT 2008
Ref: 1093/08

Project
**PROPOSED OPEN FRONTED
AGRICULTURAL IMPLEMENT
STORE BUILDING,
THE BURRELLS, STOCKHOUSE
LANE, SURFLEET, SPALDING.**

ALAN HORNSBY
ARCHITECTURAL SERVICES LTD

"Little Acre"
Peak Hill, Cowbit,
Spalding, Lincs. PE12 6AW
Tel. Holbeach (01406) 380591

Client
MR & MRS D HART

Scale 1:100 Drg. no. 08/35/01
Date October 2008