




DO NOT SCALE THIS DRAWING. THE CONTRACTOR IS DEEMED TO HAVE CHECKED ALL DIMENSIONS ON SITE AND REPORT ANY DISCREPANCIES TO OGLESBY & LIMB LTD.
THE CONTENTS OF THIS DRAWING ARE COVERED BY COPYRIGHT AND REMAIN THE PROPERTY OF OGLESBY & LIMB LTD. WRITTEN APPROVAL MUST BE OBTAINED FROM OGLESBY & LIMB LTD PRIOR TO DUPLICATION OR REPRODUCTION OF THIS DRAWING OR ITS CONTENTS.
ANY DIMENSIONS NOT SHOWN ARE TO BE CHECKED AND AGREED WITH OGLESBY & LIMB LTD.

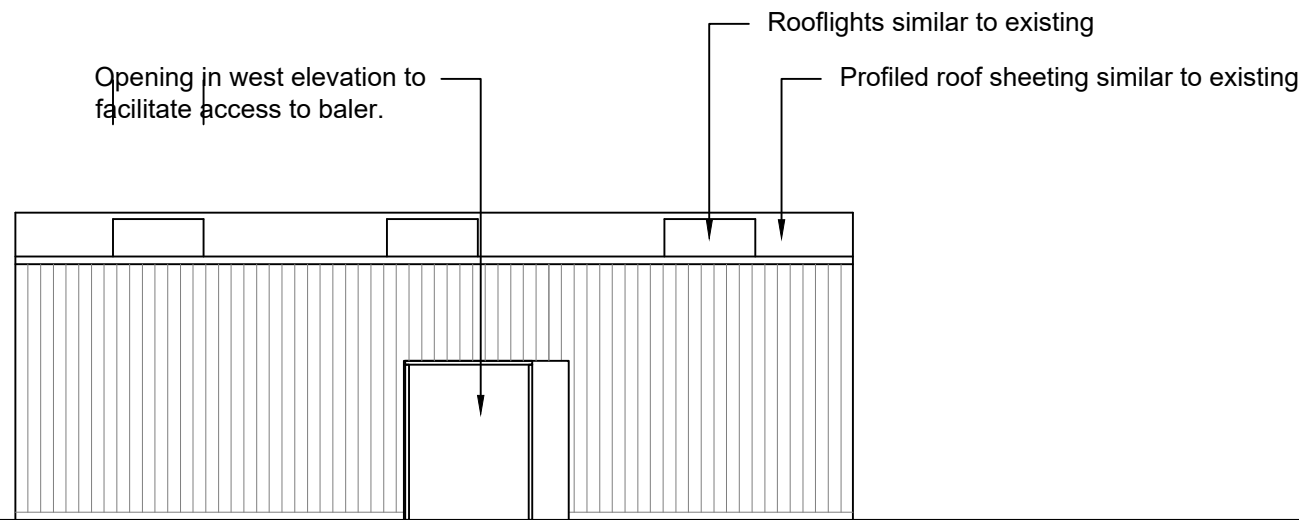


West elevation
Scale 1:100

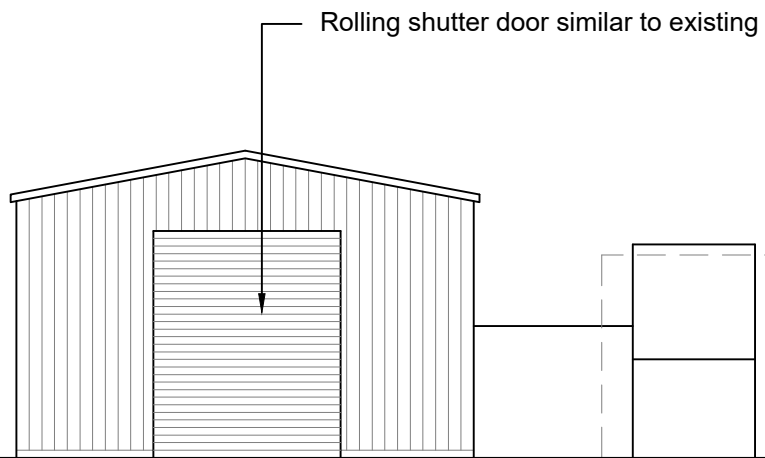


North elevation
Scale 1:100

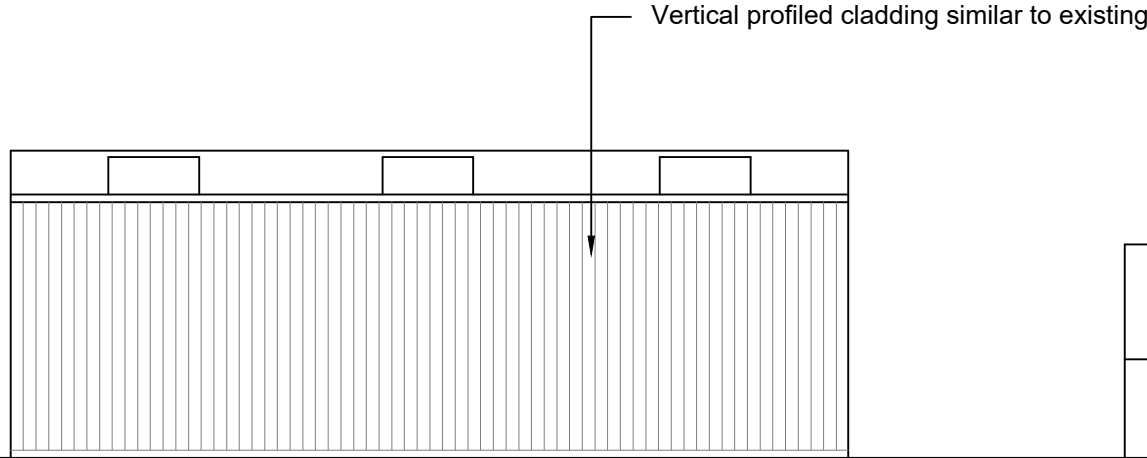


East elevation
Scale 1:100

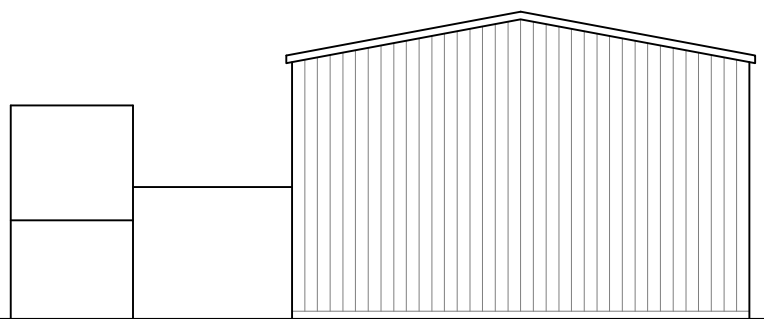


South elevation
Scale 1:100

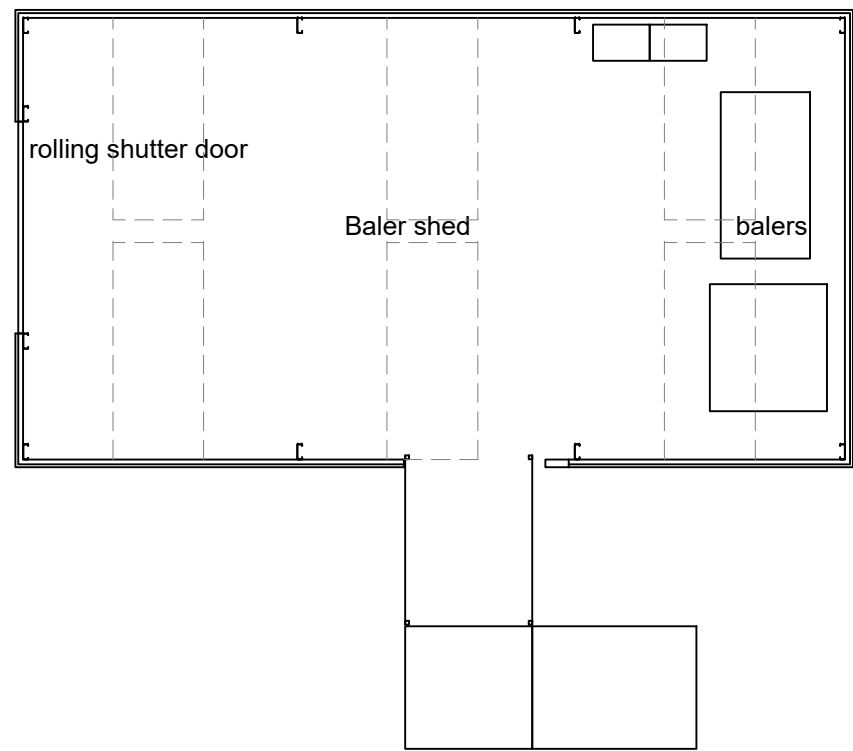


Baler Shed
Scale 1:100

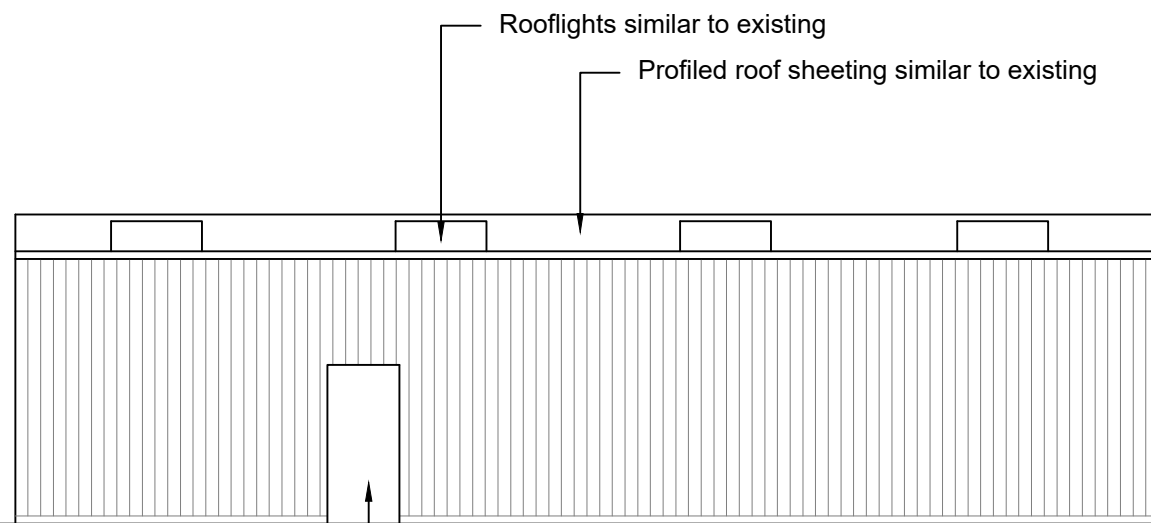


East elevation
Scale 1:100

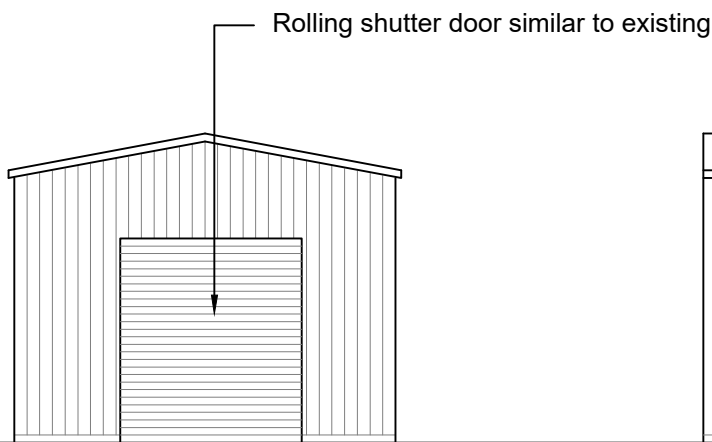


North elevation
Scale 1:100

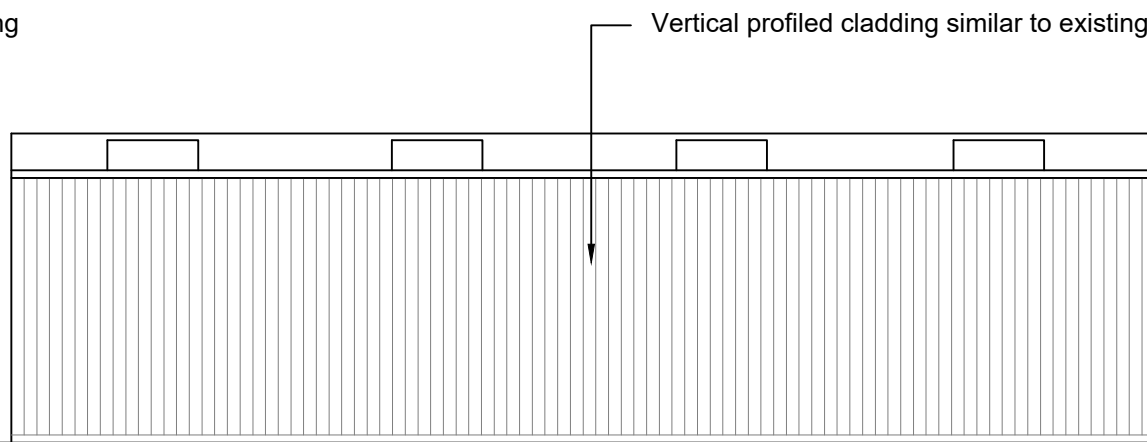

West elevation
Scale 1:100

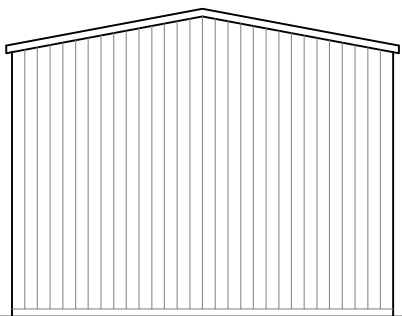

South elevation
Scale 1:100

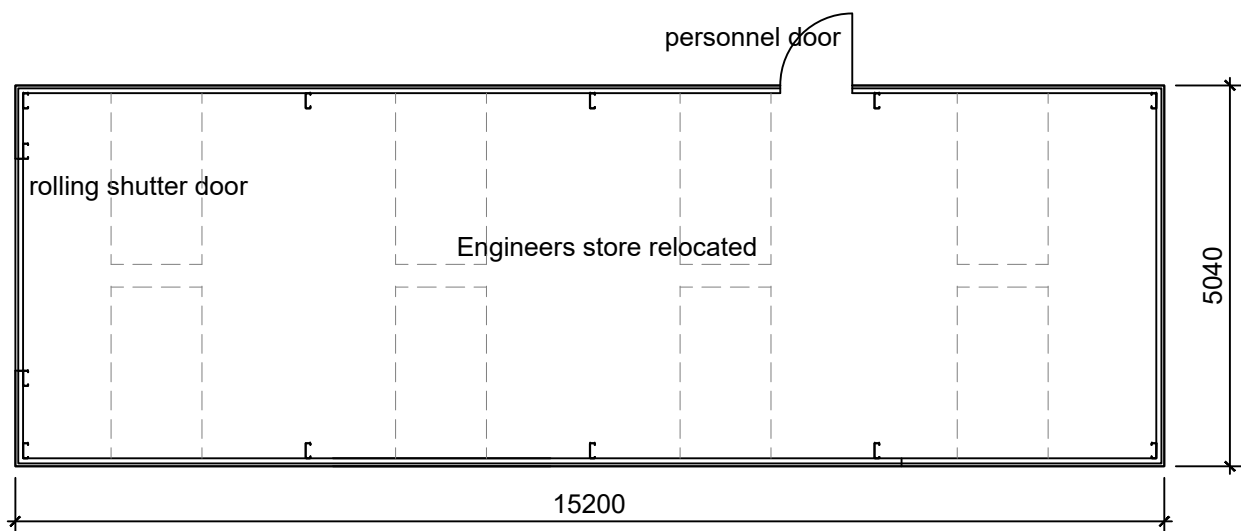

Engineering Store
Scale 1:100

P1		Planning application	
Ref.	Date	Description	Initial

Oglesby & Limb Ltd
Chartered Architect

Suite 1 Market Chambers
12 Market Place, Spalding, Lincs
PE11 1SL
Tel: 01775 761196
e-mail: design@o-l-ltd.co.uk

O&L

Client:
J. O. Sims Ltd

Project:
**Proposed Loading Dock
Pudding Lane, Pinchbeck
Spalding, Lincolnshire
PE11 3TJ**

Drawing Title:
**Plans & Elevations of Existing
Buildings to be Relocated**

PLANNING APPLICATION

Date:	Nov 2025	Scale:	1:100 @ A1
Drawn by:	AP	Checked by:	AJO

Drawing Number:	Rev:
A1790 - 17	P1