



WEST

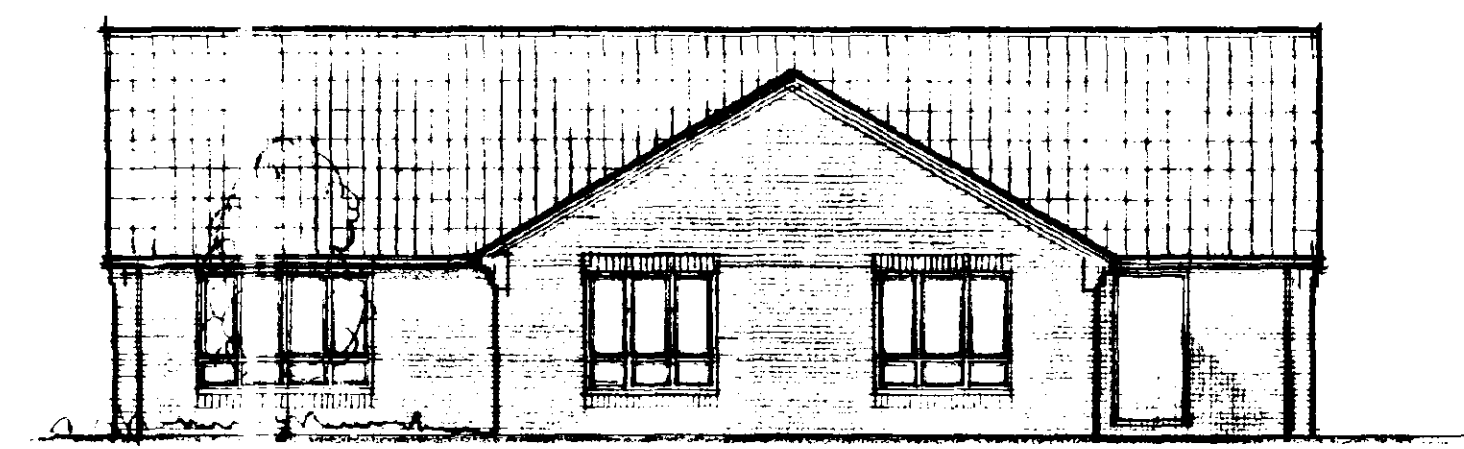


SOUTH

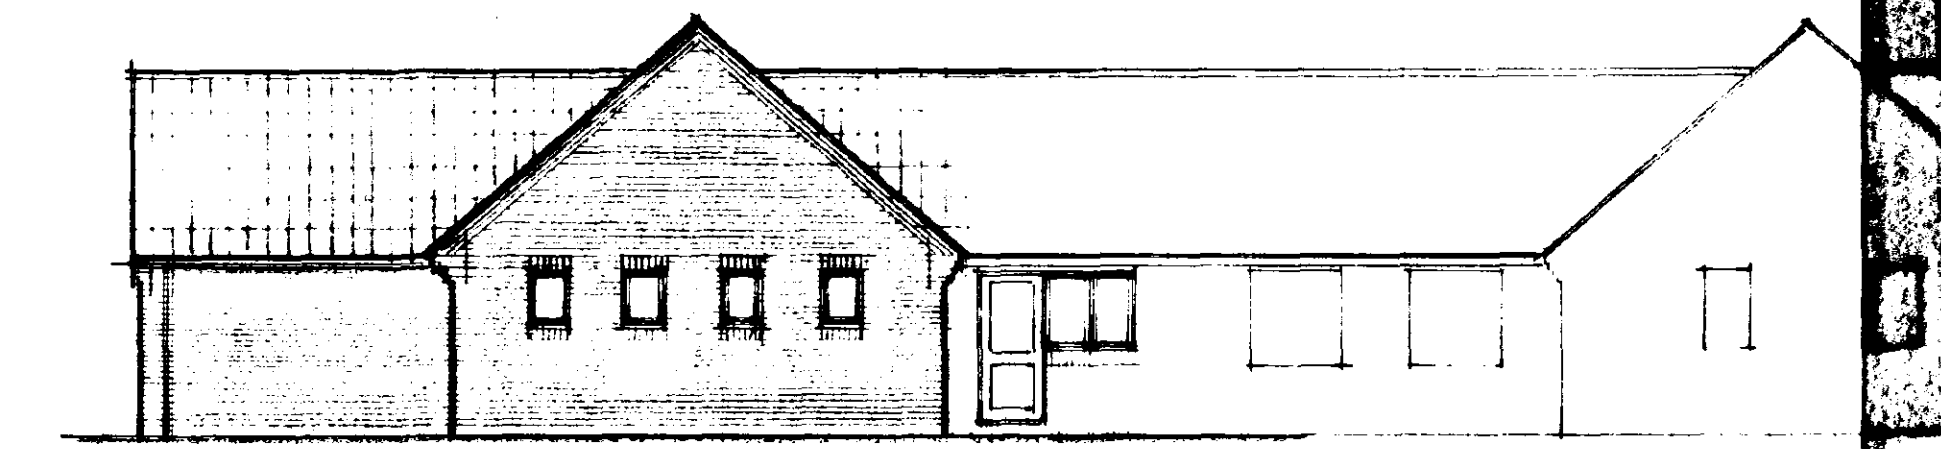

EAST

Materials to match site

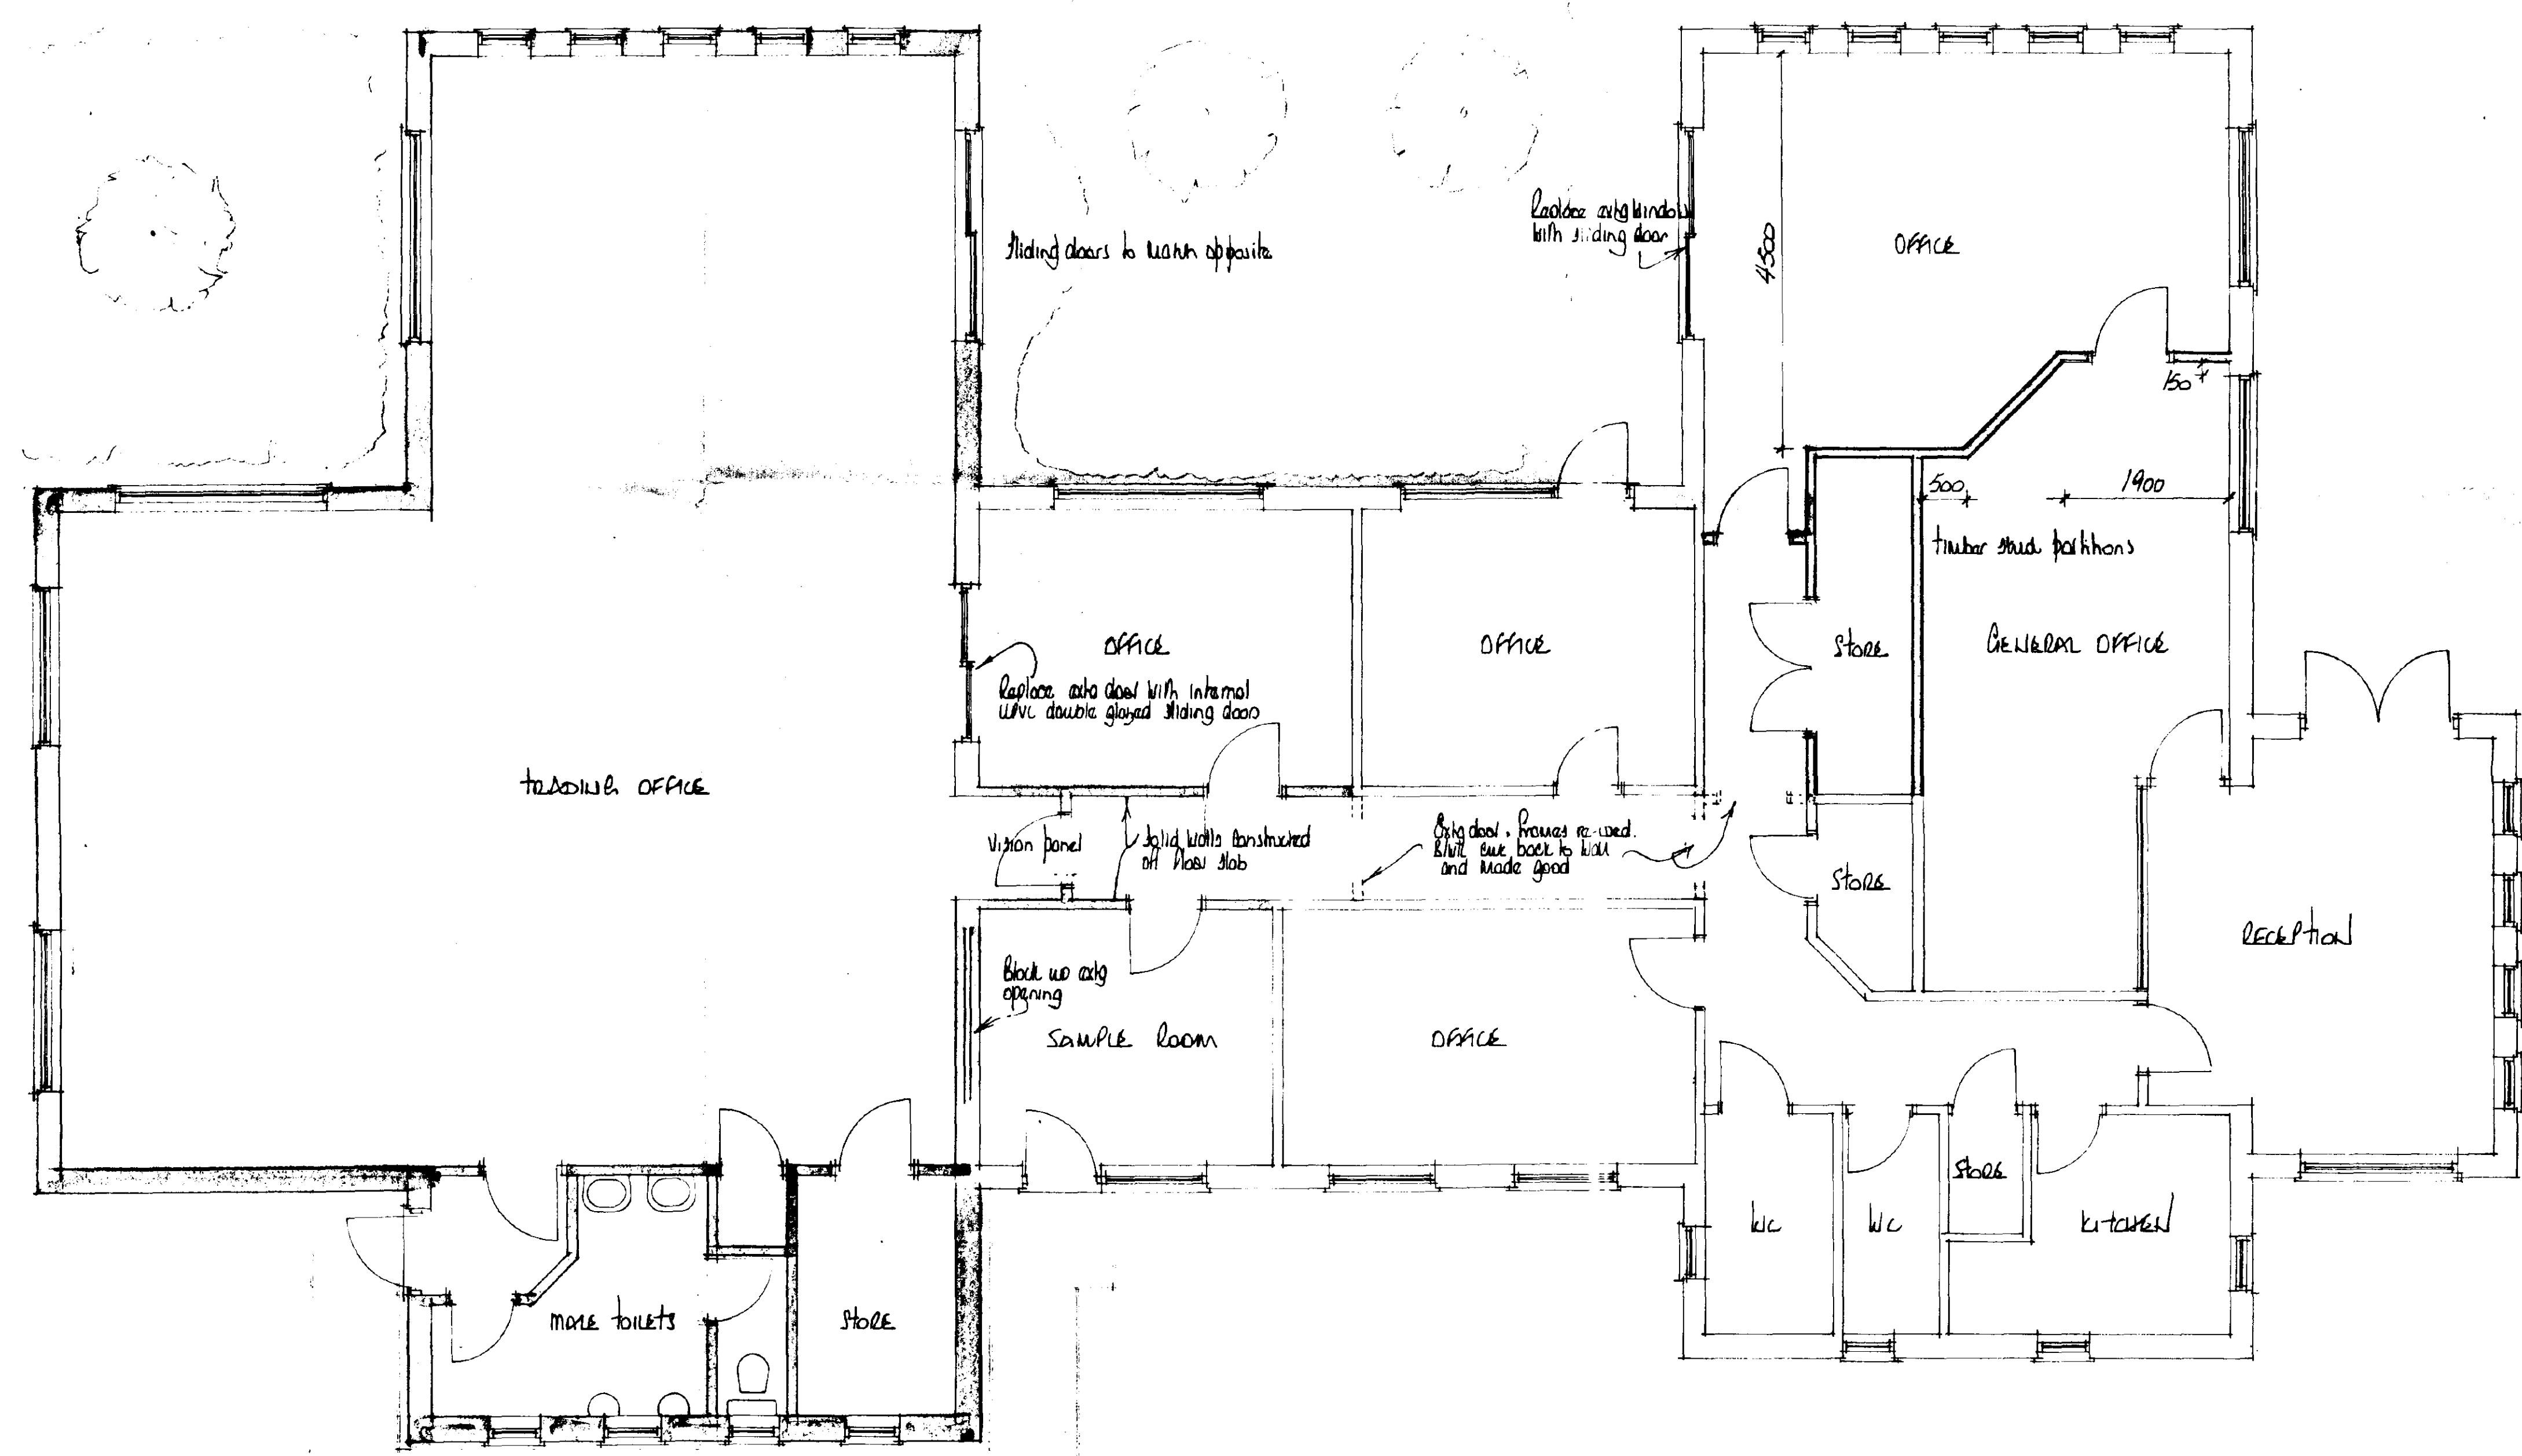

GROUND FLOOR PLAN

**DETERMINED PLAN**

SOUTH HOLLAND DC  
HOUSING & PLANNING  
13 NOV 1995  
Ref 1093/AS

|   |        |                                                                      |           |
|---|--------|----------------------------------------------------------------------|-----------|
| A   |        | Date                                                                 | Revisions |
| © copyright   |        |                                                                      |           |
| <b>East Midlands Design Associates</b><br>"Willow Lodge",<br>Horseshoe Road,<br>Spalding,<br>Lincs PE11 3JA<br>Tel: Spalding (0775) 767968 |        |                                                                      |           |
| Client   |        | NATIONWIDE PRODUCE                                                   |           |
| Job Title   |        | Extension to offices at<br>Enterprise Park<br>Pinchbeck<br>Spalding. |           |
| Drawing Title   |        |                                                                      |           |
| Plans as Proposed   |        |                                                                      |           |
| Scale 1:50 & 1:100   |        |                                                                      |           |
| Date   | Oct 95 | Drawn by                                                             | AL        |
| Dwg No   |        | 95/57/02                                                             |           |
| Rev   |        |                                                                      |           |