



The copyright of this drawing is vested with Corstorphine & Wright Ltd and must not be copied or reproduced without the consent of the company.
 All dimensions are to be taken from this drawing, DO NOT SCALE.
 All construction must follow the site and be responsible for checking all works out dimensions and making the architect of any discrepancies prior to any construction or construction work.

 

— Site boundary 0.60 Hectares
1.48 acres

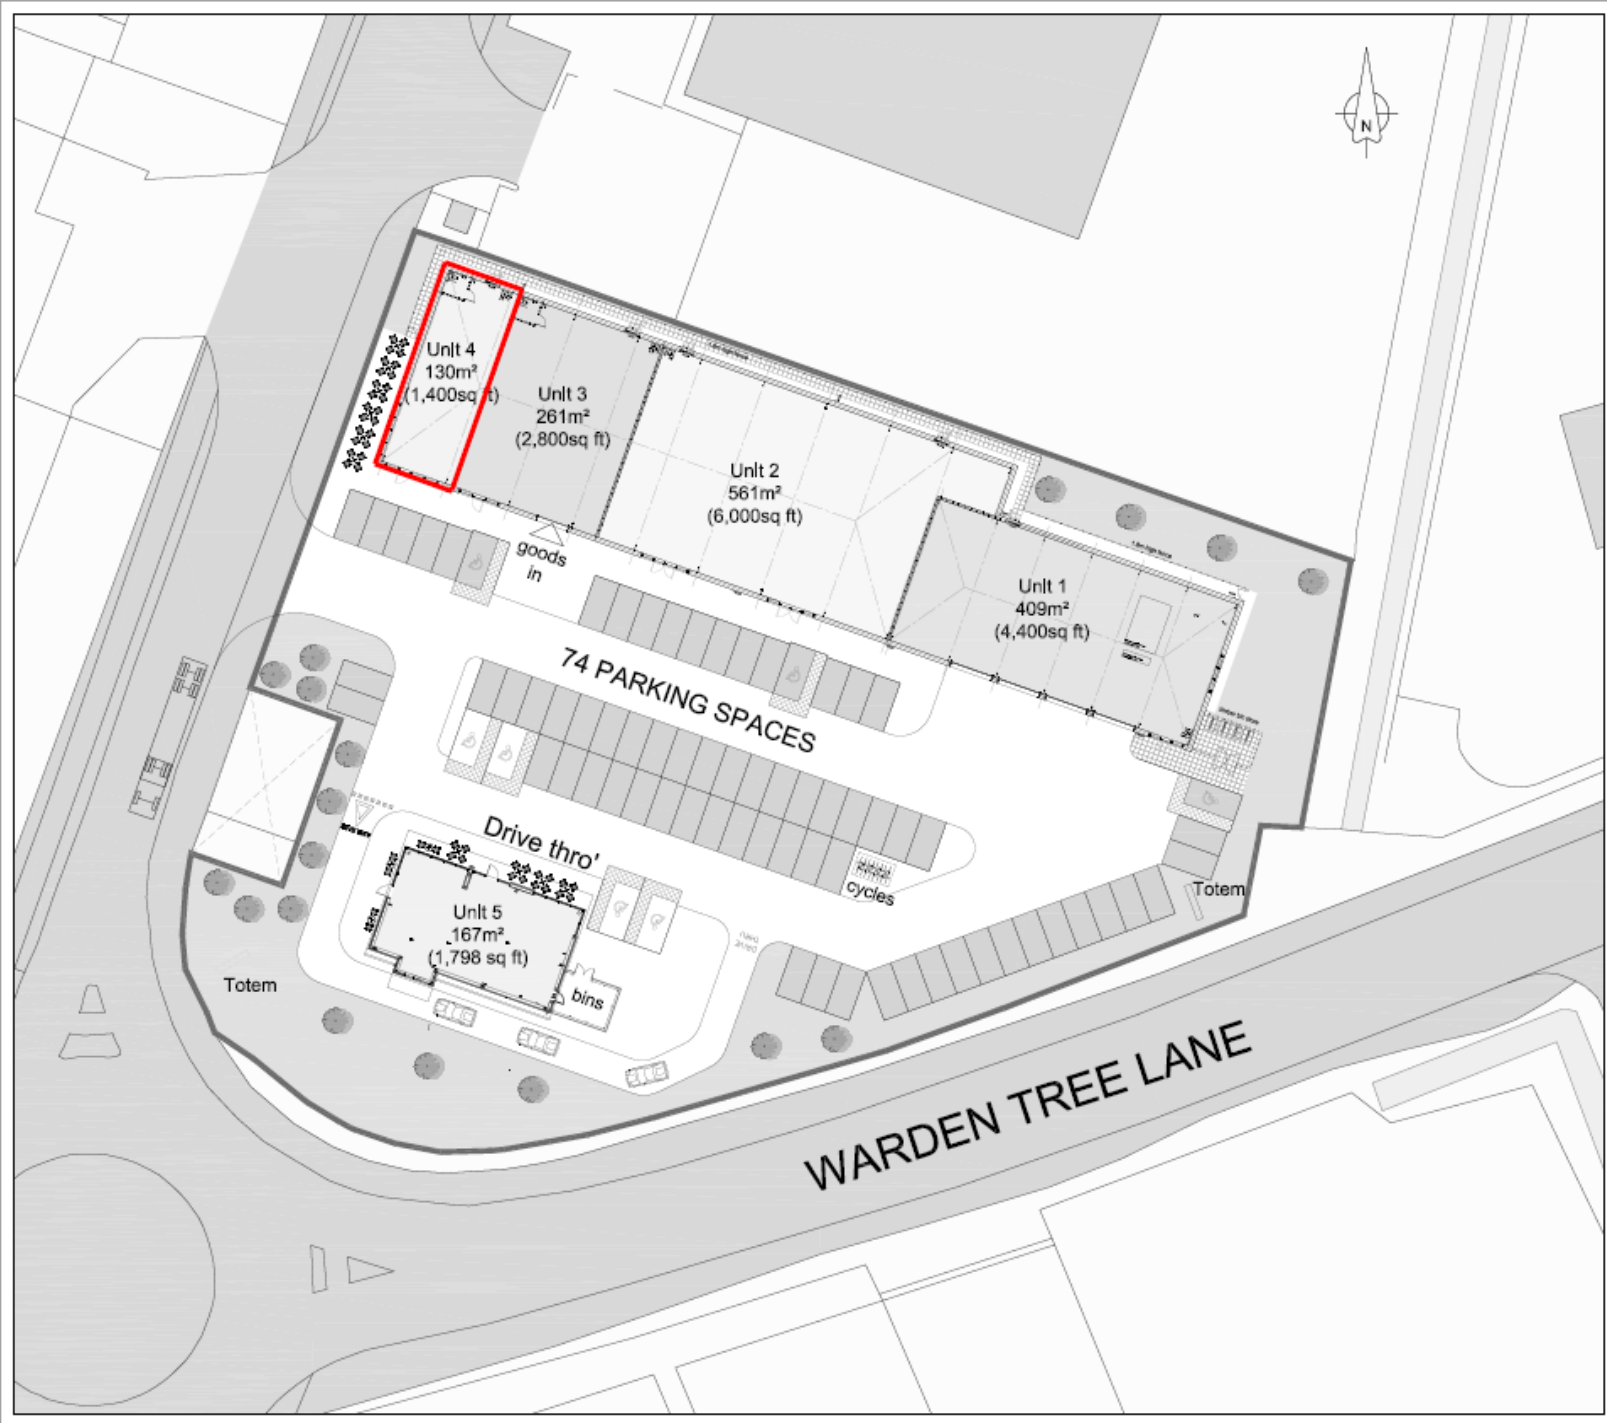

Site Plan
1:250

PA02	04/12/18	Issued for Planning	DC
01/00/00	00/00	00/00	00/00
FOR PLANNING			
Client			
Project			
WARDEN TREE LANE, SPALDING			
Drawing No.			
SITE PLAN			
Drawn	Checked	Approved	Date
pa	FT	A1	12/50
17847		0207	DEC 18
			P400

CORSTORPHINE + WRIGHT
ARCHITECTS
 Warrick
 London
 Birmingham
 Manchester
 Newcastle

Brook Hill Brook Street Warrick CV34 4BL
 Tel: 01926 658444 www.corstorphine-wright.co.uk