
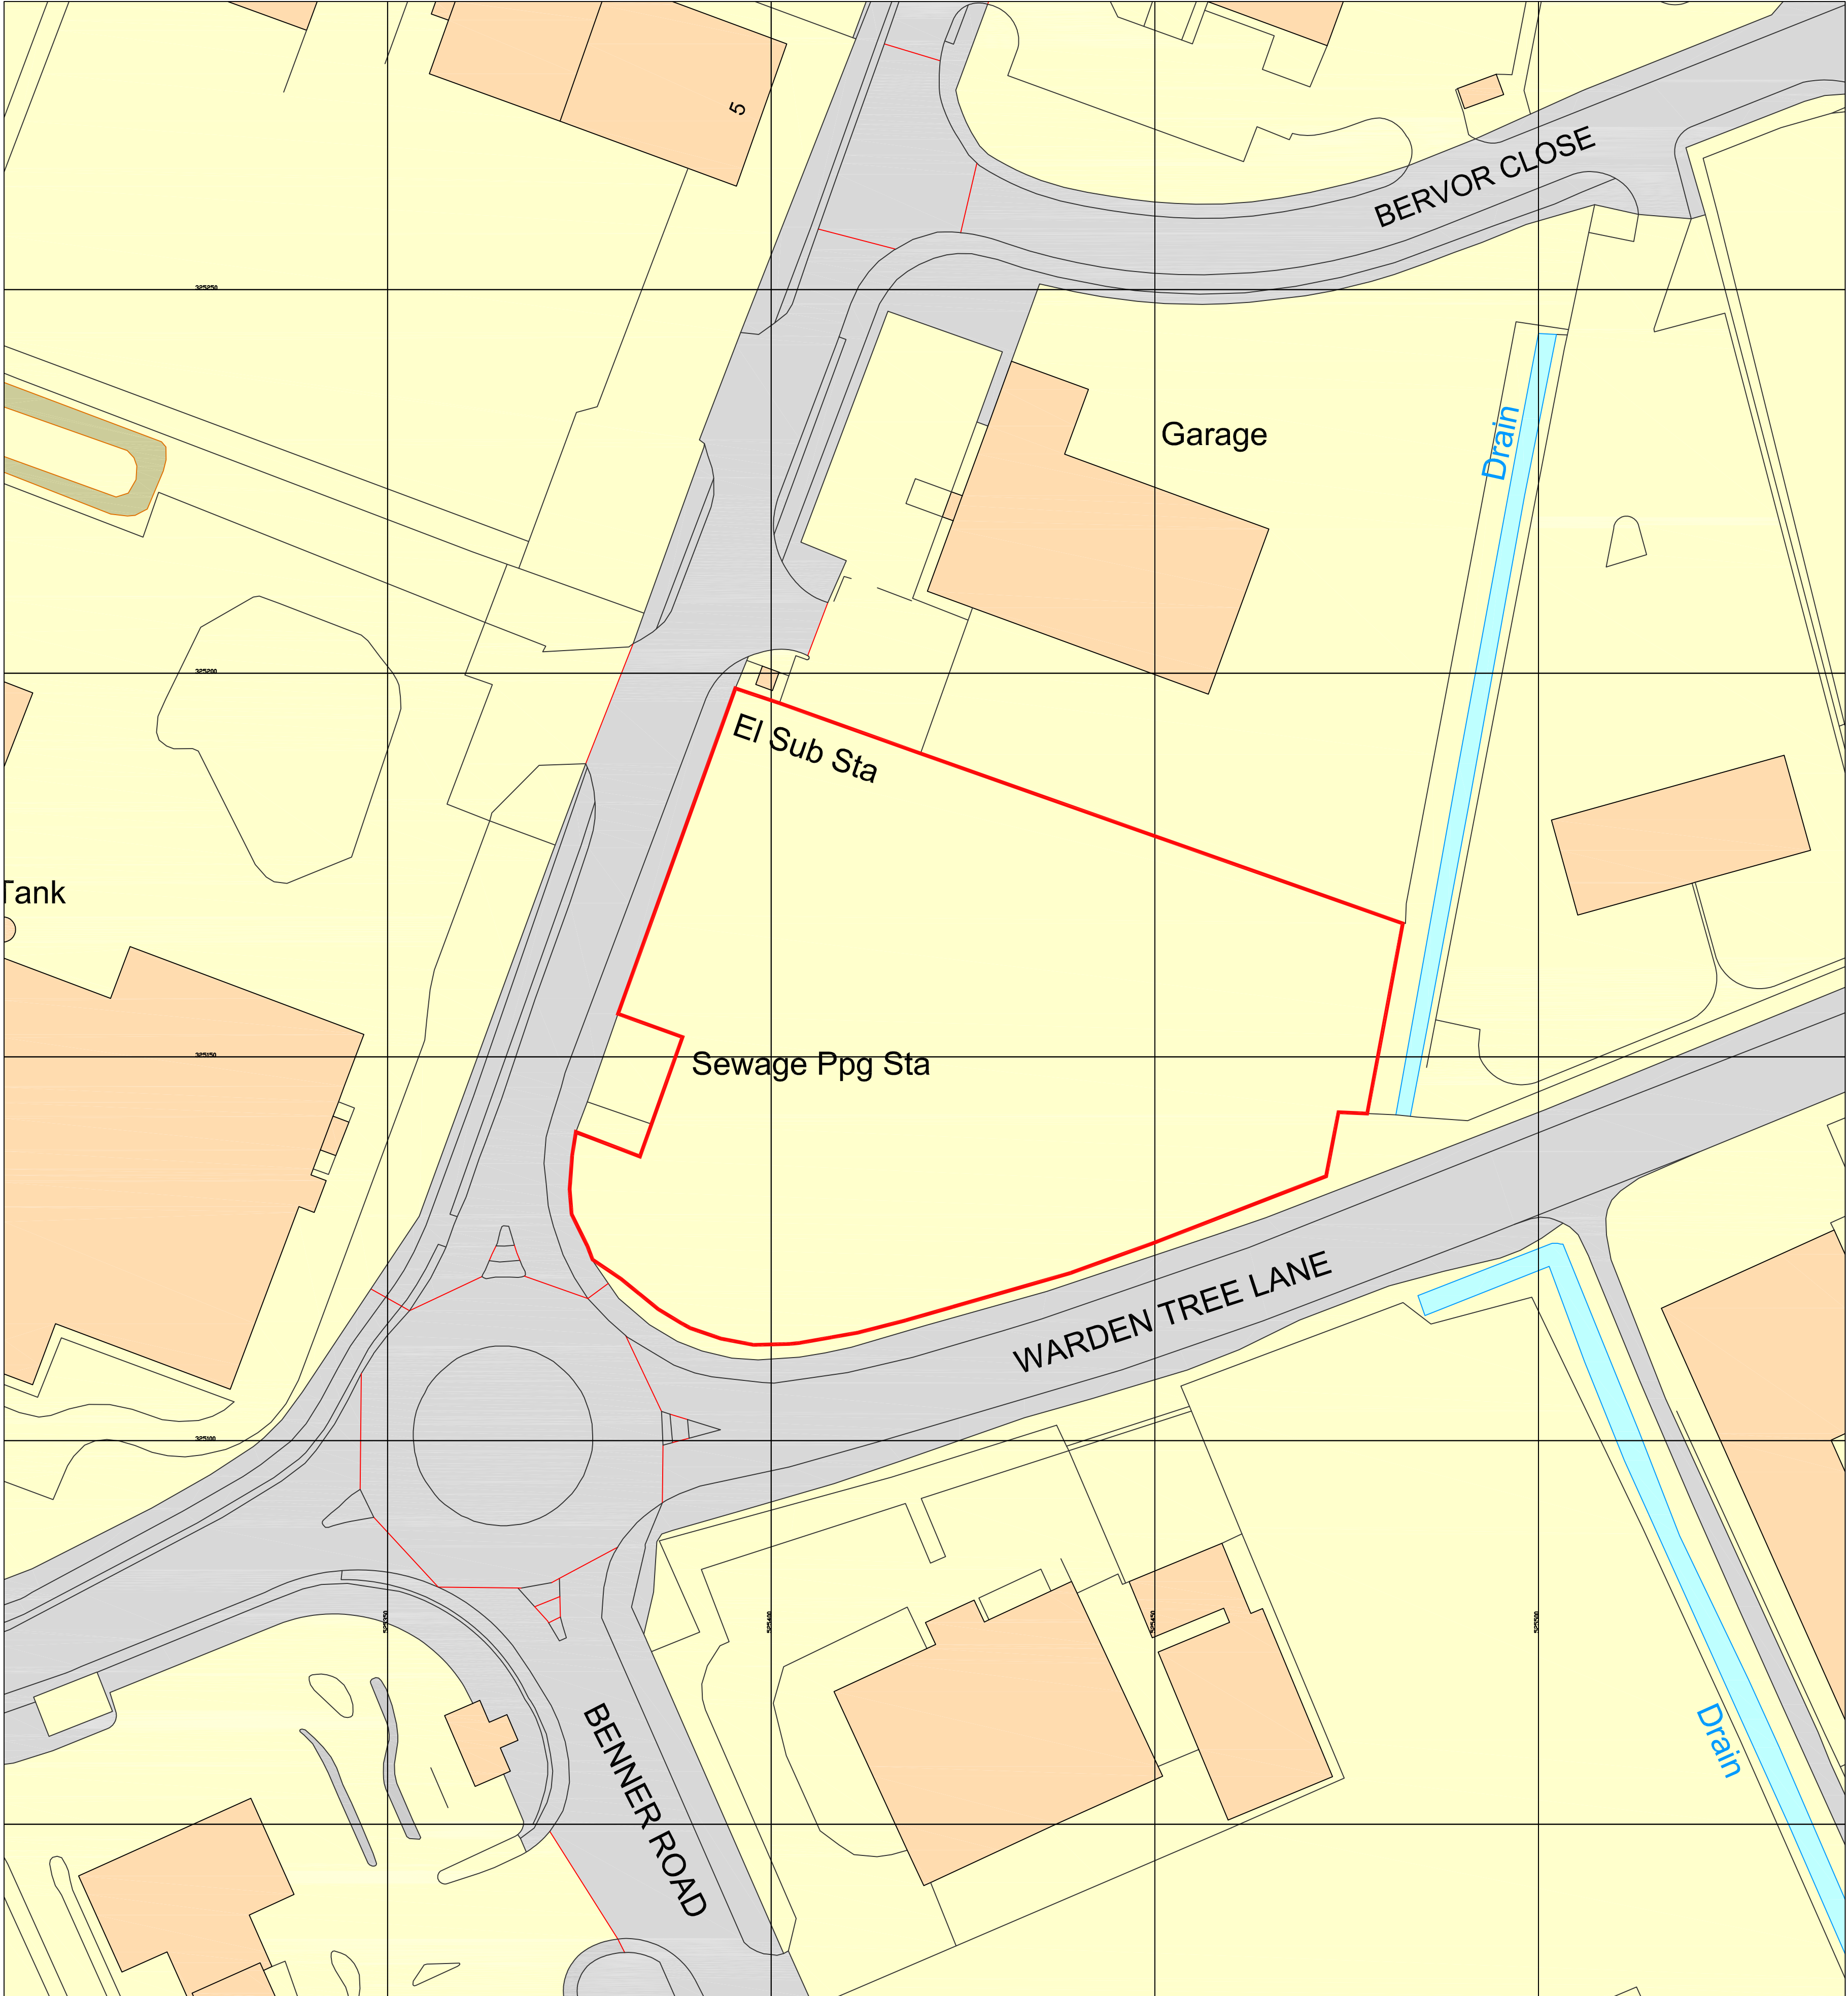



Metres 0 5m 10m 15m 20m 25m
1:500
Centimetres 0 1cm 2cm 3cm 4cm 5cm

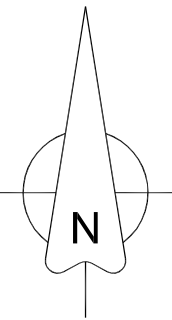

Site Plan
1:500

Ordnance Survey, (c) Crown Copyright 2017. All rights reserved. Licence number 100022432

Metres 0 12.5m 25m 37.5m 50m 62.5m
1:1250
Centimetres 0 1cm 2cm 3cm 4cm 5cm

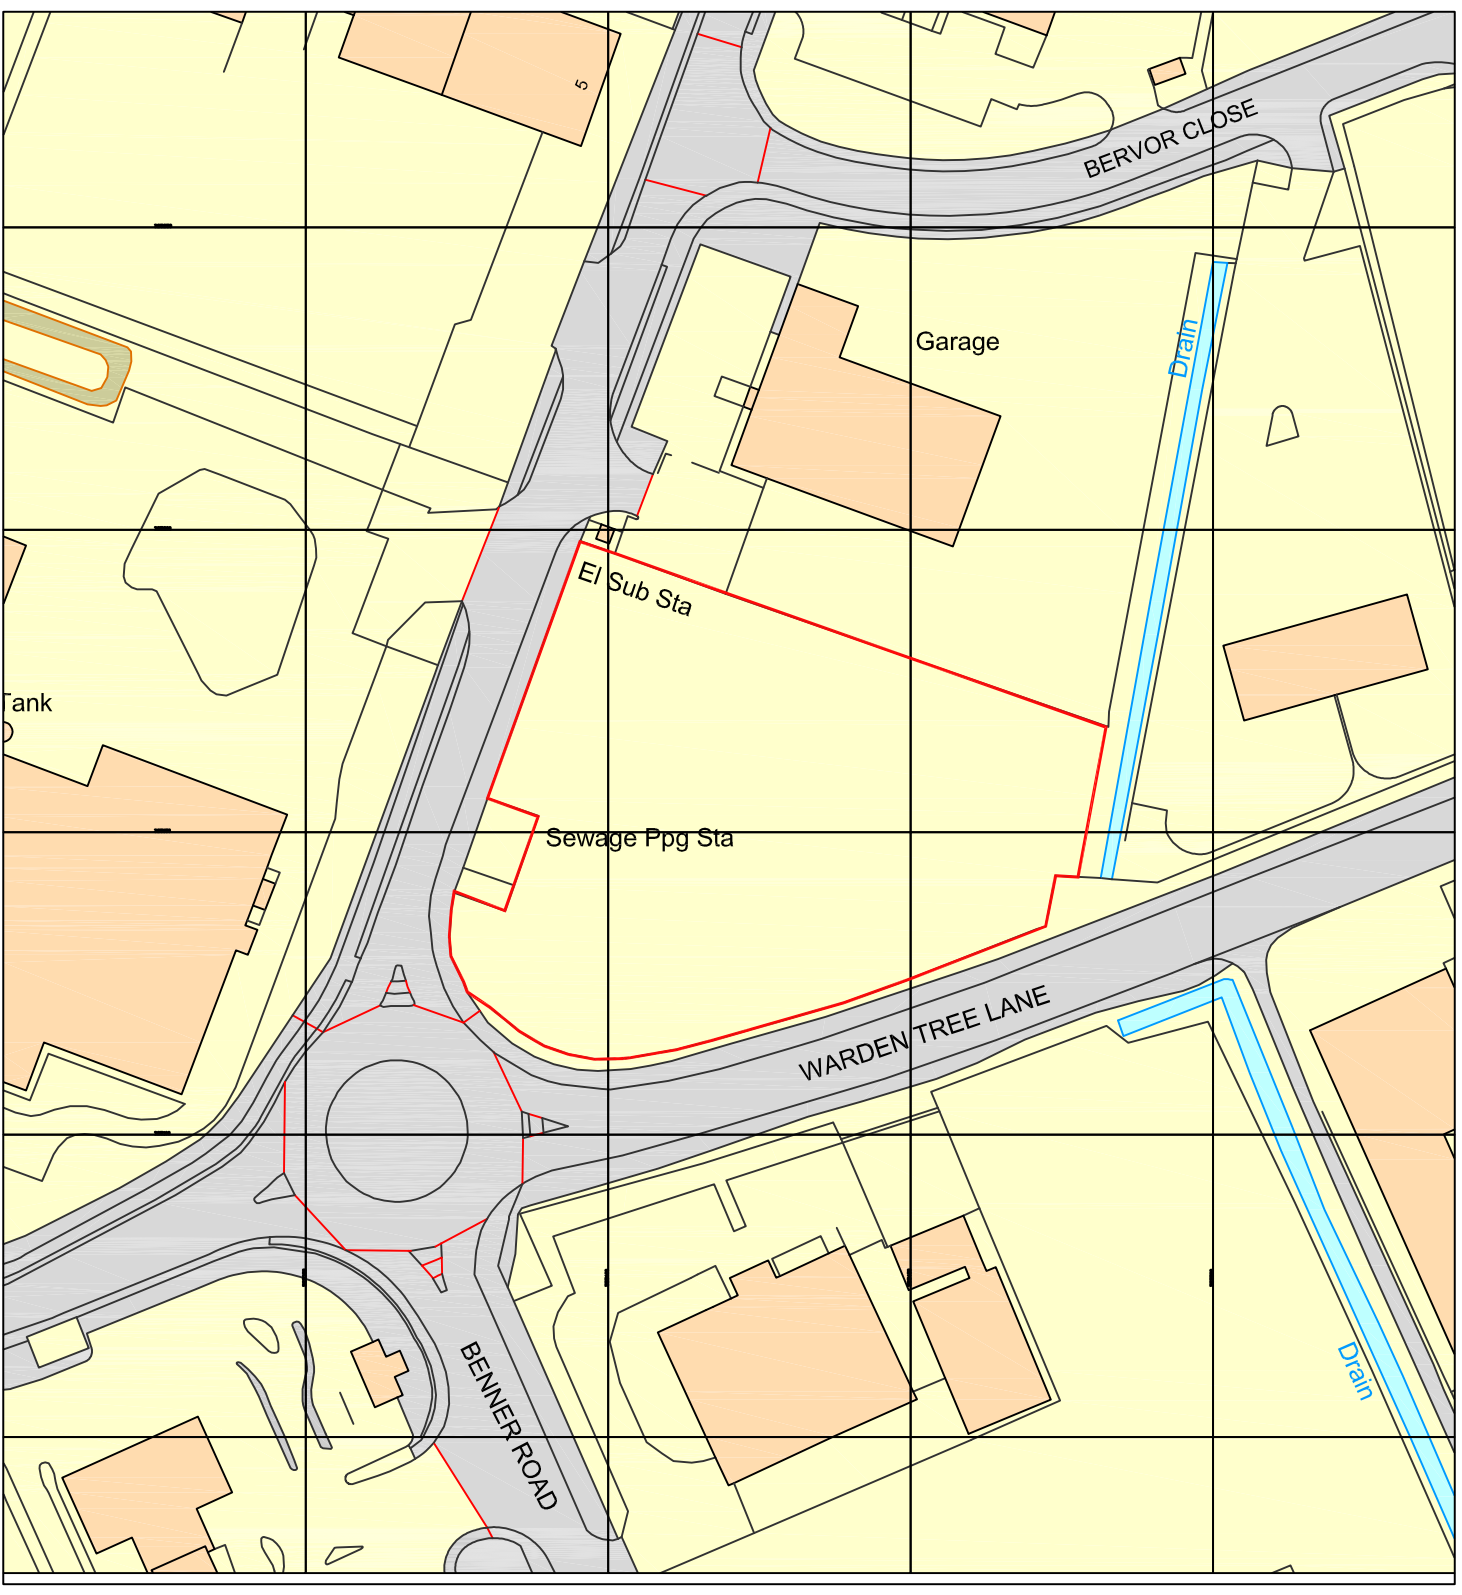

Site Location Plan
1:1250

— Site boundary 0.60 Hectares
1.48 acres

The copyright of this drawing is vested with Corstorphine & Wright Ltd and must not be copied or reproduced without the consent of the company.

Figured dimensions only to be taken from this drawing. DO NOT SCALE.
All contractors must visit the site and be responsible for checking all setting out dimensions and notifying the architect of any discrepancies prior to any manufacture or construction work.

NOTES:

P-00	04.12.18	Issued for Planning		DC
REVISION	DATE	NOTES		CHK
FOR PLANNING				
Client				
				
Project				
WARDEN TREE LANE, SPALDING				
Drawing Title				
RED LINES / SITE LOCATION PLAN				
Drawn by pa	Checked PT	Paper Size A1	Scale 1:500	Date DEC 18
Project No. 17647			Drawing No. 0200	Revision P-00

CORSTORPHINE + WRIGHT
ARCHITECTS
Warwick
London
Birmingham
Manchester
Newcastle

Brook Hall Brook Street Warwick CV34 4BL
Tel. 01926 658444 www.corstorphine-wright.com