




Contractor to check all Dimensions on site prior to ordering materials / commencing work.Do Not Scale from this Drawing - If in doubt then please ask

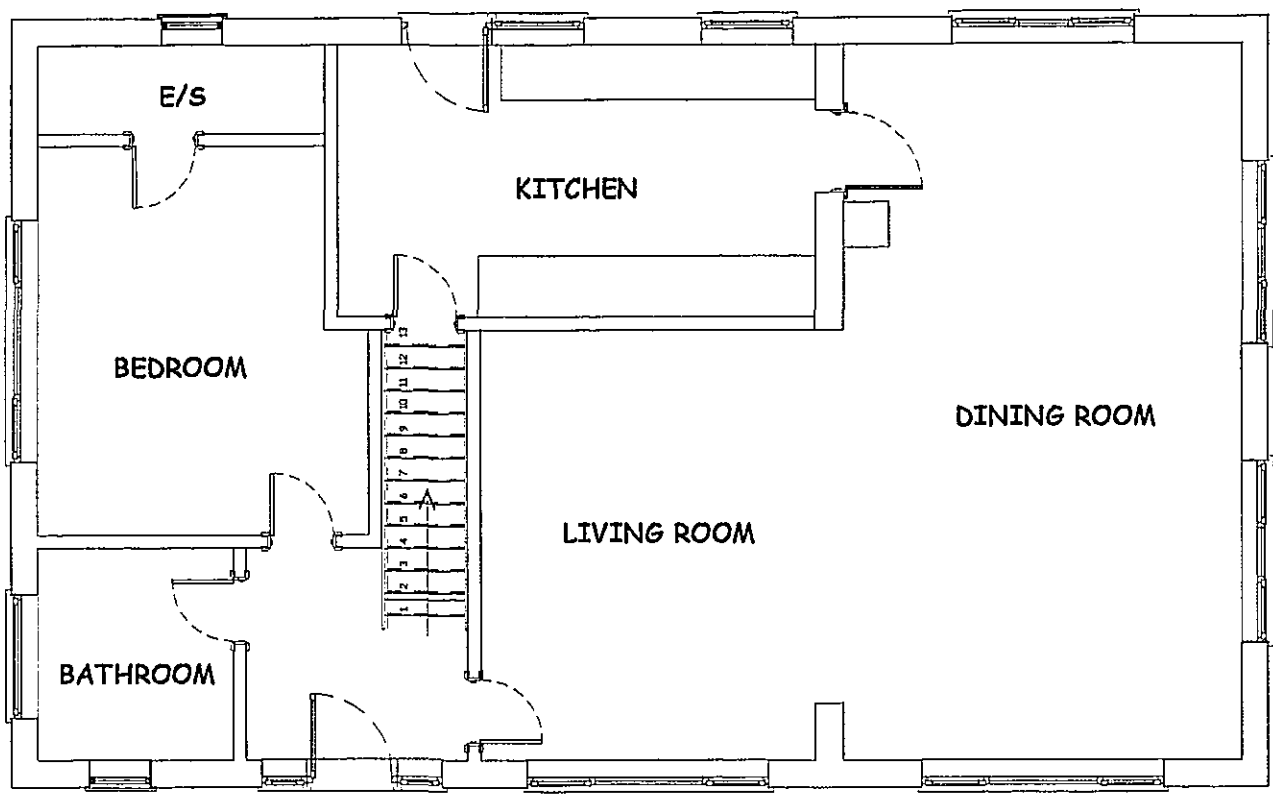

EXISTING GROUND FLOOR PLAN
Scale 1:75

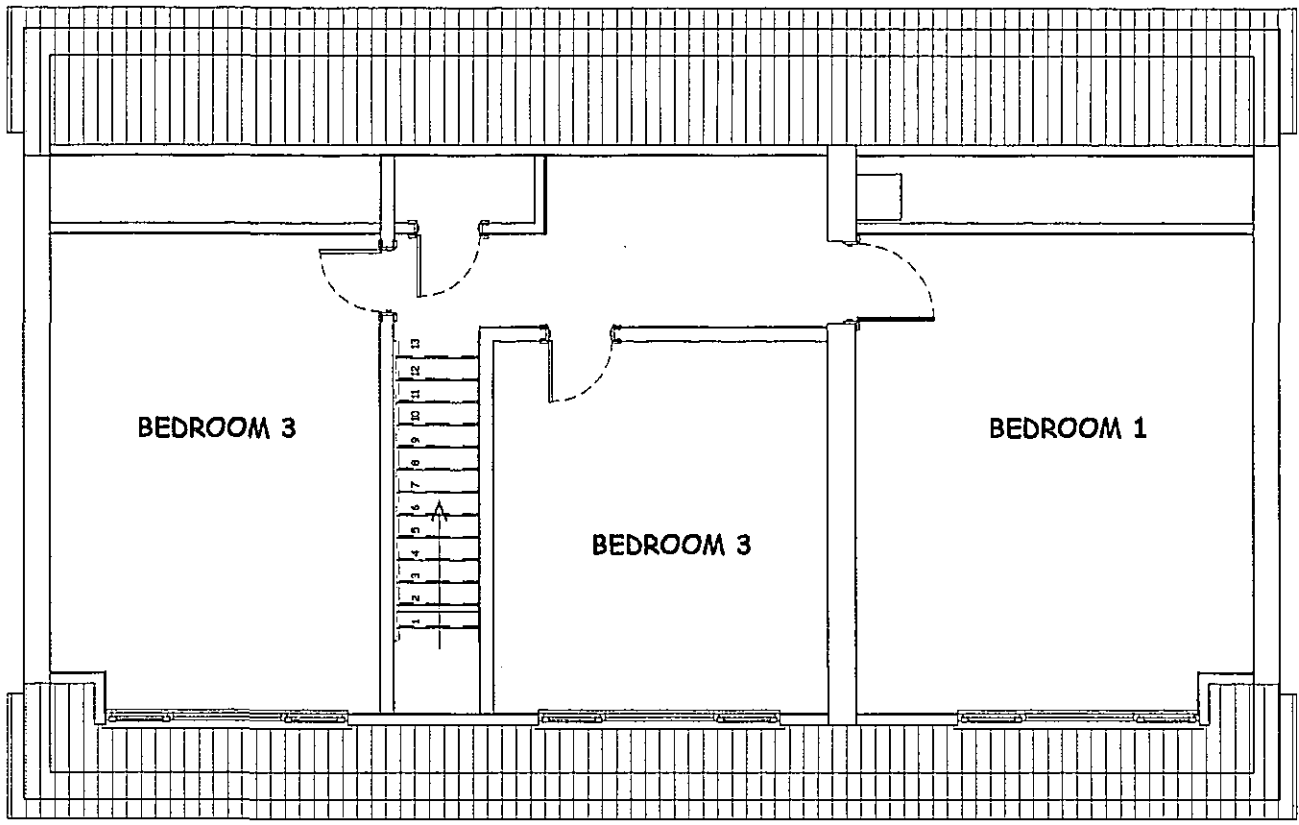


EXISTING FIRST FLOOR PLAN
Scale 1:75

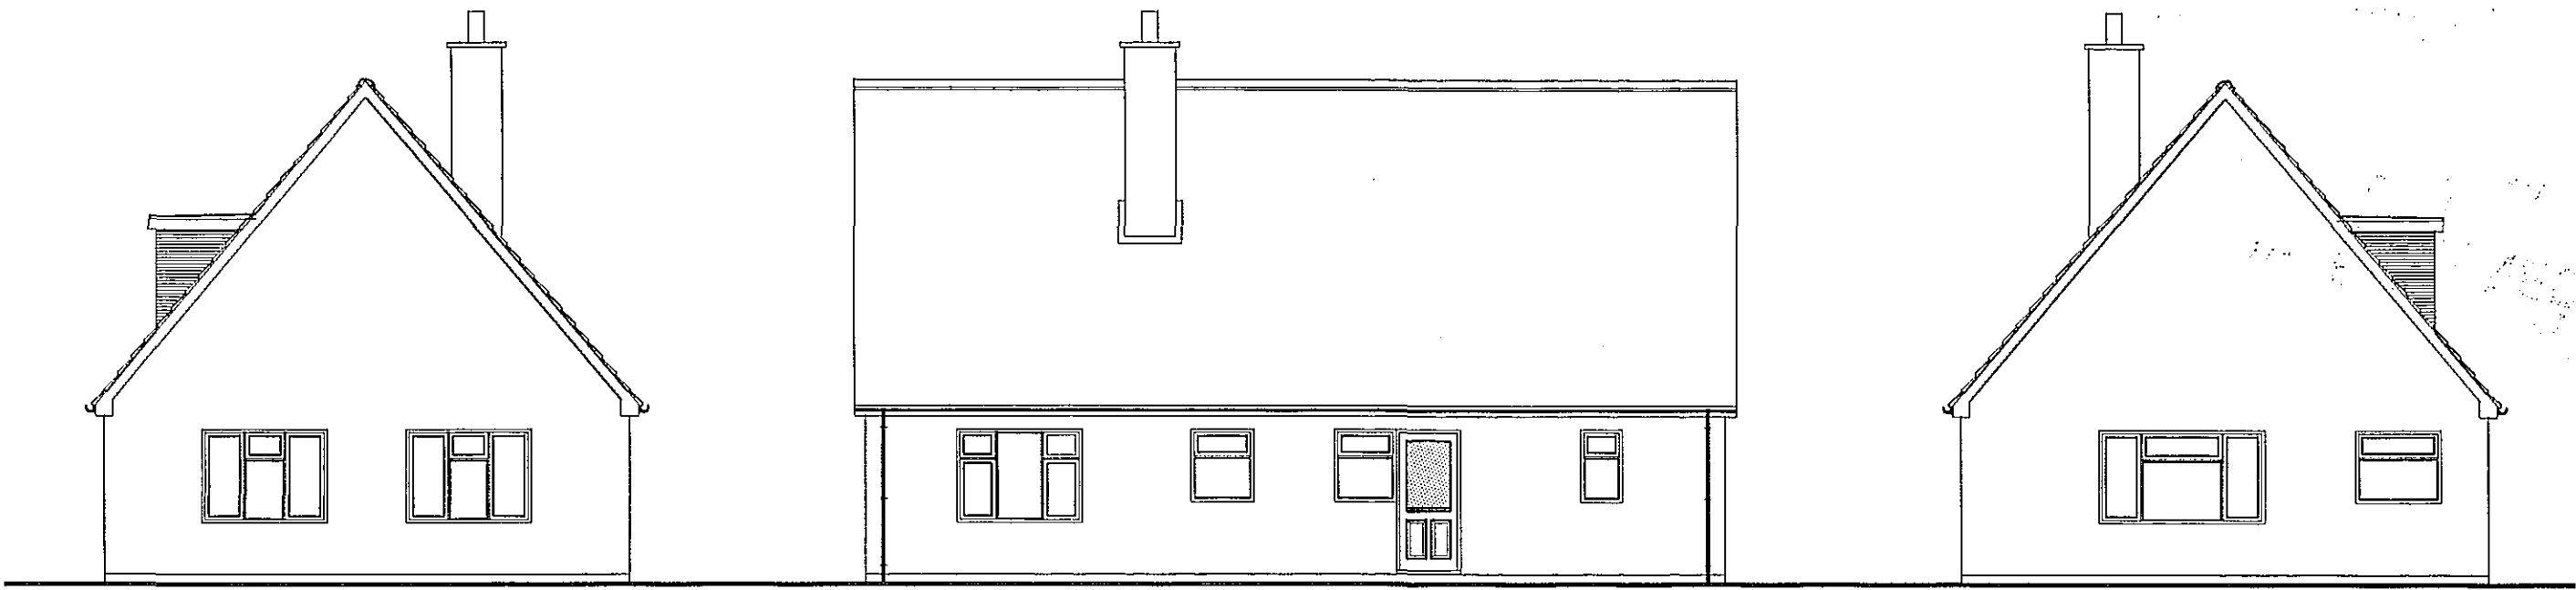


EXISTING SIDE ELEVATION
Scale 1:100

EXISTING REAR ELEVATION
Scale 1:100


EXISTING SIDE ELEVATION
Scale 1:100

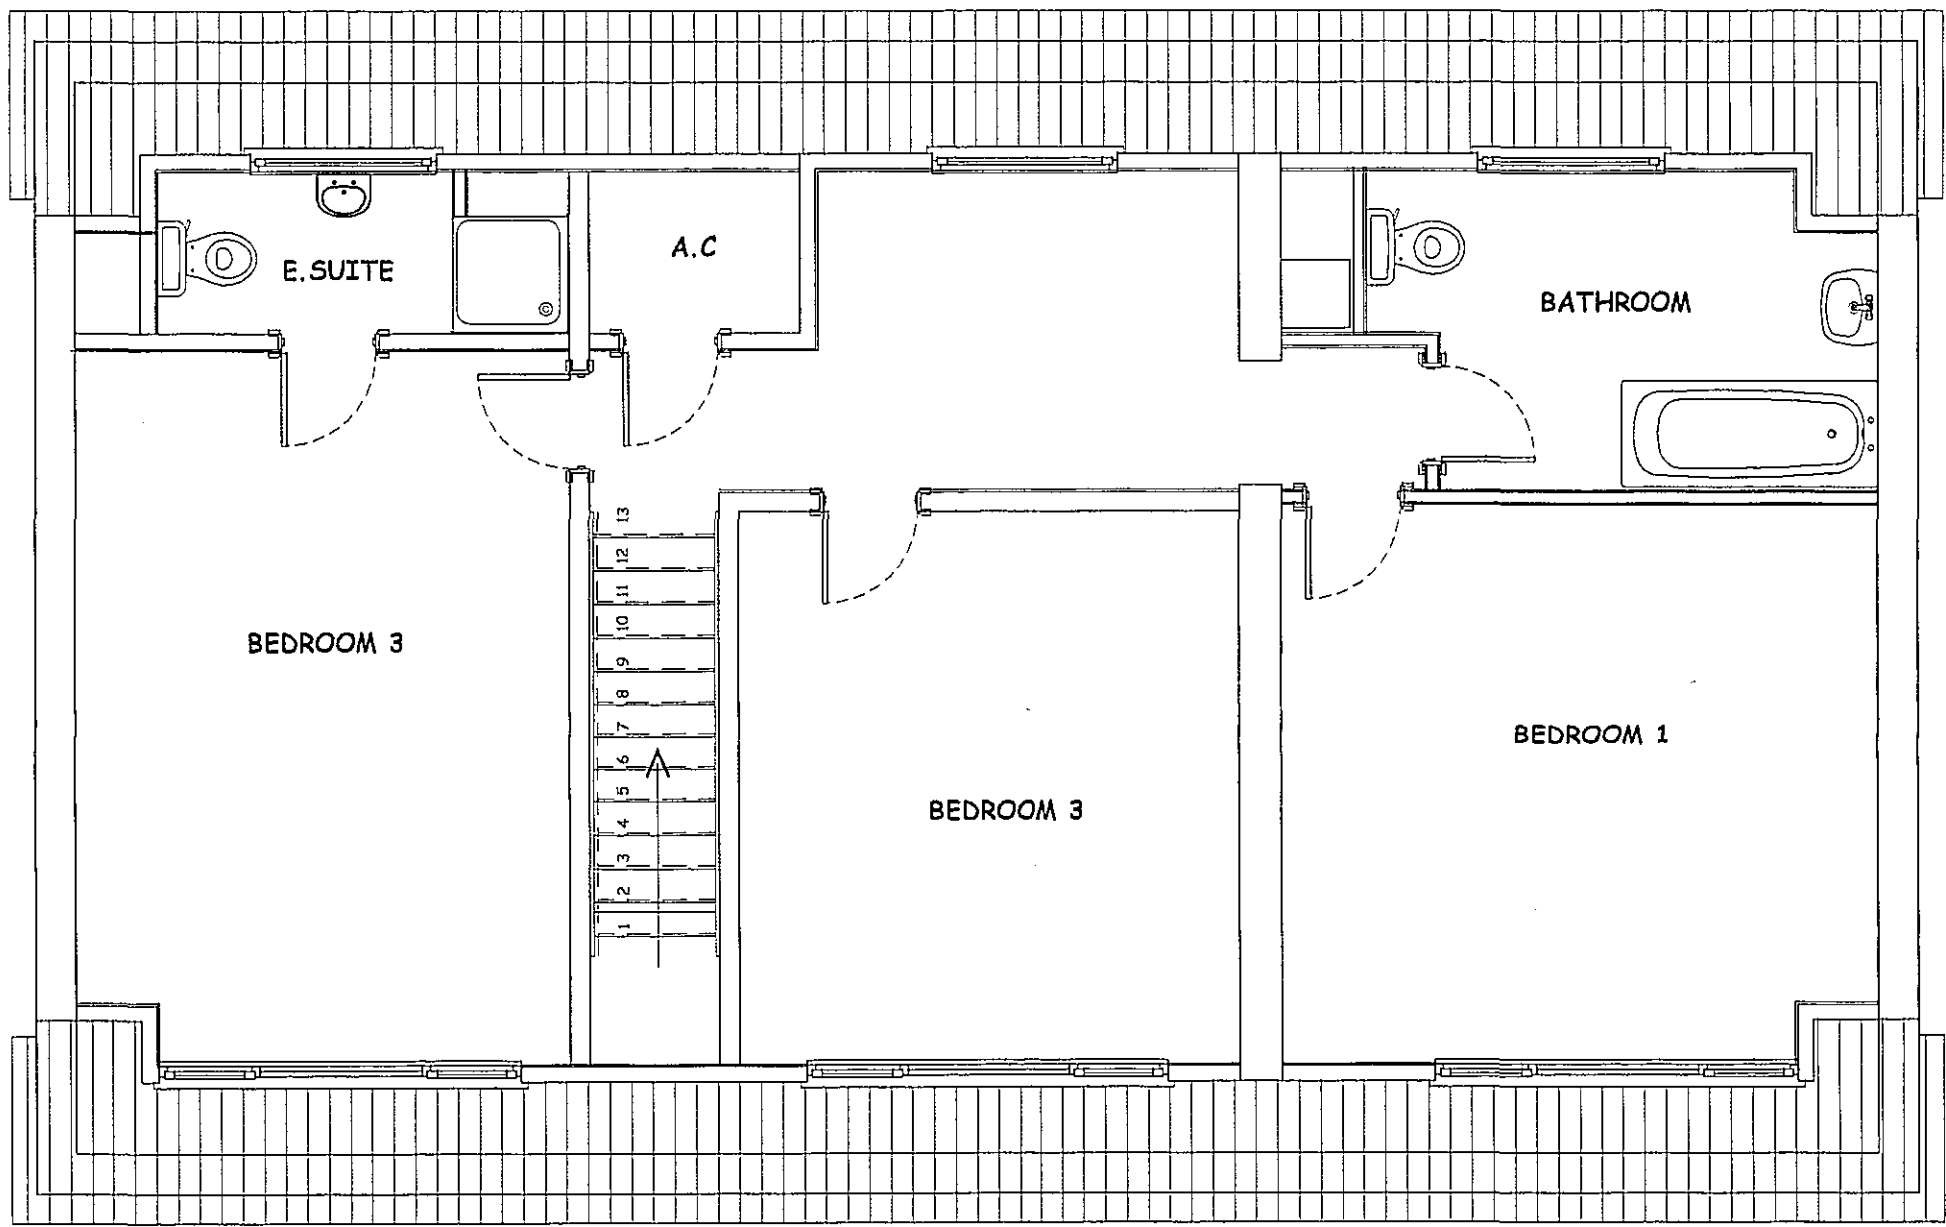

PROPOSED FIRST FLOOR PLAN
Scale 1:50

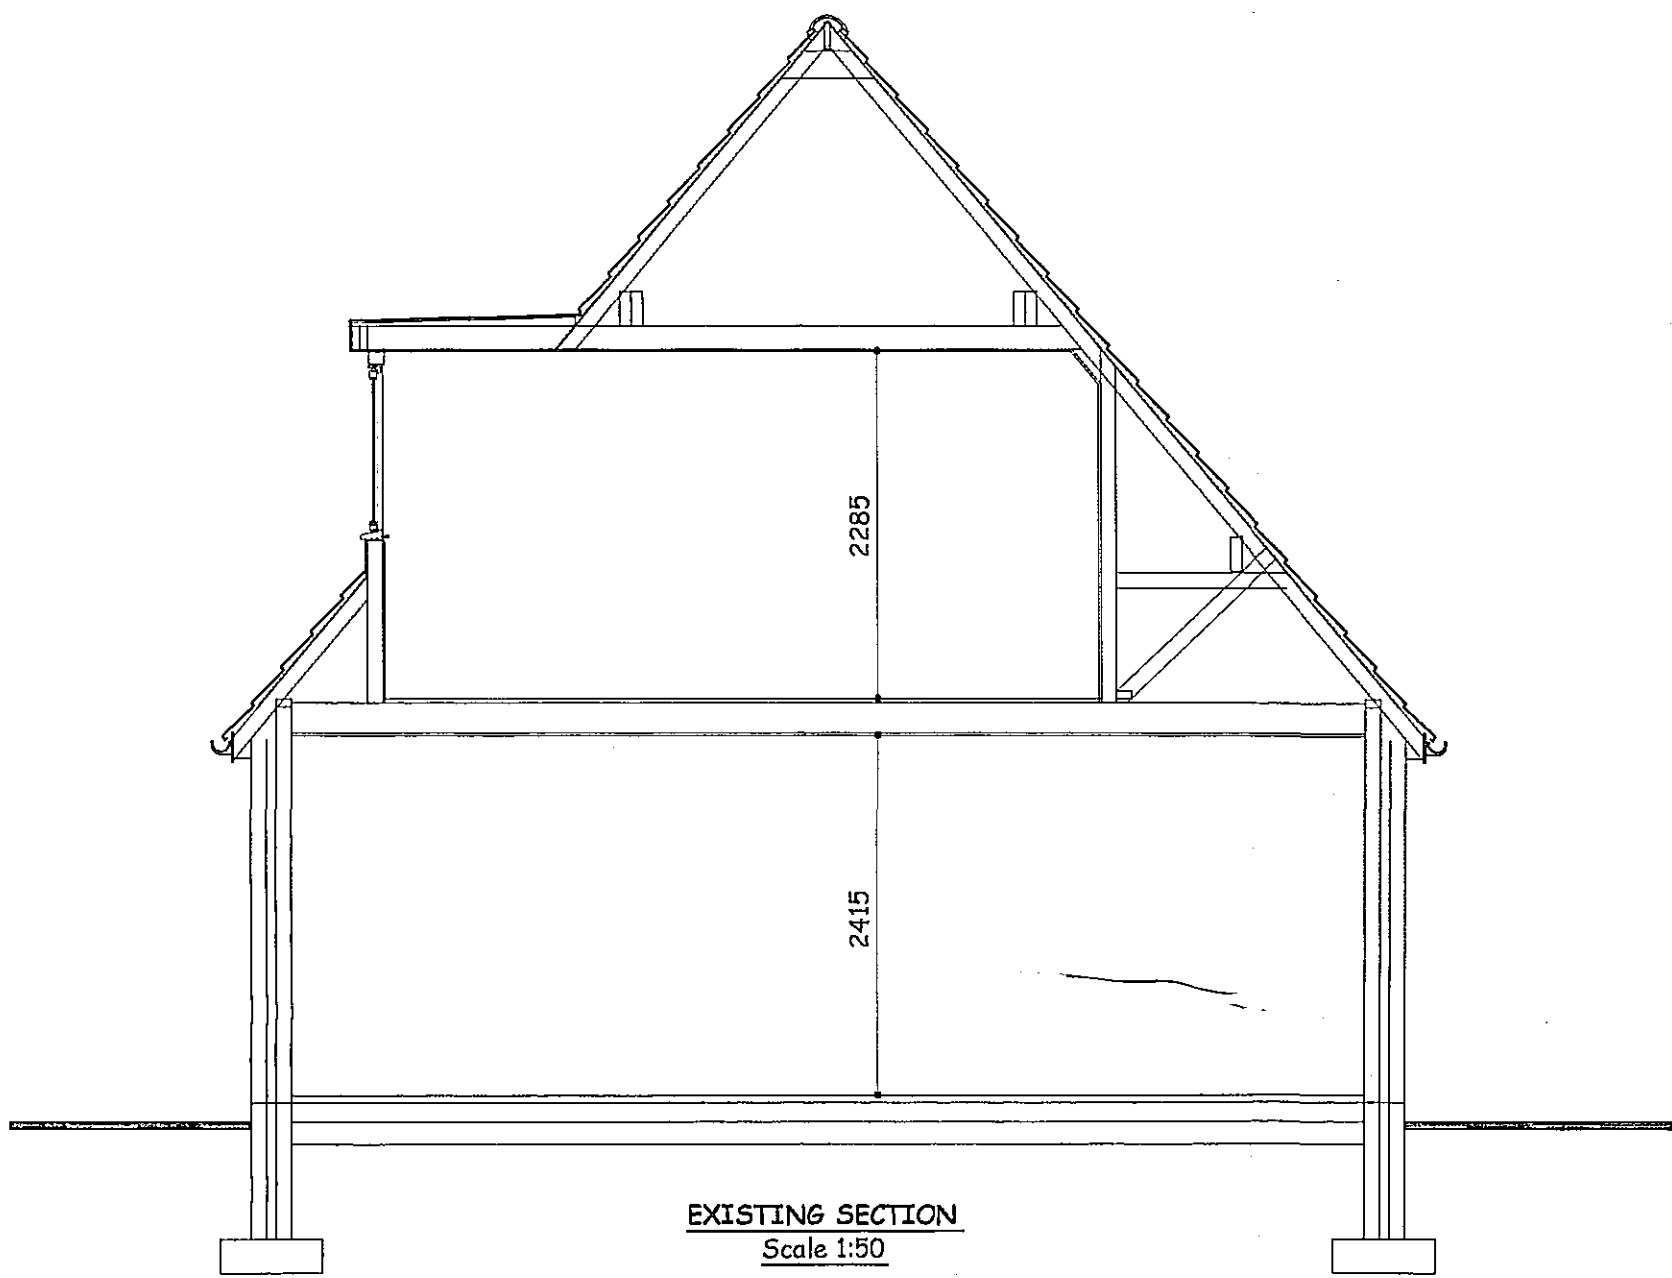


EXISTING SECTION
Scale 1:50

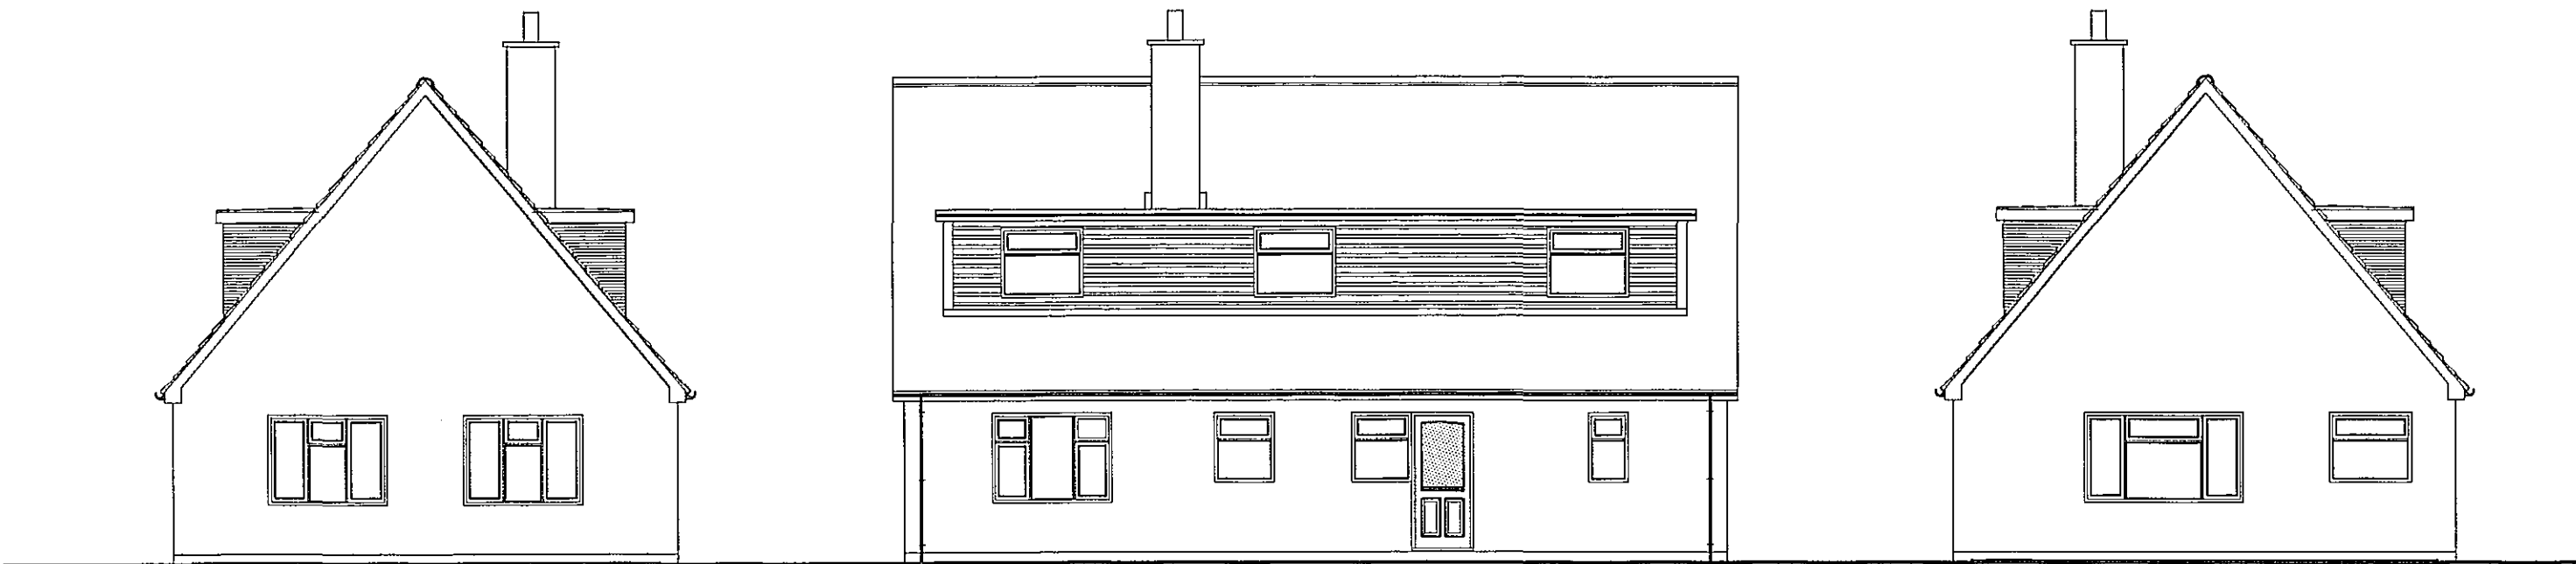

PROPOSED SIDE ELEVATION
Scale 1:100

PROPOSED REAR ELEVATION
Scale 1:100

PROPOSED SIDE ELEVATION
Scale 1:100

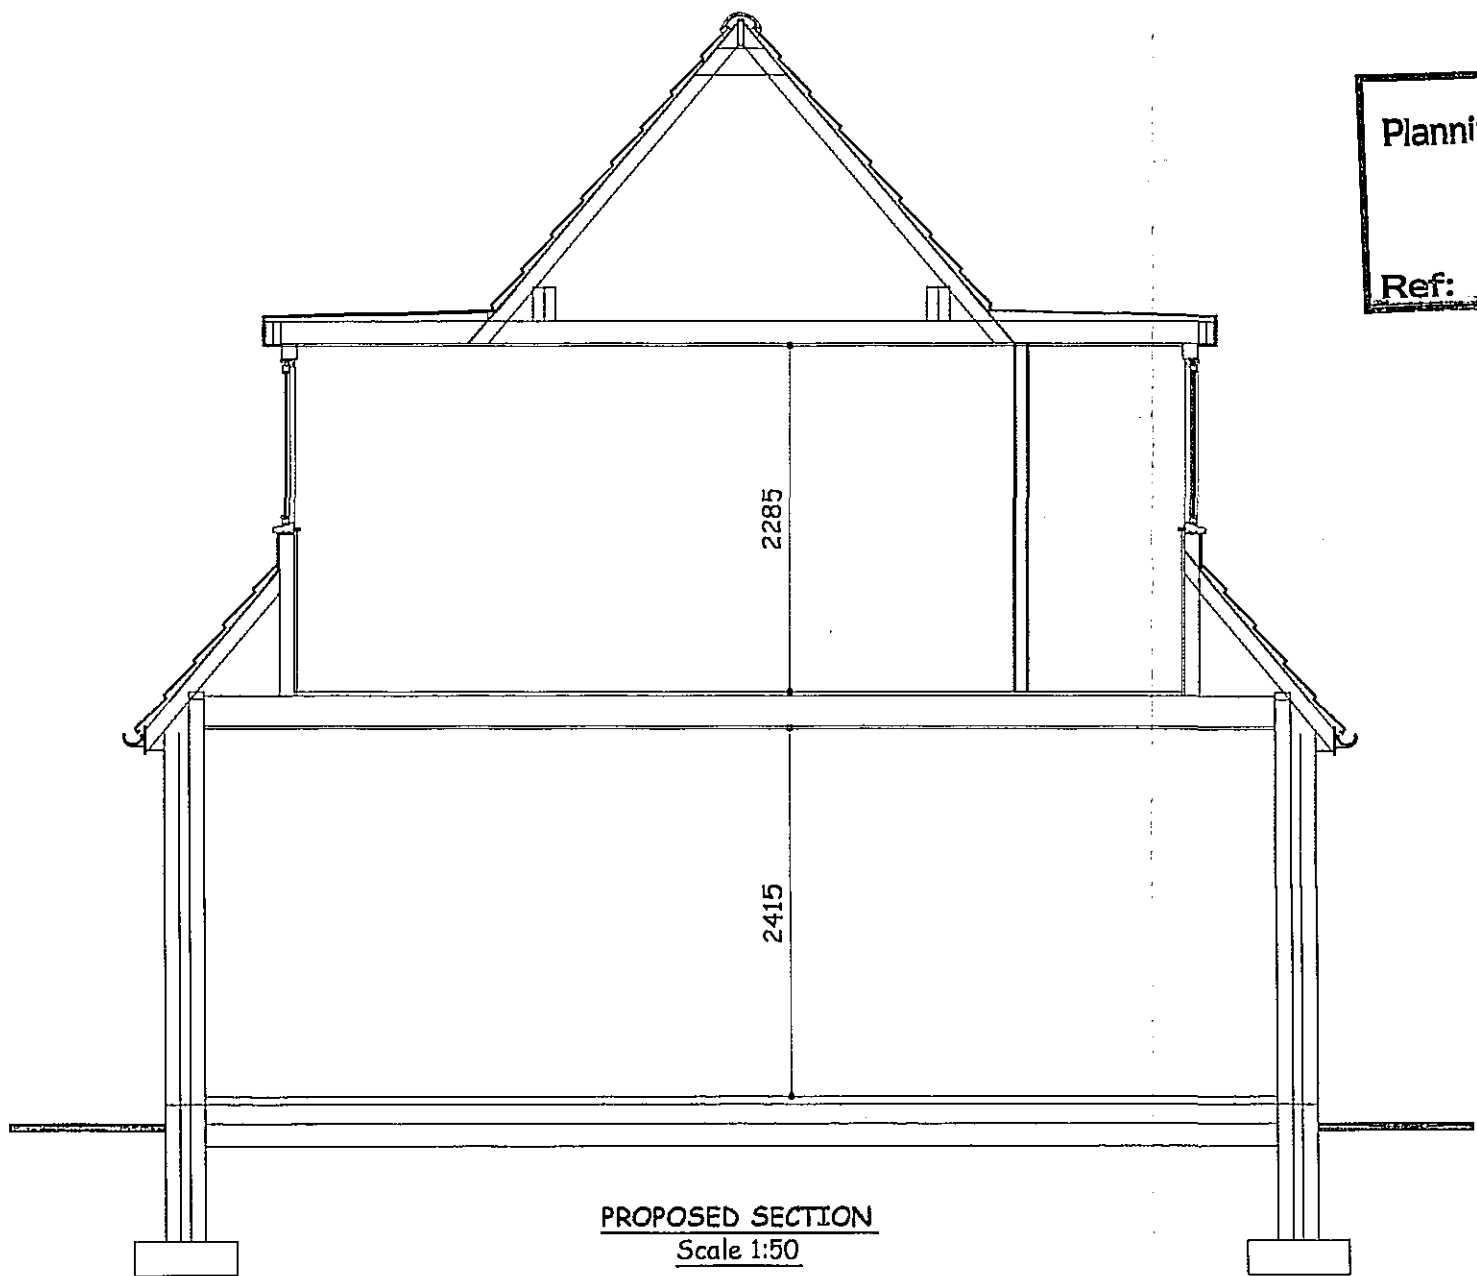

PROPOSED SECTION
Scale 1:50

rev "A" - 13.07.05 - Amended to suit the Clients comments

GENERAL CONDITIONS
Contractors are responsible for checking all dimensions on site when work commences and before ordering any materials. Any discrepancies should be brought to the attention of the Client for remedial action before commencing further.

All details shown are based on typical site conditions for that area, any abnormal conditions should be brought to the attention of the Client and Local Authority.

The notes shown are mainly to cover the requirements of Building Regulations and should not be treated as full specification.

No allowance has been made for any Structural Calculations, a "SAP" calculation, Soil Investigation or Flood Risk Assessment. If deemed necessary then these will be a chargeable extra. All steel beam sizes shown on drawing are all subject to confirmation from Structural Engineer.

All materials not specified to be of a standard suitable for the work proposed and be fit for purpose. All work to be in accordance with good building practice and all necessary BS codes for Workmanship on Building Sites.

SHDC
Planning & Development
12 AUG 2005
Ref: 1099 105

Client :
Mr J Brierley
Lodge Cattery
Dozens Bank
West Pinchbeck
PE11 3ND

Site :
Proposed Dormer Roof
Extension to Existing Chalet
Bungalow

DETERMINED
PLAN

remway design
c / o South Lines Plant Hire
Enterprise Way
Pinchbeck
Spalding
PE11 3YR
Tel / Fax: 01775 768 921
Mobile : 07815 112 058
e-mail: jason@remwaydesign.co.uk

Date : jun05 Scale : As Noted

Drawing No:
rem 1050 - 01"A"

PLEASE NOTE:
Due to areas of the structure being covered, unexposed or otherwise inaccessible the notes / specifications of existing materials are subject to confirmation of site when it is feasible to expose the relevant areas of construction.

DRAWINGS ISSUED FOR PLANNING PERMISSION ONLY