



IMPORTANT WARNING:
This plan is furnished as a general guide.
It must not be relied upon for accurate
identification of other utilities.

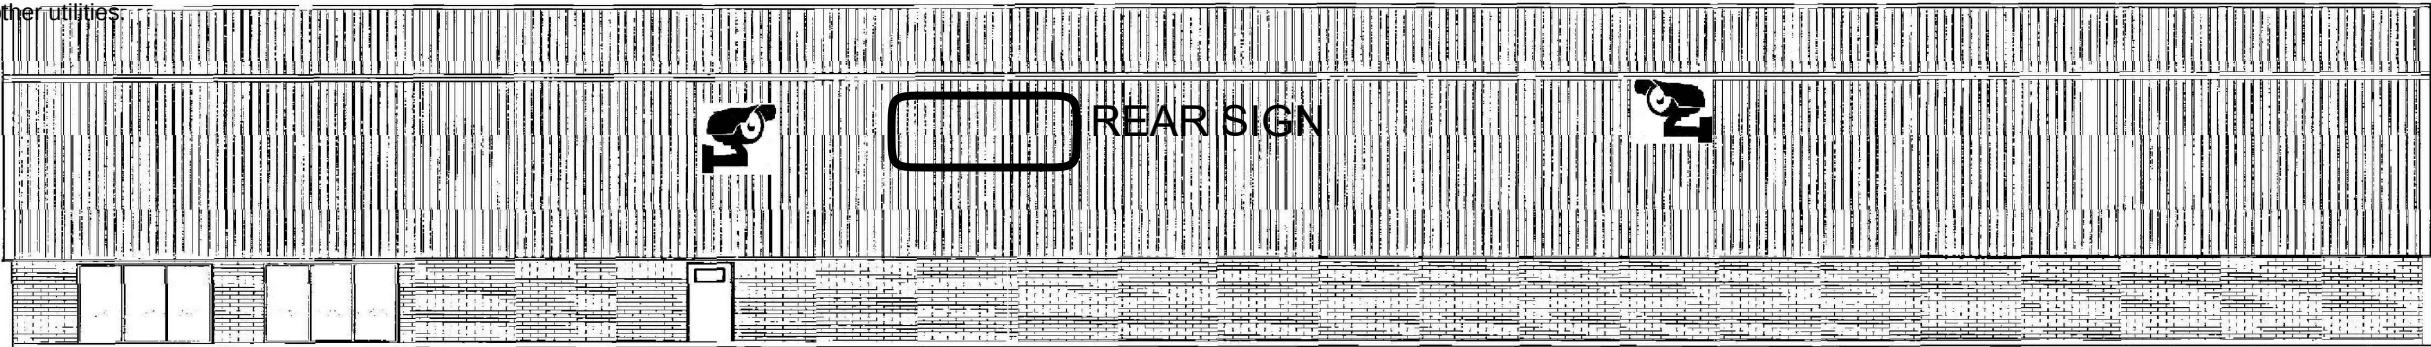


ELEVATION TO WARDENTREE LANE

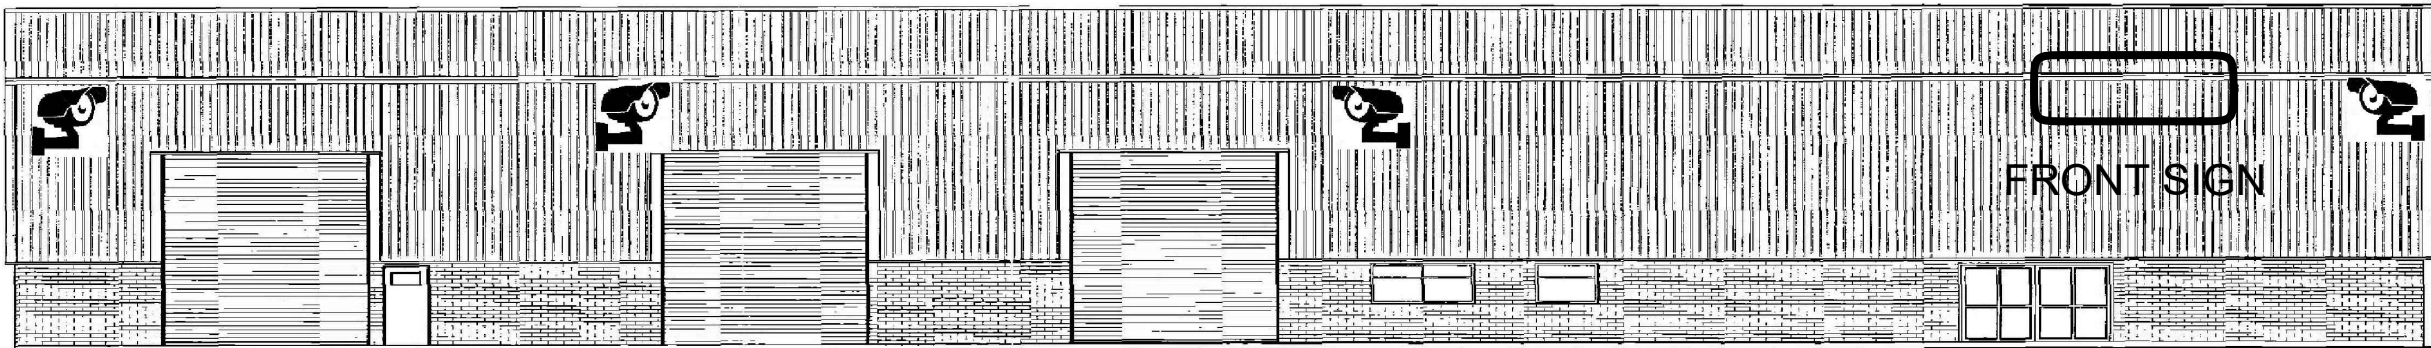


ELEVATION TO YARD

All signs are dibond panels which are flat 3mm aluminium composite panel.
Front sign is a dibond panel made up in two sections 6m x 1.5m
Rear sign is a dibond panel made up in two sections 4.5m x 1.5m
Sign on fence is a dibond panel made up in one section 3m x 1m
All to be screwed back on to cladding using black self tapping tech screws.

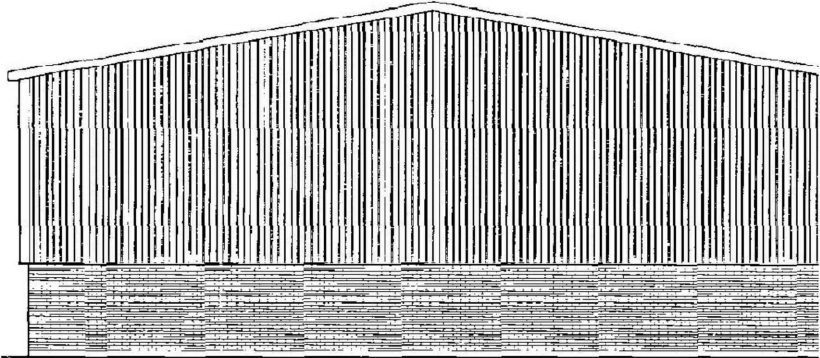

WAREHOUSE GABLE ELEVATION

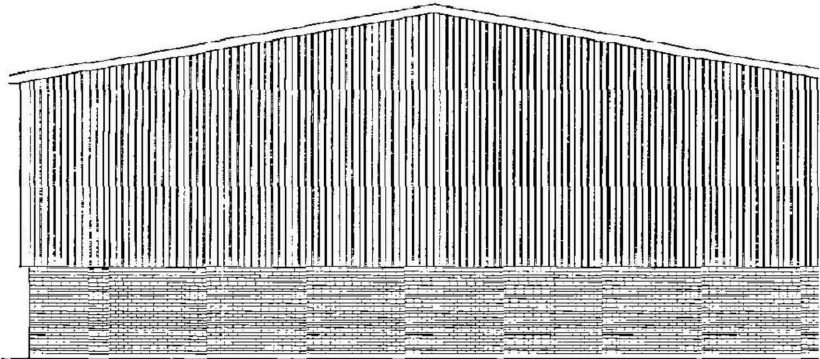

OFFICE GABLE ELEVATION

OFFICE LOCATION
SITE BOUNDARY



Scale bar

Drawing Title

LIGHT SOURCE
SPALDING
BUILDING ELEVATIONS

LS SP 006 -1

Scale at A3 : 1:200

Drw DJK	App	Issue 1
Chk DE	KC App	Date 29.04.10



IMPORTANT WARNING:
This plan is furnished as a general guide.
It must not be relied upon for accurate
identification of other utilities.



FRONT ELEVATION



REAR ELEVATION

OFFICE LOCATION
SITE BOUNDARY



Scale bar

Drawing Title

LIGHT SOURCE
SPALDING
BUILDING ELEVATIONS
IMAGES

LS SP 007 -1

Scale at A3 : 1:200 Approx

Drw DJK	App	Issue 1
Chk DE	KC App	Date 29.04.10

