



General
 note: to be P.T.C. with, window and floor
 level to be same as existing and
 level to be same as existing and
 level to be same as existing and

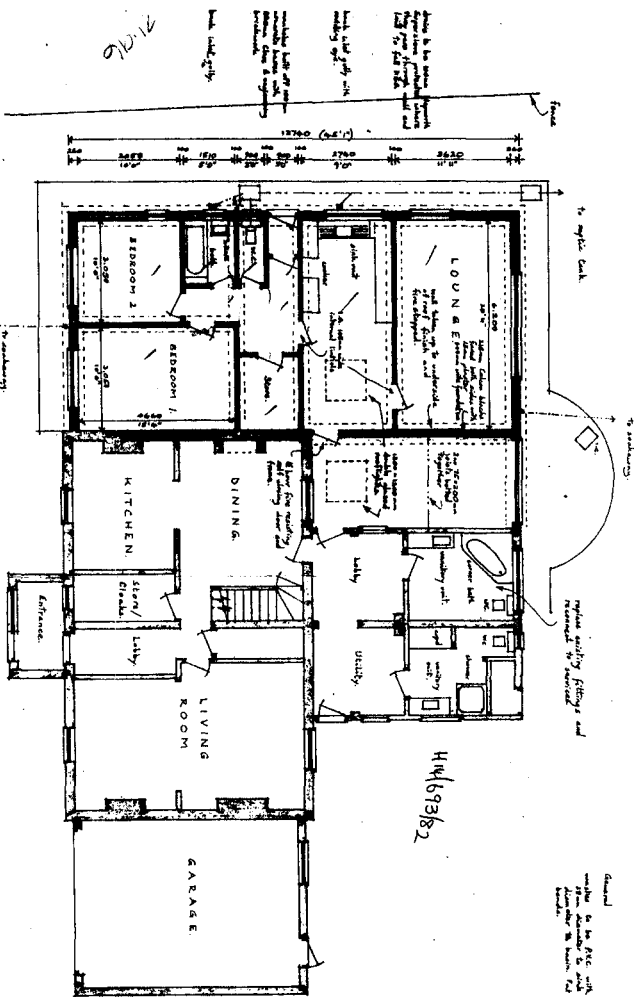

ground floor


extension to provide additional accommodation
 Madras Cottages, Tongue End Road, POPE HOLE

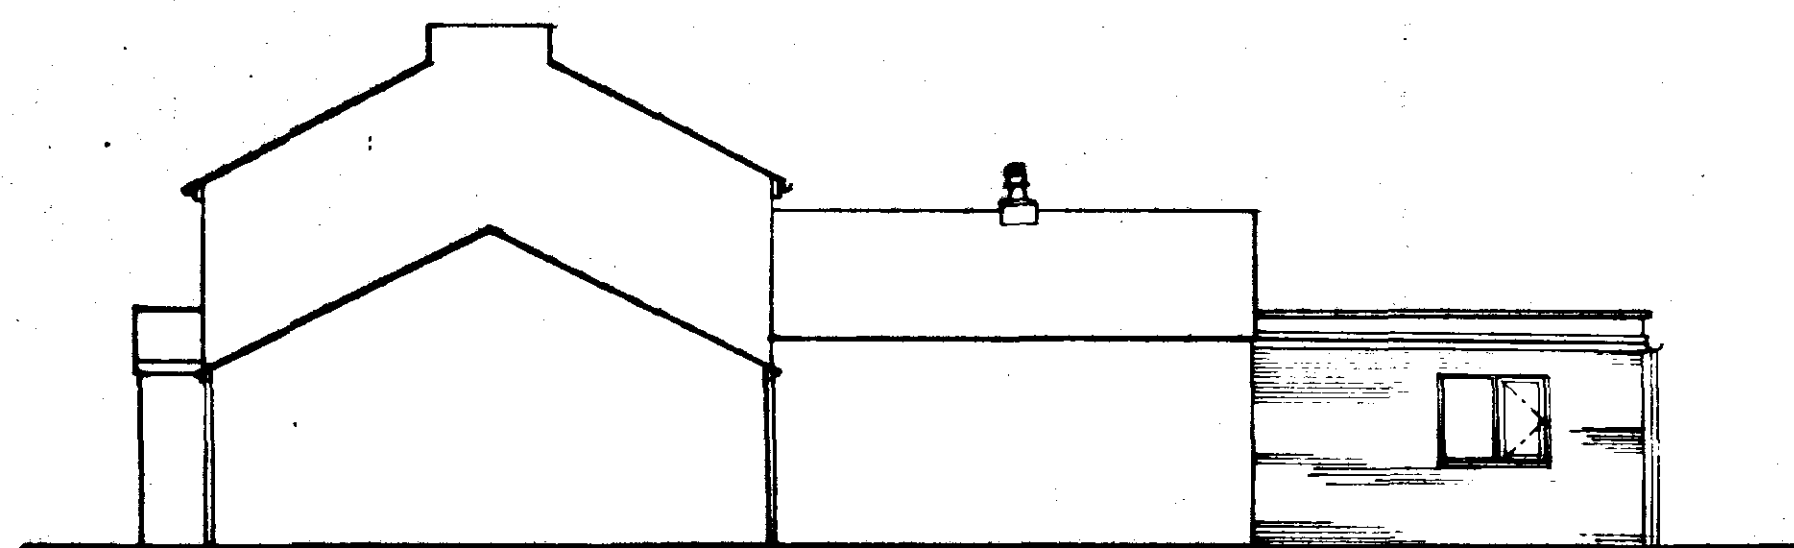

West Elevation.



South Elevation.

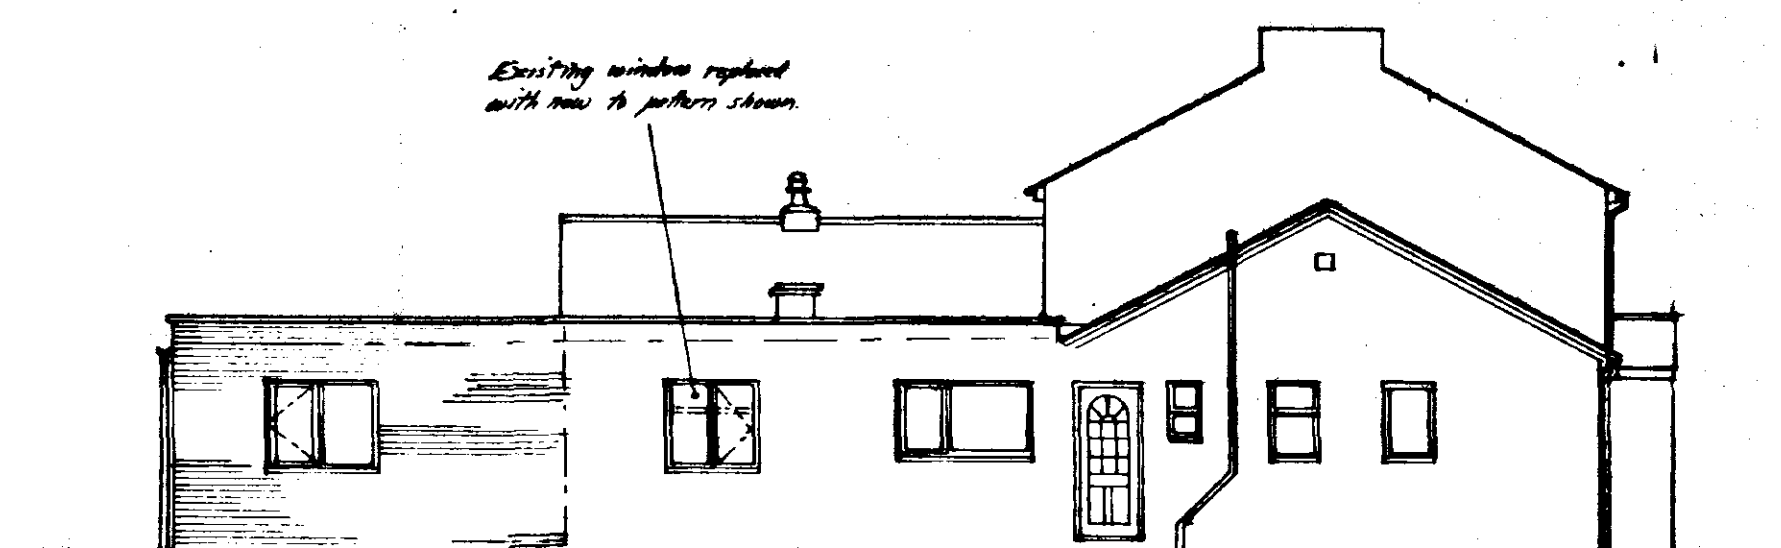

East Elevation.

Roof: 'Rooftec' glass fibre flat roof system (to match existing) - A1 0205 379852 linked to existing on 50mm Celotex Tempchek Deck TD2000 code TD2000 (U value 0.36 W/m²K) on 200x63 joists @ max 400ctrs, with 7.5mm plasterboard & 15mm ceiling.

Movement joint to junction new/old by Rooftec.

Existing Suspended Ceiling

Min 60x50 noggins at board joints, all junctions boards on joist or noggins to be sealed with or provide additional vapour control layer - all as calculator instructions.

Plaster and Gypsum existing opening with 2 skins 120mm blockwork with 13mm 2 coat plaster & skim to rooms.

Floor - 50mm S/C screed on 125mm C30 concrete slab reinforced with A142 mesh (35 from top) on 50mm Jablette floorings grade SD insulation board on 1200g DPM, continuous with DPC on min 150mm wall consolidated sand blinded hardcore.


Section 'A-A'.

A142 mesh to bottom footing (50mm min cover)


PC concrete coping existing on slate D.P.C.

SPRINT SN fitting A142s

Section 'B-B'.

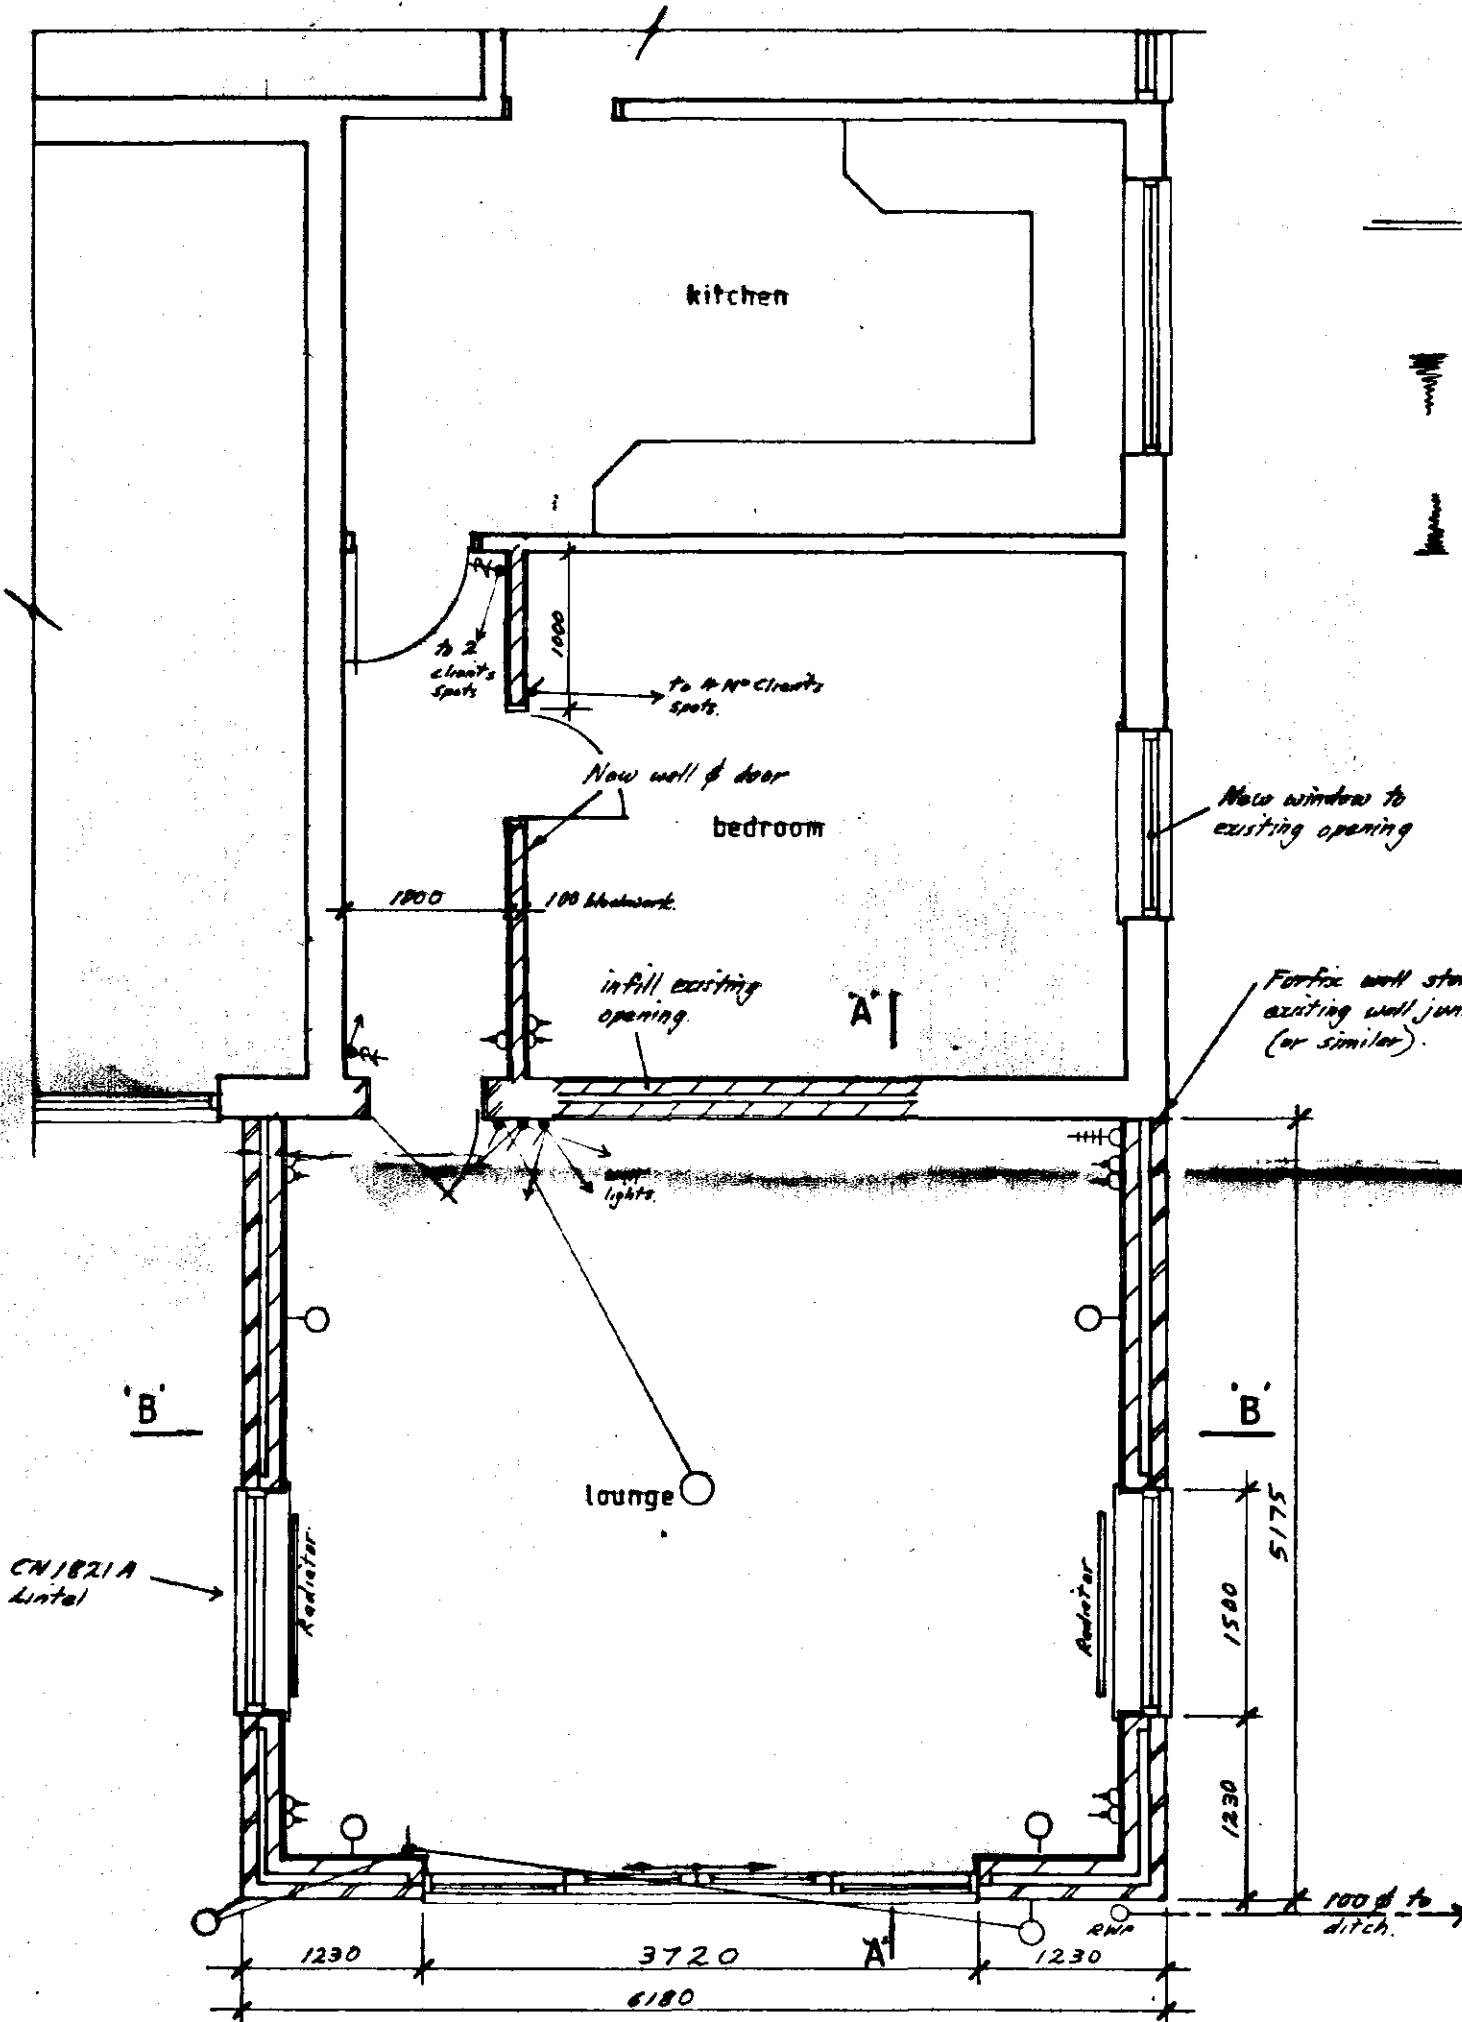

Plan.

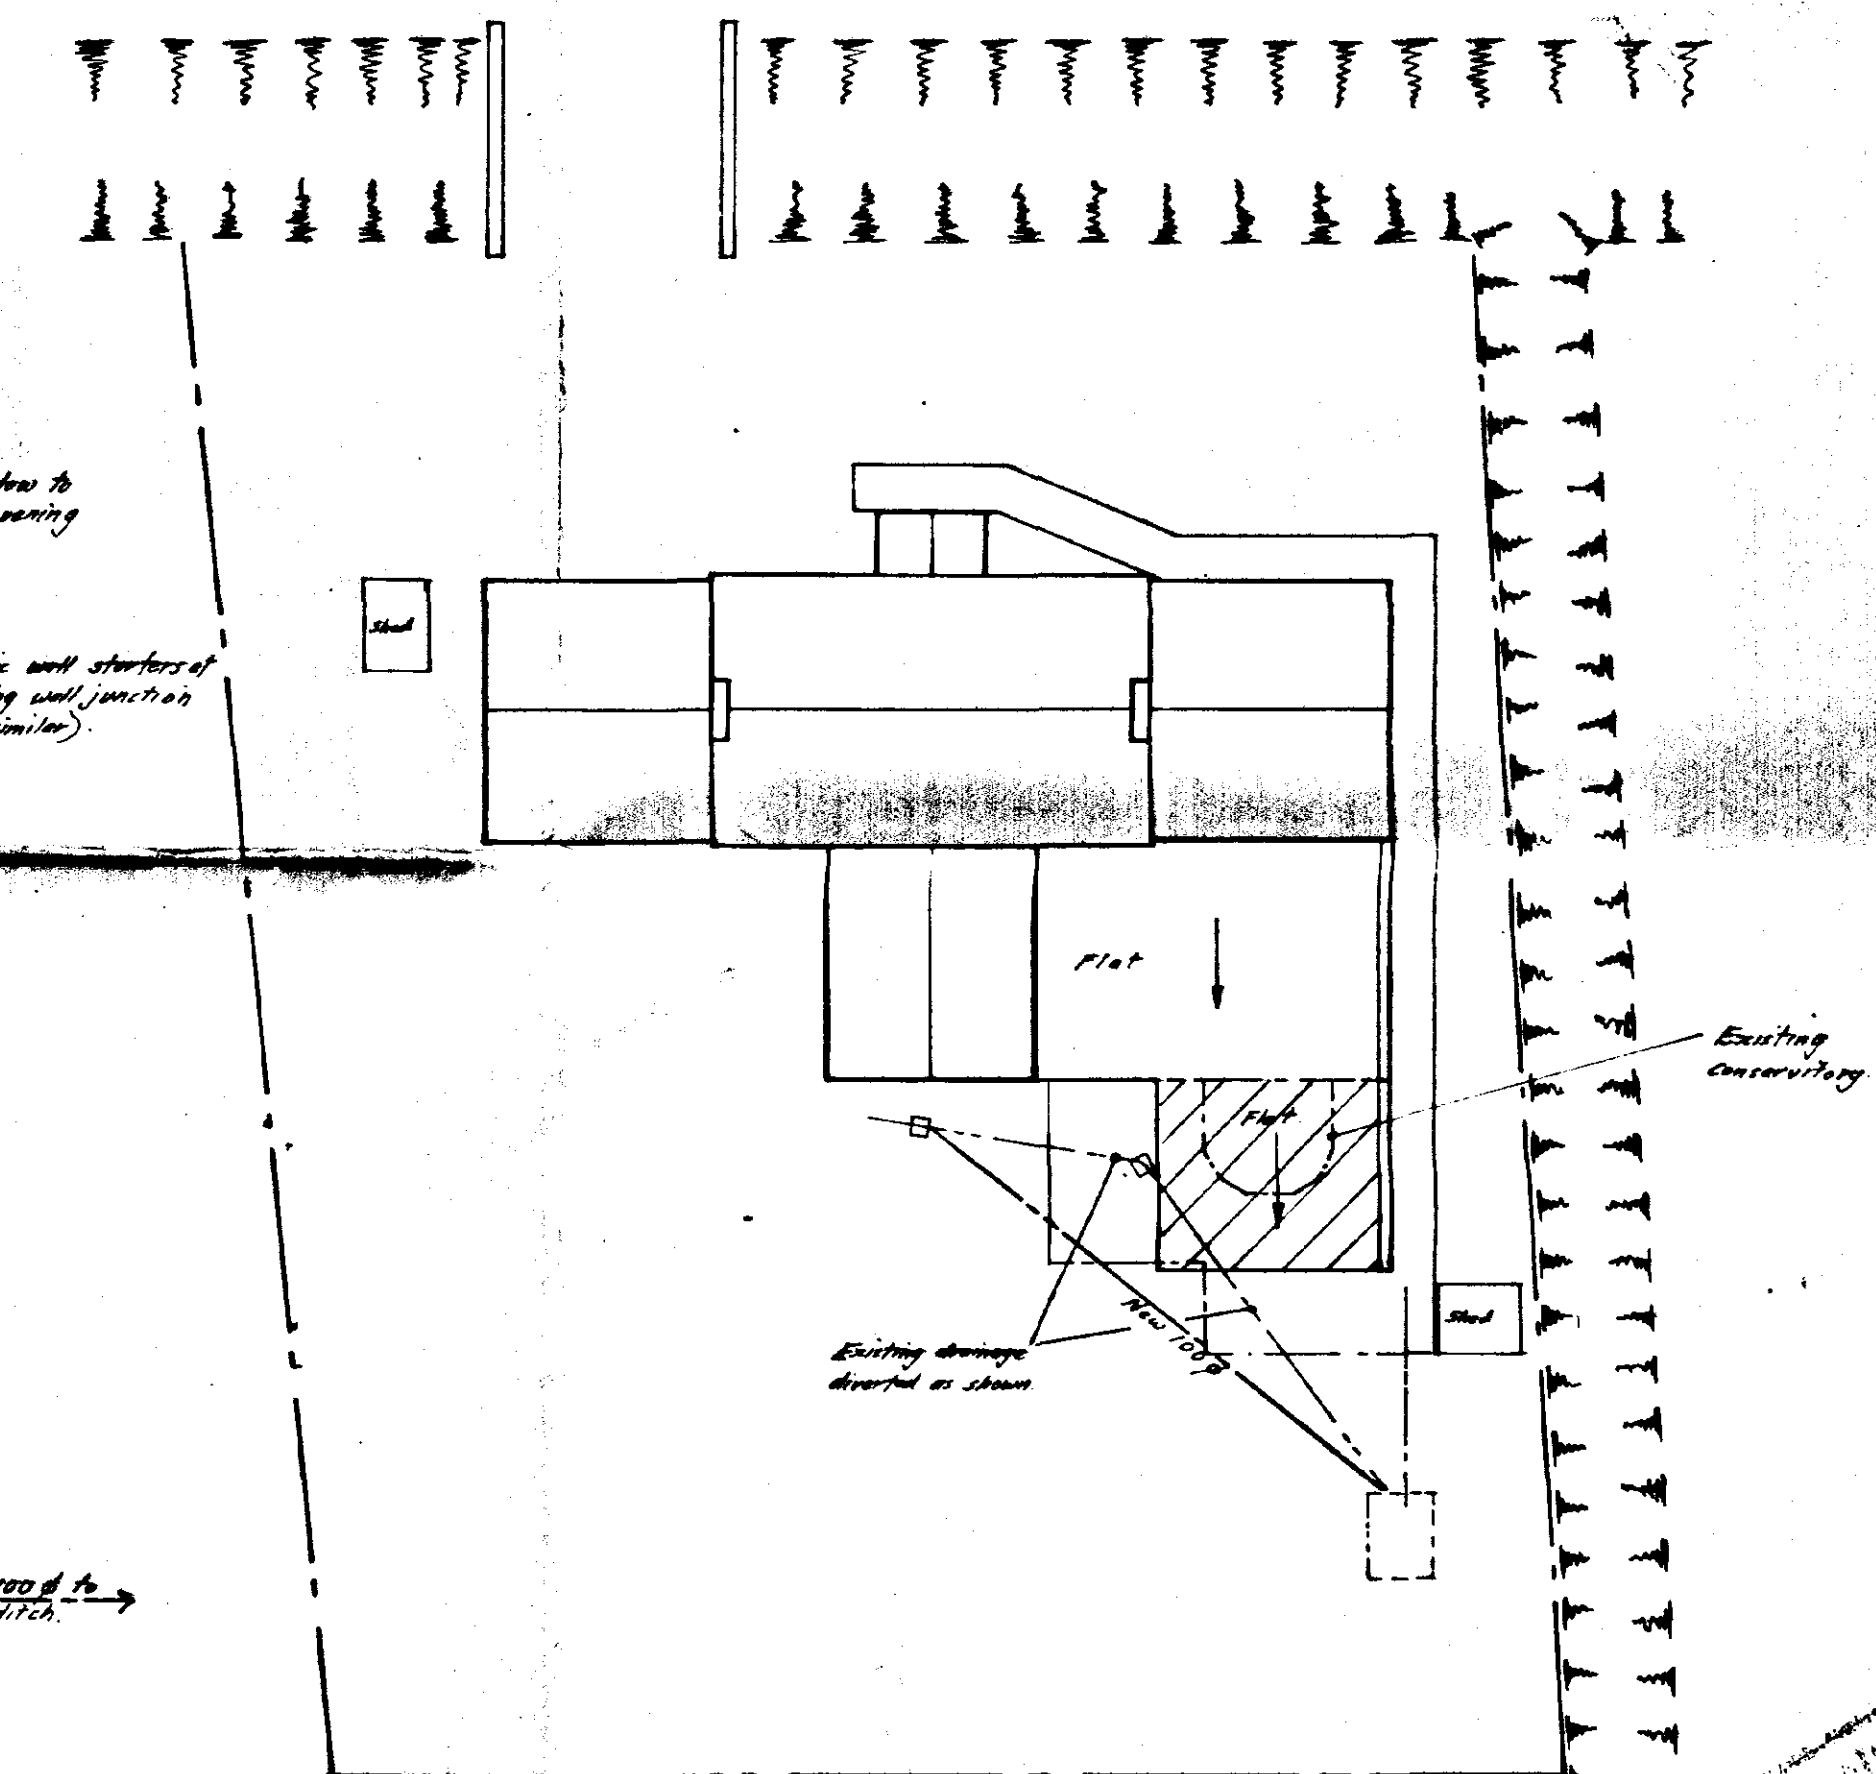

Block Plan.

GENERAL: All dimensions in mm unless otherwise stated. All structural timbers to be SC3 grade and to be tanalised treated softwood U.O.S. All work to be carried out in accordance with the relevant BS, COP, manufacturers instructions and to the satisfaction of the Building Control Officer.

SITE CLEARANCE: - area of new construction to be cleared of min 150mm vegetable soil, select and retain as necessary for landscaping on completion.

FOUNDATIONS: - 600x225 concrete footings to cavity walls, with A142 mesh in bottom, concrete C20 with min cement content 220Kg M³ (1:3:6 mix). Minimum depth to be 750mm in gravel and 1000mm in clay dependent on proximity of drains/trees.

FLOOR: 50mm S/C screed on 125mm concrete slab C30 (1:2:4 mix) reinforced with A142 mesh on 50mm Jablette floorings grade SD insulation board (max U value 0.45W/m²K) on 1200g DPM - continuous with DPC on min 150mm sand blinded wall consolidated hardcore.

EXTERNAL WALLS: - 275 cavity wall consisting of, 103mm facing bricks, 70mm nominal cavity with 65mm Dritherm cavity batts (installed to manufacturers instructions), 100mm blockwork and 13mm 2 coat plaster - to give max U value of 0.45 W/m²K. Wall tiles to BS1243:1972 to be provided, 900 horizontally 450 vertically (300 at openings). Walls below ground level to be 7N blocks or common bricks in 1:3 S/C mortar cavity filled with mortar to ground level.

DPC's: - 2000g Visqueen DPC to be provided min 150 above finished G level to all walls and horizontally and vertically to all openings. Cavity closures to have Damcor insulated DPC to give max U value 1.2 W/m²K.

LINTELS: Cutnic 'Steel' lintels sized and fitted to manufacturers instructions. Insulated to give max U value 1.2W/m²K.

WINDOWS AND DOORS: - UPVC double glazed units. Window size to be min 10% of floor area and ventilation min 5%. have min 8000mm² permanent slit vent to head with fly screen. Windows/doors to be masticed externally to brickwork and to have draft seals. All windows to be double glazed (max U value 3.0).

ROOF: - Roof to be Rooftec glass fibre flat roof system (as existing) linked to existing via movement joint, on 50mm Celotex Tempchek Deck TD2000 code TD2050 insulation (U value 0.34W/m²K) on 200x63 joists @ max 400 ctrs to achieve overall U value to roof of 0.35 W/m²K max.

CEILINGS: - To be 12.5mm (600 ctrs) 9.5mm (450 ctrs) plasterboard, with skim coat.

RAINWATER GOODS: - Nominal, 100mm uPVC gutter and 63mm down pipes.

BELOW GROUND DRAINAGE: - To be uPVC pipes laid to min fall of 1:80 (after 1 wc on foul - 1:40 prior) bedded and surrounded in 100mm pea gravel. Drains with less than 600 cover to have concrete slab protection over. All drainage to L.A. satisfaction and to CP301. Access to be via 250 dia plastic chambers up to 600 deep and 450 dia plastic chambers up to 1000 deep, covers to be class B parking class C footpaths.

ELECTRICAL: - To comply with I.E.E. regulations and meet all requirements of local supply authority.

HEATING: - To Part J of B.Regs - to be via radiators extended from existing system. Insulation of pipes, cylinders, tanks, etc to Part L of Building Regs.

SOUTH HOLLAND DC
HOUSING & PLANNING
02 DEC 1996
Ref: 1099/96

PETER
SMITH
ASSOCIATES
Architects

The Studio
57 Main Street
Baston
Peterborough PE6 9PB
Tel. 01778 560 090
Fax. 01778 560 091

project
PROPOSED EXTENSION TO
MADRAS COTTAGE
PODE HOLE.

drawing
PLANS & ELEVATIONS

client
MR. W. BALL.

drawing no. 96/3120/1
revision
scale 1:200, 1:100, 1:50 & 1:20 date NOV 96