
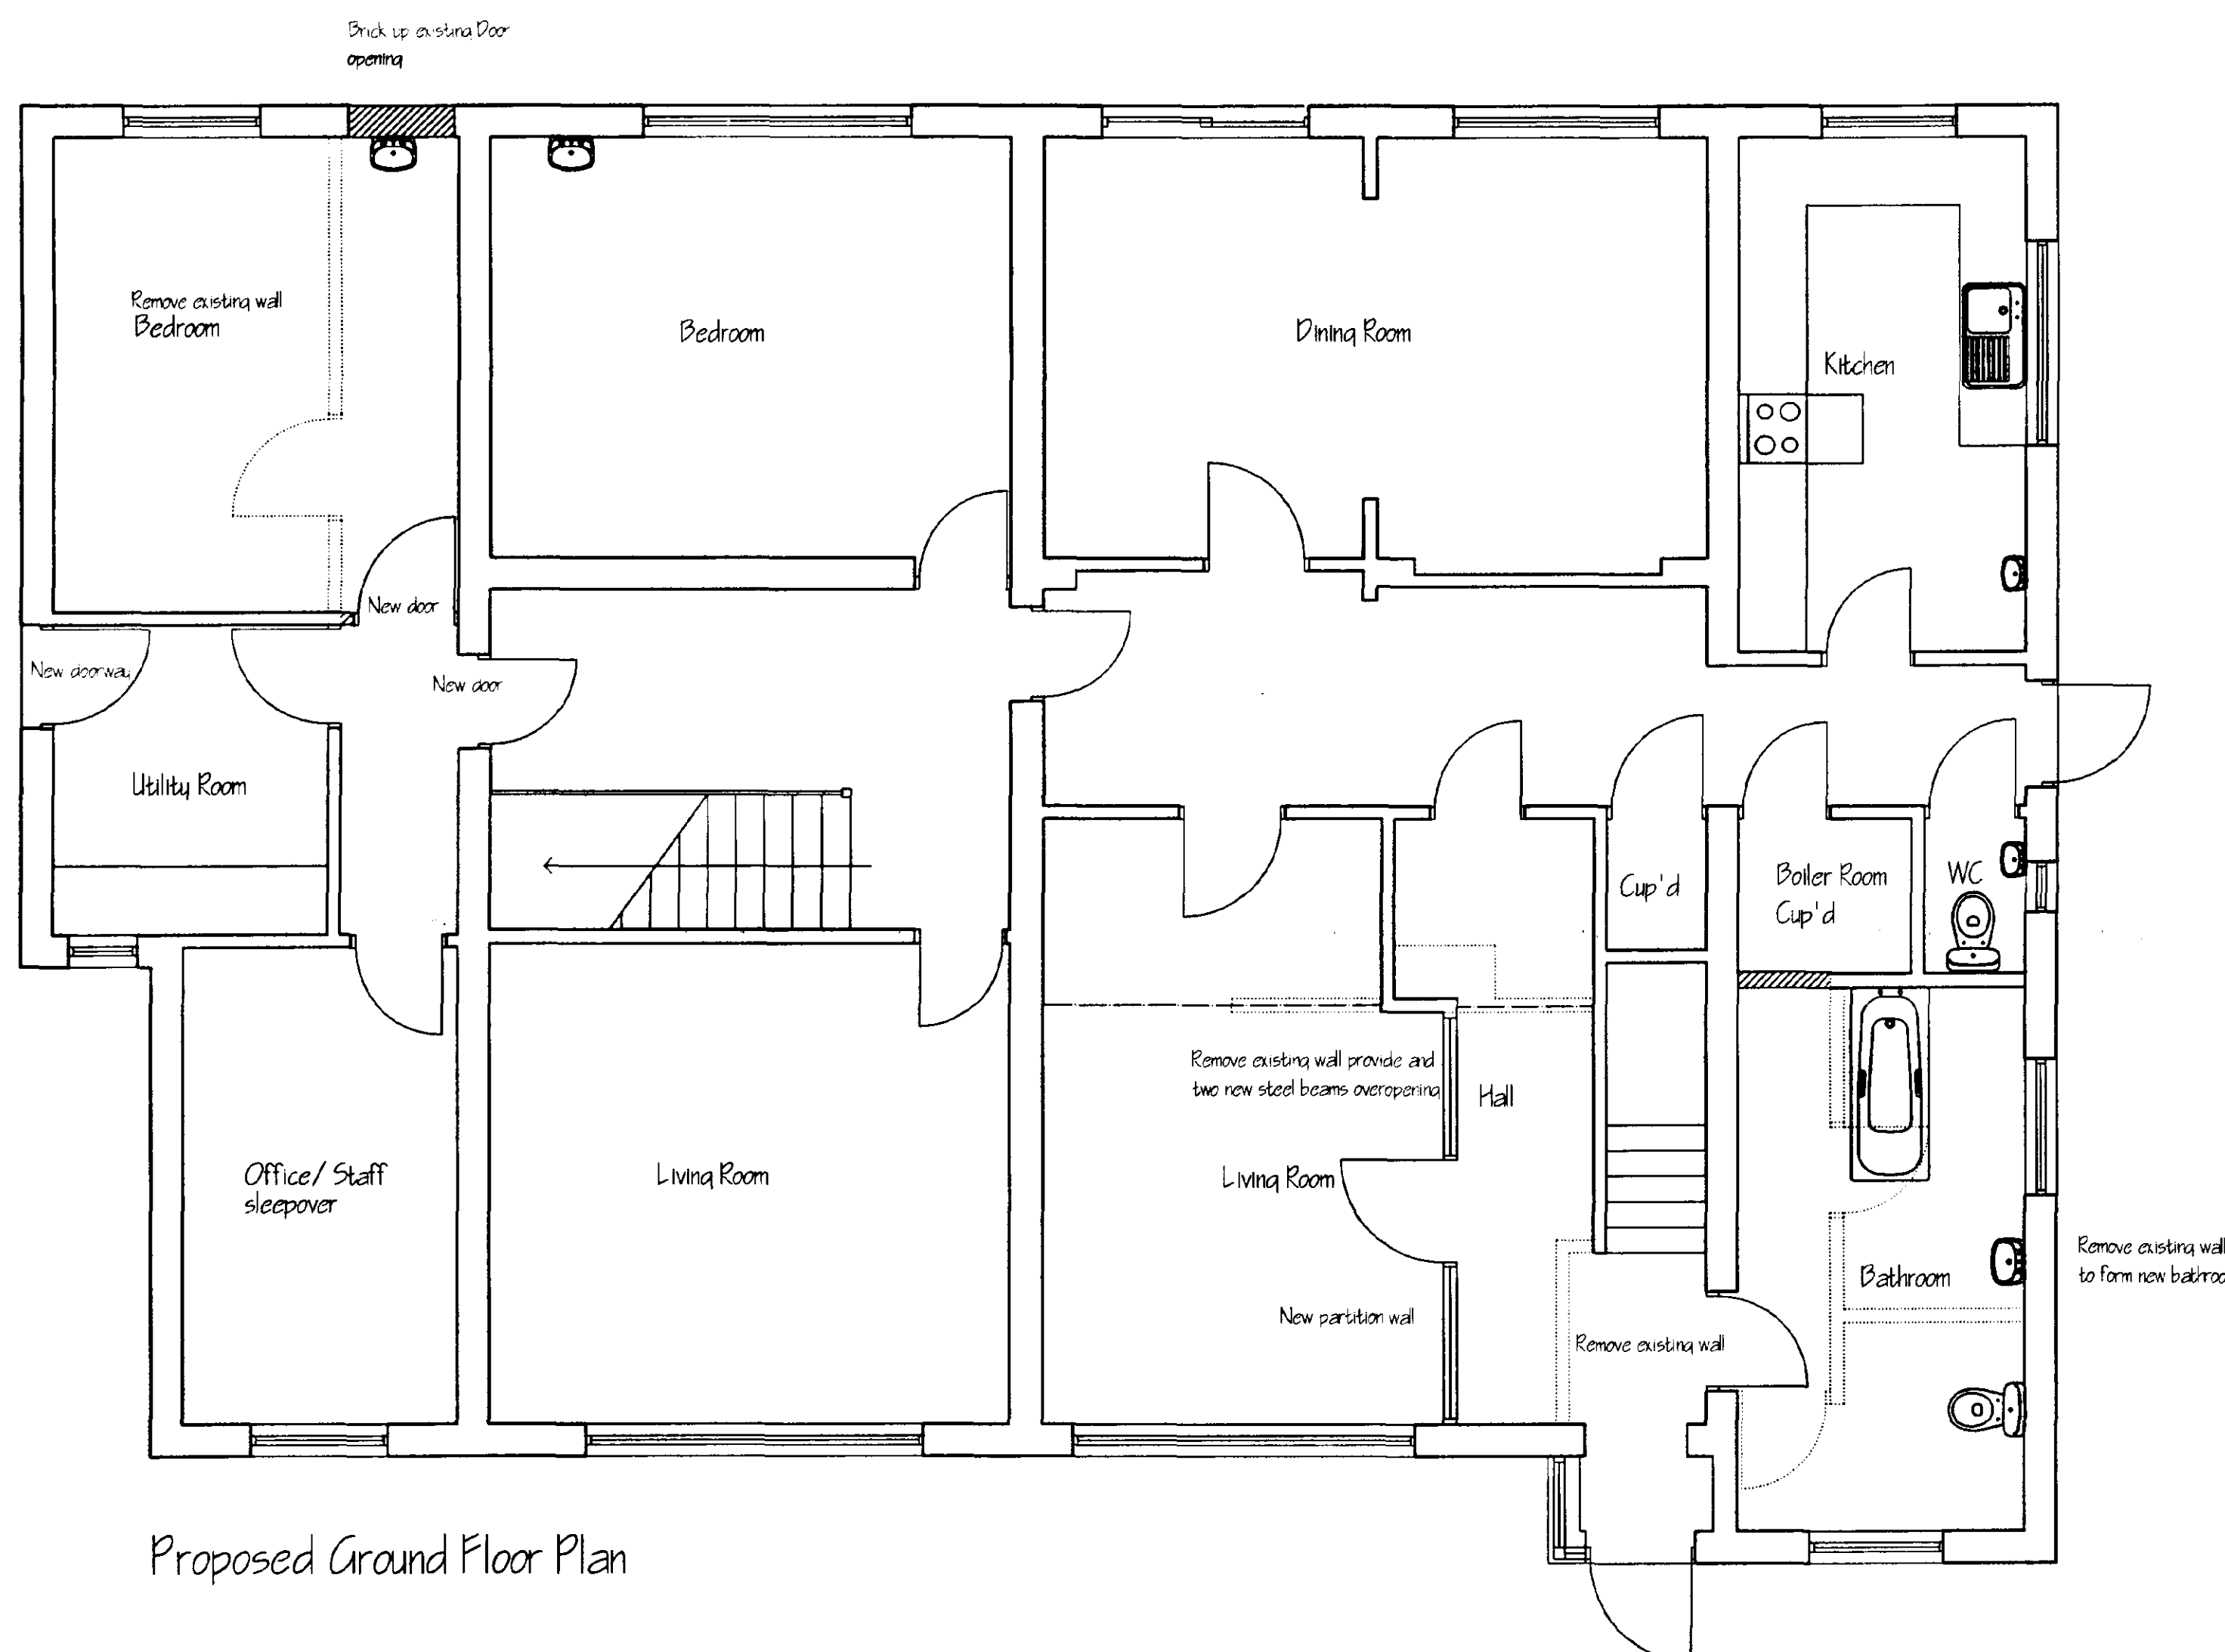
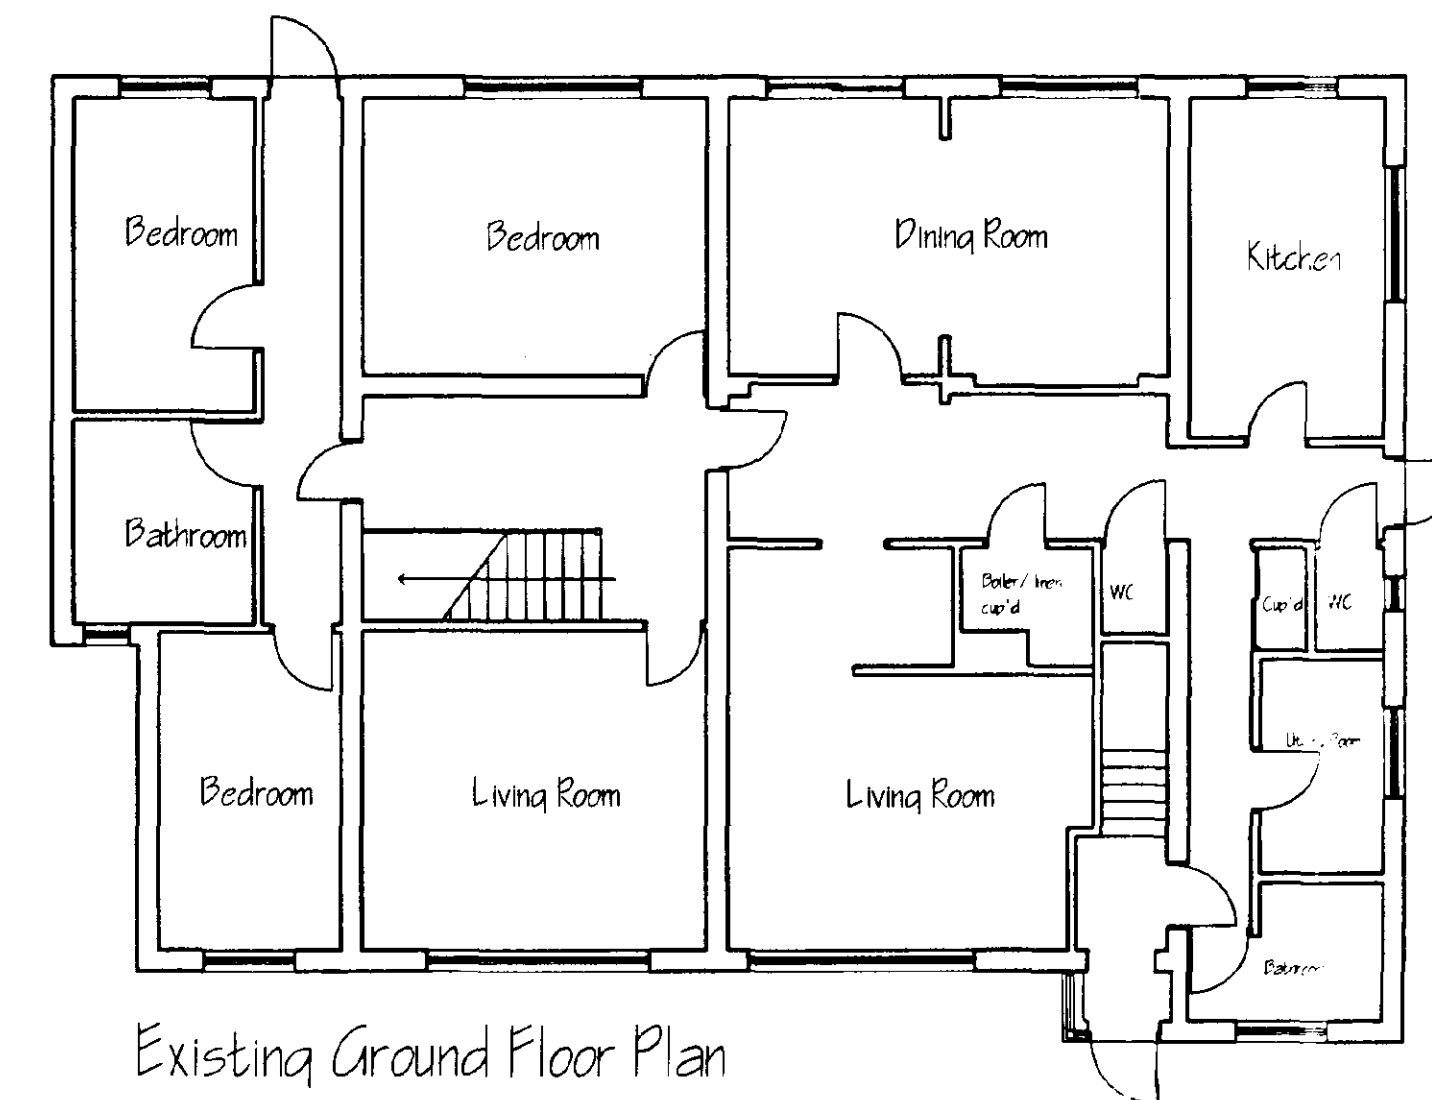
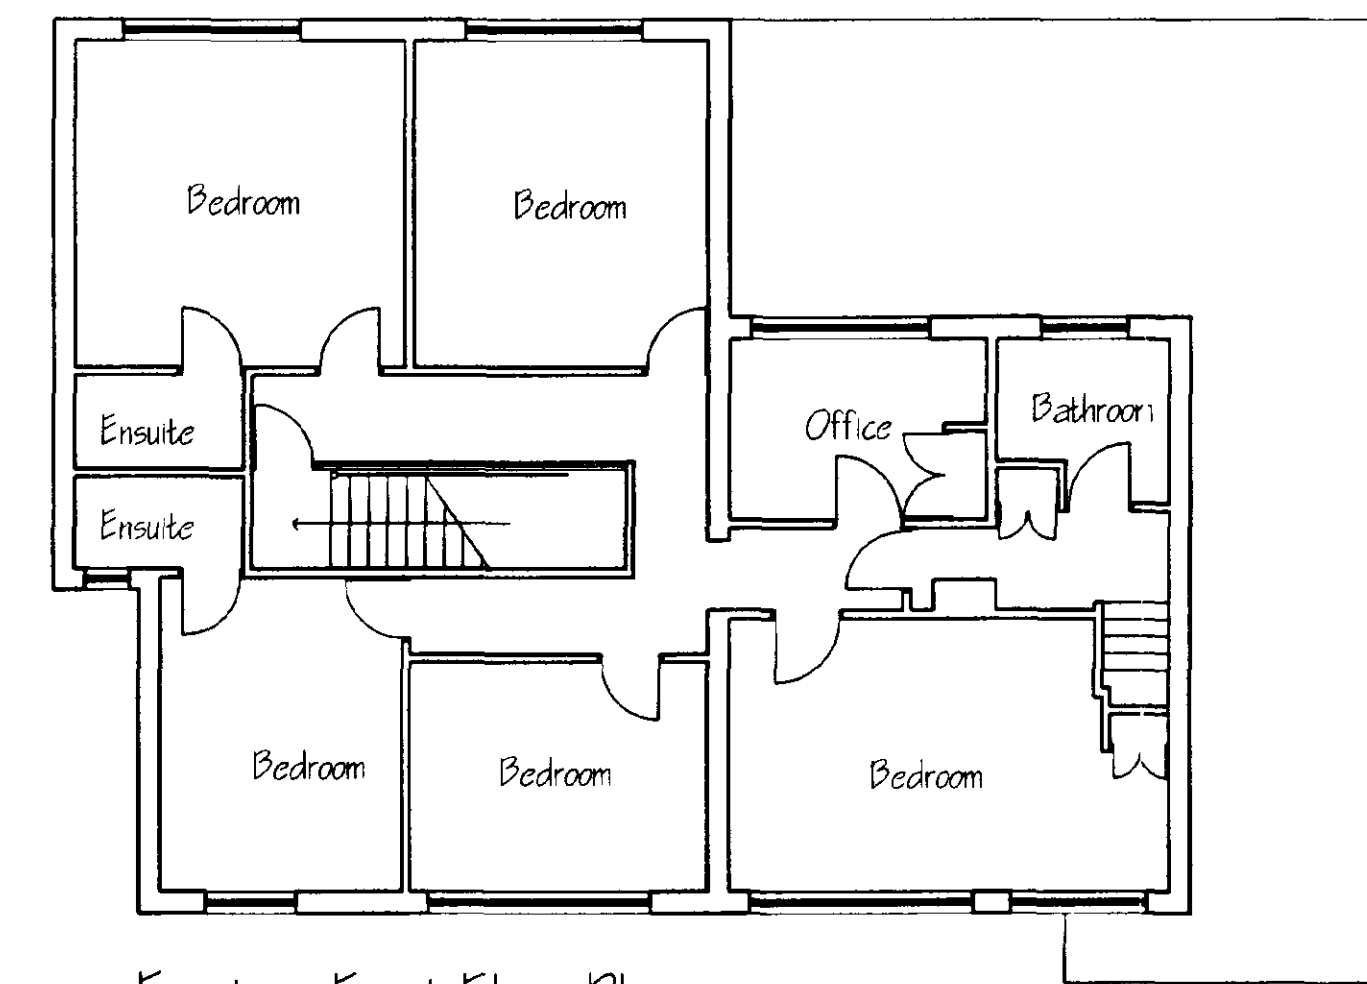


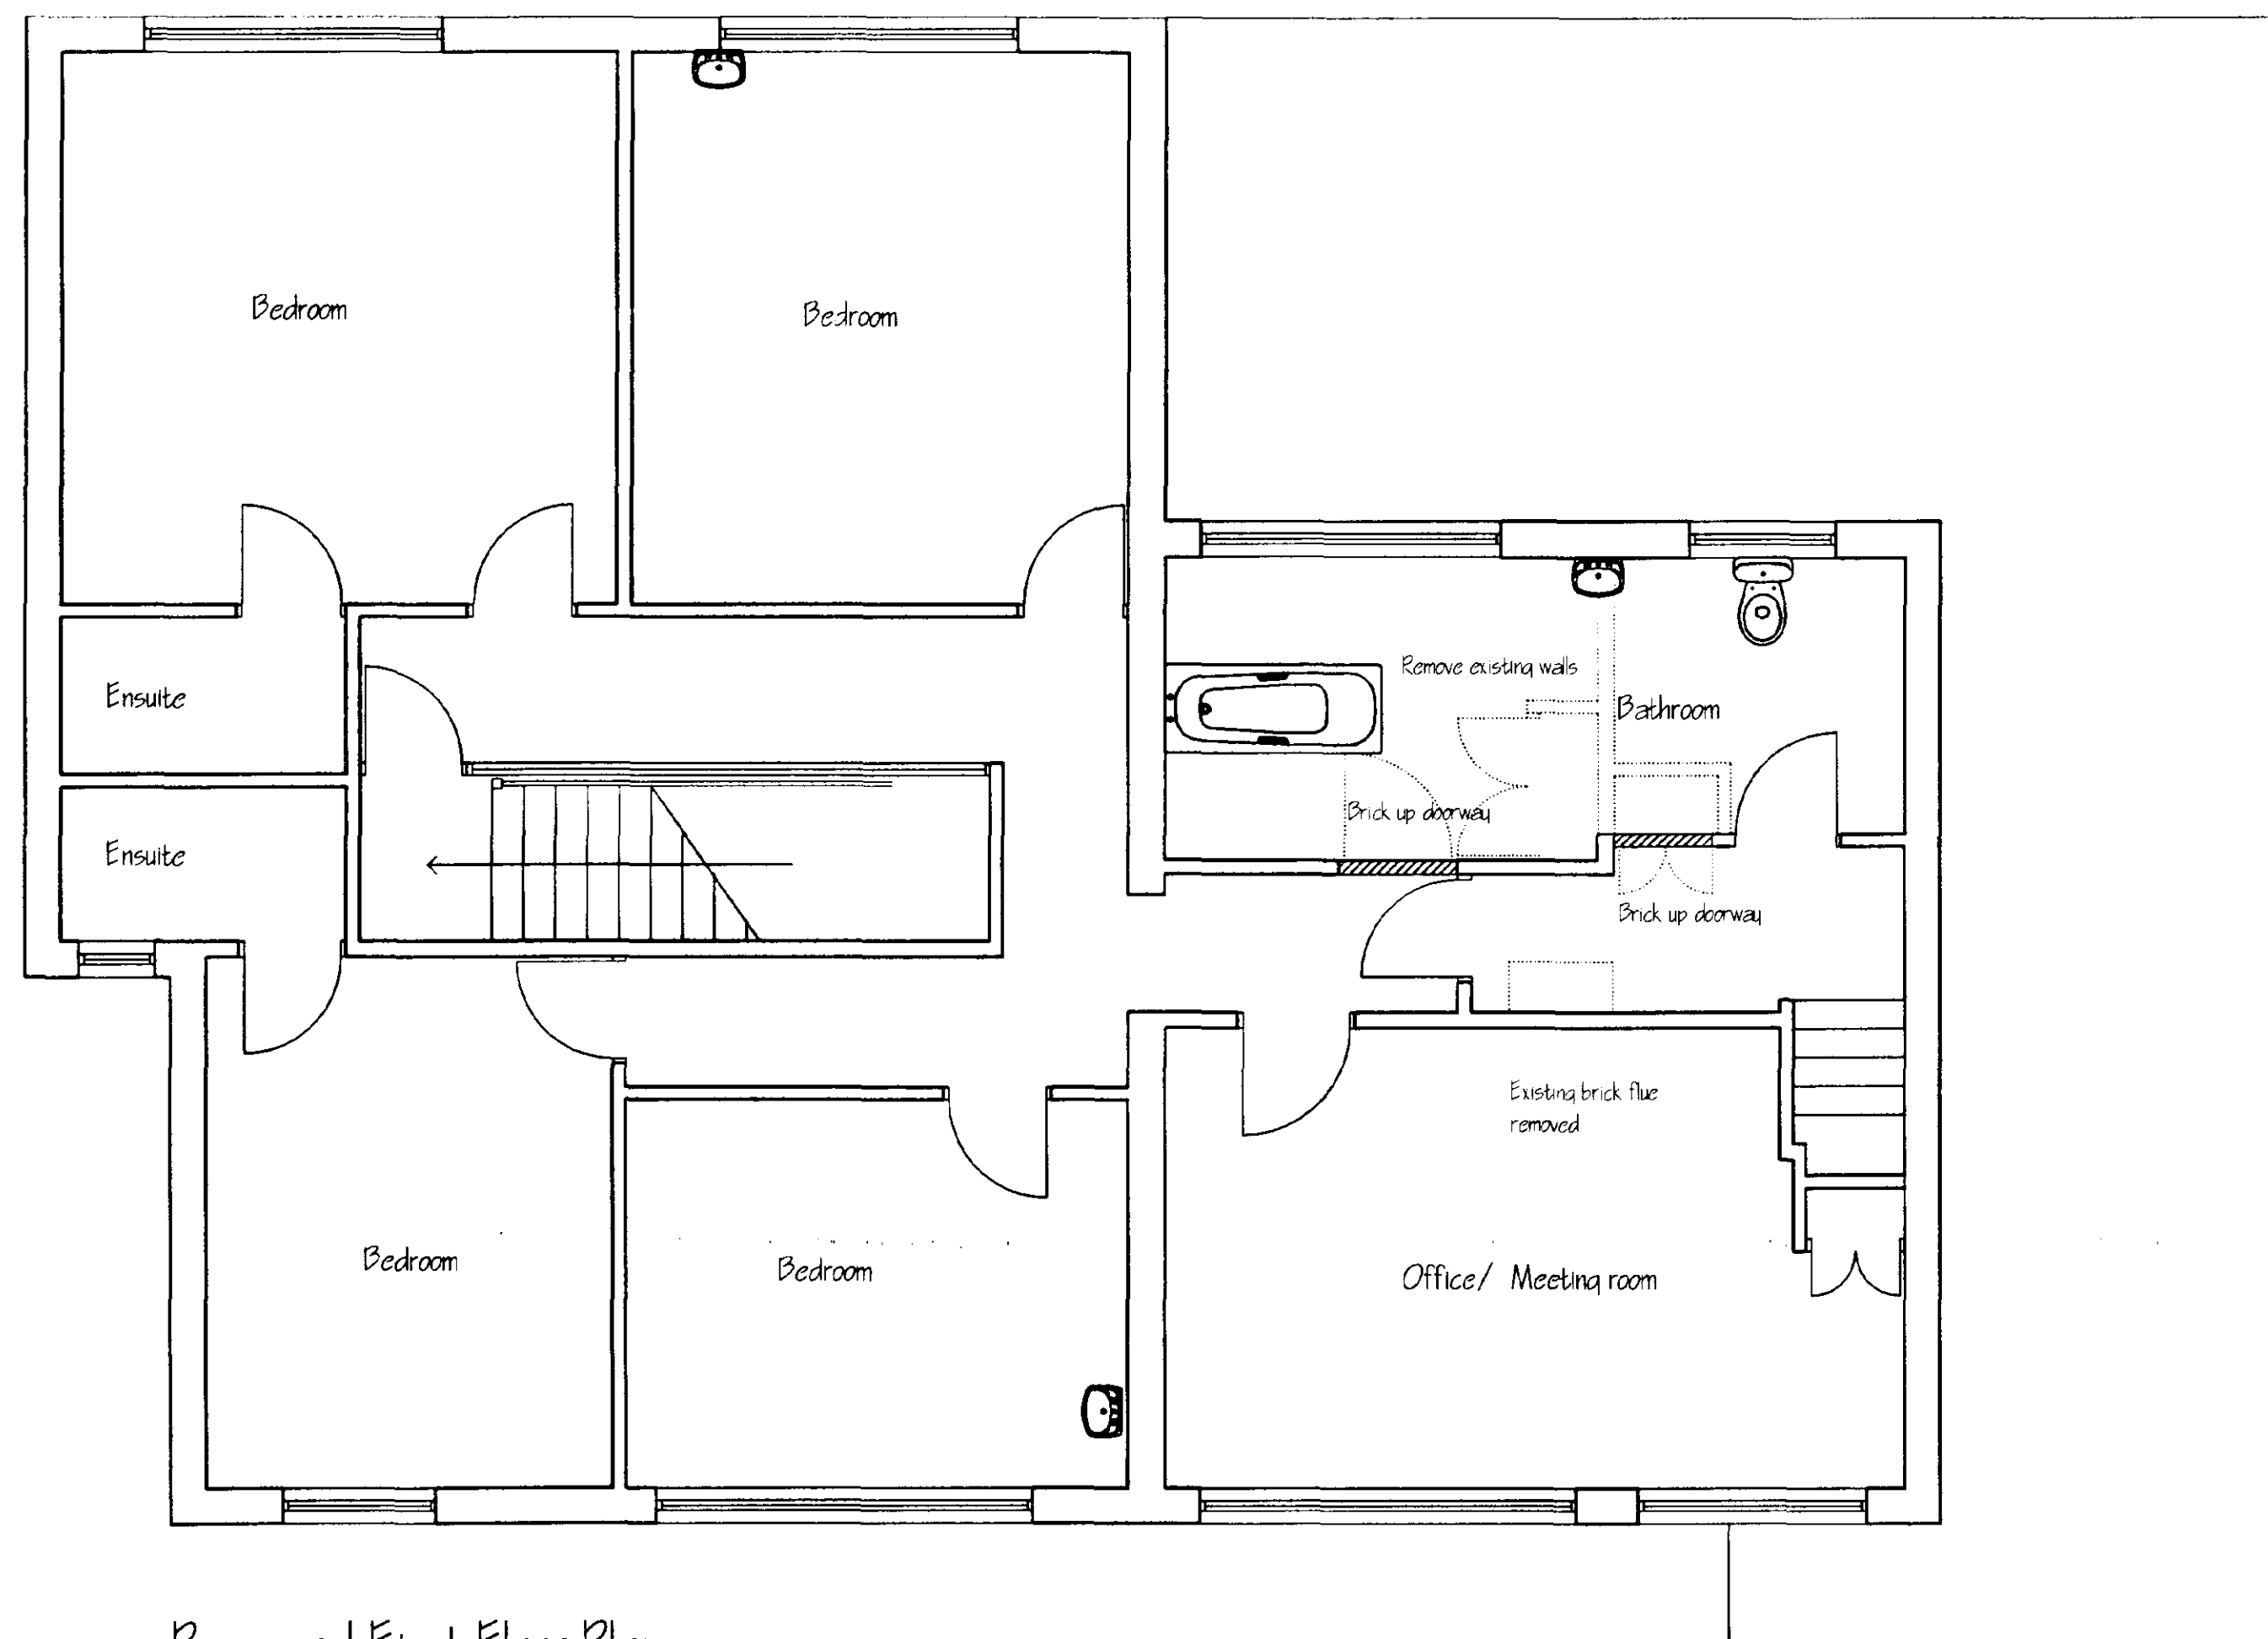

SOUTH HOLLAND DC
HOUSING & PLANNING
13 SEP 2001
Ref: 1106101

 PROGRESS HOUSING GROUP LTD.			Architectural Services Planning Supervisors Summer House 21 King Street Leyland, PR9 1LE Tel: 01772 450600		
Project 38 Church Street, Pinchbeck, Lincolnshire					
Title Existing and Proposed Floor Plans					
Scale 1:50/100	Date Mar 01	Drawn by JP			
Job reference 101-03-01	Org number 01	Revision			