


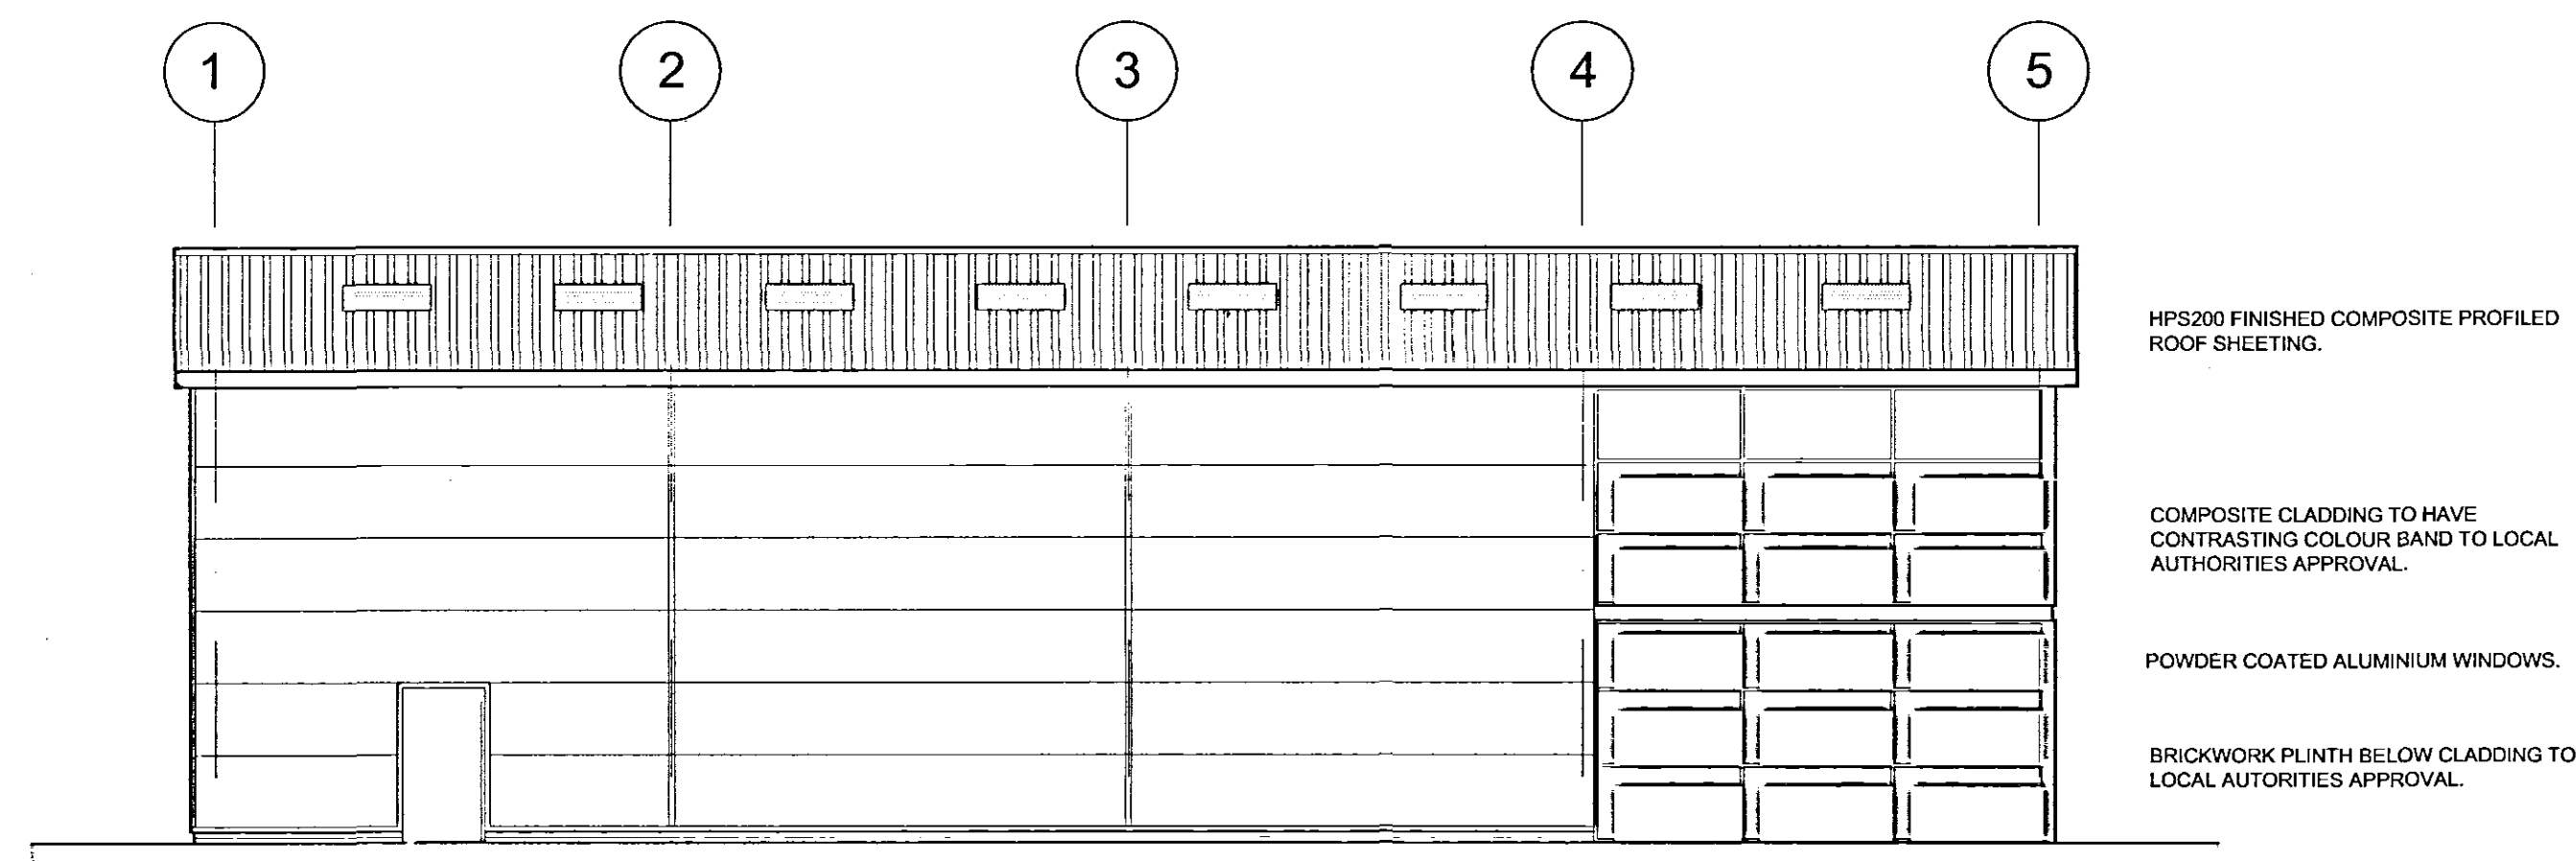


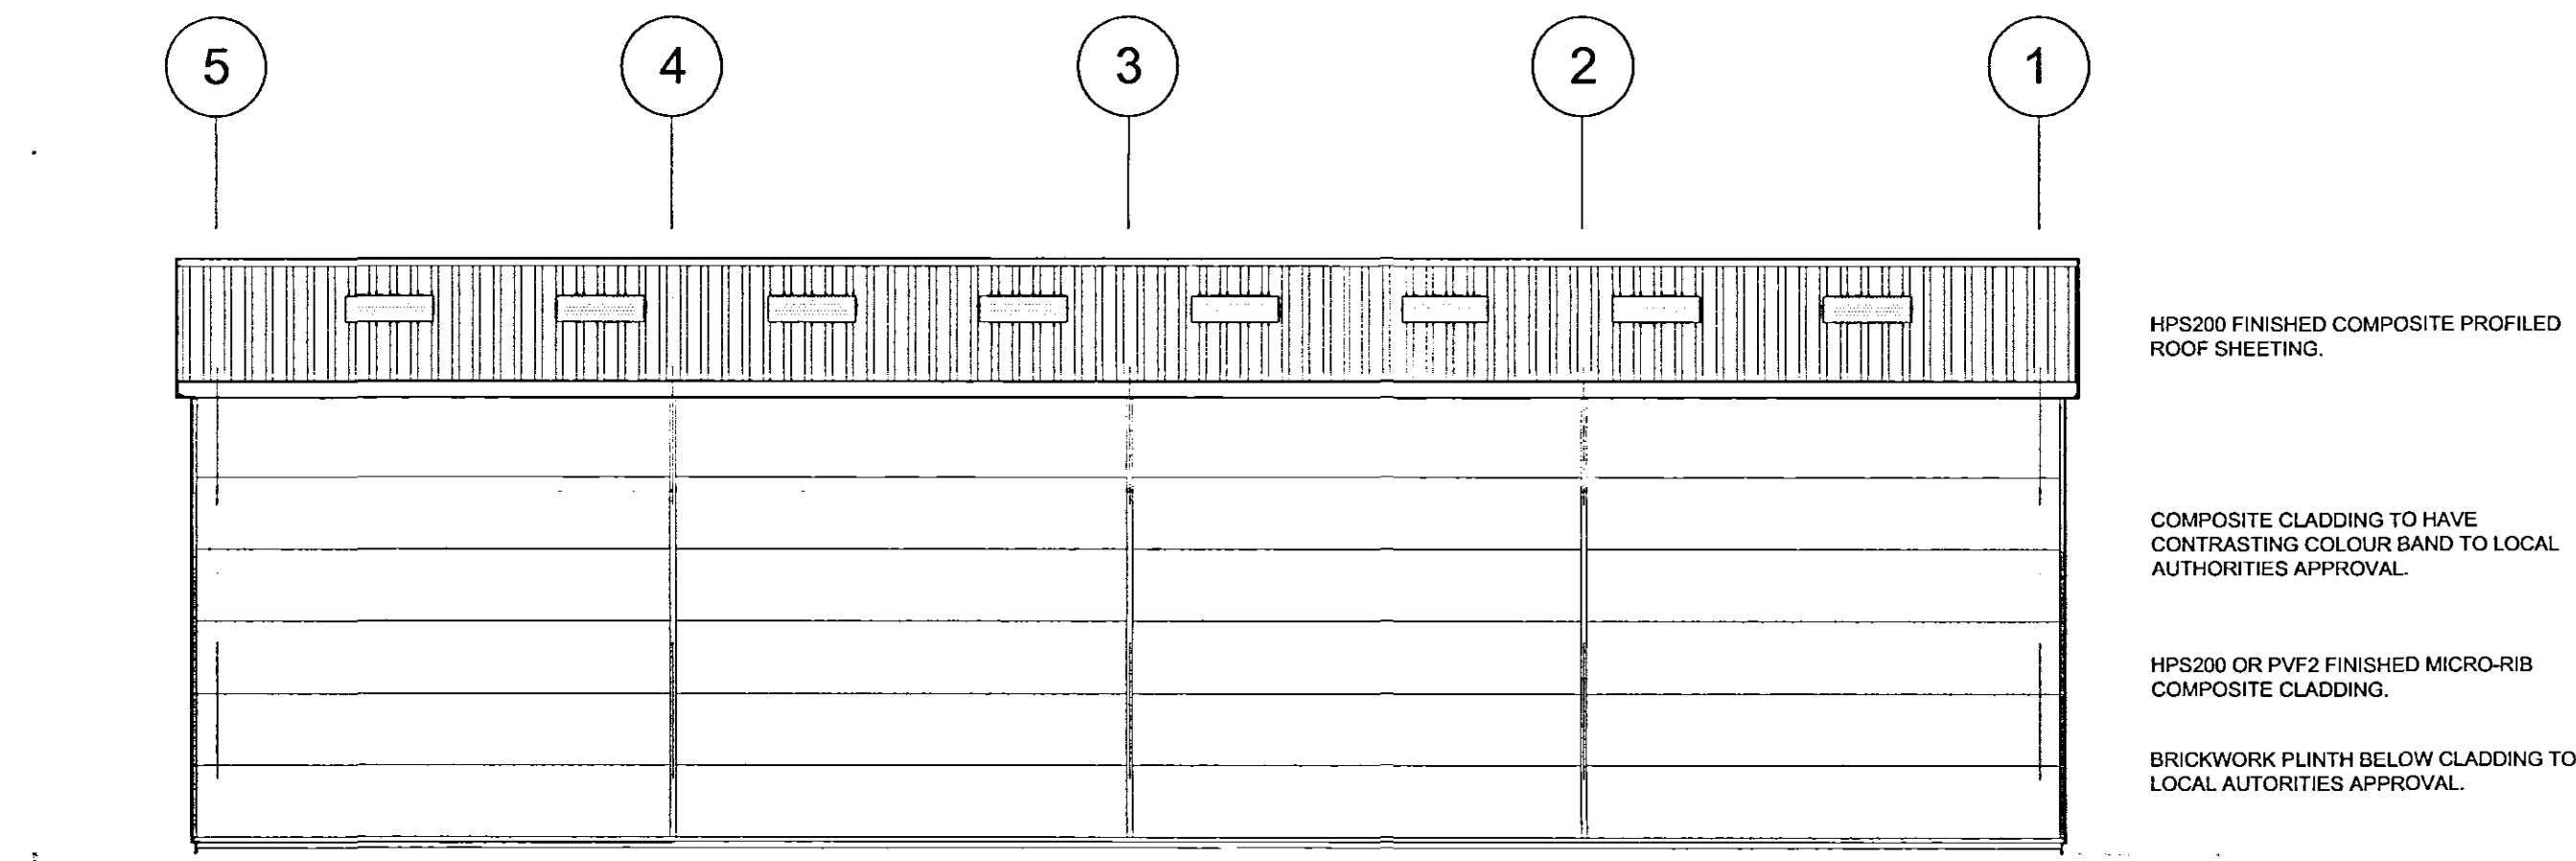


SOUTH ELEVATION.

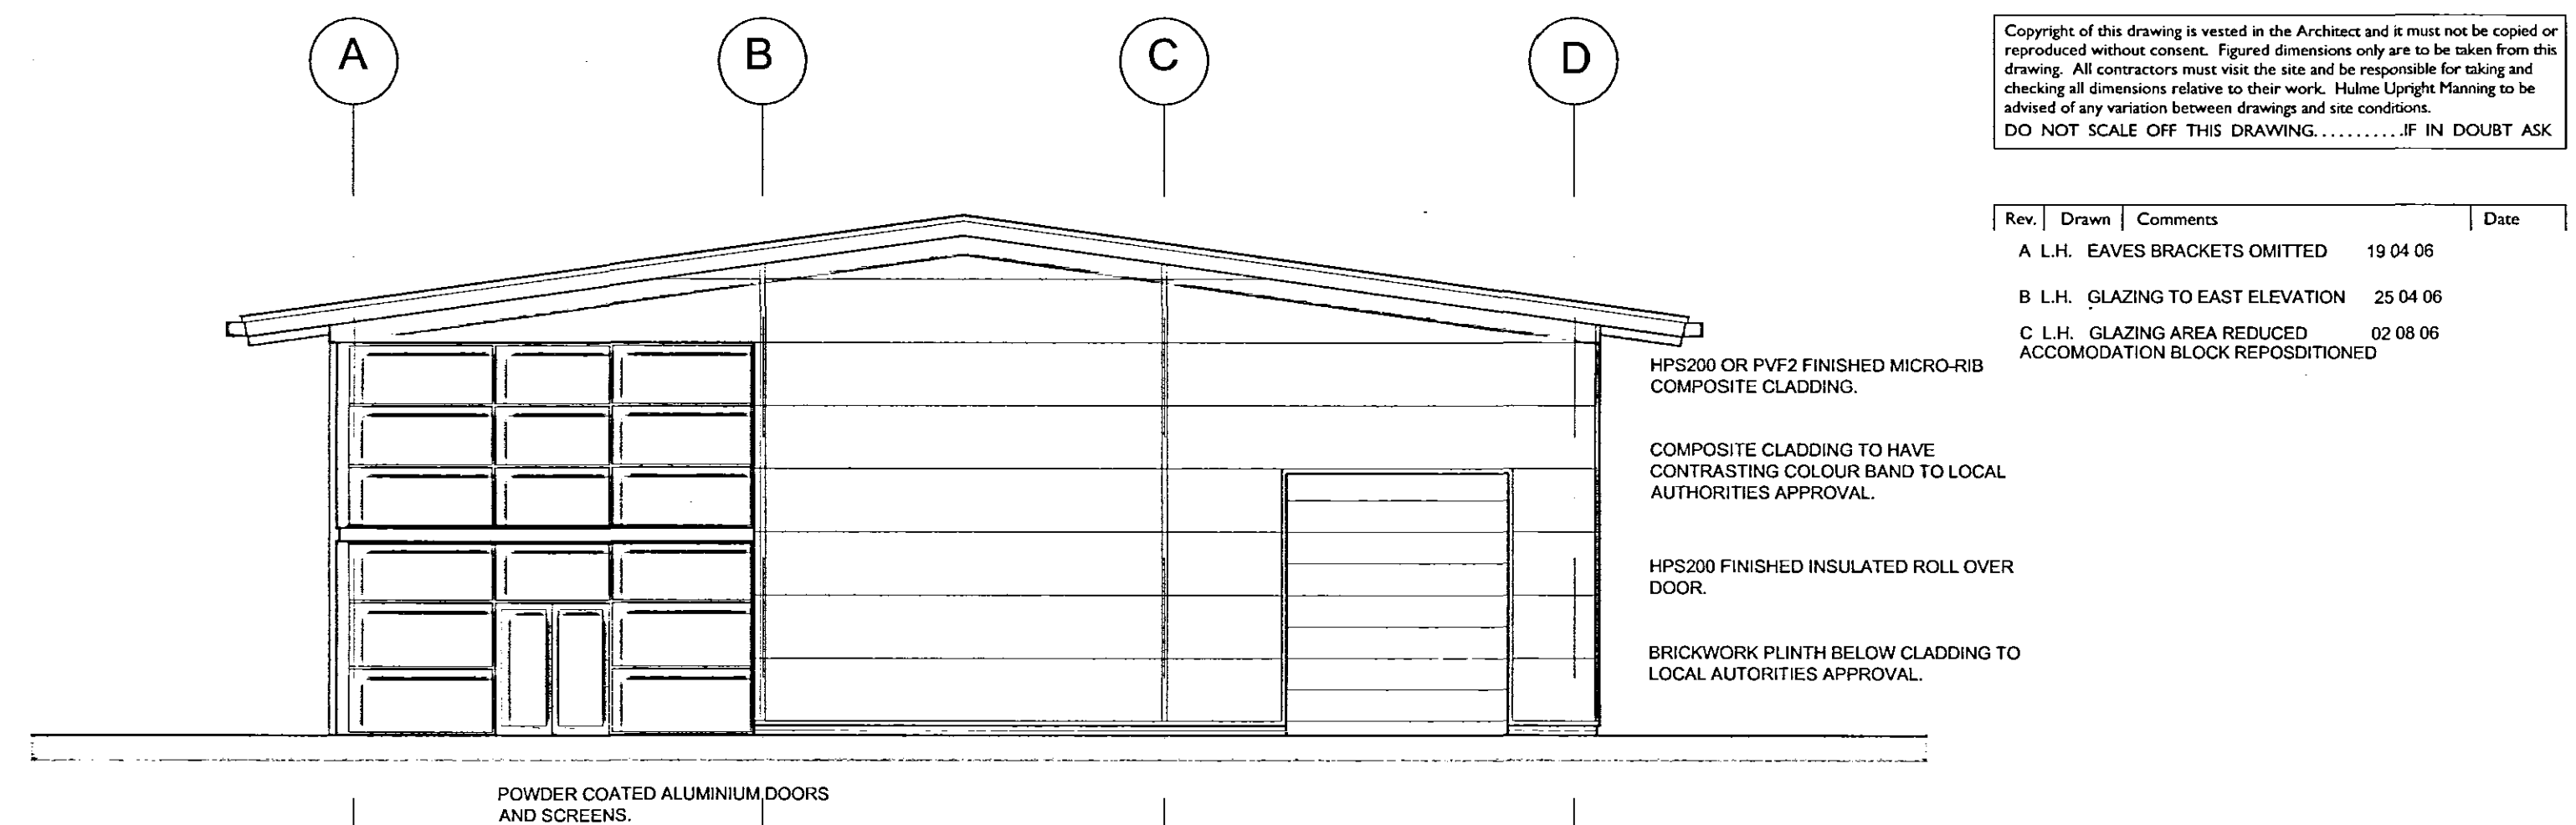

NORTH ELEVATION.

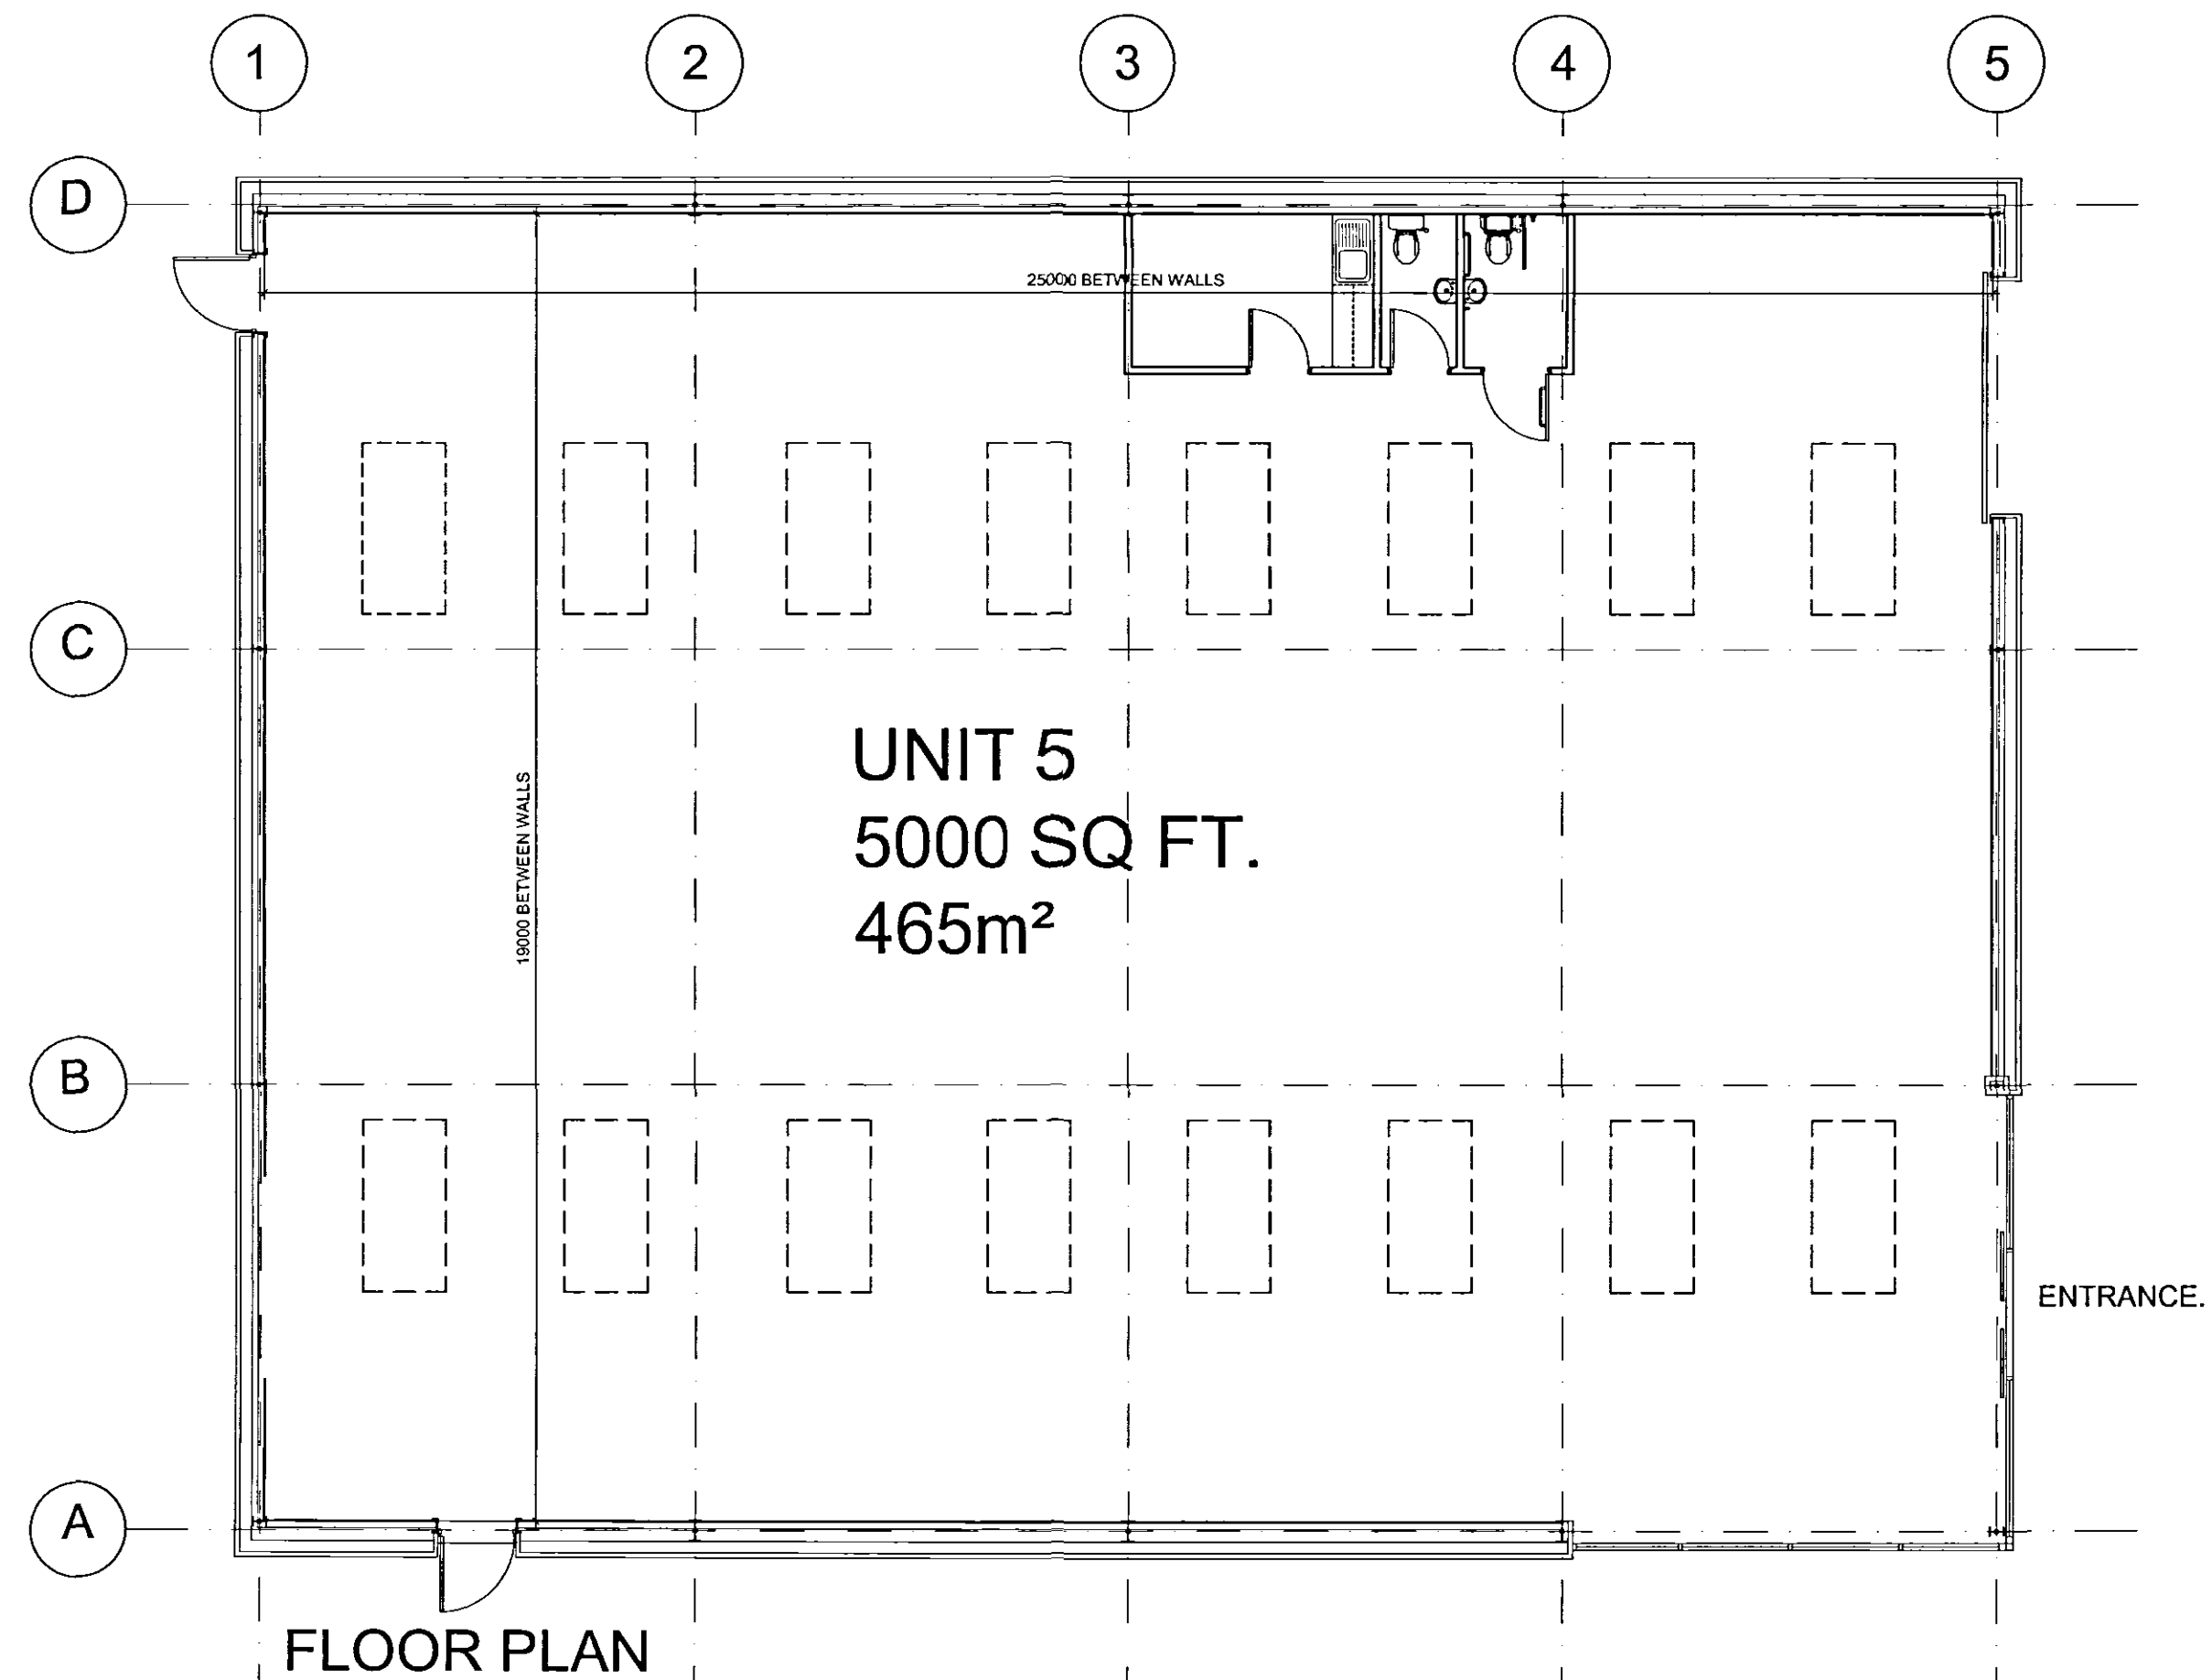

EAST ELEVATION. (UNIT 5)

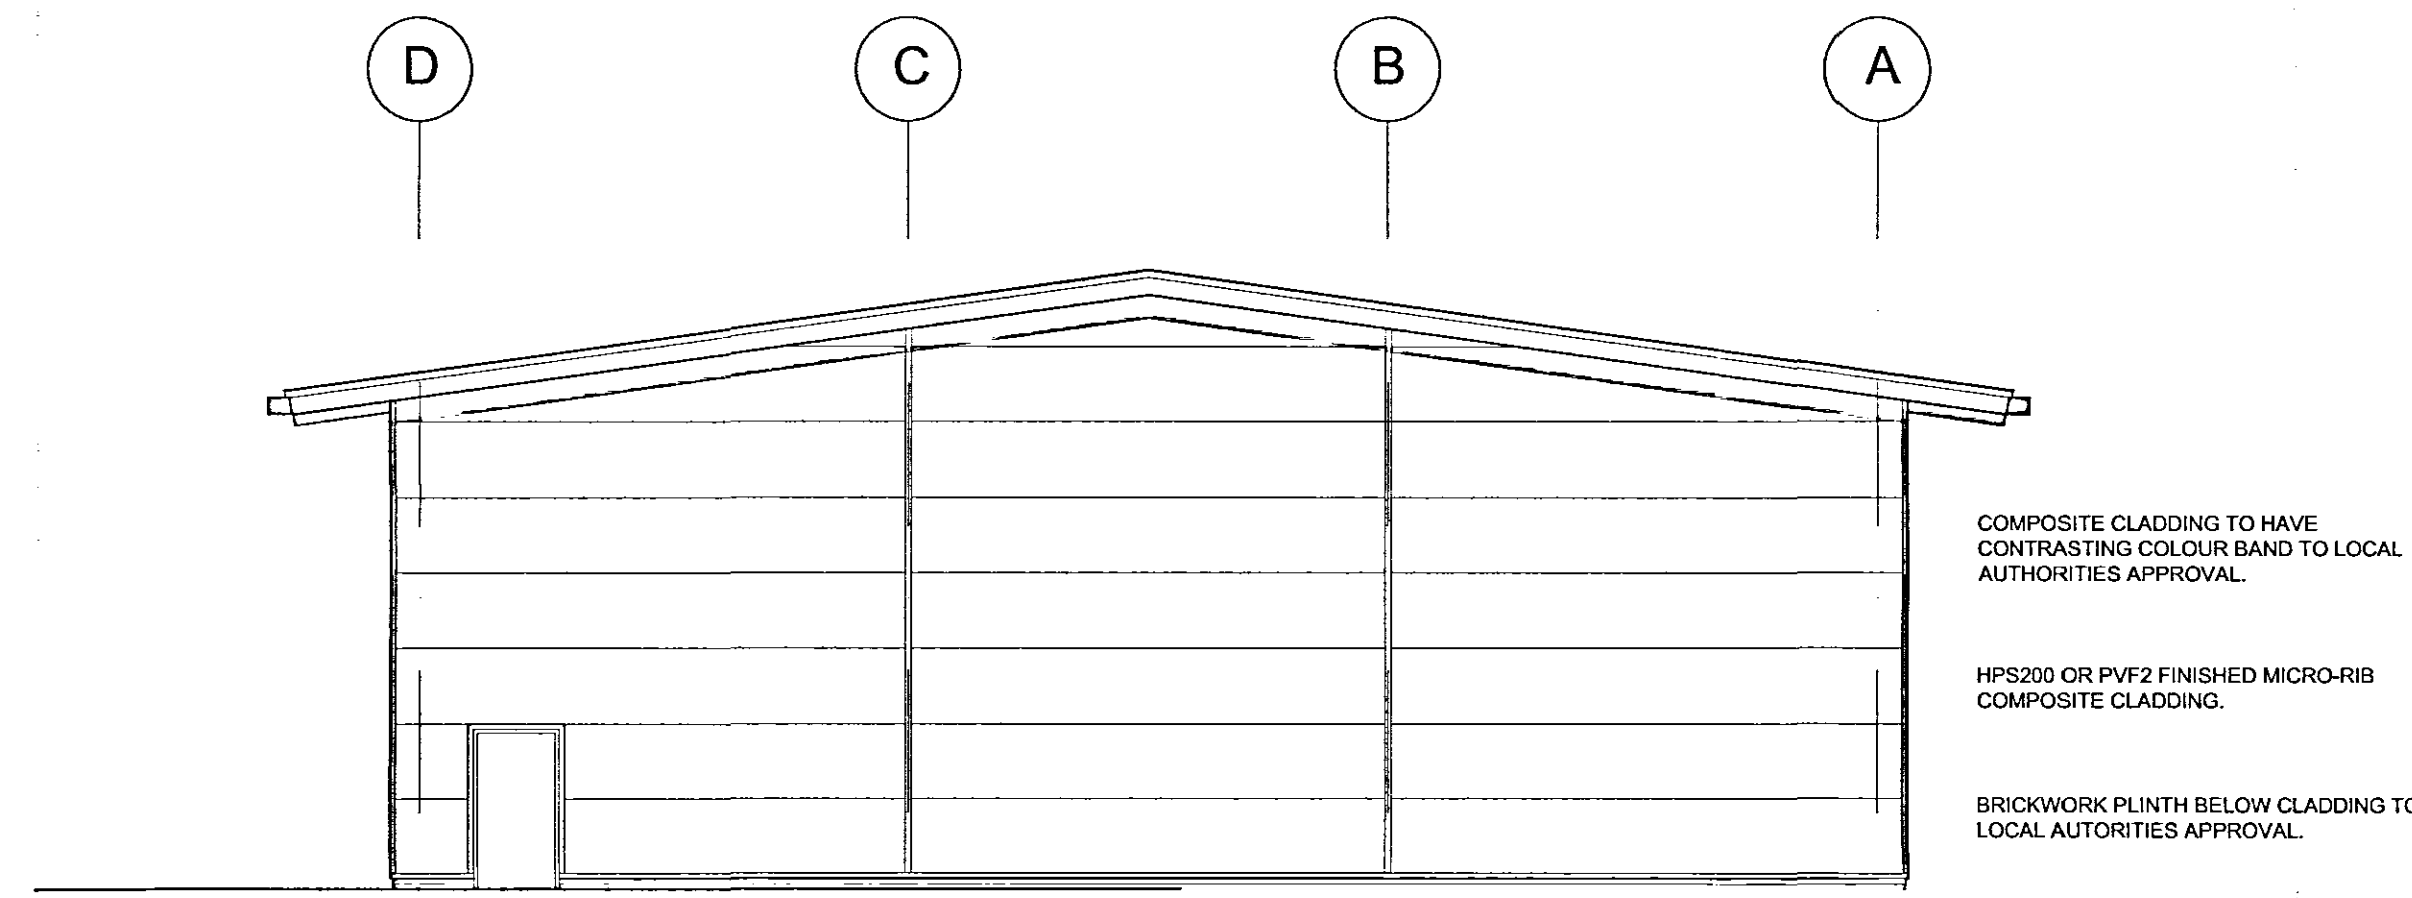

WEST ELEVATION.

Copyright of this drawing is vested in the Architect and it must not be copied or reproduced without consent. Figured dimensions only are to be taken from this drawing. All contractors must visit the site and be responsible for taking and checking all dimensions relative to their work. Hulme Upright Manning to be advised of any variation between drawings and site conditions.
DO NOT SCALE OFF THIS DRAWING. IF IN DOUBT ASK.

Rev.	Drawn	Comments	Date
A	L.H.	EAVES BRACKETS OMITTED	19 04 06
B	L.H.	GLAZING TO EAST ELEVATION	25 04 06
C	L.H.	GLAZING AREA REDUCED ACCOMMODATION BLOCK REPOSITIONED	02 08 06

SHDC
PLANNING & DEVELOPMENT
- 9 AUG 2006
Ref: 1112/06

HULME UPRIGHT MANNING
ARCHITECTS TOWN PLANNERS INTERIOR DESIGNERS
Highpoint
Festival Park
Hanley
Stoke-on-Trent
ST1 5SH
Tel: 01782 208600
Email: stoke@hum-arch.co.uk
LEEK
MANCHESTER
STOKE-ON-TRENT
Fax: 01782 206080

Client
LOCATION 3 PROPERTIES LTD

Project
PROPOSED RETAIL DEVELOPMENT,
WARDENTREE LANE, SPALDING

Title
SKETCH PROPOSALS
UNIT 5

Status
PLANNING
Date: APRIL 2006 Drawn: L.H.
Scale: 1-100 Checked:
Job Ref. Drawing No. Revision
19461 AL [0] 06 C

DETERMINED
PLAN

Computer File Ref: H:\19461\19461-04.dwg