



NOTE: THIS DRAWING TO BE READ IN CONJUNCTION WITH
CONSTRUCTION NOTES ON DRAWING No 9510/2

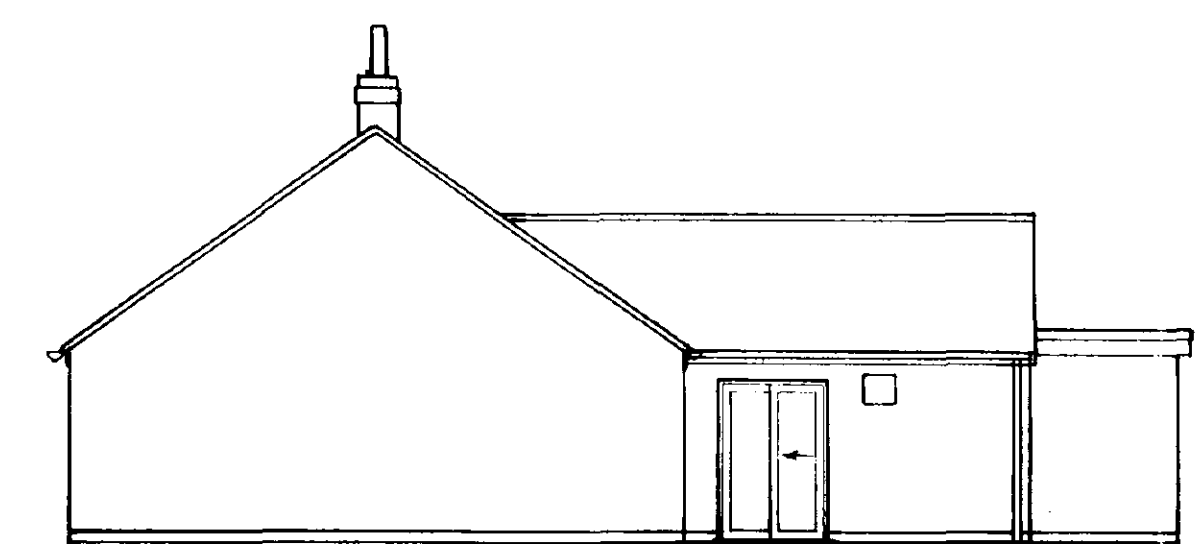


EXISTING NORTH WEST ELEVATION




EXISTING SOUTH WEST ELEVATION

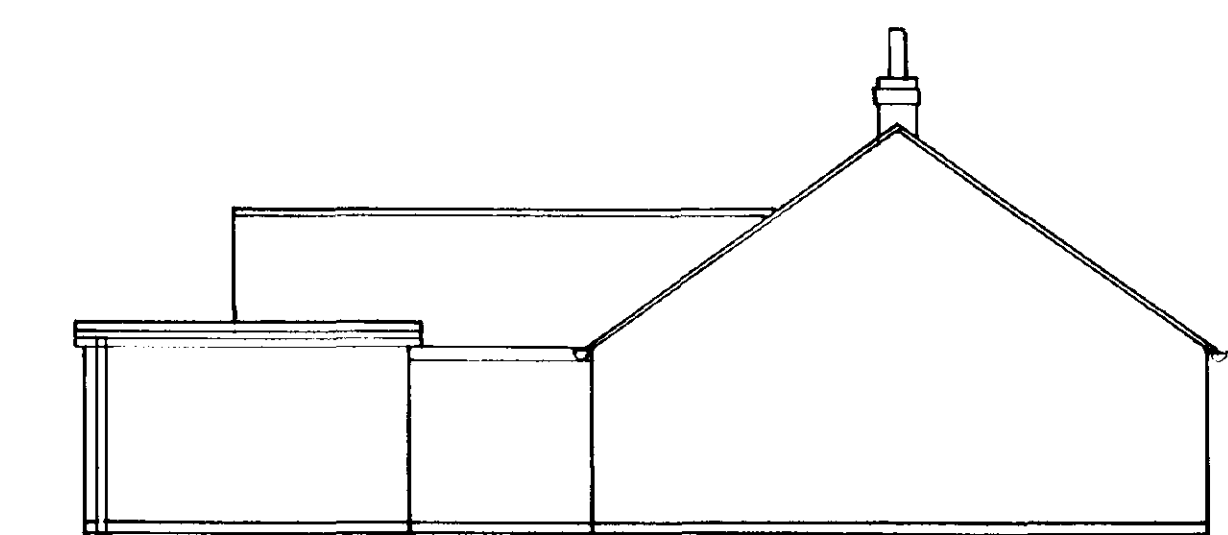


EXISTING SOUTH EAST ELEVATION

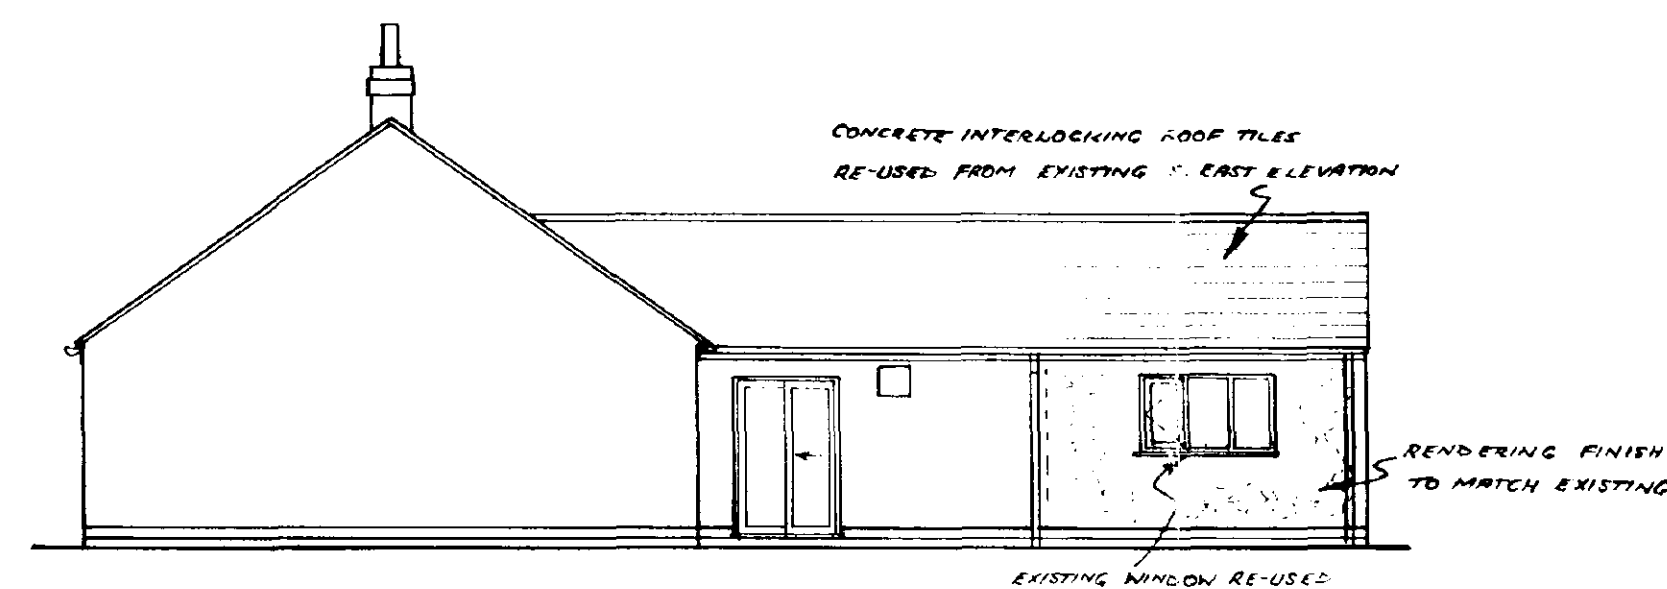


PROPOSED NORTH WEST ELEVATION

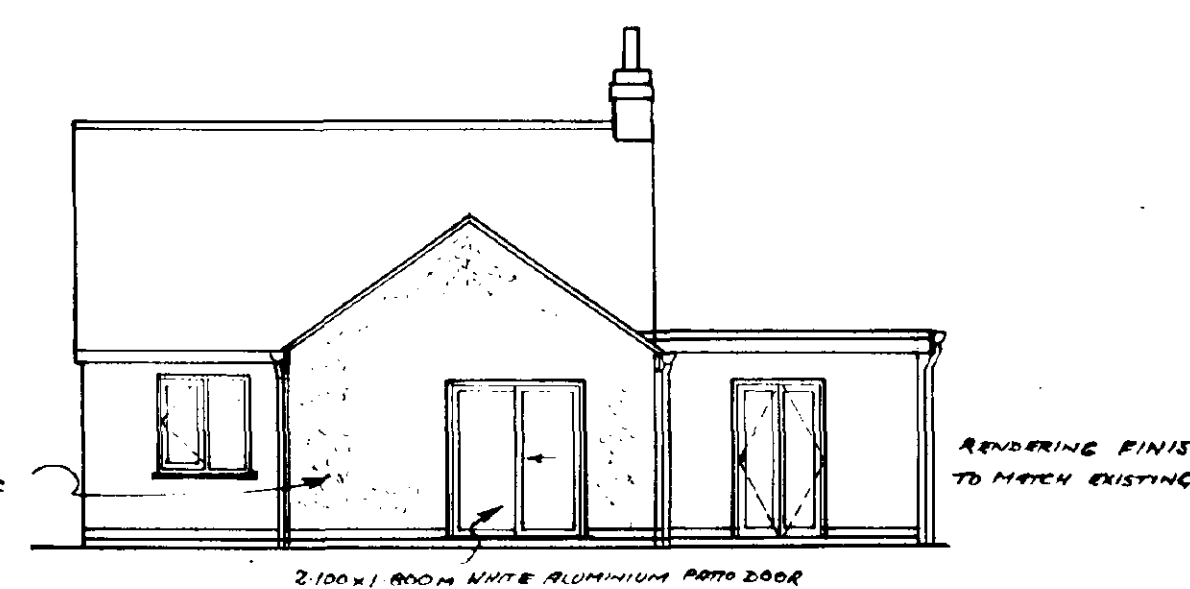


PROPOSED SOUTH WEST ELEVATION

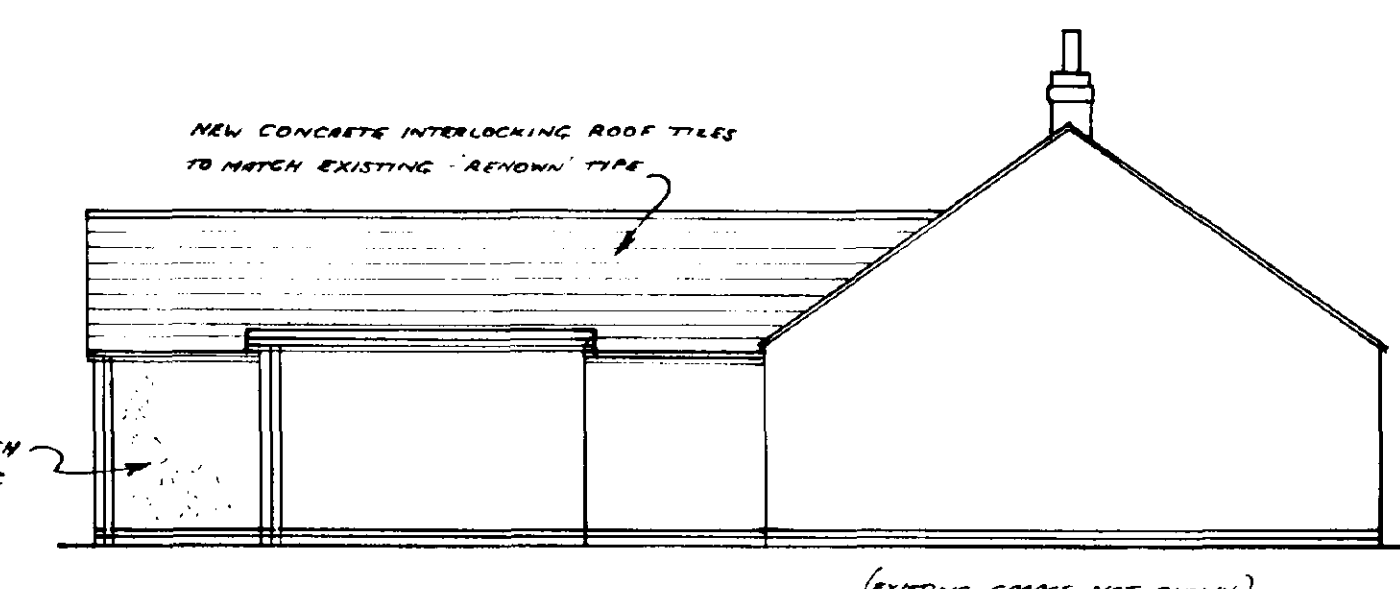


PROPOSED SOUTH EAST ELEVATION

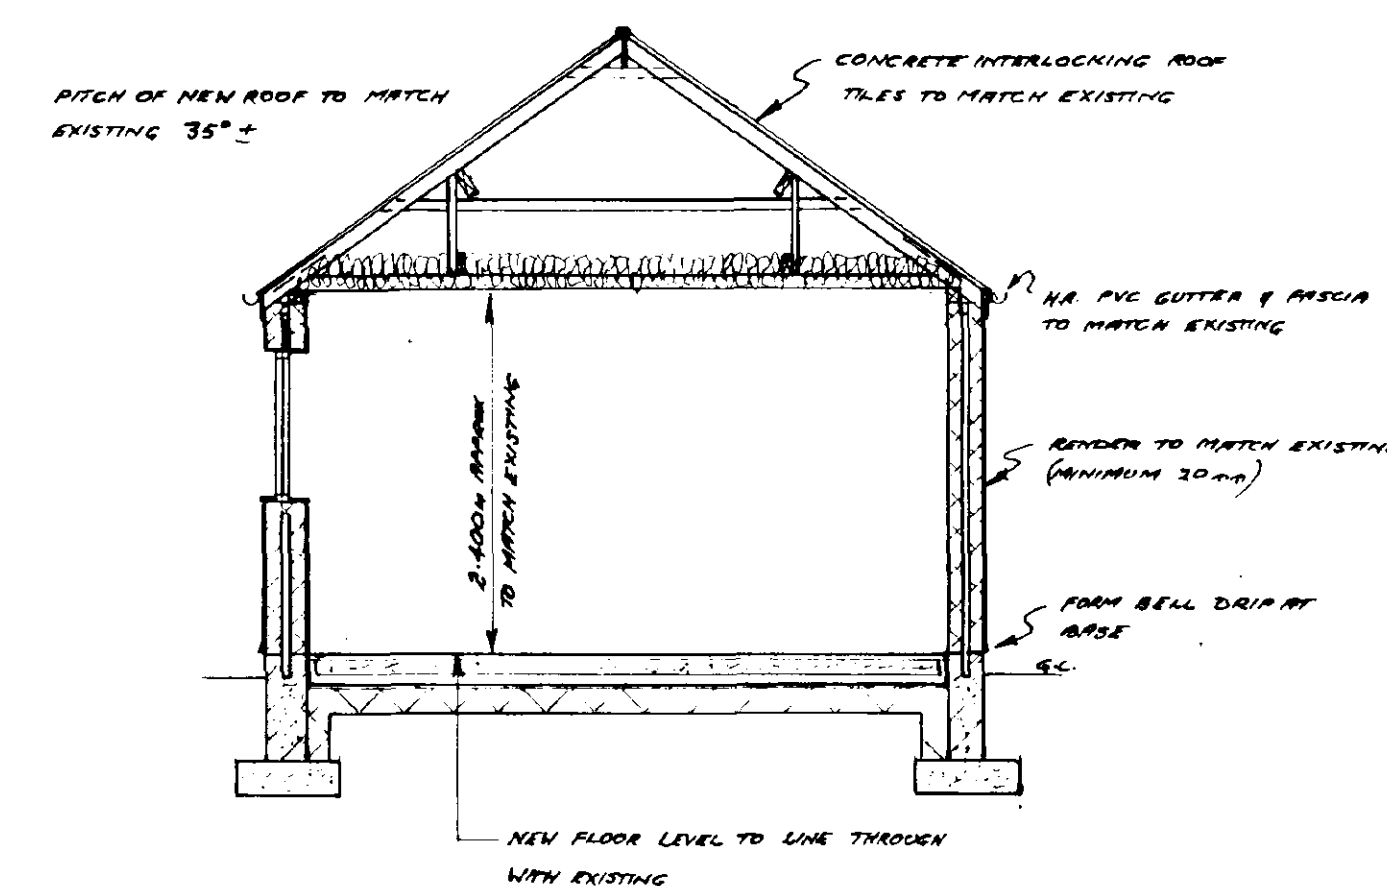


SECTION THROUGH A-A

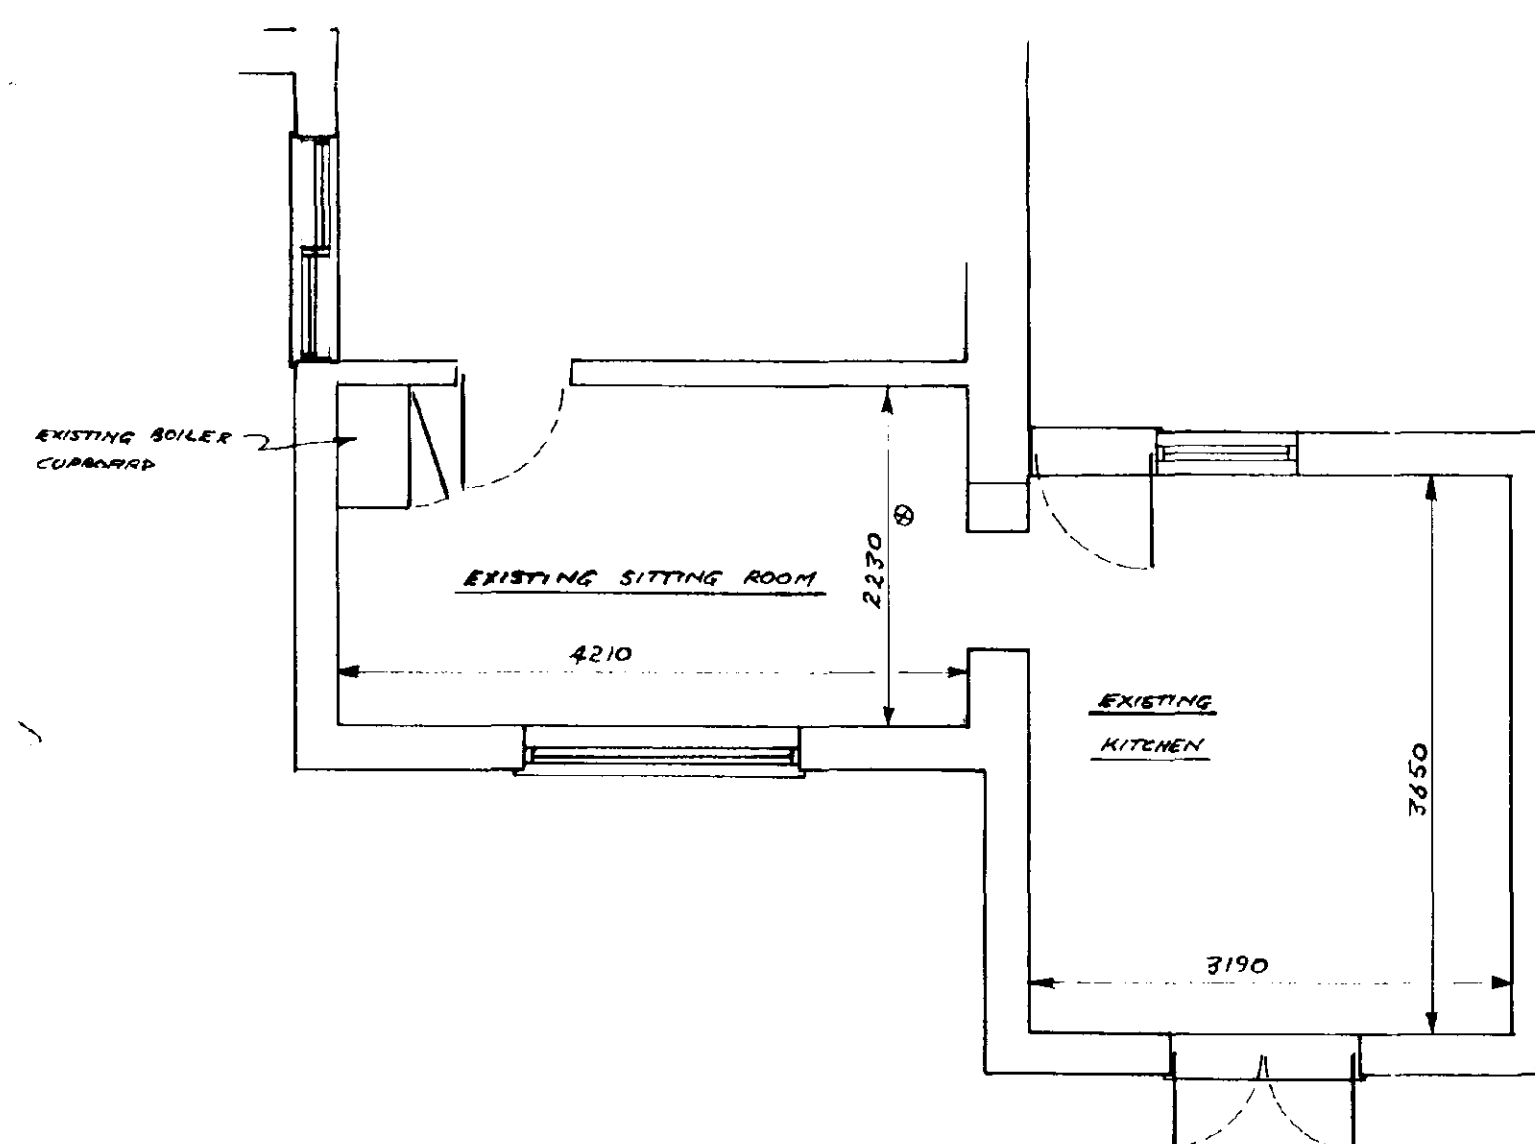


PLAN OF EXISTING

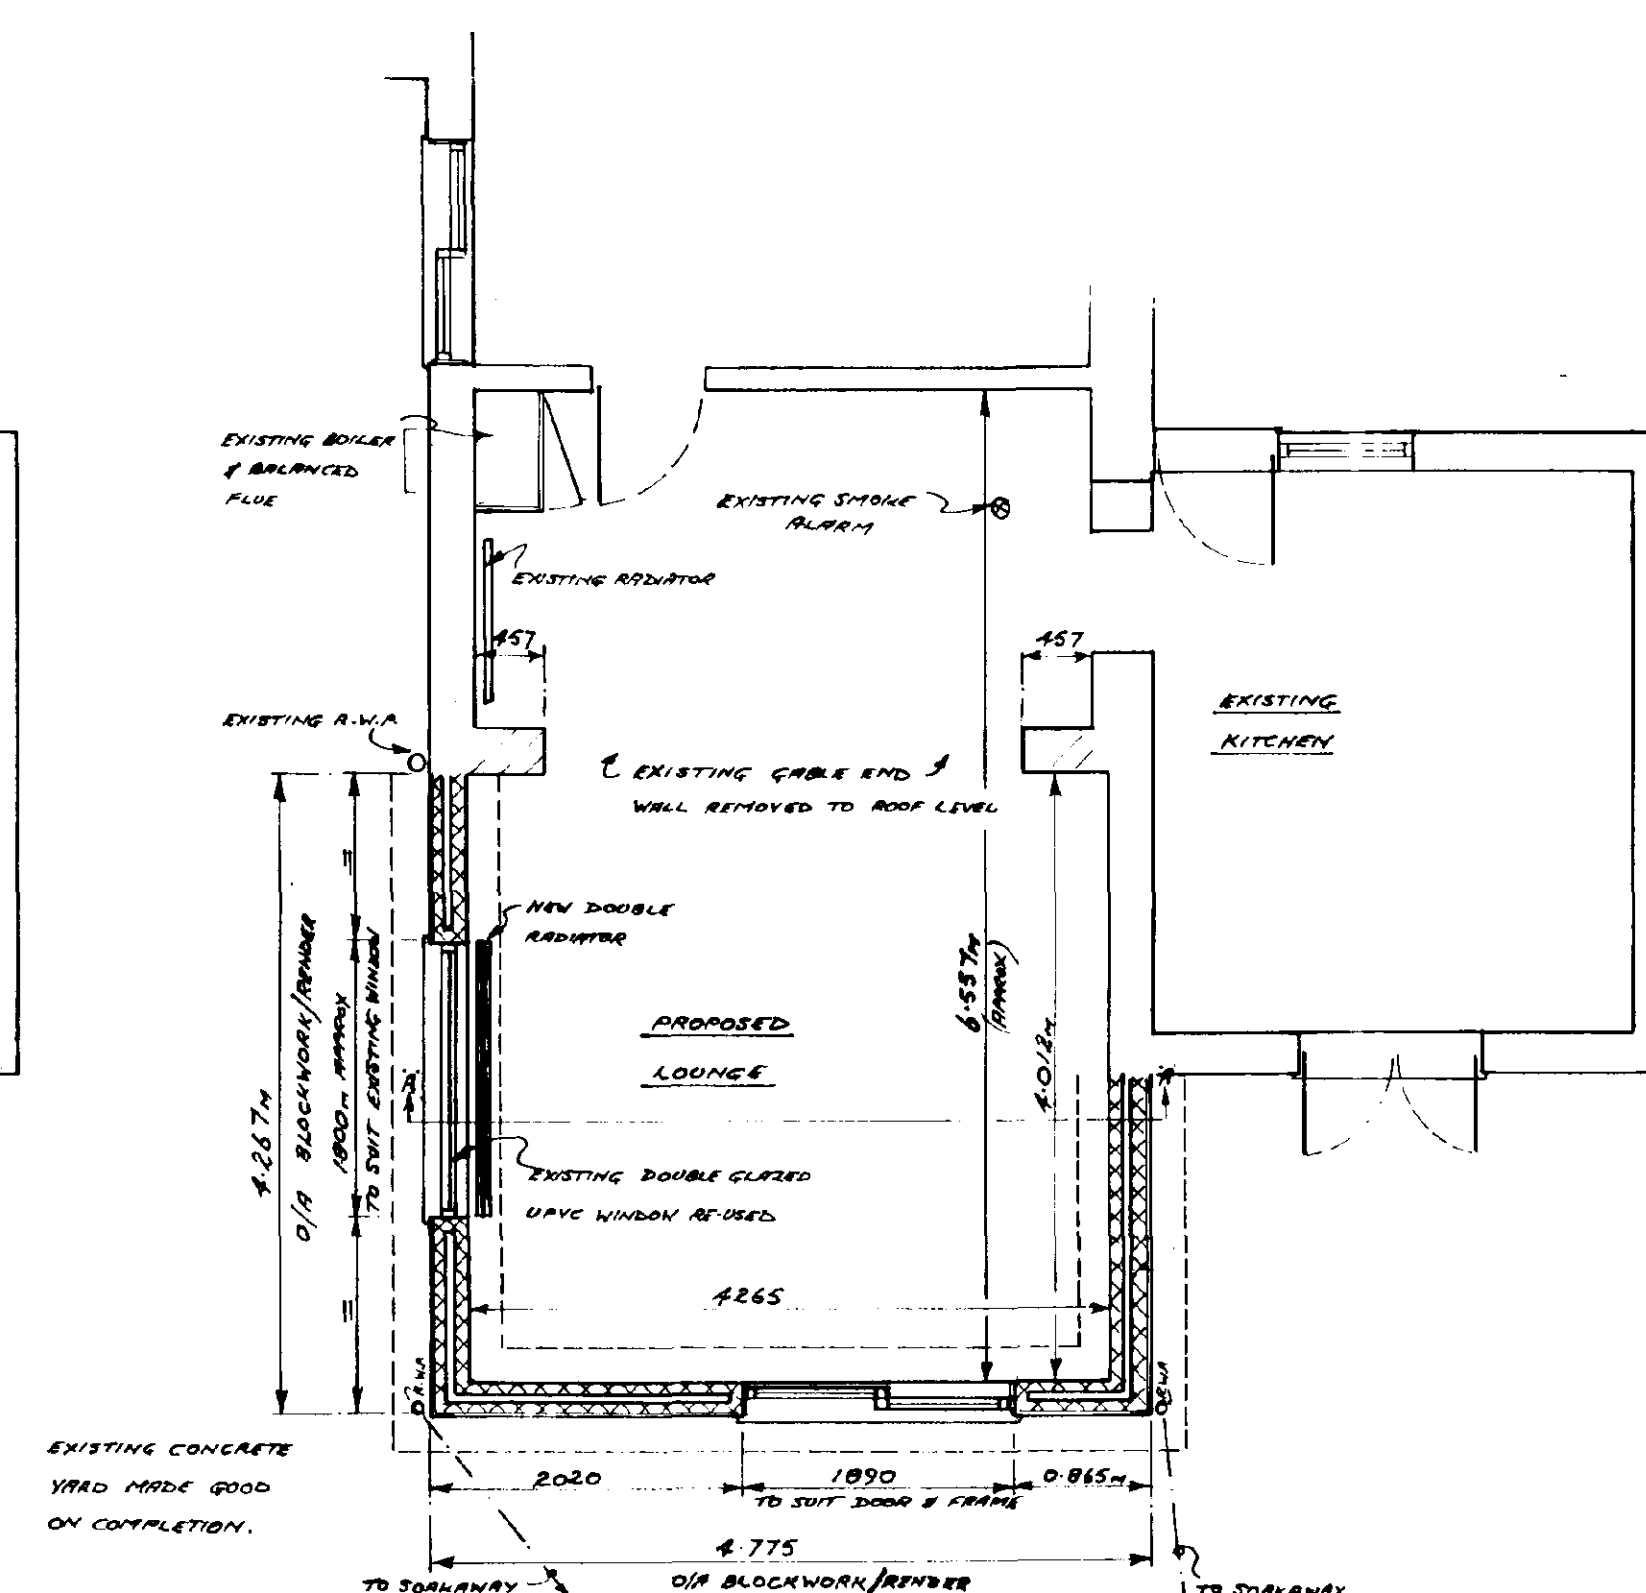

PLAN OF PROPOSED

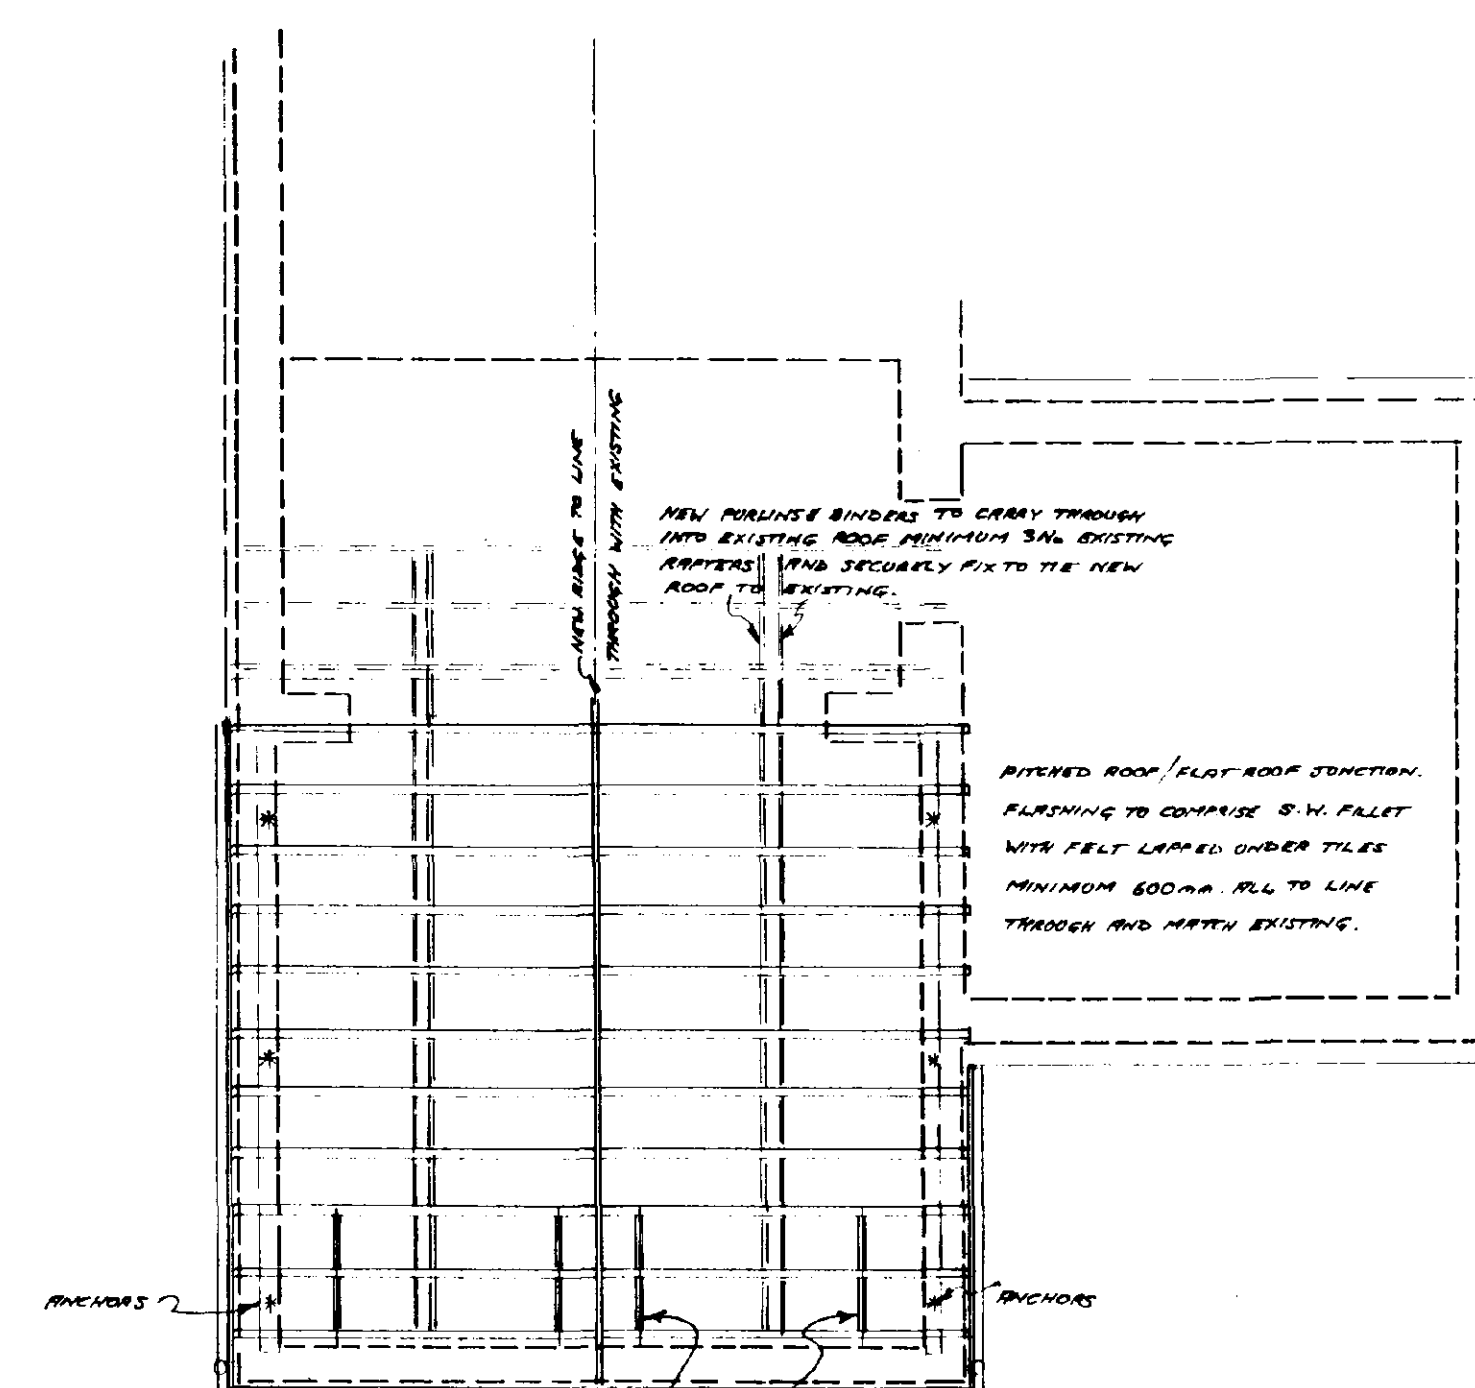


ROOF STRUCTURE PLAN

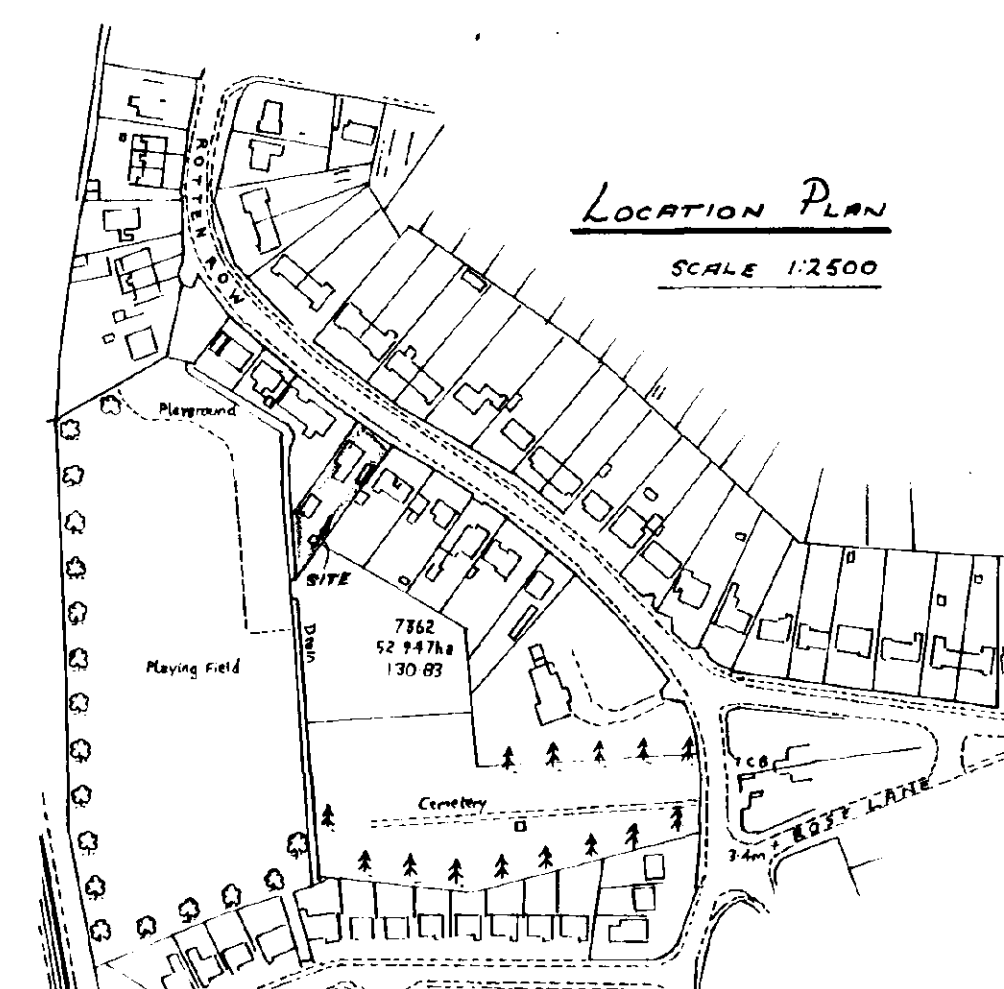

LOCATION PLAN

SCALE 1:2500

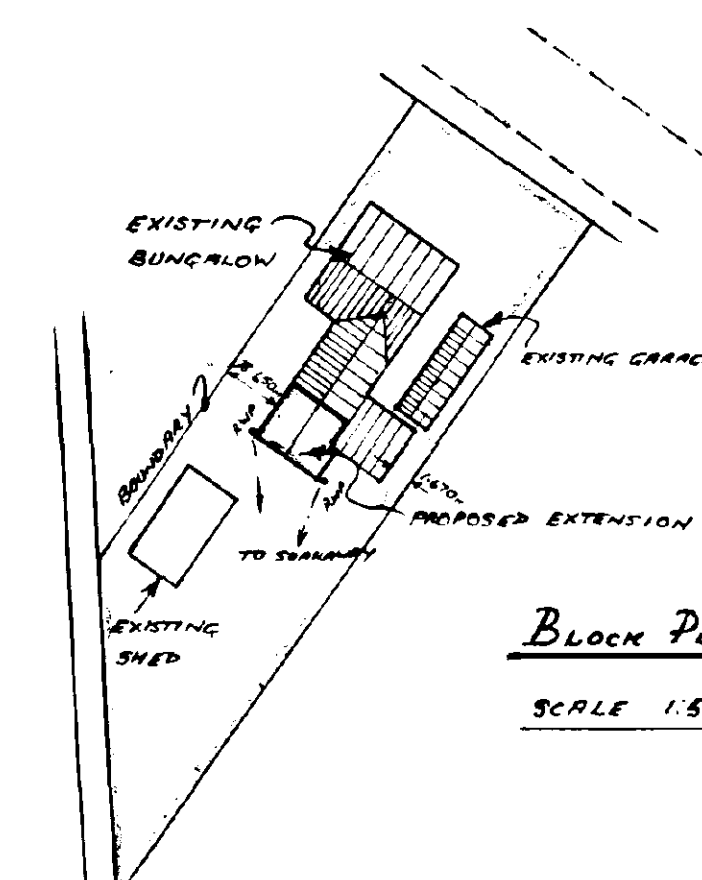

BLOCK PLAN

SCALE 1:500

SUBMITTED TO
HOUSING DEPARTMENT
24 NOV 1990
Ref: 1130/95

PROPOSED ALTERATION & EXTENSION TO BUNGALOW AT 14, ROTTEN ROW, PINCHBECK, NR SPALDING, Lincs
FOR MR & MRS T. BARTON

DRAWING No 9510/1 DATE NOV '95