



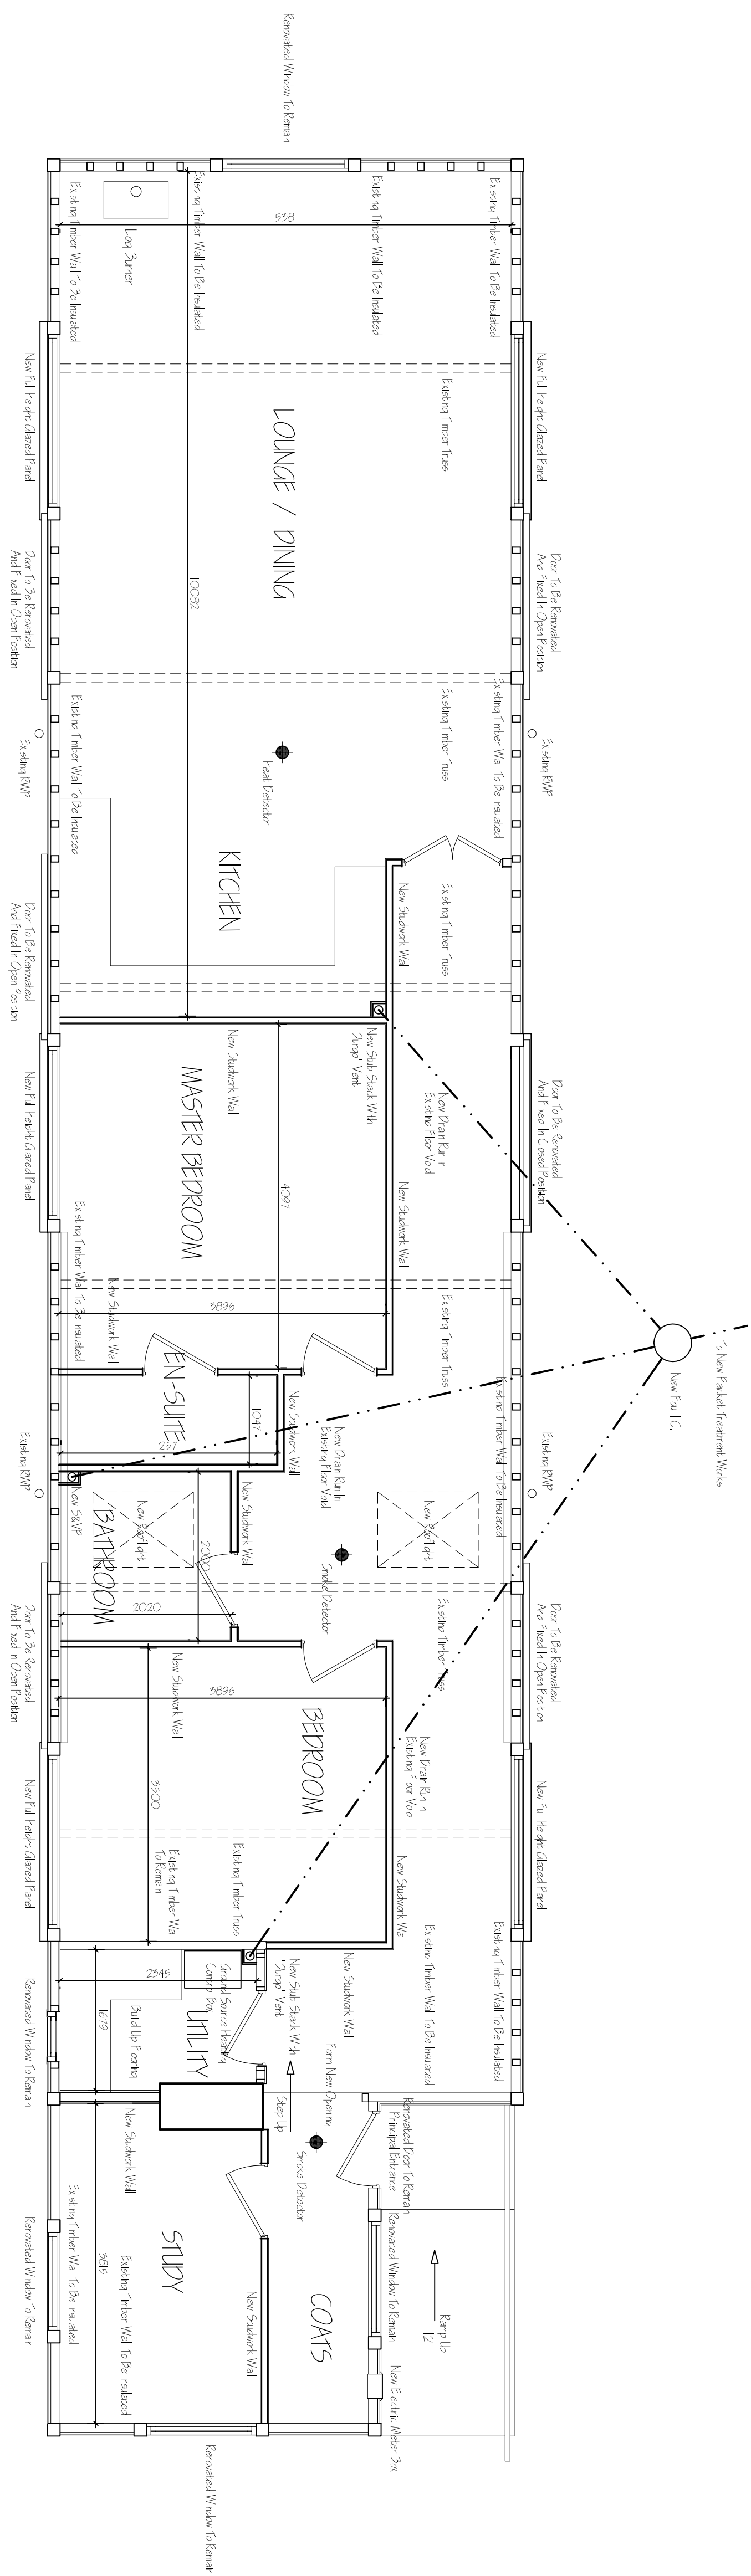


PROPOSED FLOOR PLAN 1:50

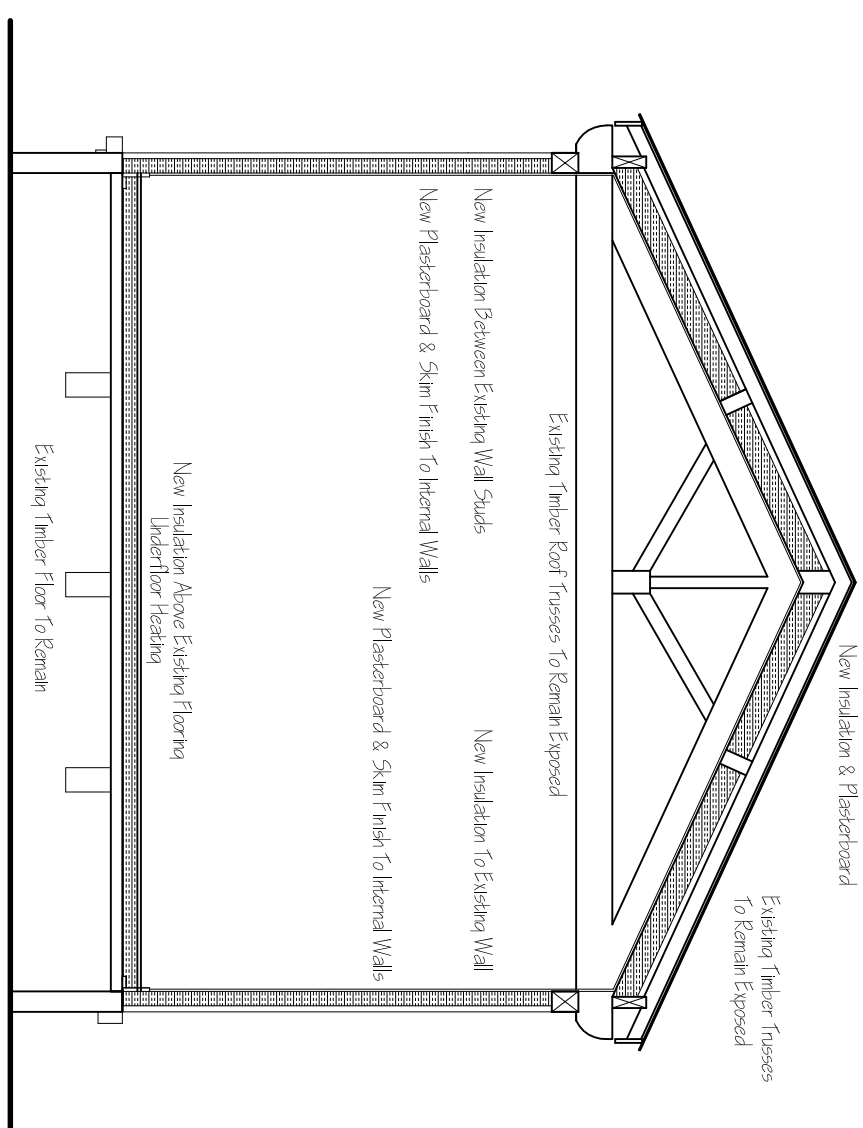

PROPOSED SECTION 1:50



TYPICAL WALL MOUNTED METER BOX N.T.S.

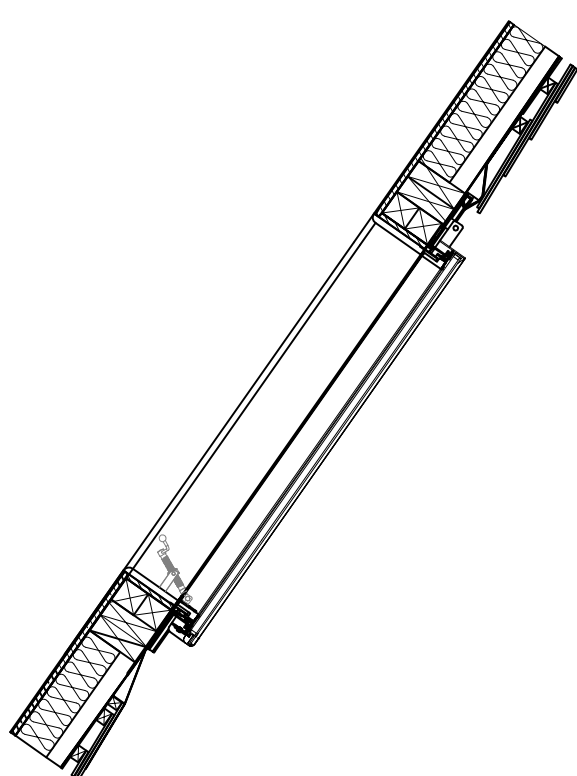

TYPICAL CONSERVATION ROOF FLIGHT DETAIL 1:20

[illegible]

**ARCHITECTURAL, STRUCTURAL
AND LAND DRAINAGE
CONSULTANTS**

4 Wrights Mews
12A Park Road, Holbeach,
Spalding, Lincs. PE12 7EE
Tel: 01406 490800
Fax: 01406 425744
E-Mail: gr.merchant@btconnect.com

E-Mail: gr.merchant@btconnect.com

GOODS SHED CONVERSION
NORTH DROVE SOUTH
POPE HOLE
SPALDING, LINKS.

Client
MR J FOSETT

PROPOSED FLOOR PLAN
PROPOSED SECTION
REMEDIAL WORK DETAILS

Job Ref:	Drawing No.
3029-16	23
Date	Drawn
OCT 2016	SLB

1.50

DO NOT SCALE FROM THIS DRAWING

the other hand, the results of the present study are consistent with the general consensus in the field that the use of the term "disability" is not appropriate for the description of the condition of people with mental health problems. The use of the term "disability" is not only stigmatizing, but it also implies that people with mental health problems are incapable of leading a normal life. The use of the term "disability" is also inconsistent with the current understanding of mental health problems as a condition that can be managed and treated, rather than a permanent state. 