



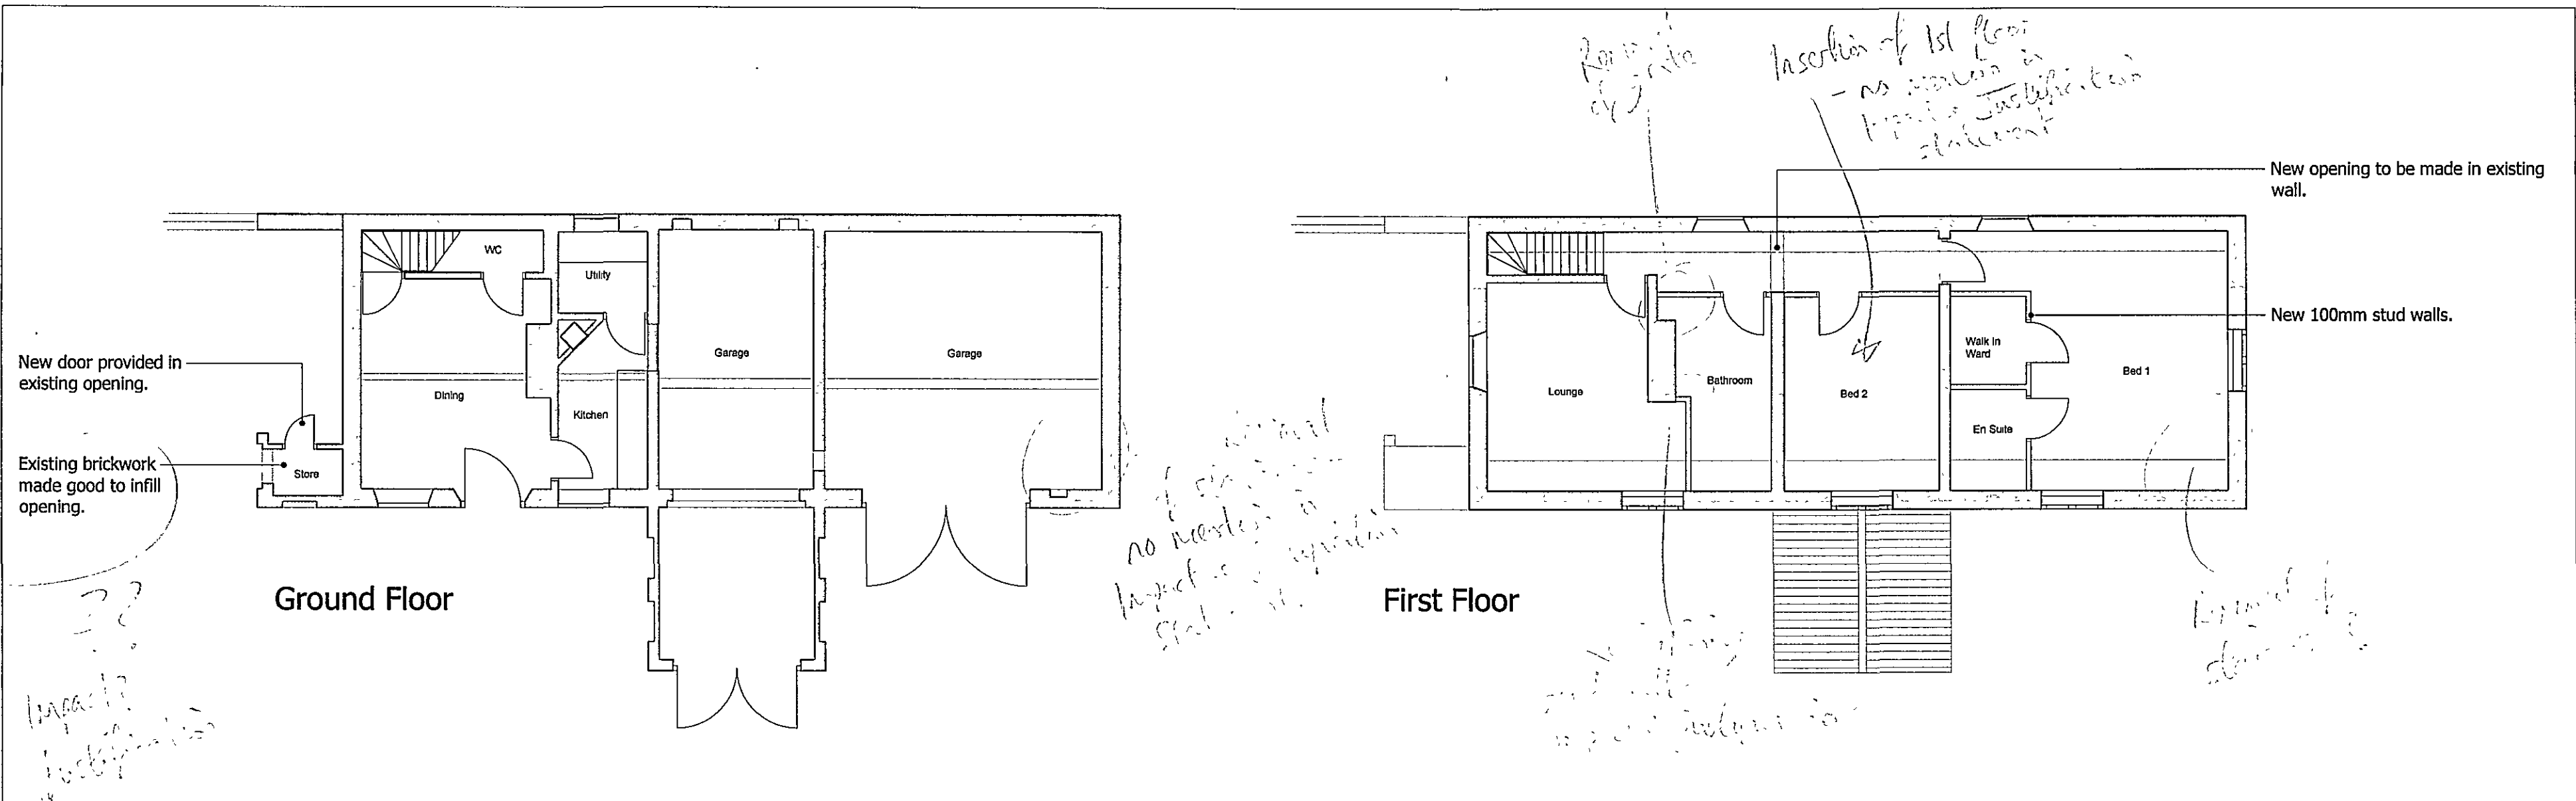


Ground Floor

First Floor

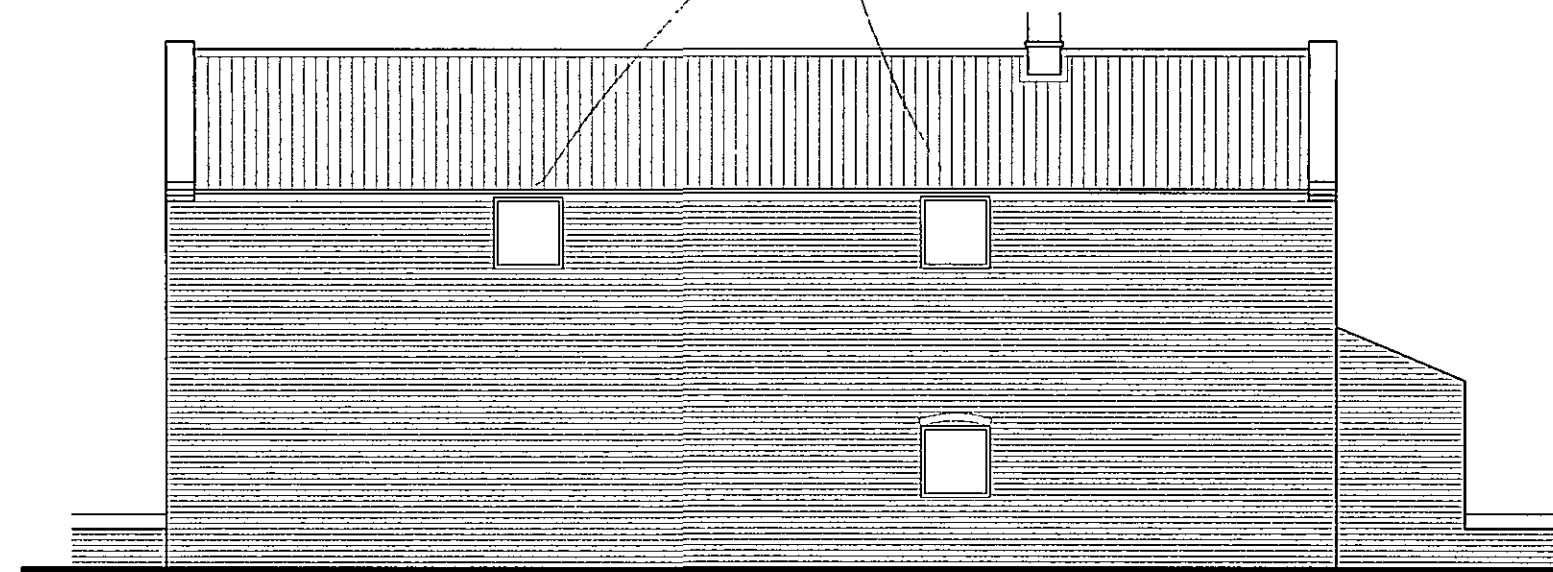


Rear Elevation

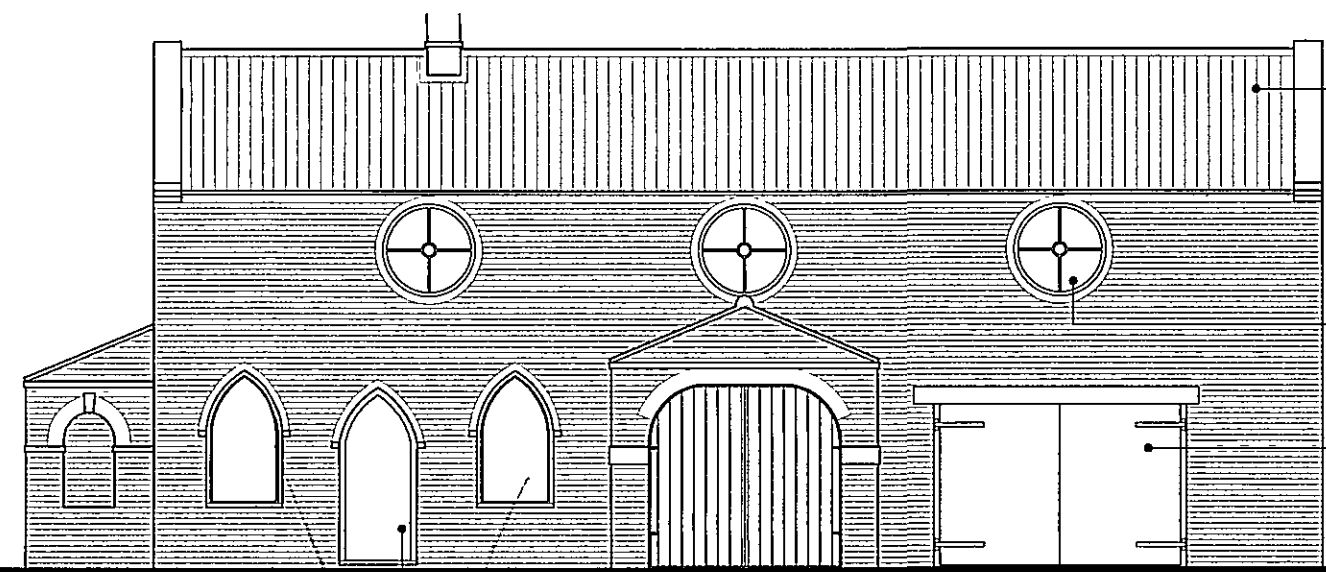


Front Elevation

- Existing hand-made clay pantiles and battens removed, new battens and breathable roof membrane installed with existing roof tiles reused
- Existing windows and doors to be retained and refurbished.
- Existing external garage door to be retained and repaired

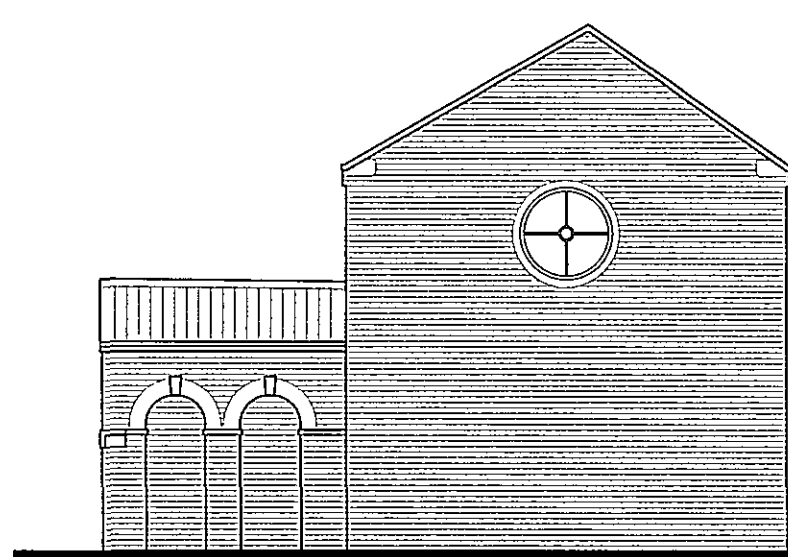


Side Elevation 1

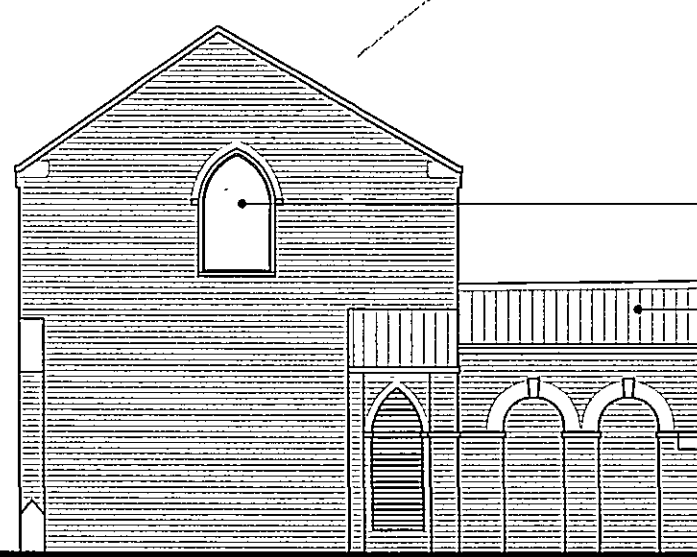

Side Elevation 2

- Existing external doors and windows to be retained and repaired
- Existing windows and doors to be retained and refurbished.
- Existing hand-made clay pantiles and battens removed, new battens and breathable roof membrane installed with existing roof tiles reused

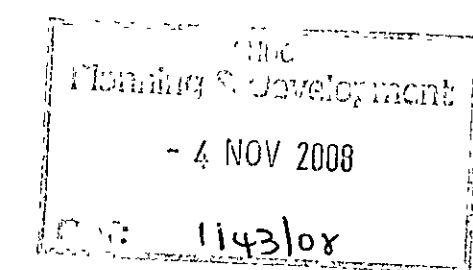

Copyright KMB Ltd.
Do Not Scale This Drawing

COM - Significant design hazards

Hazard	Control

Notes:

All brickwork where required to be repointed using a lime based mortar mix.

All brickworks detailing to be retained.

Roof tiles to be retained and reused.

Rev	Date	Description	Drawn	Check'd
B	30-09-08	Planning notes added	LPC	SC
A	24-09-08	Kitchen revised.	DCQ	SC

Amendments

Drawing Status

Feasibility ☐

Preliminary ☐

Comments ☐

Planning Drawing ☒

Building Regulation Drawing ☐

Tender Drawing ☐

Construction Drawing ☐

KMB

Quantity Surveying
Project Management

Architecture
Planning Supervision

PROJECT TITLE
Proposed Alterations to Existing Coach House,

CLIENT
Mr & Mrs Lawton

DRAWING TITLE
Proposed Plans & Elevations

SCALE
1:100 @ A2

DATE
August 2008

DRAWN BY
LPC

CHECKED BY
DCQ

DRAWING NO.
300/1961- 02

REV
B

The Old Beke House, Kirtan, Lincolnshire, PE20 1EH
t: 01205 724016 f: 01205 723631 e: kmb@kmb-ltd.co.uk