



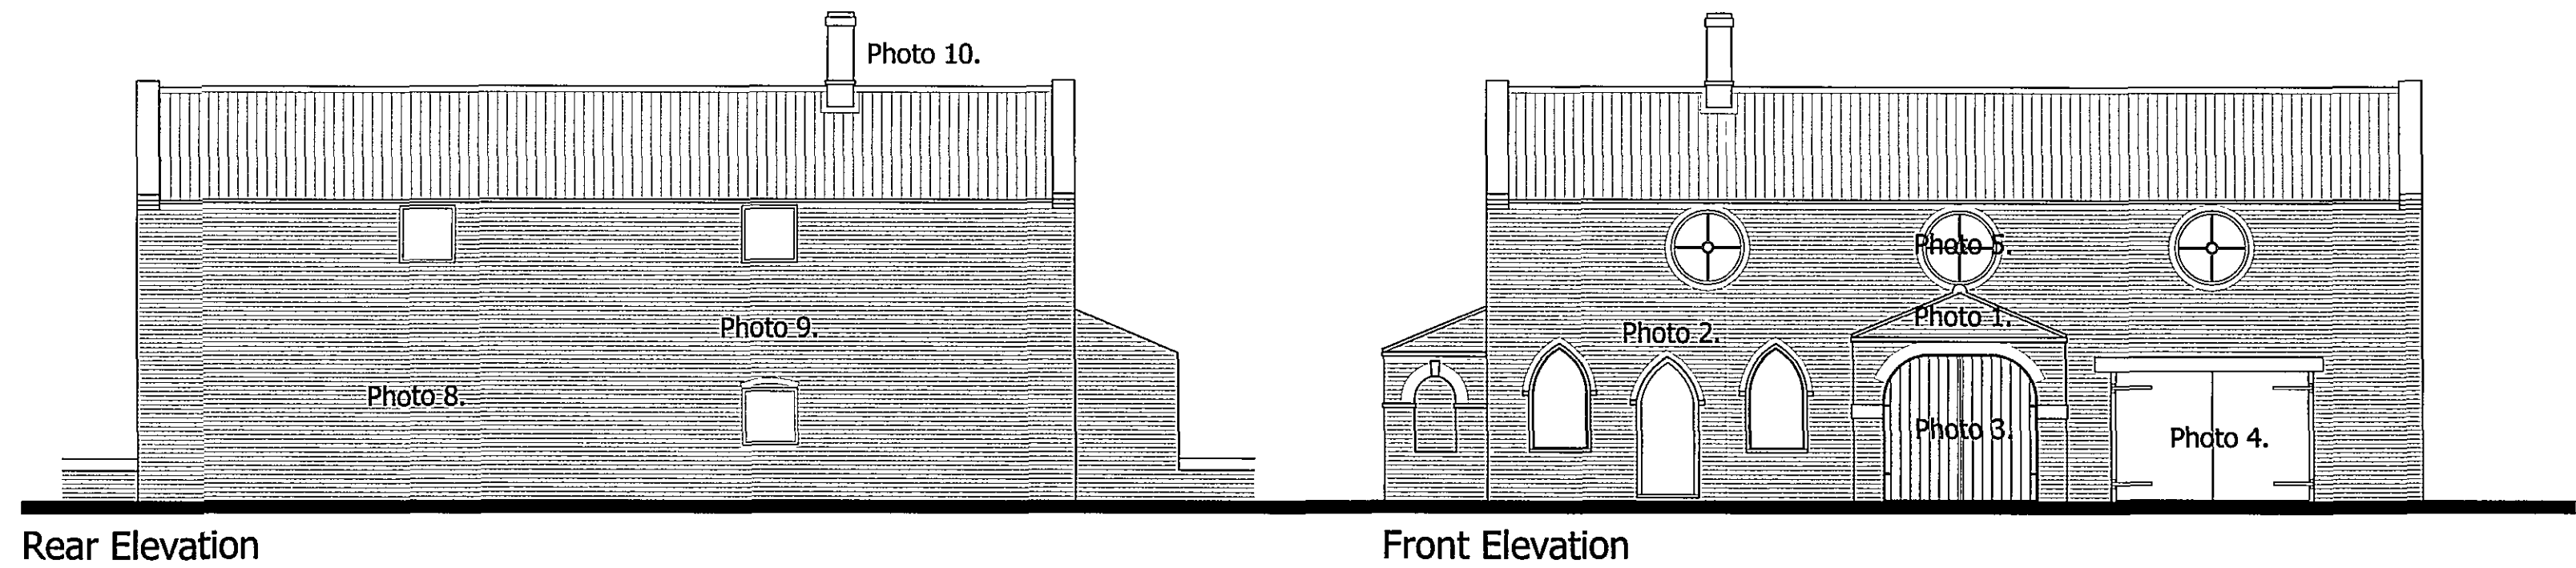


Rear Elevation

Front Elevation

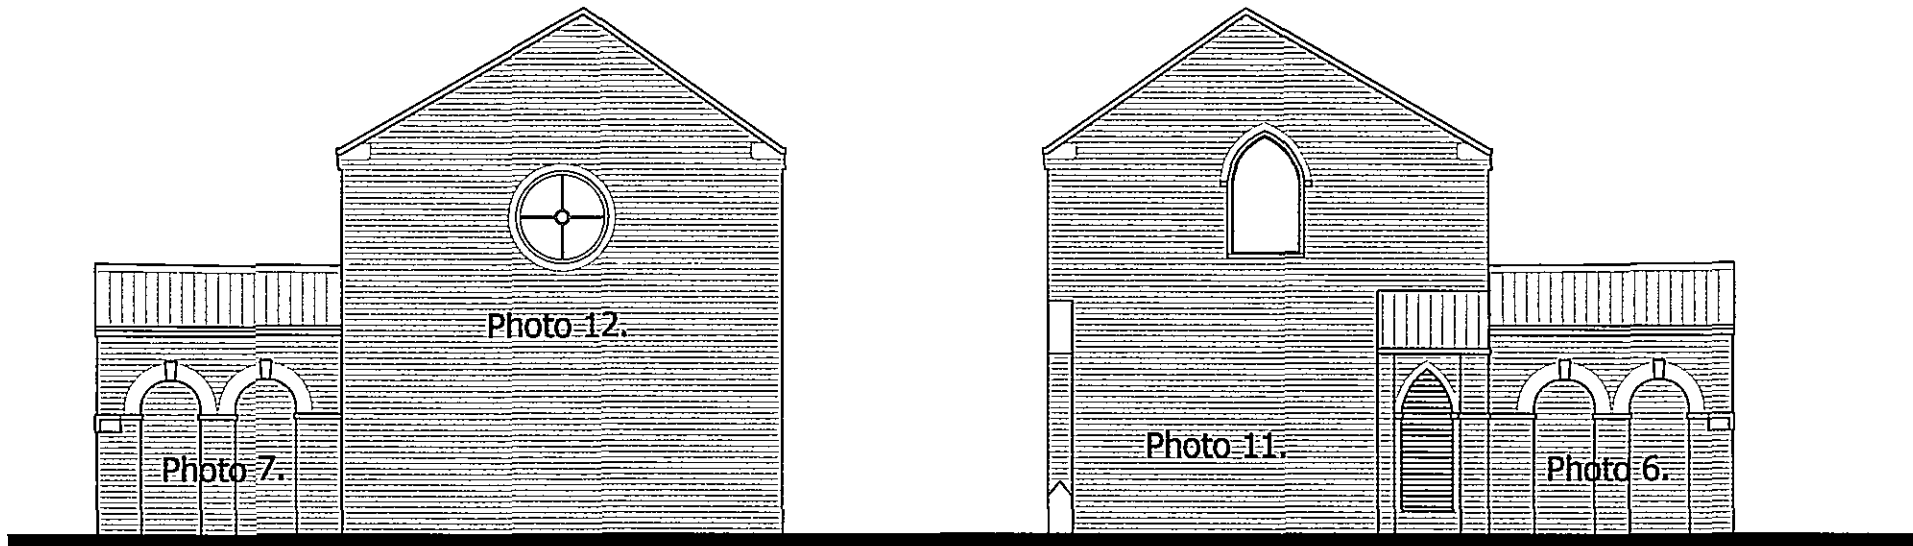


Side Elevation 1

Side Elevation 2

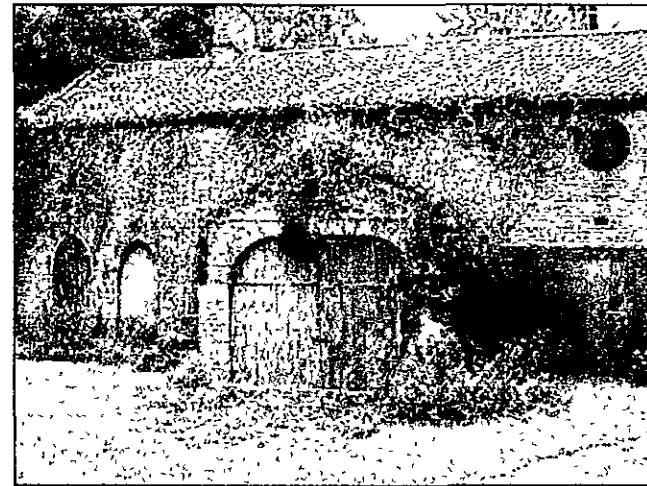

1 - Front Elevation

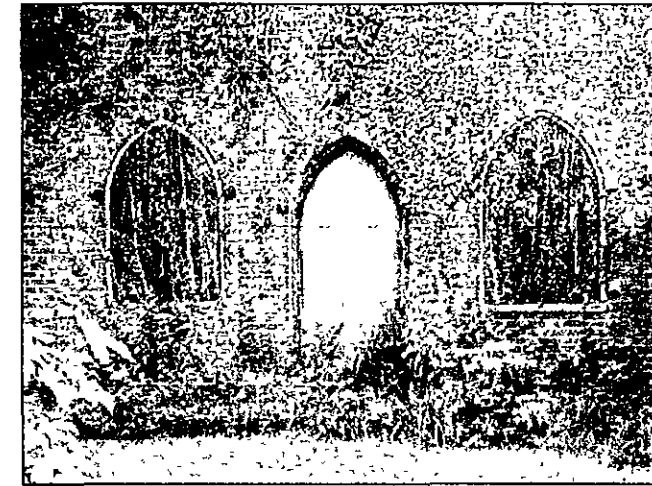


2 - Front Elevation



3 - Front Elevation



4 - Front Elevation

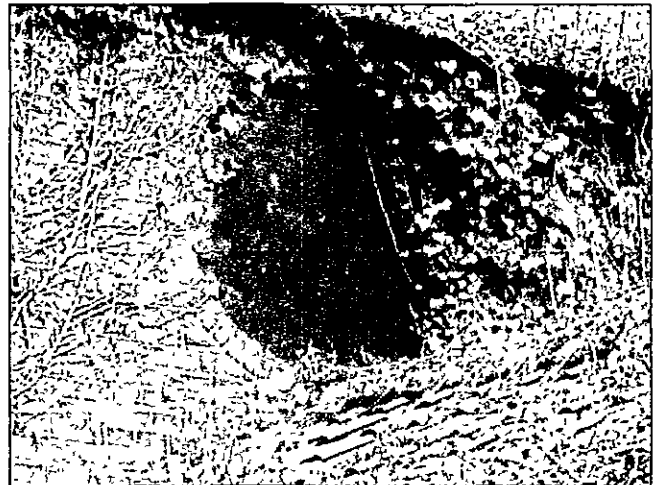

5 - Front Elevation




6 - Side/Front Elevation




7 - Side/Front Elevation



8 - Rear Elevation

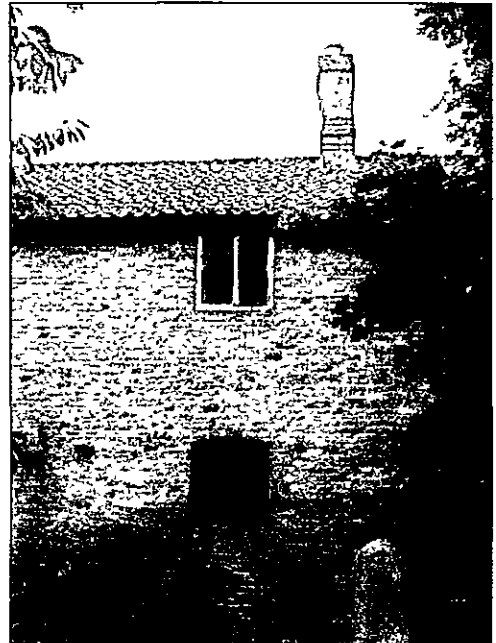


9 - Rear Elevation

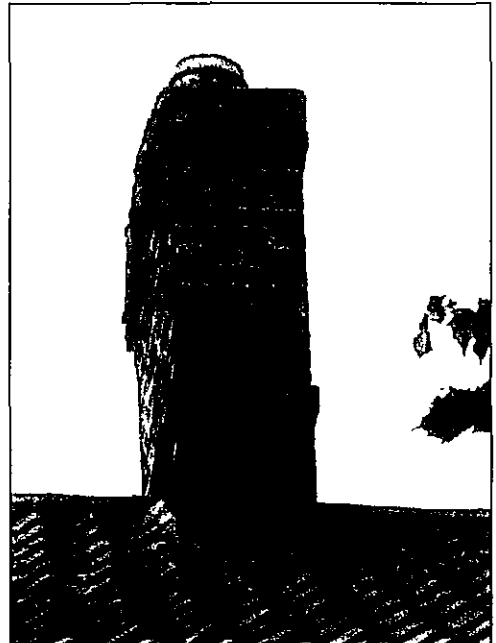

10 - Chimney



11 - Side Elevation

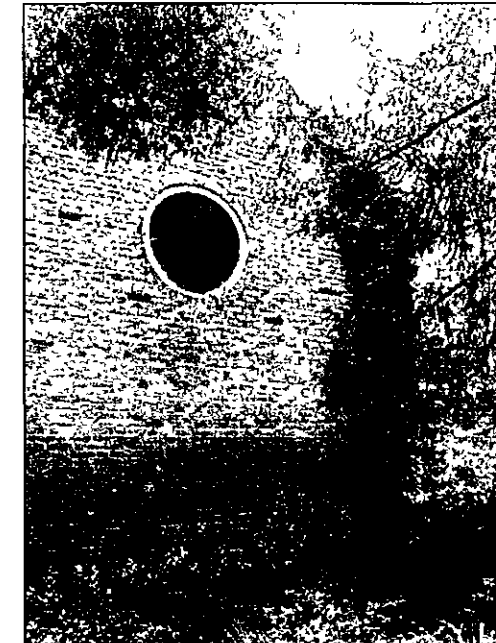

12 - Side Elevation

Proposed Alterations to Existing Coach House,
- 4 NOV 2008
1143108

Copyright KMB Ltd.
Do Not Scale This Drawing

CDM - Significant design hazards	
Hazard	Control

Notes:

All brickwork where required to be repointed using a lime based mortar mix.

All brickworks detailing to be retained.

Roof tiles to be retained and reused.

Rev	Date	Description	Drawn/Checked

Amendments

Drawing Status

Feasibility ☐

Preliminary ☐

Comments ☐

Planning Drawing ☒

Building Regulation Drawing ☐

Tender Drawing ☐

Construction Drawing ☐

KMB

Quantity Surveying ☐ Architecture ☐
Project Management ☐ Planning Supervision ☐

PROJECT TITLE
Proposed Alterations to Existing Coach House,

CLIENT
Mr & Mrs Lawton

DRAWING TITLE
Proposed Elevations & Photos

SCALE	DATE
1:100 @ A2	October 2008

DRAWN BY	CHECKED BY	DRAWING NO.	REV
JI	DCQ	300/1961- 03	-

The Old Bake House, Kilton, Lincolnshire, PE20 1EH
t. 01205 724016 f. 01205 723631 e: kmb@kmb-ltd.co.uk