




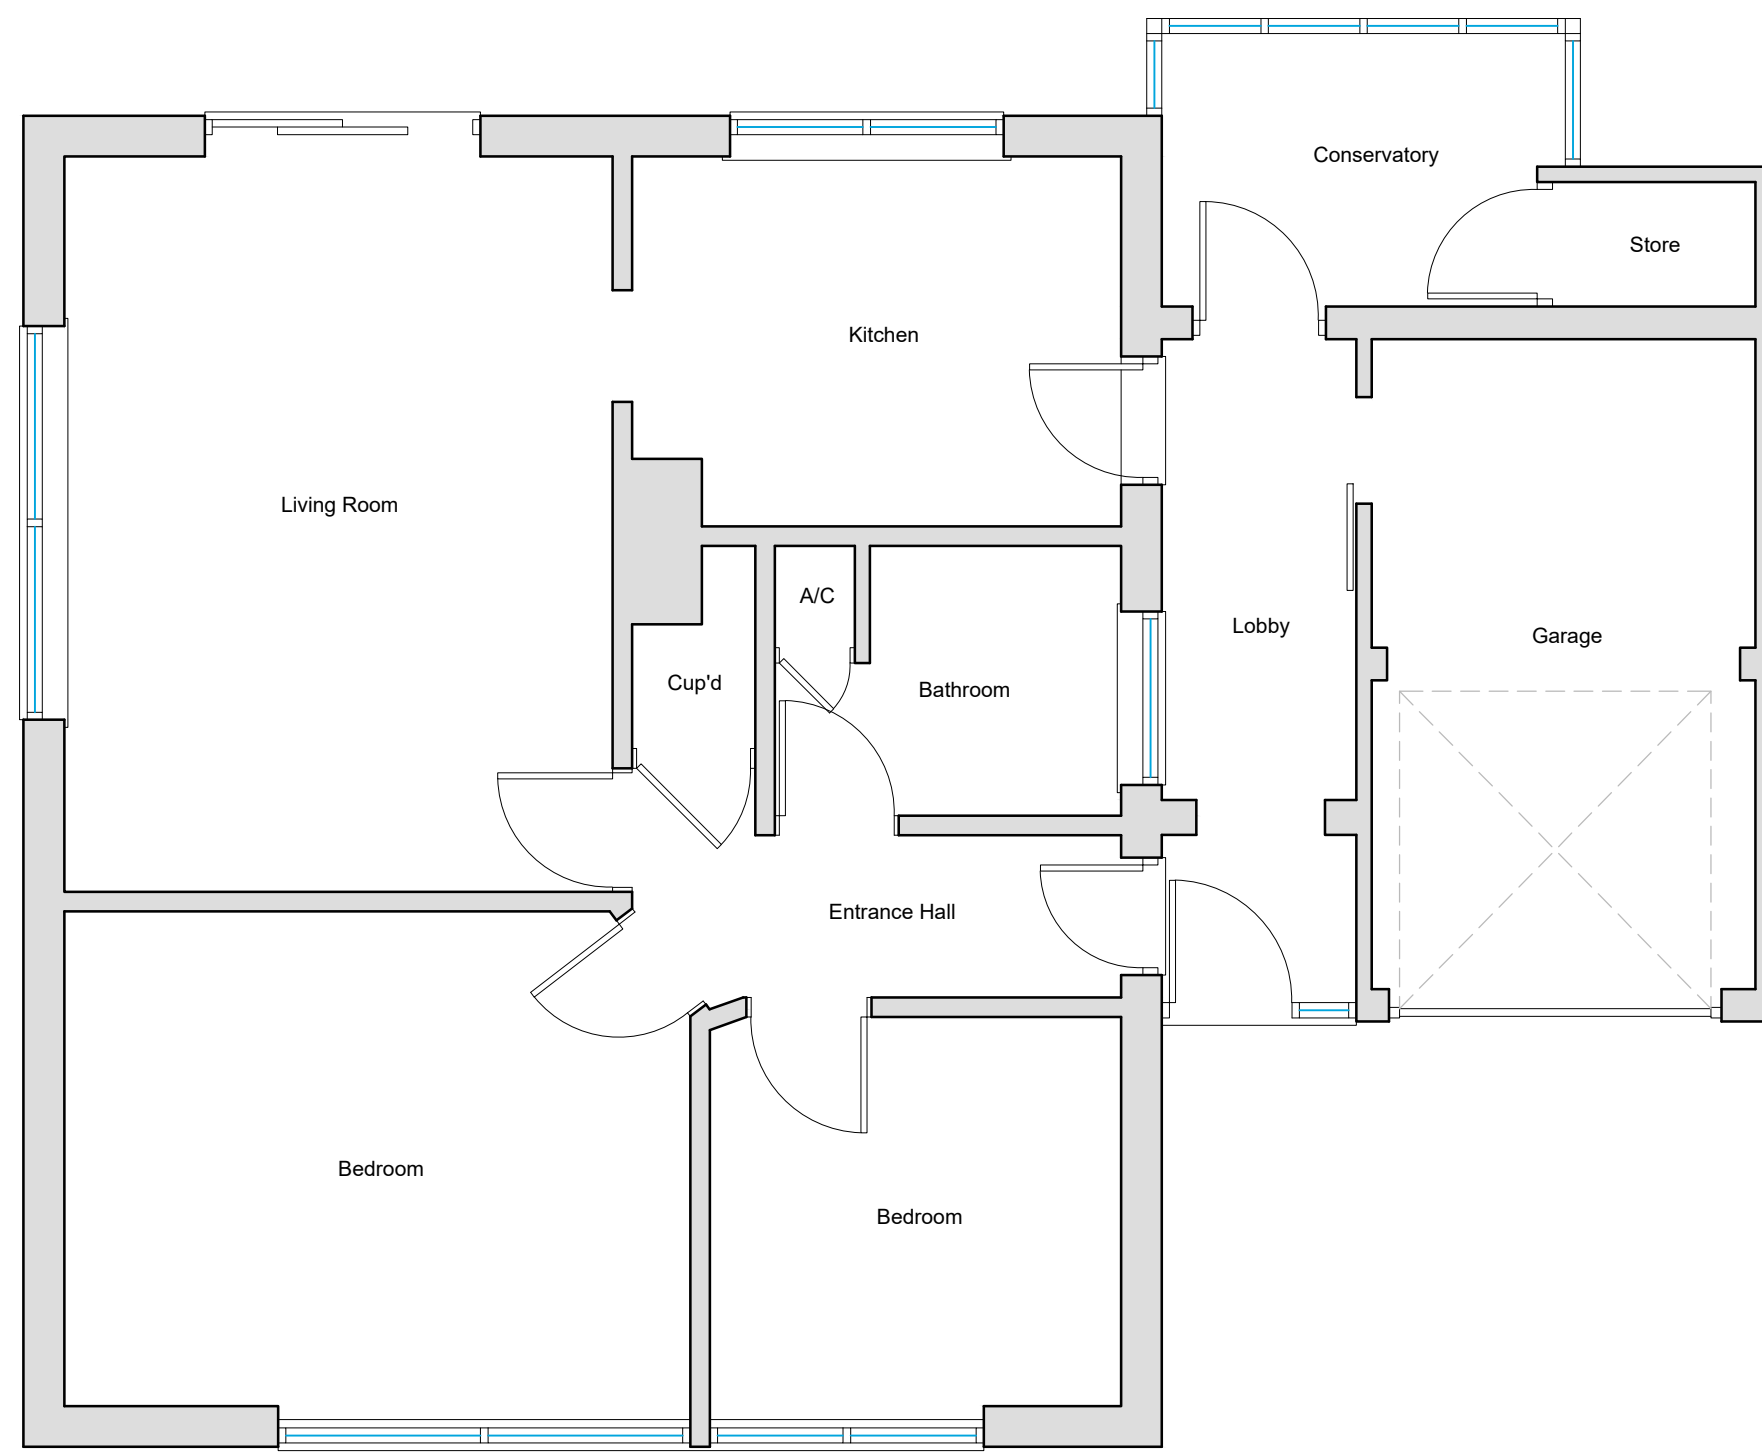


Existing Floor Plan
Scale 1:50

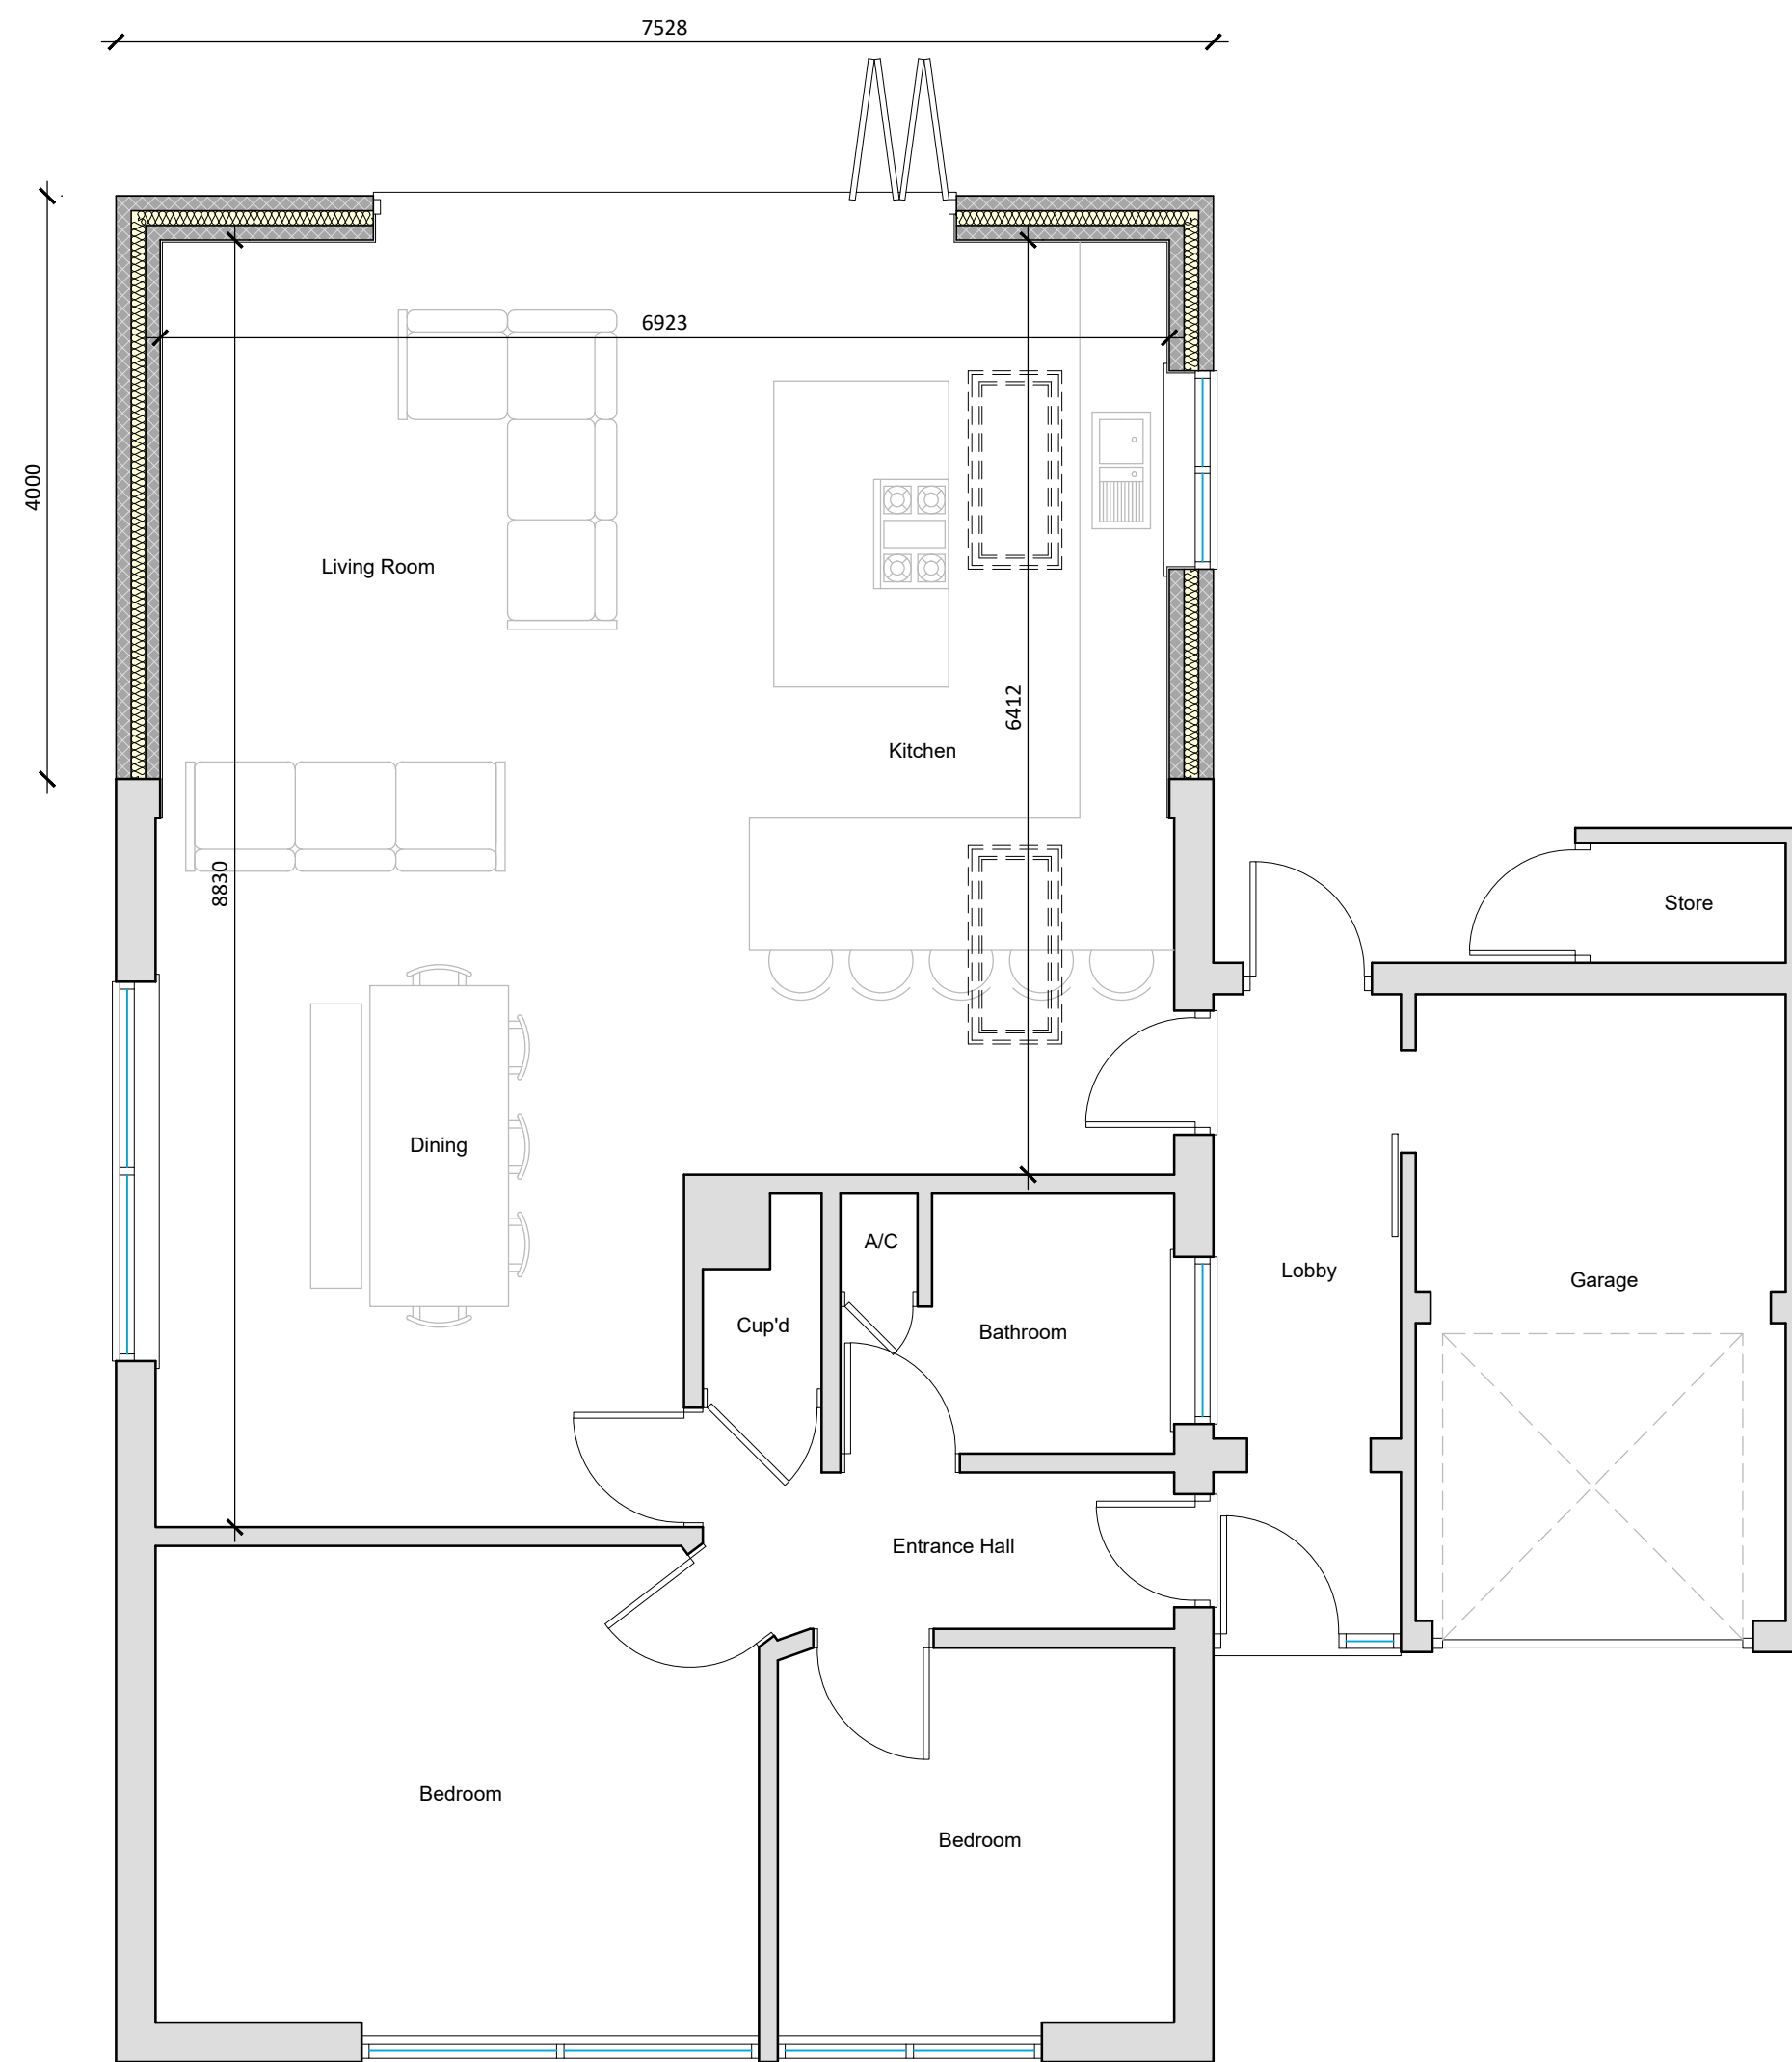


Proposed Floor Plan
Scale 1:50

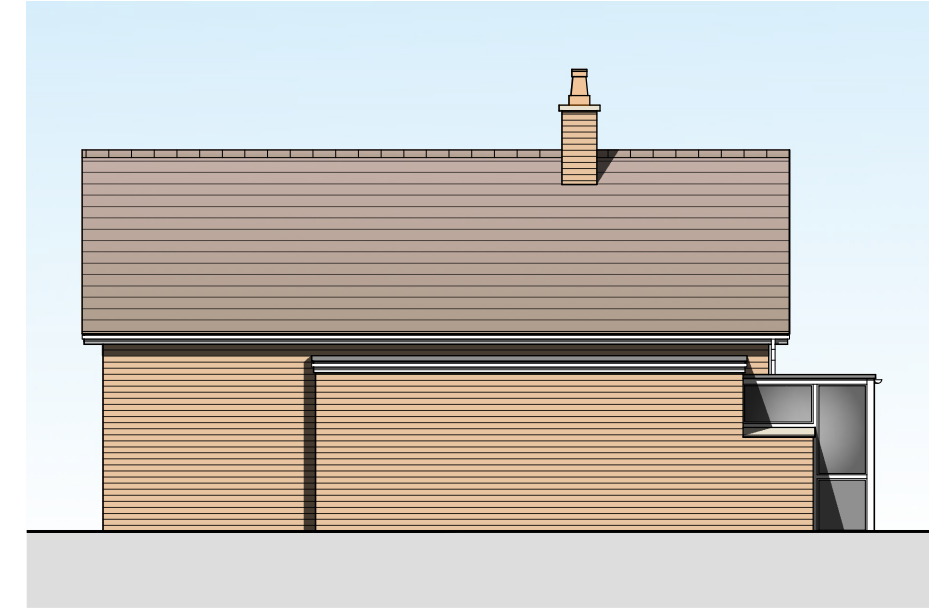


Existing Side (S) Elevation
Scale 1:100

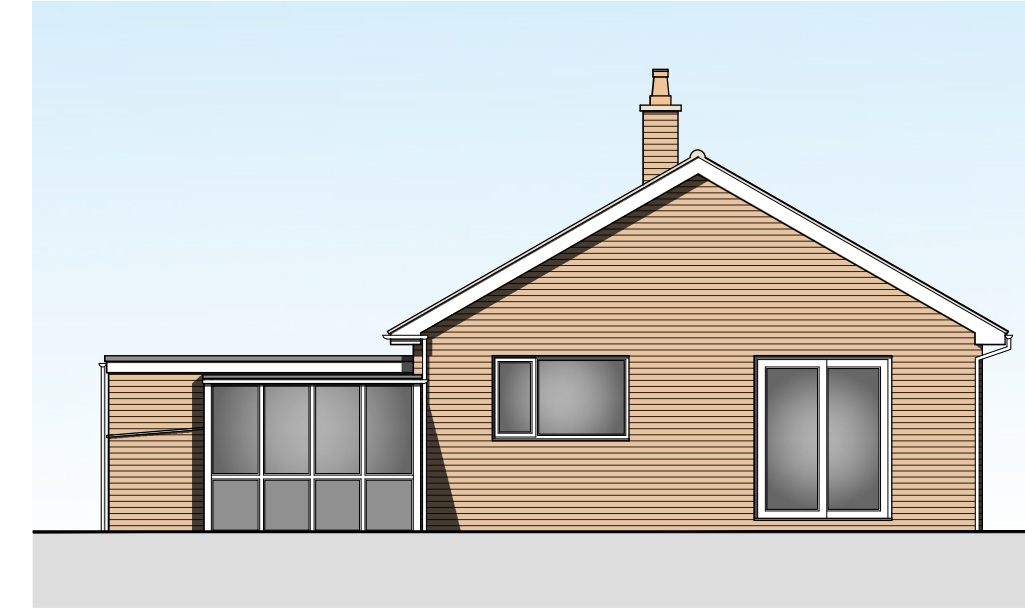


Existing Rear (E) Elevation
Scale 1:100

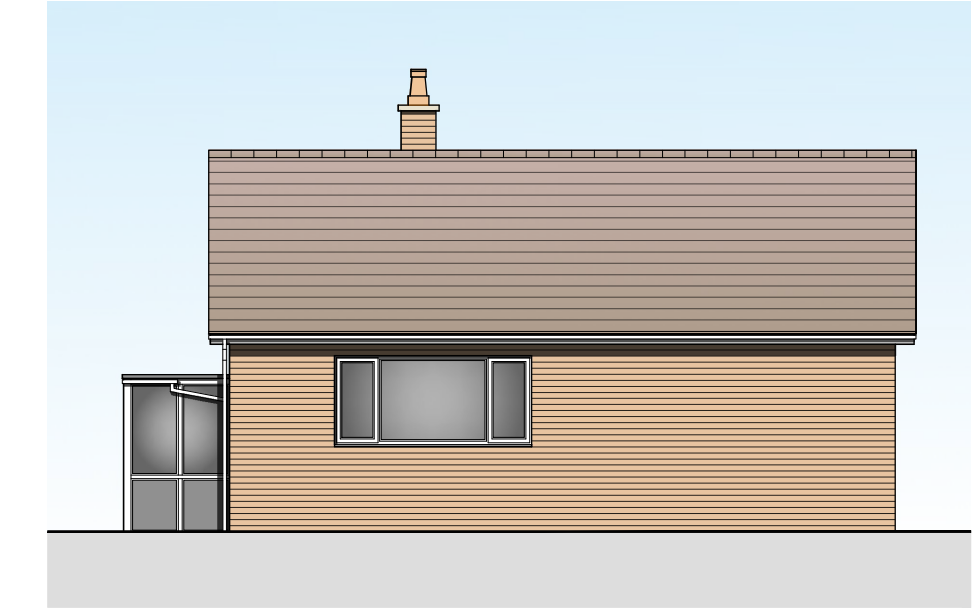


Existing Side (N) Elevation
Scale 1:100

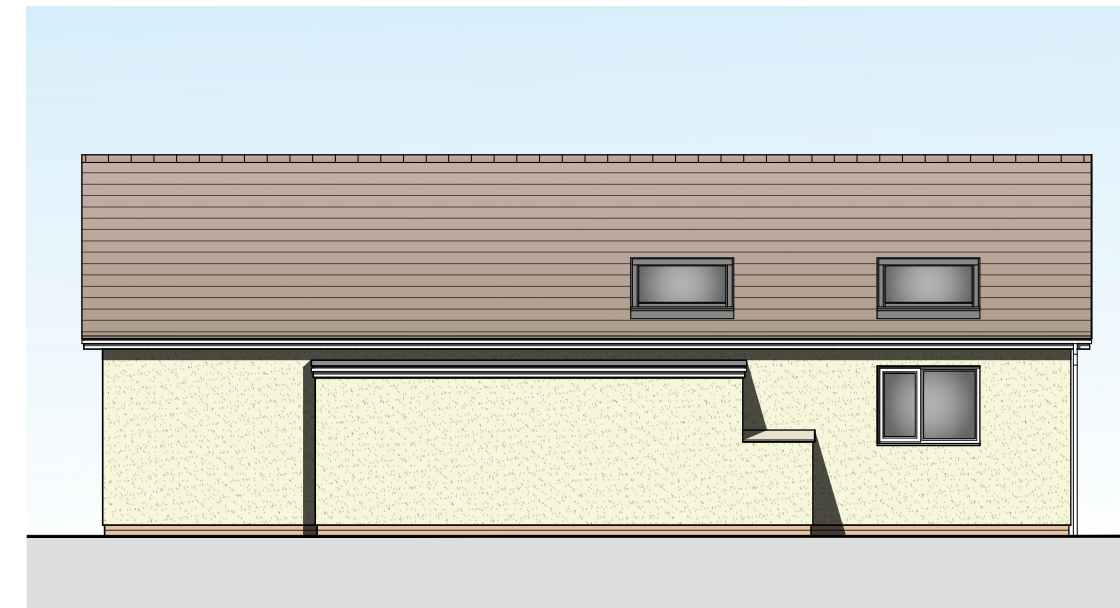


Proposed Side (S) Elevation
Scale 1:100

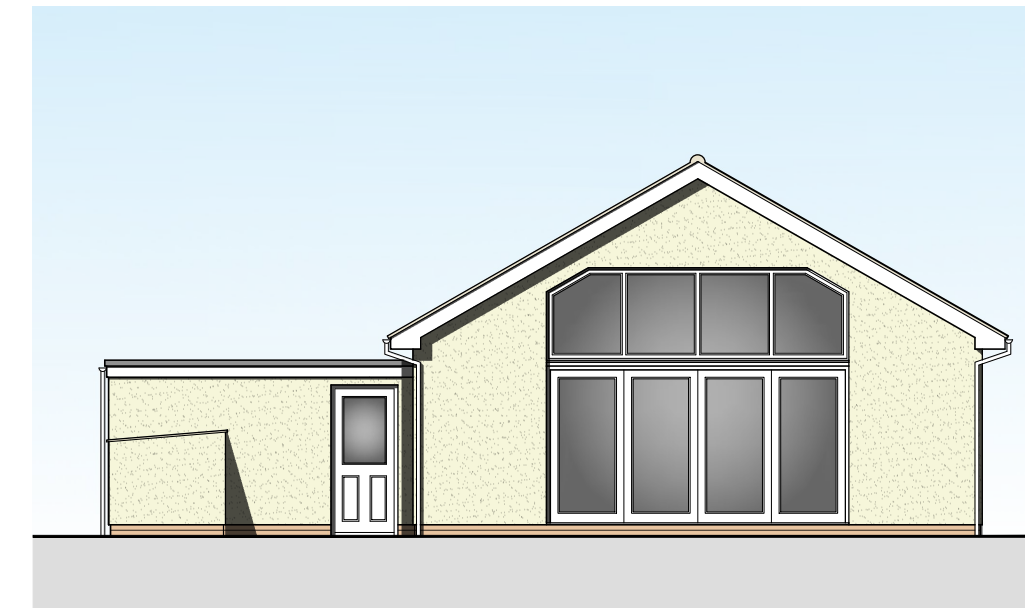

Proposed Rear (E) Elevation
Scale 1:100

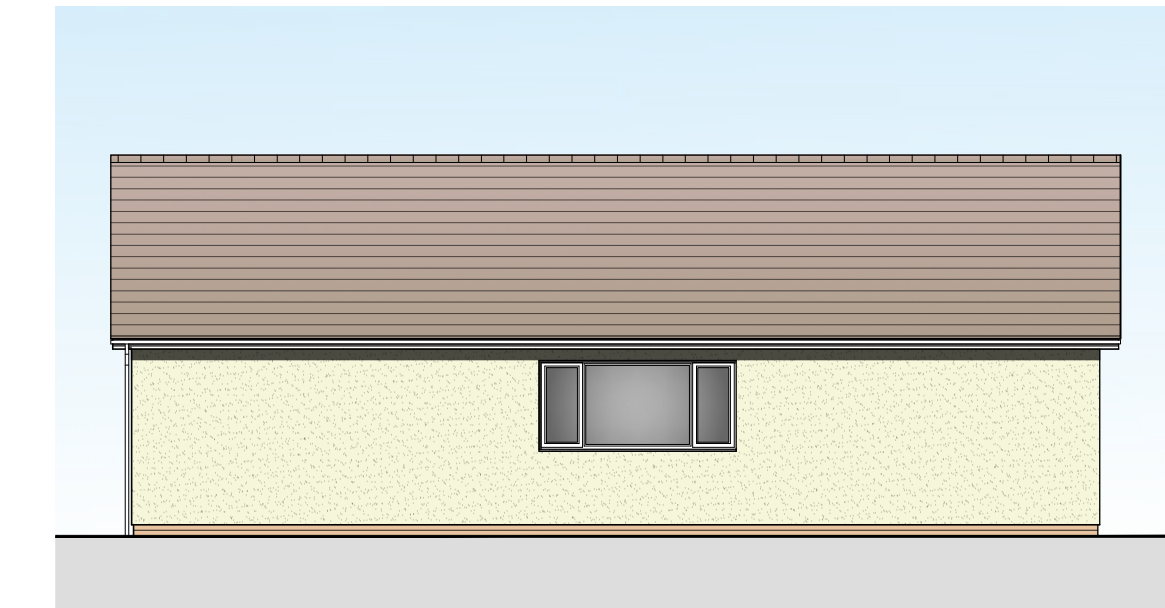


Proposed Side (N) Elevation
Scale 1:100

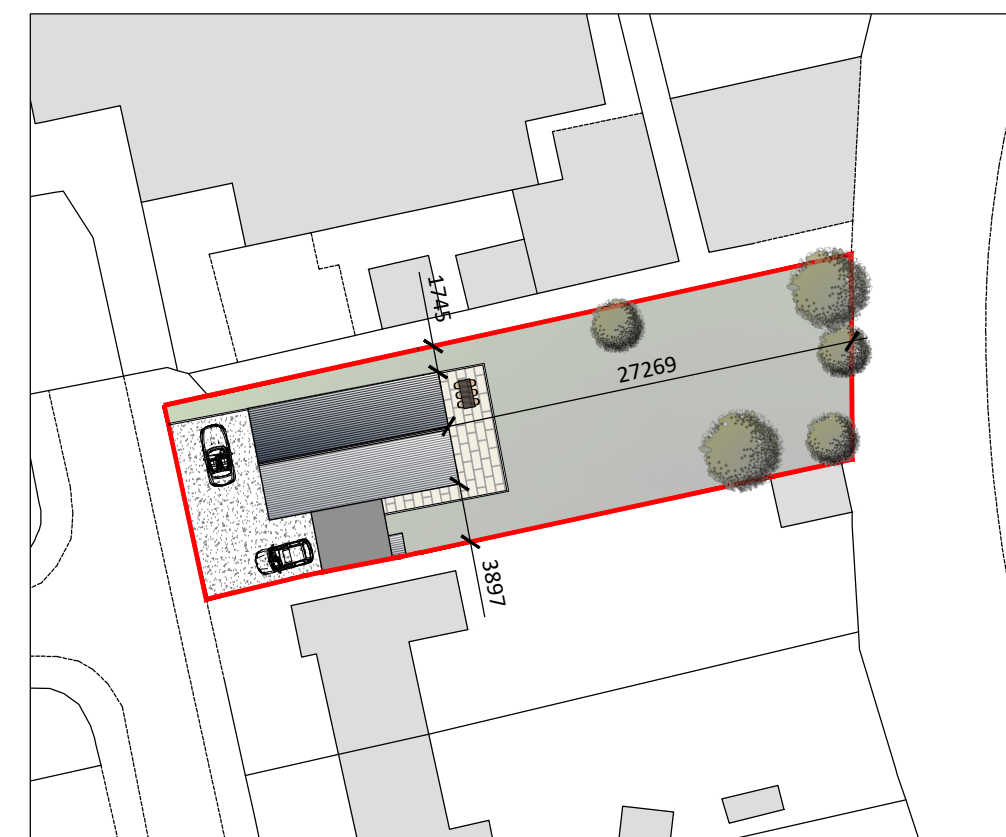


Proposed Block Plan
Scale 1:1500




Site Location Plan
Scale 1:1250

 


SCALE BAR (m) 1:50

 

SCALE BAR (m) 1:100

 

SCALE BAR (m) 1:500

 

SCALE BAR (m) 1:1250

PROJECT:		
SINGLE STOREY REAR EXTENSION		
DRAWING:		
EXISTING FLOOR PLAN & ELEVATIONS		
PROPOSED FLOOR PLAN & ELEVATIONS		
PROPOSED BLOCK PLAN		
SITE LOCATION PLAN		
SIZE:	A1	CLIENT:
SCALE:	as labelled	Mr M. Gibbs
DATE:	05/08/2021	DRAWING BY:
APPROVED:	CT	JC
Do Not Scale From This Drawing		
SHEET: 0301/2/01A		

NOTES: THIS DRAWING IS THE PROPERTY OF JC ARCHITECTURAL CONSULTANT. NO UNAUTHORIZED COPYING OR REPRODUCTION IN ANY FORM IS PERMITTED WITHOUT PRIOR WRITTEN PERMISSION FROM JC ARCHITECTURAL CONSULTANT. JC ARCHITECTURAL CONSULTANT RESERVES THE RIGHT TO WITHDRAW THIS INFORMATION AT ANY TIME. ALL DIMENSIONS ARE TO BE CONFIRMED ON SITE BY CONTRACTOR. ANY DISCREPANCIES ARE TO BE REPORTED TO JC ARCHITECTURAL CONSULTANT IMMEDIATELY. THE DESIGN HAS BEEN UNDERTAKEN AS FAR AS POSSIBLE TO AVOID RISKS TO HEALTH AND SAFETY OR TO REDUCE AND CONTROL THE EFFECTS OF ANY UNAVOIDABLE RISK. ANY RELEVANT INFORMATION REGARDING RISKS WHICH ARE NOT ABLE TO BE ELIMINATED WILL BE INCLUDED WITHIN THE PROJECT HEALTH AND SAFETY FILE.